



Proposed Door (South)
Surround Section @ 1:10.

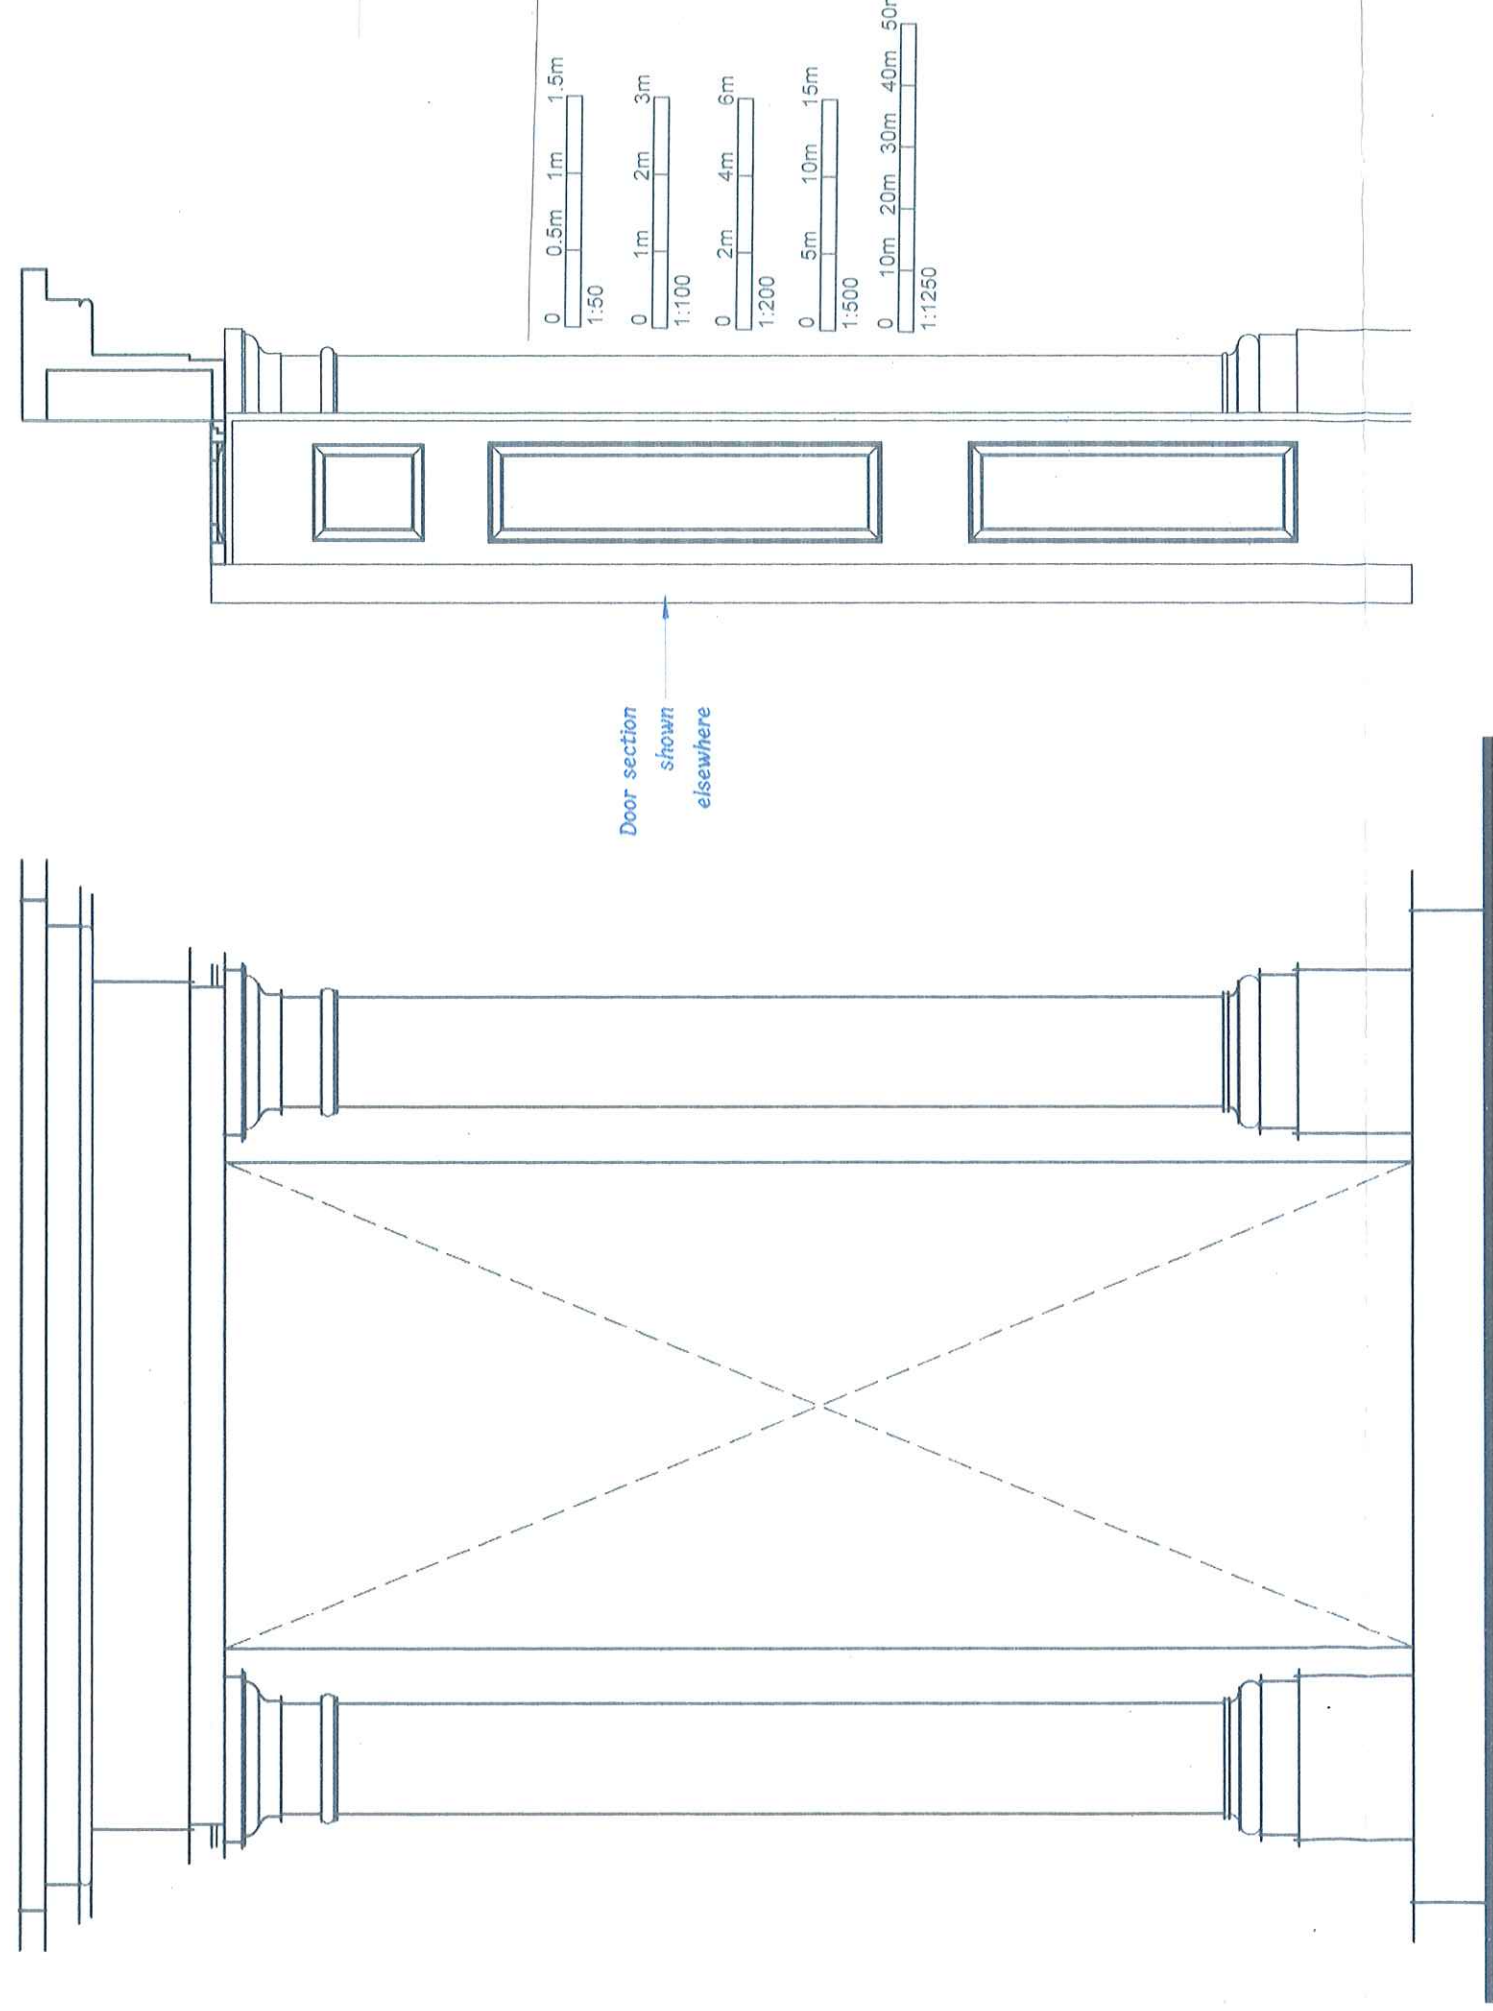


Proposed Door Surround
Elevation (South) @ 1:10.

Proposed Door (South) Surround
3D view

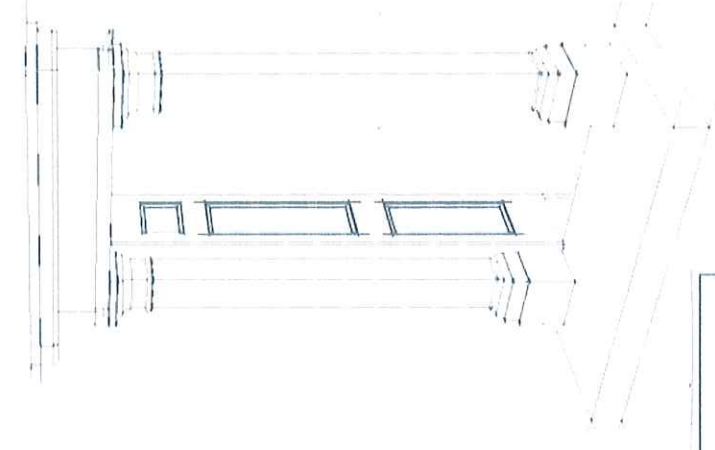

Door section shown elsewhere

Proposed Door (South)
Surround Plan @ 1:10.

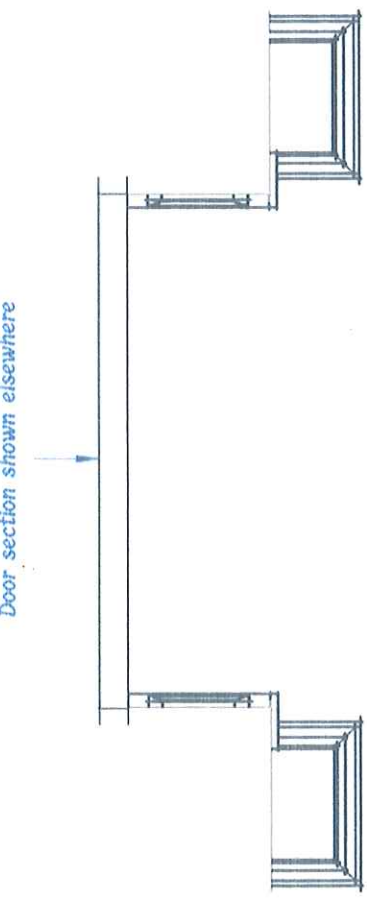

Client Fraylich Homes.		Project New Dwelling @ 59 High Street, Gosberton, Spalding. Lincs. PE11 4NJ.		Drawing Title Materials: Proposed Timber Door Surround Detail. (South Elevation)	
Rev.	Date	Drawn JPT	Date 20-10-21	ADS Reference No. 2021-26	Dwg No. PL2
Amendment		Scale 1/10	Paper Size A3	Revision -	
Preliminary ☐	For Info ☐	For Comment ☐	Planning ☒	Construction ☐	As built ☐
			Building Regs ☐	LBC ☐	
			Follow us on Facebook @ Architectural Design Services-Jason Thomas		
			No part of this drawing may be copied in any way whatsoever without the prior written permission of ADS-Vector. ©Copyright 2021		
			Architectural Design Services JASON THOMAS JasonADServices@yahoo.co.uk 01733 252850 & 07841 521271		