



CDM NOTE:
The design has been undertaken as far as possible to avoid risks to health and safety or to reduce and control the effects of any unavoidable risks.
Any relevant information identifying risks which are not able to be eliminated will be included within the project Health and Safety file.


EXISTING SURVEY DETAILS WERE PROVIDED BY THE CLIENT, THEREFORE JB ARCHITECTURAL DESIGN SERVICES CANNOT ACCEPT ANY RESPONSIBILITY FOR INCORRECT MEASUREMENTS OR ANOMALIES / ERRORS AS A RESULT OF

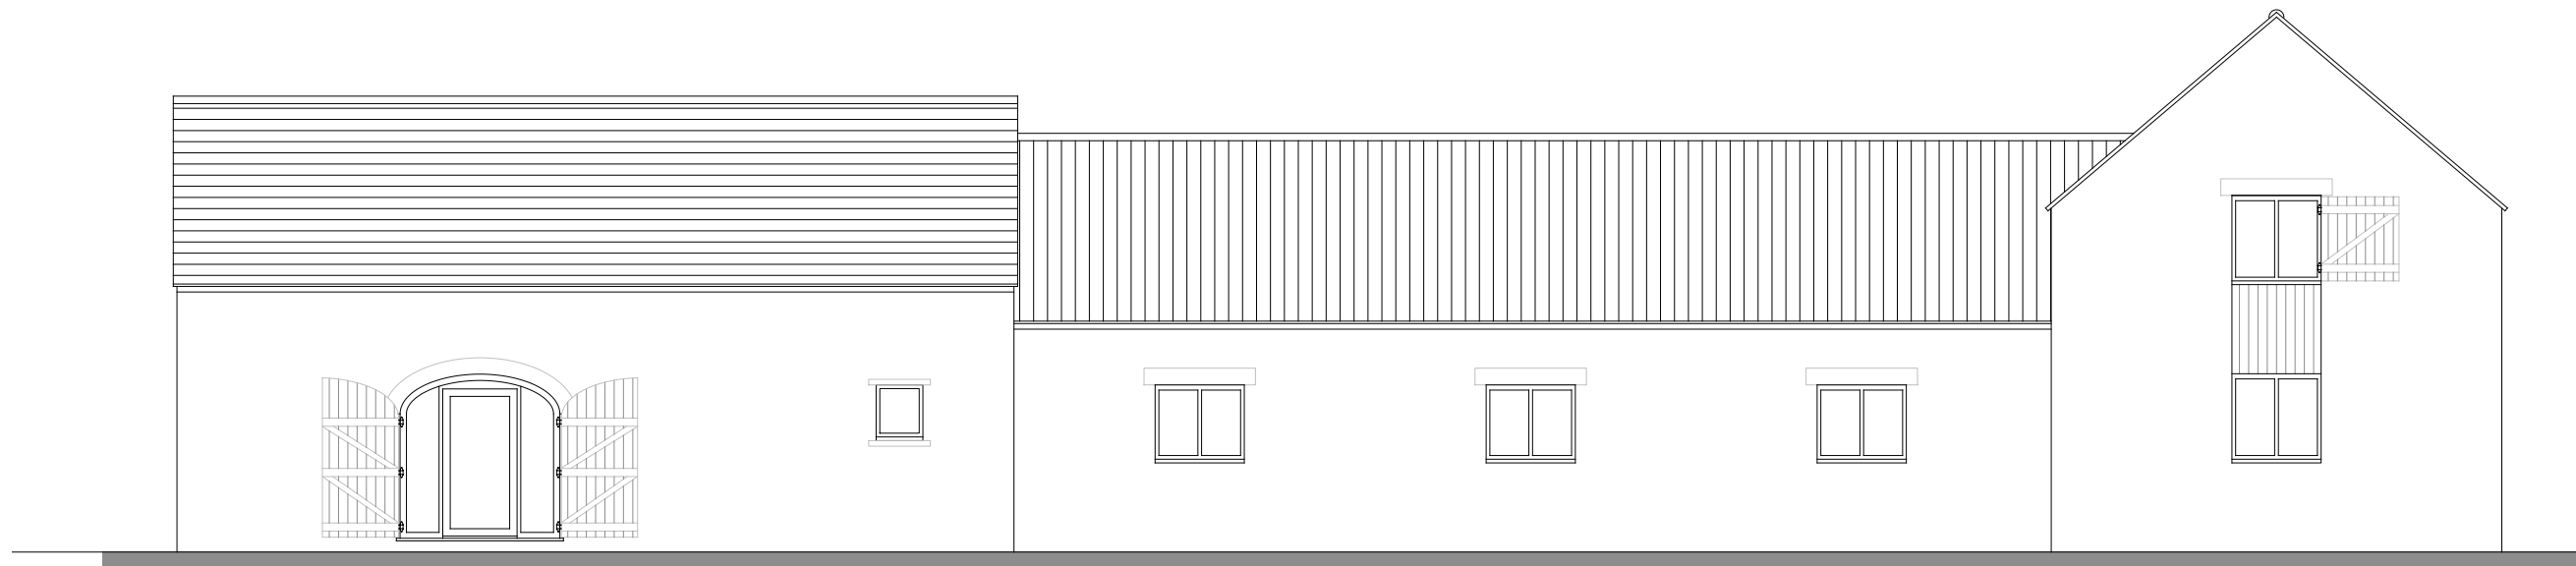


North West Elevation

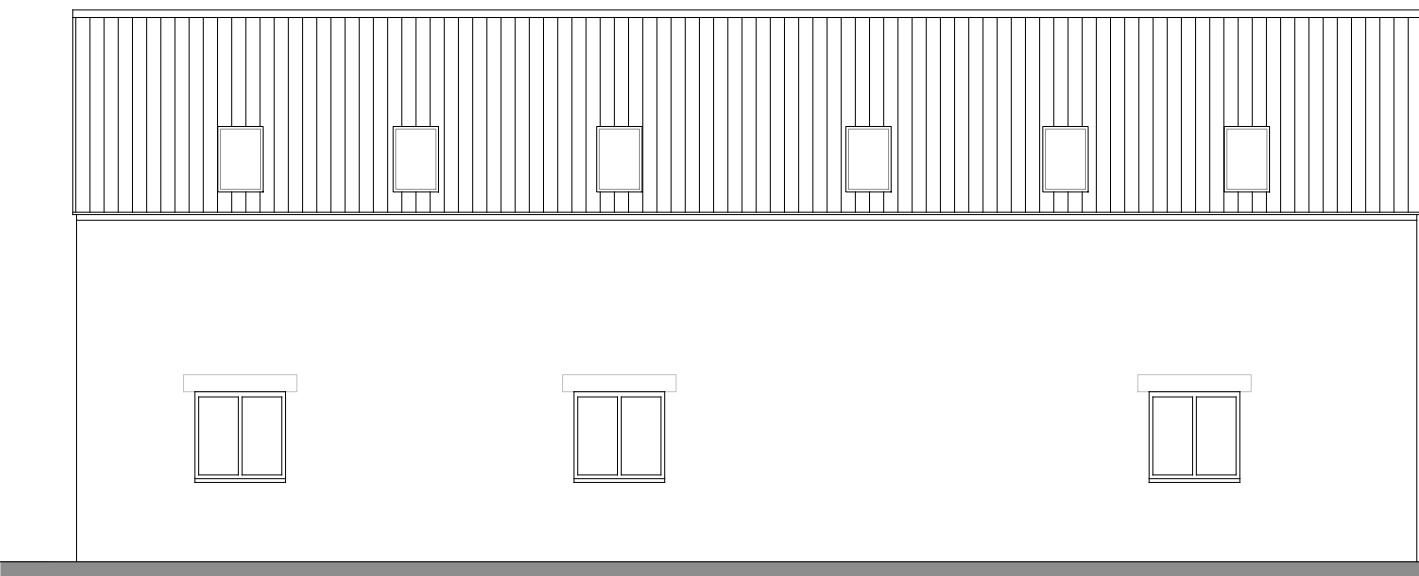

South West Elevation

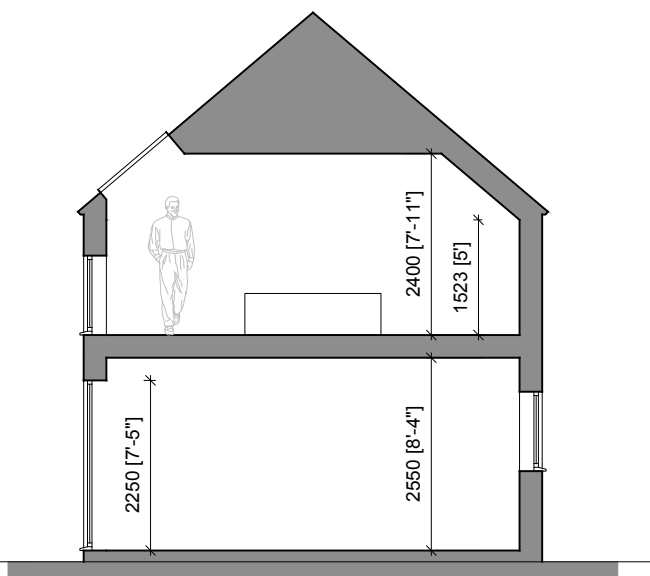


Indicative Section

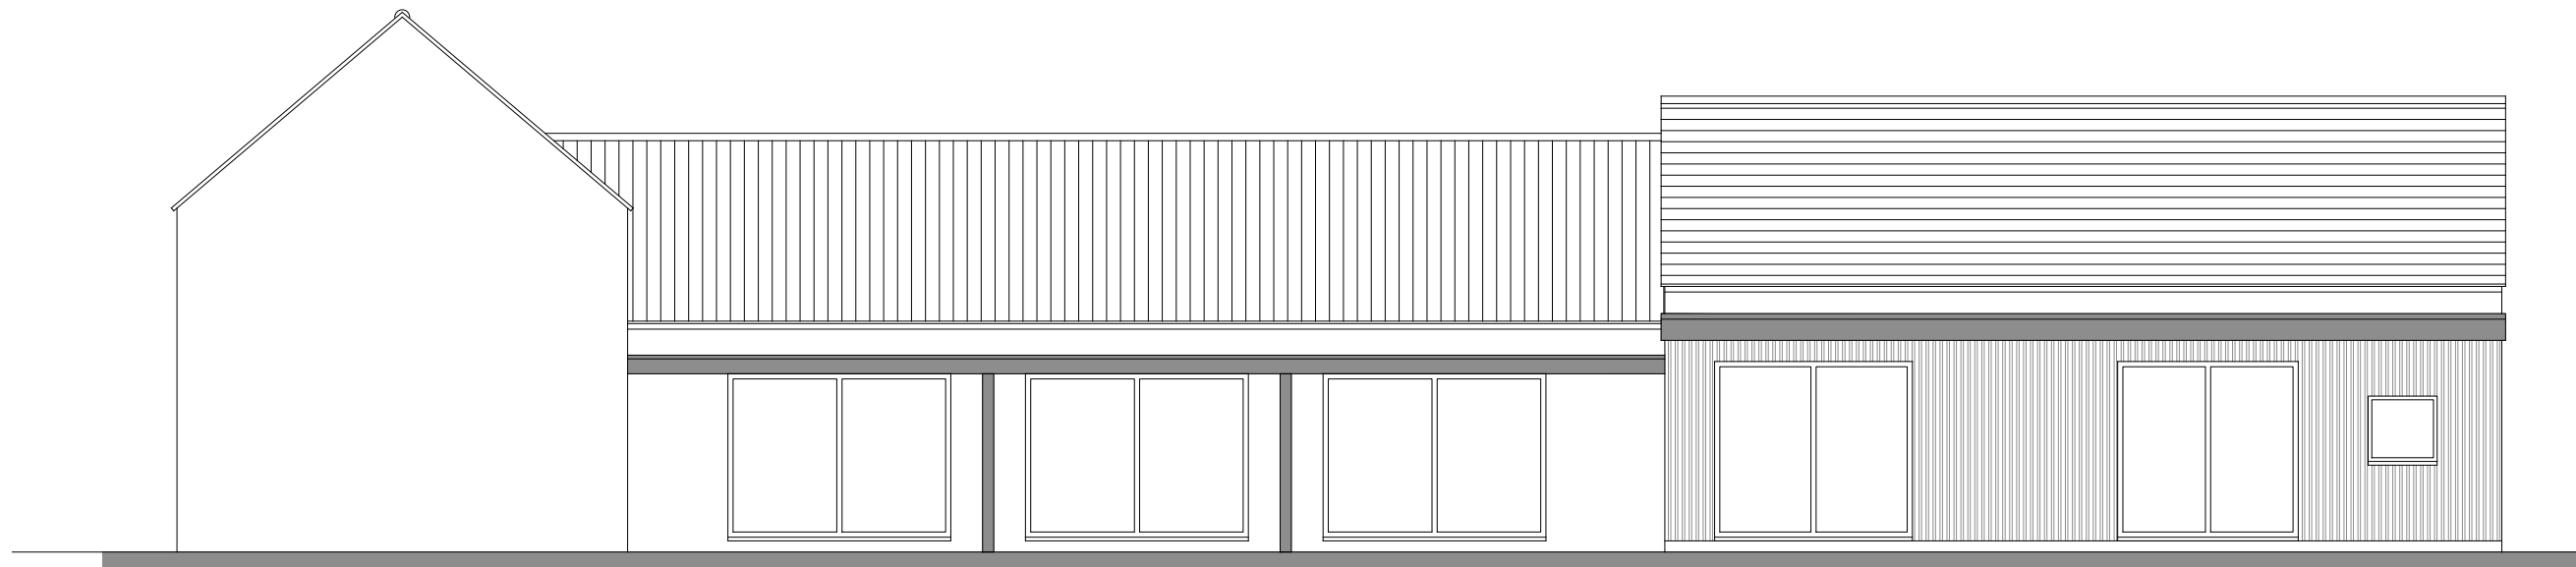


South East Elevation


Elevations 1:100
PROPOSED

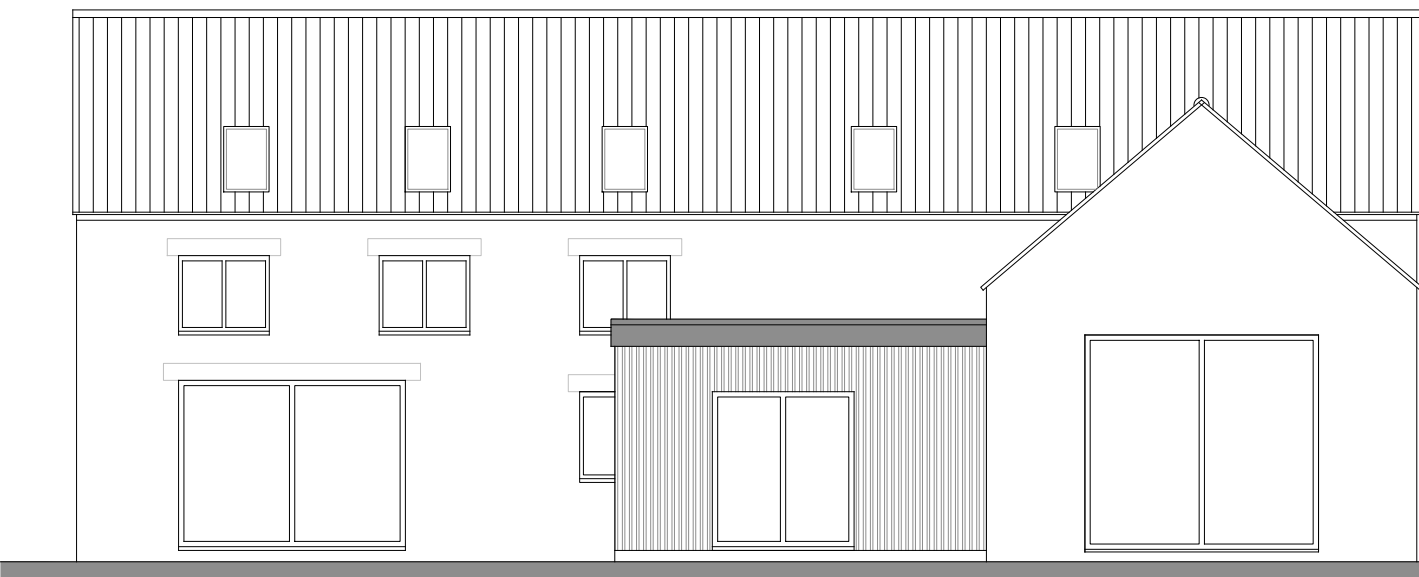


North East Elevation

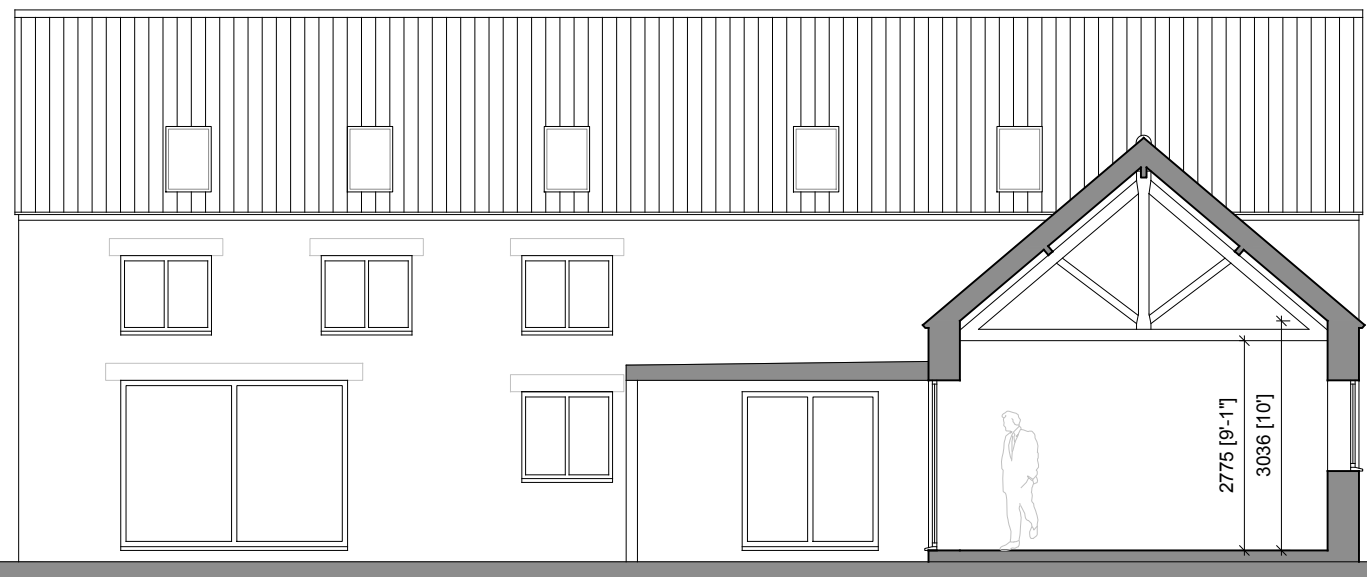

Internal North East Elevation & Section

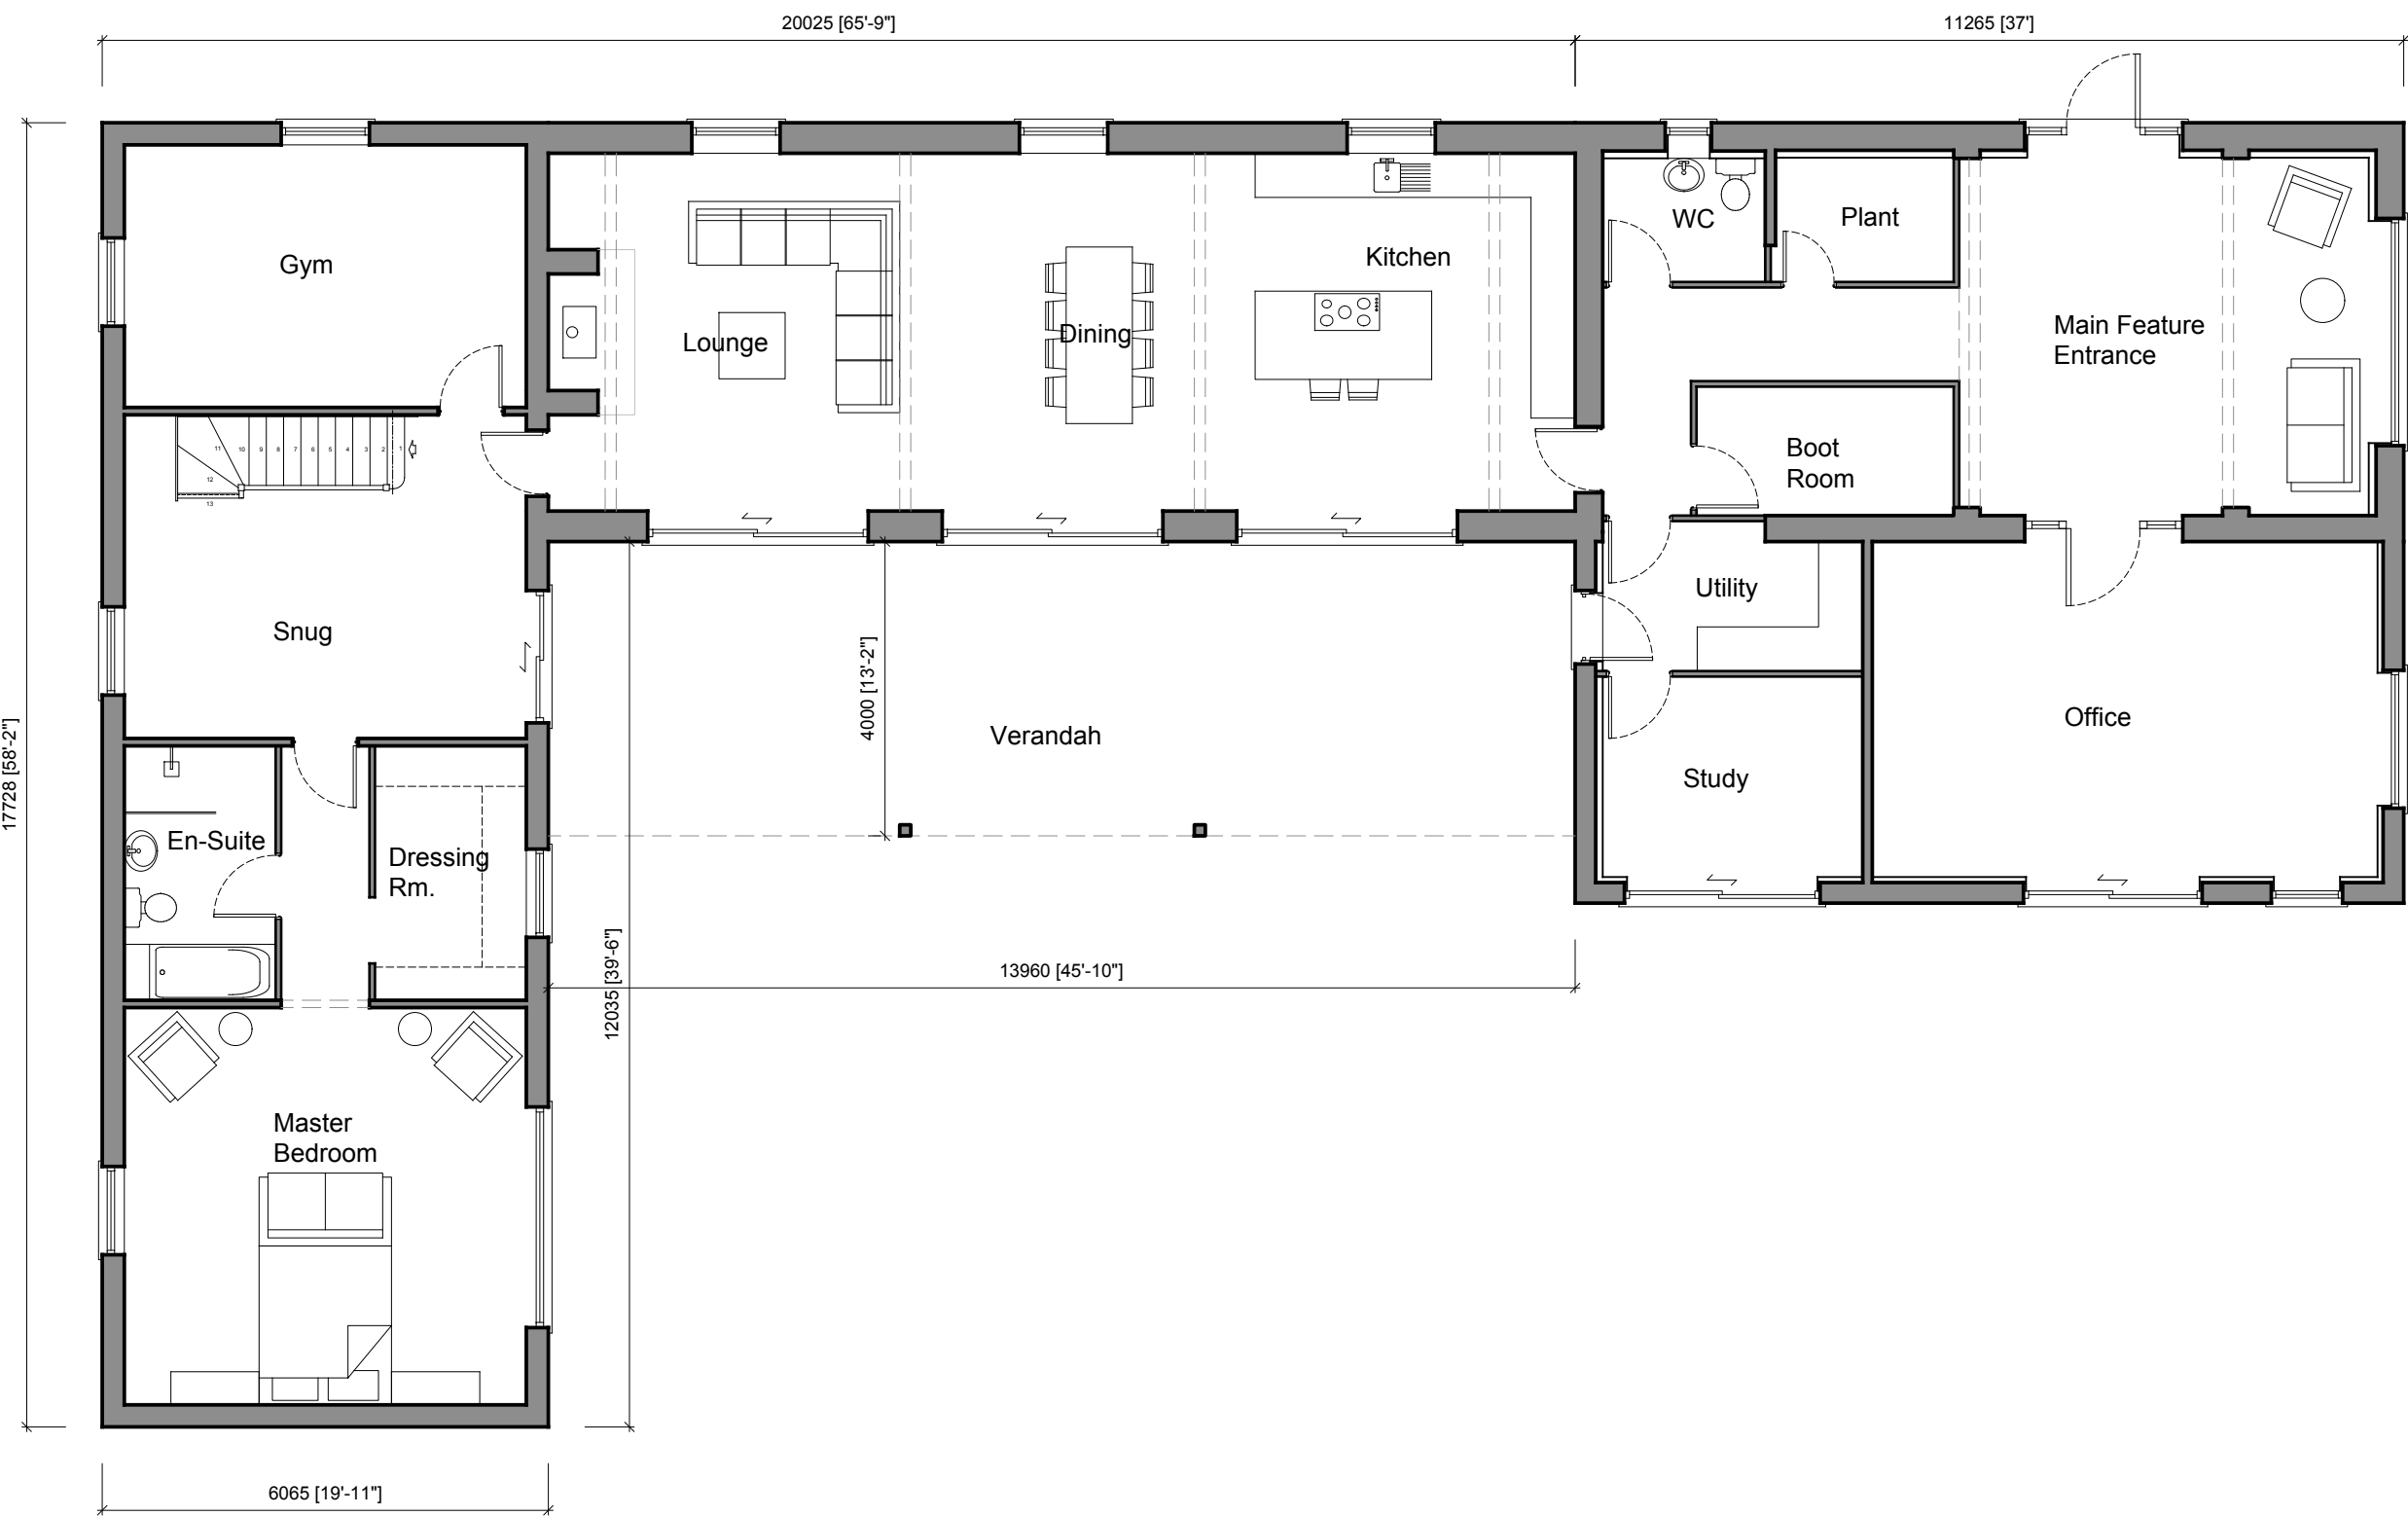

Ground Floor Plan 1:100
PROPOSED

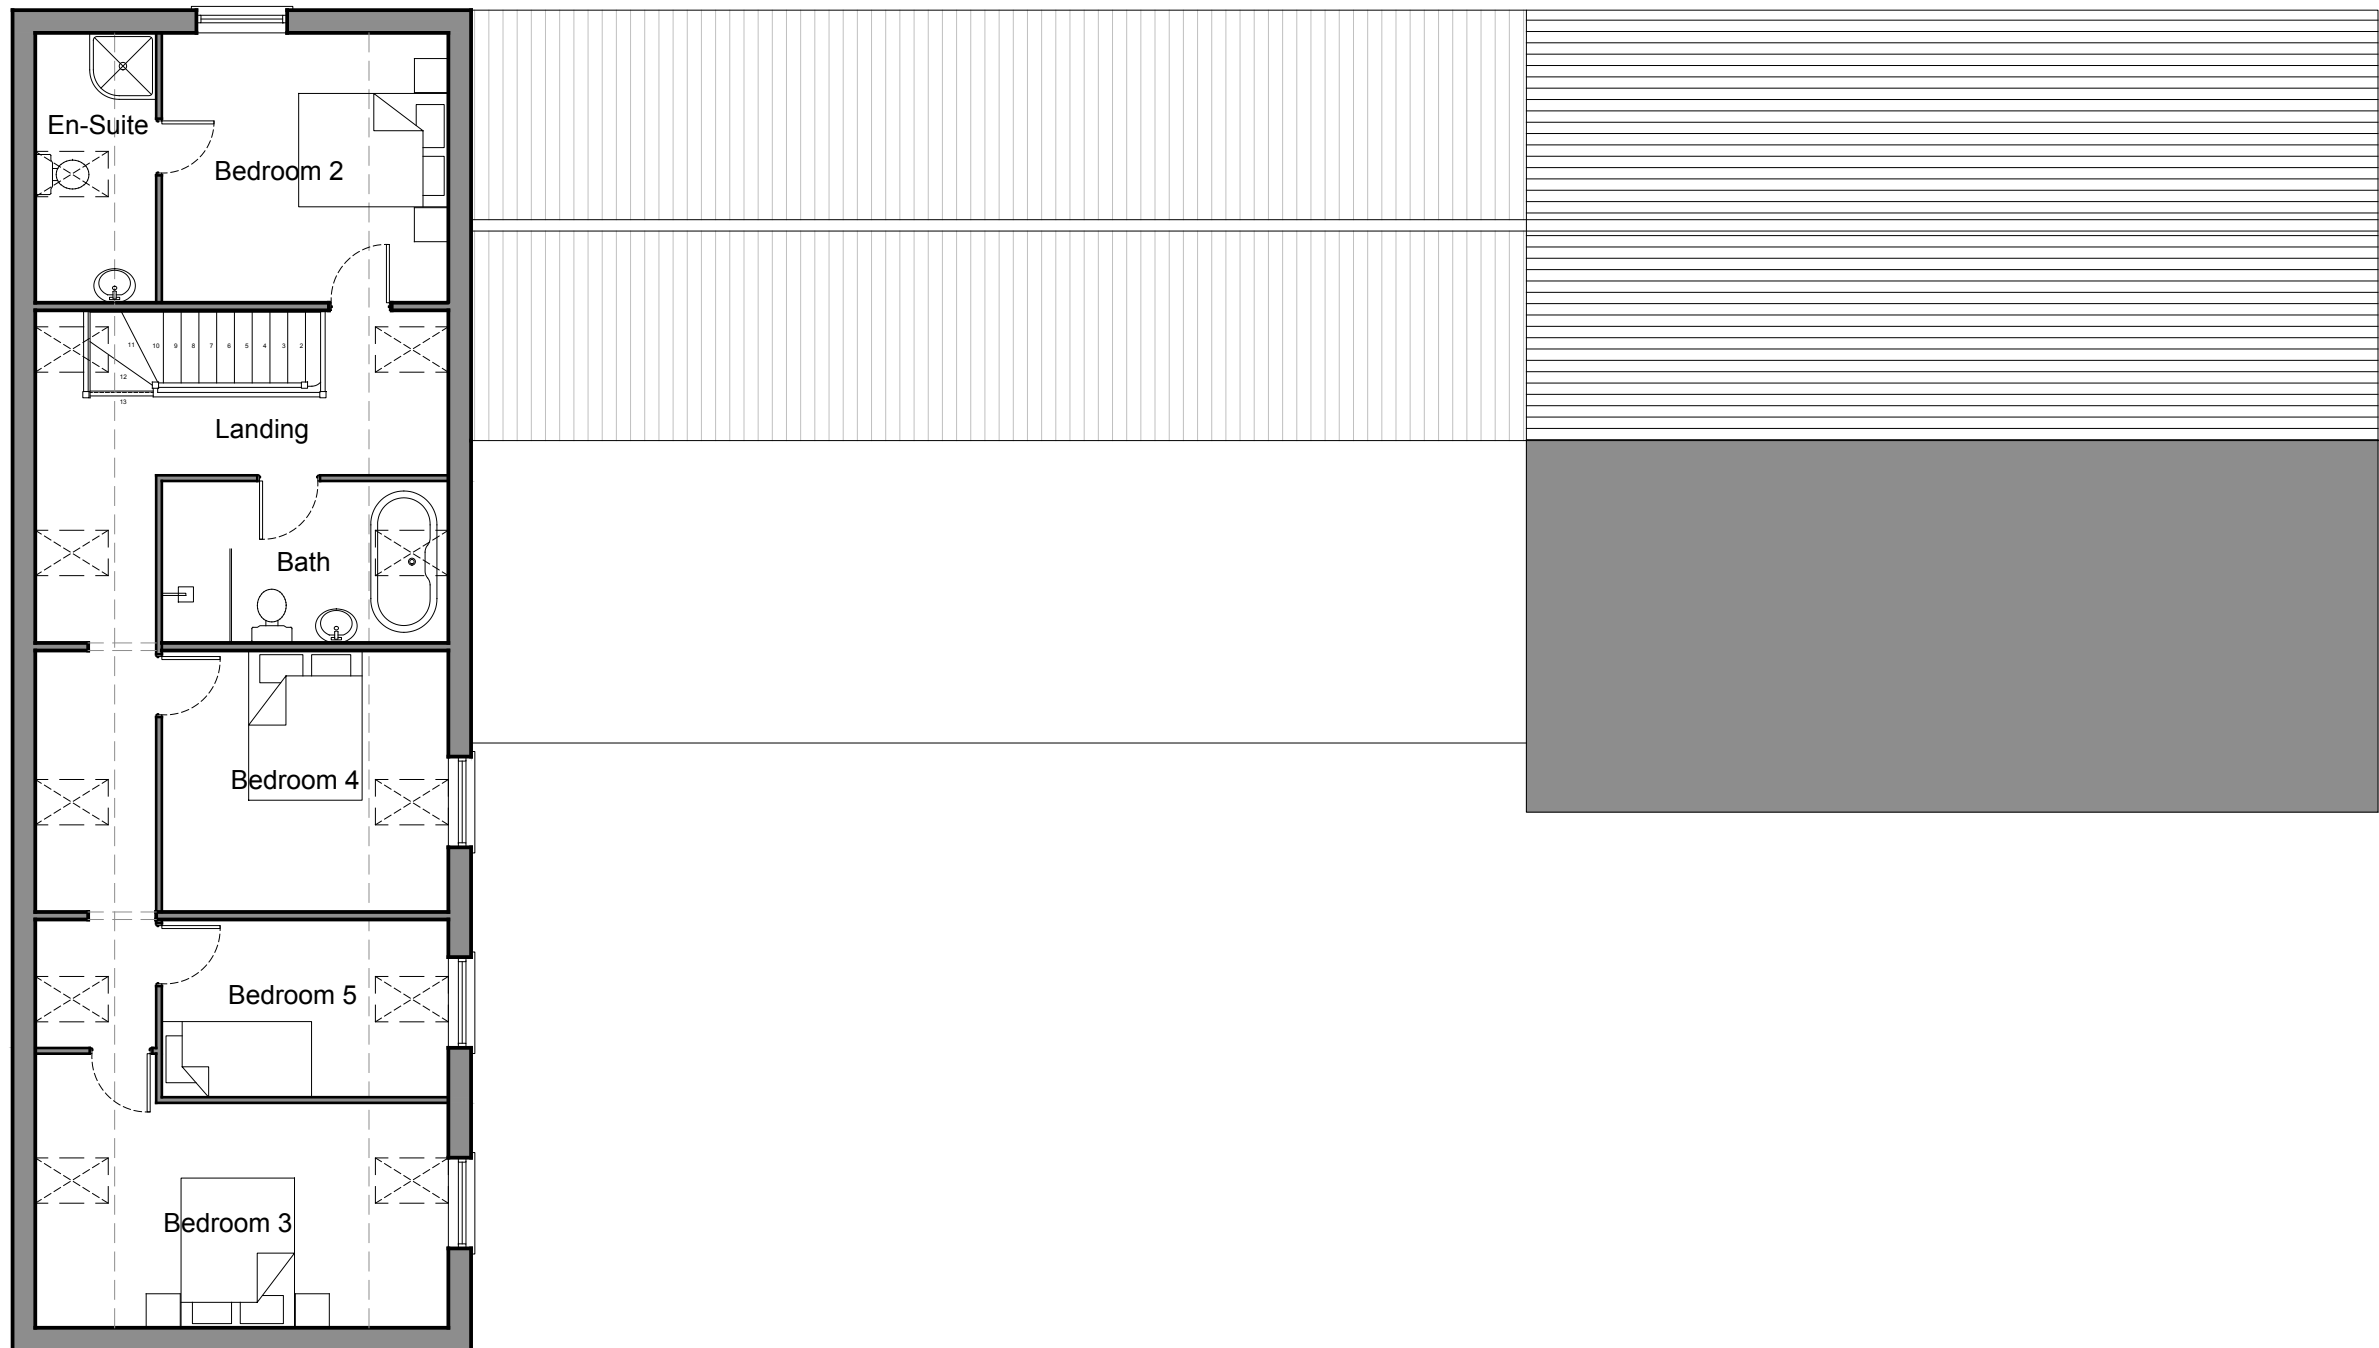

First Floor Plan 1:100
PROPOSED

1:50	0.5m	1m	1.5m
1:100	1m	2m	3m
1:200	2m	4m	6m
1:500	5m	10m	15m
1:1250	12.5m	25m	37.5m
1:2500	25m	50m	75m

16 November 2017
JB Architectural Design Services
DRAFT

THIS DRAWING IS FOR THE PURPOSE OF OBTAINING PLANNING PERMISSION ONLY

Rev B - 09/11/17 - Client revisions
Rev A - 16/10/17 - Remaining elevations & sections added
Revised:

JB Architectural Design Services
24 Riseigate Road, Gosberton
Spalding, Lincs. PE11 4EZ
M: 07837 735718
E: info@brammdesign.co.uk
W: www.brammdesign.co.uk

Client: Mrs S Brown
Project: Apple Tree Farm, Cawood Hall
Cawood Lane, Gosberton
Drawing: Conversion of barns to residential
Design Details
Scale: 1:100 Paper Size: A1 Date: 16/11/17 Drawn: JRB
Drawing Number: 119-01-DD-01 Rev:

Do not scale or measure from this drawing. All dimensions to be checked on site or in the working plans with permission. All dimensions shall be reported to the client. This drawing should be used in conjunction with any associated specifications, standard details, schedules & / or drawings. Design/Drawings are not to be used without the permission of JB Architectural Design Services. The copyright in this drawing is owned by JB Architectural Design Services