



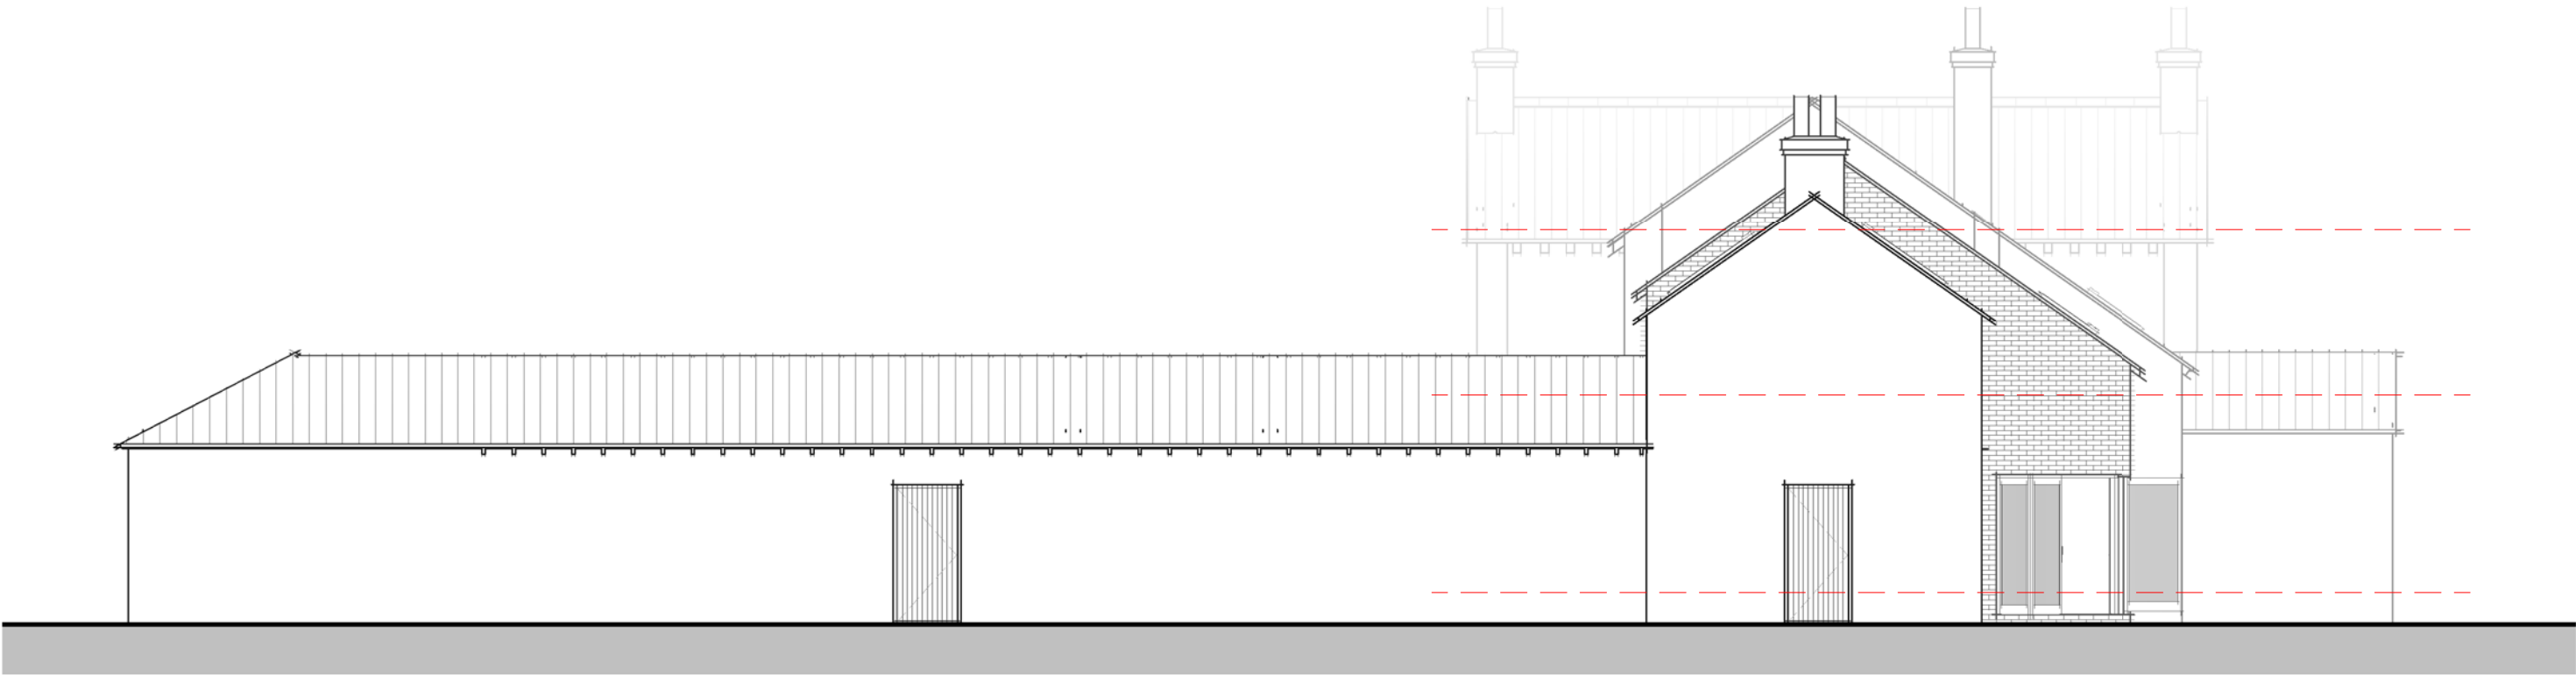

03 - Rear Elevation
1 : 100

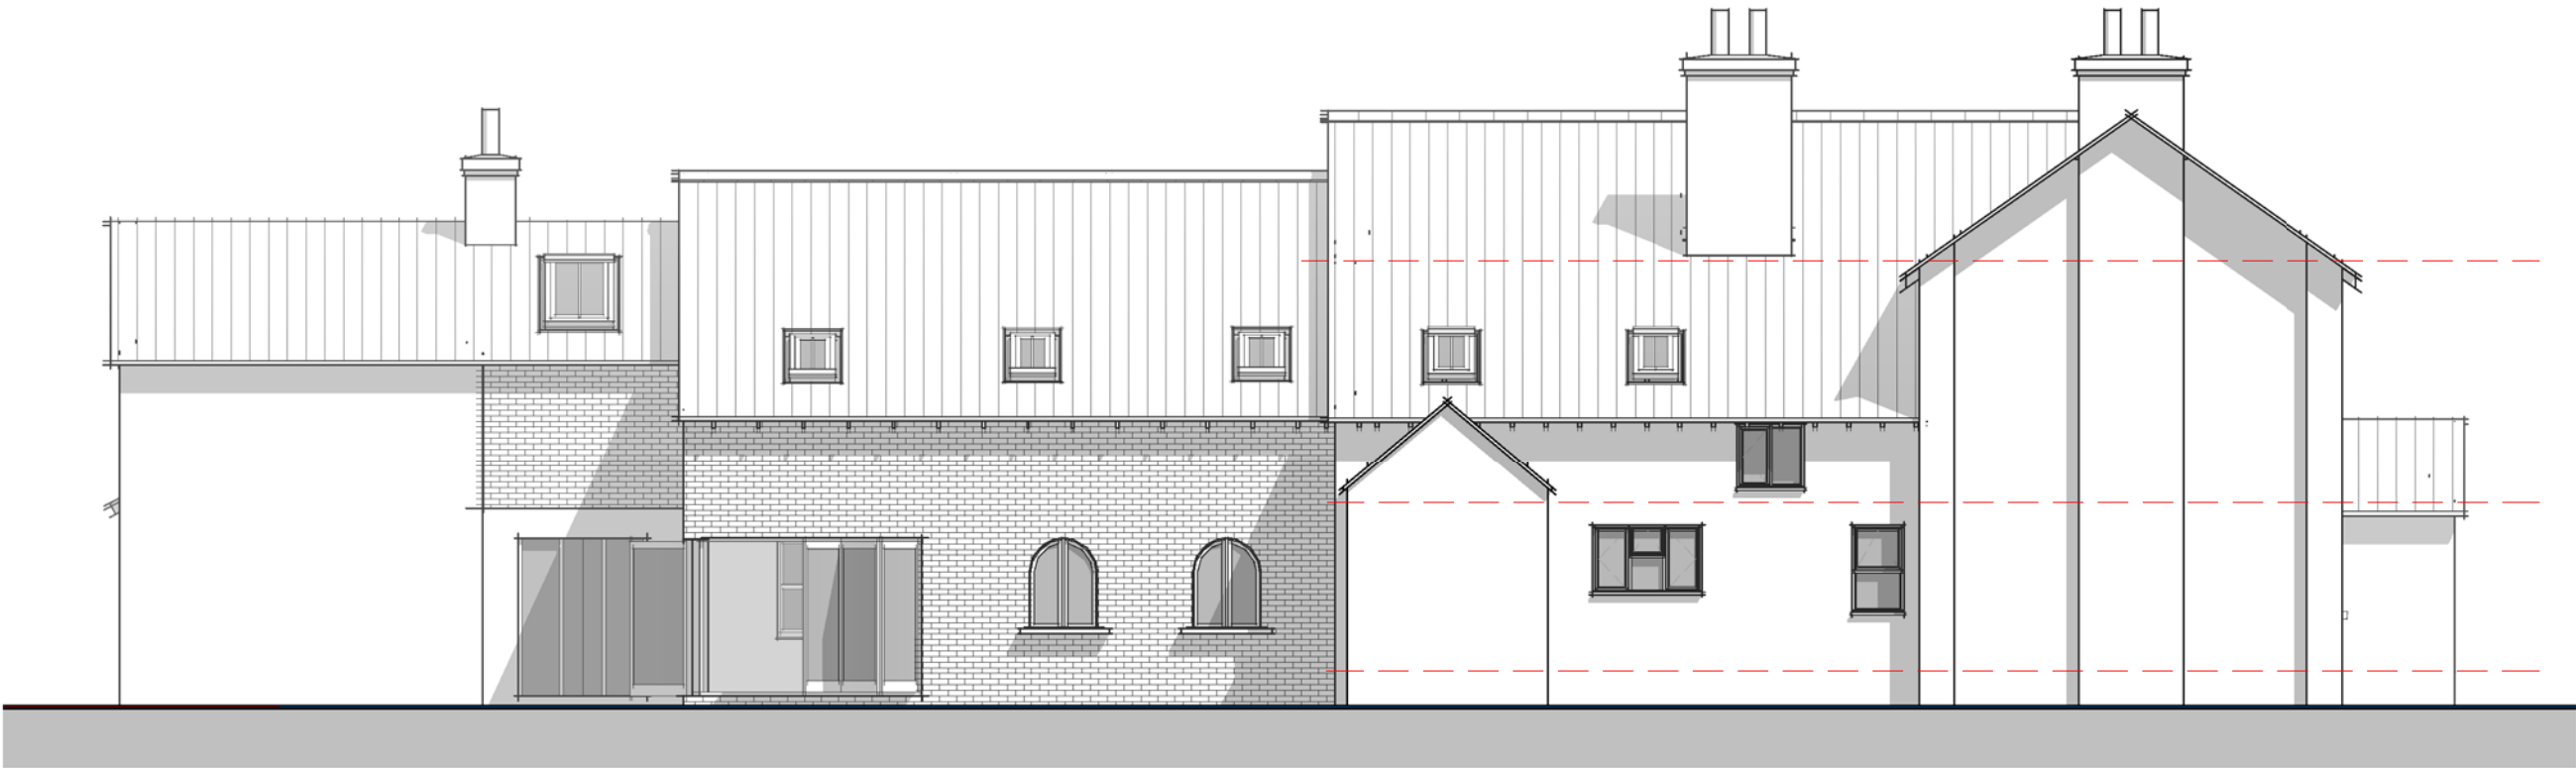

04 - Left Flank Elevation
1 : 100

Proposed Elevations

Drg No
2754 / 18A

