
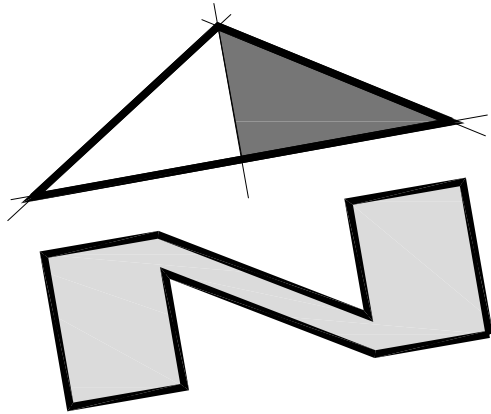



Existing Floor Plan

(1:50)

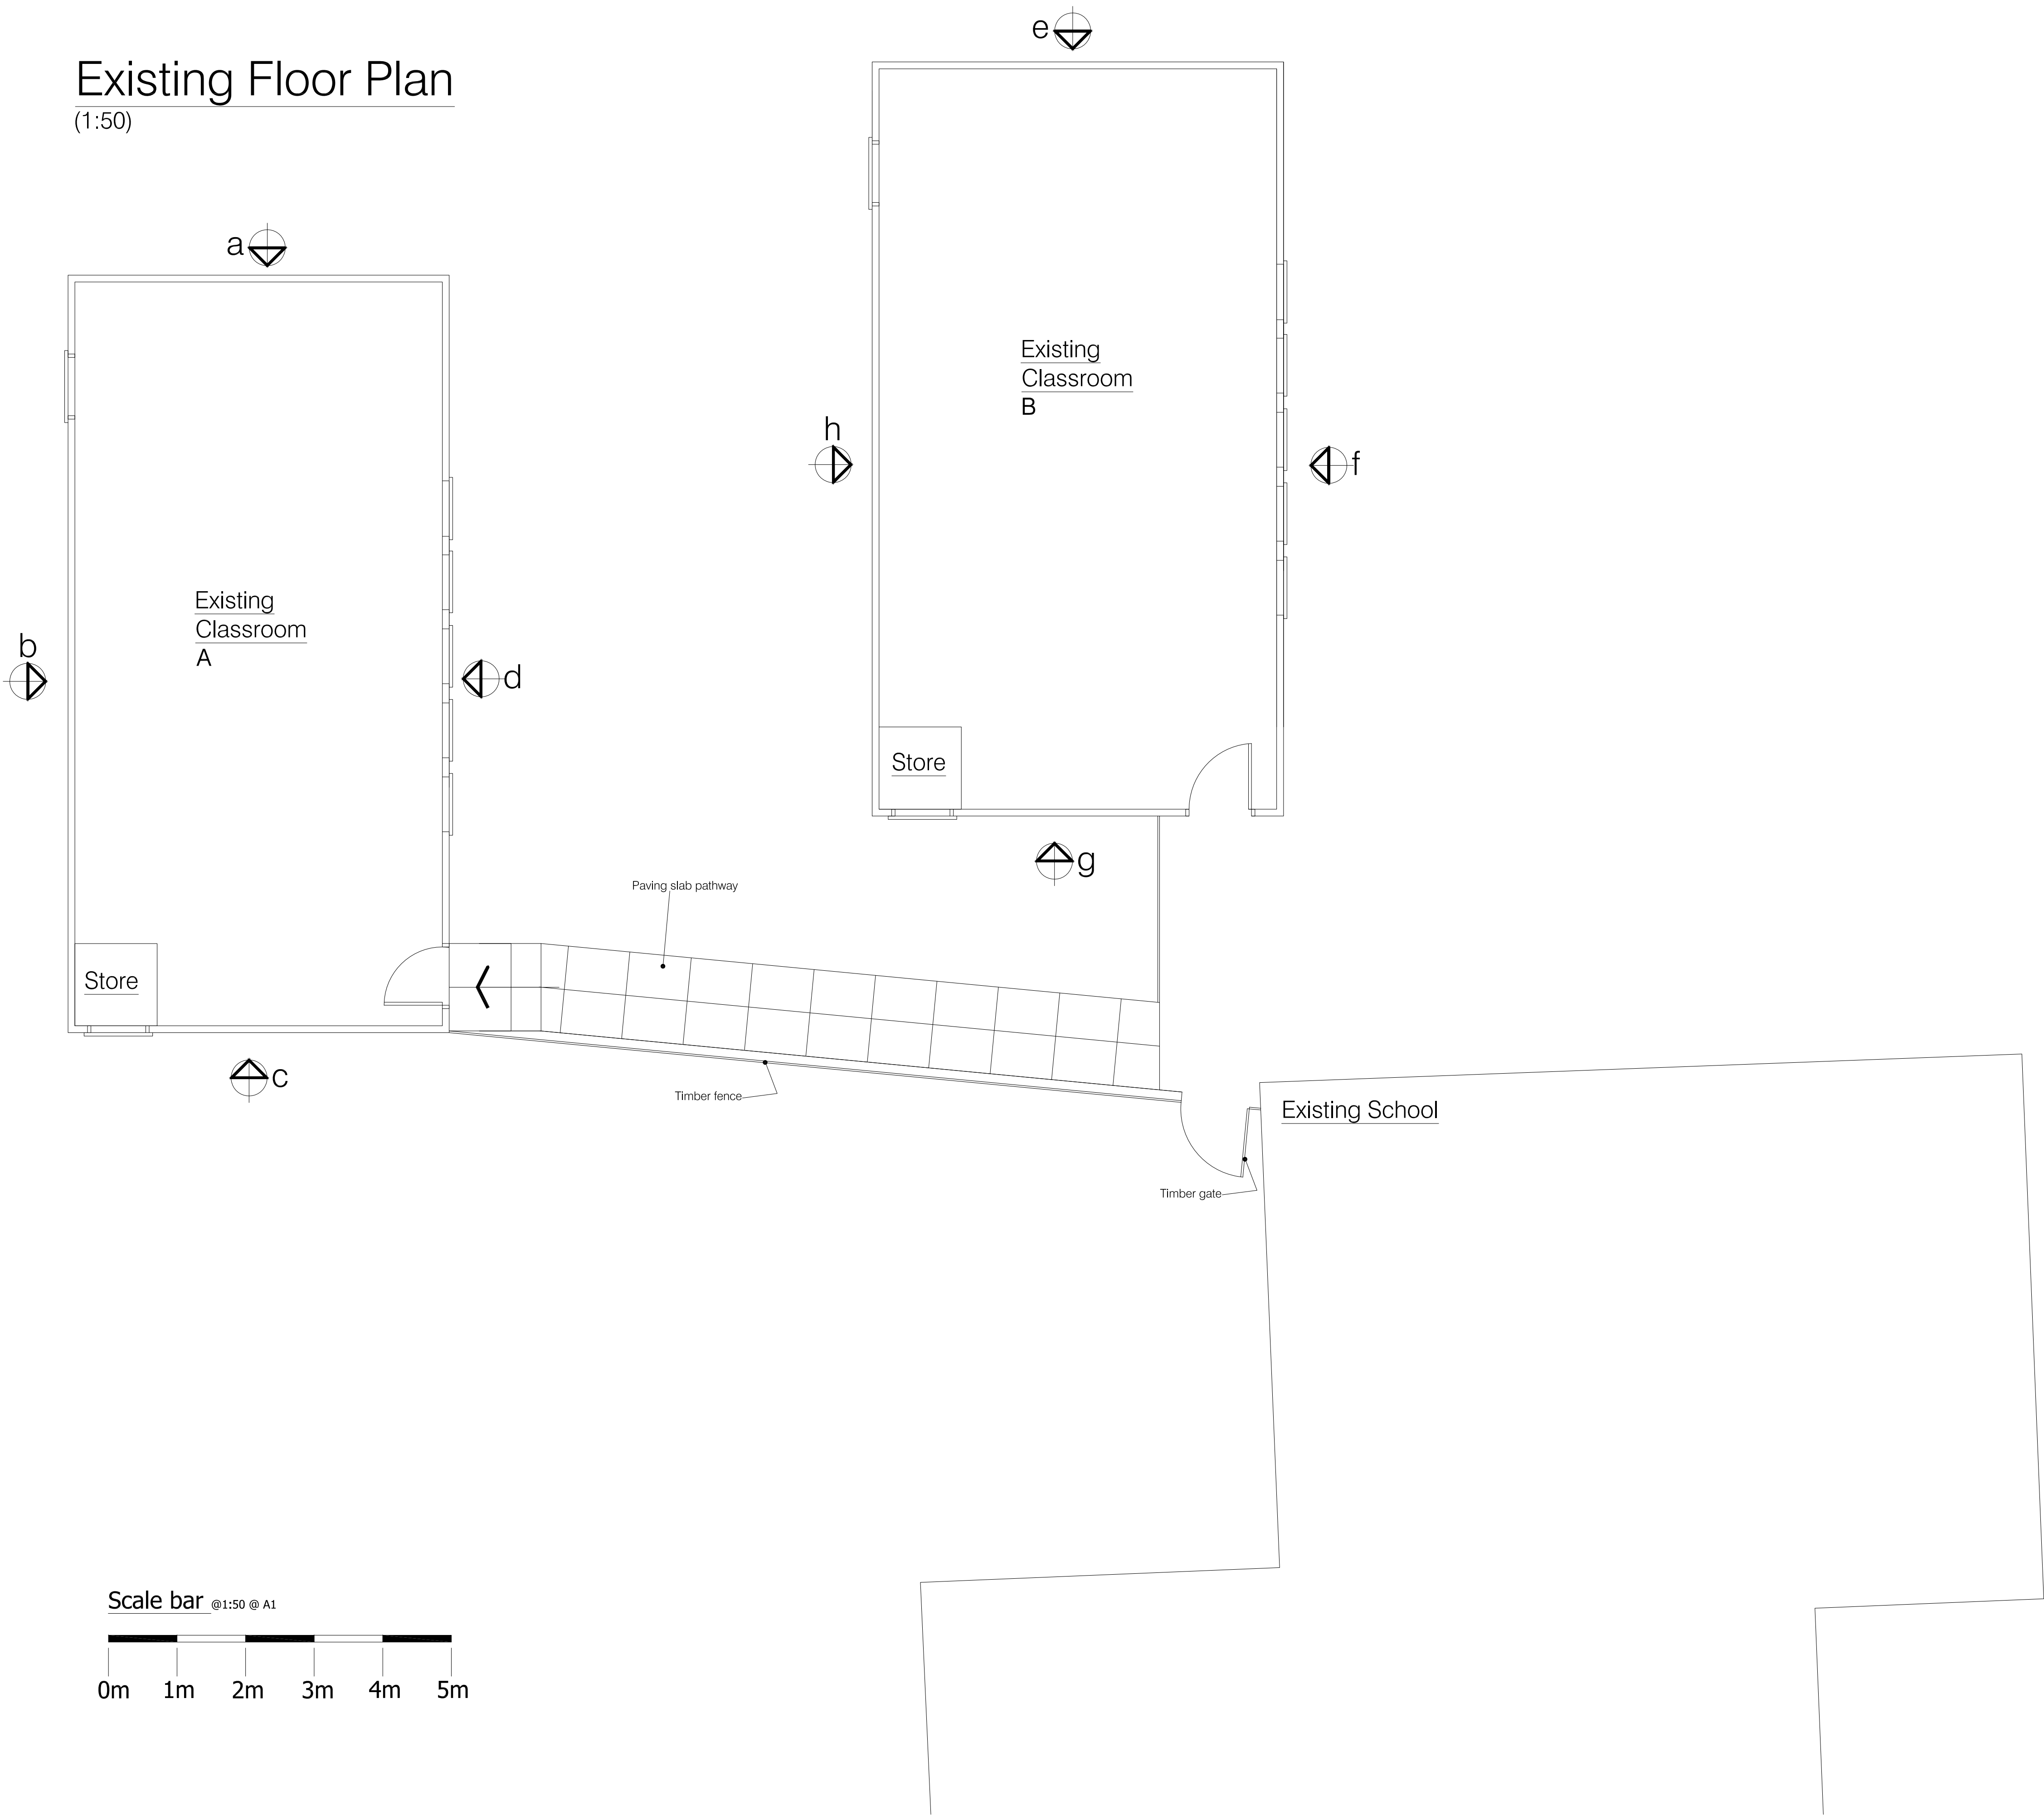

Floor Plans as Orientated

Scale bar @1:50 @ A1

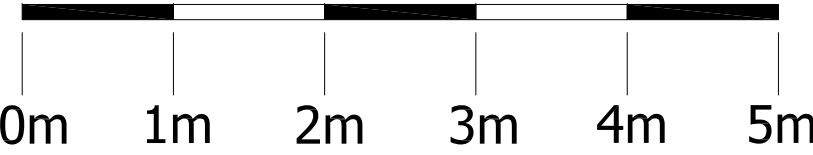

PRELIMINARY DRAWING

Client:
Gosberton House School

Project Title:
Proposed Mobile Classroom Link Building
(Between 2No. Existing Mobile Classrooms)

Drawing Title:
Classroom A & B
Floor Plans

Scale: 1:1250/200 Date: Oct 12 Drawn: SB Checked: SB

Do not scale this drawing. All dimensions must be checked on site. All rights reserved. No reproduction in any material form is permitted without consent.

Tillbridge Lane
Sturton by Stow
Lincoln
LN1 2DS
T: 01427 788837
E: design@gelder.co.uk
W: www.gelder.co.uk



Project No. DD 321 Drawing No. A1/12 Revision: -