




Site Plan

1:200

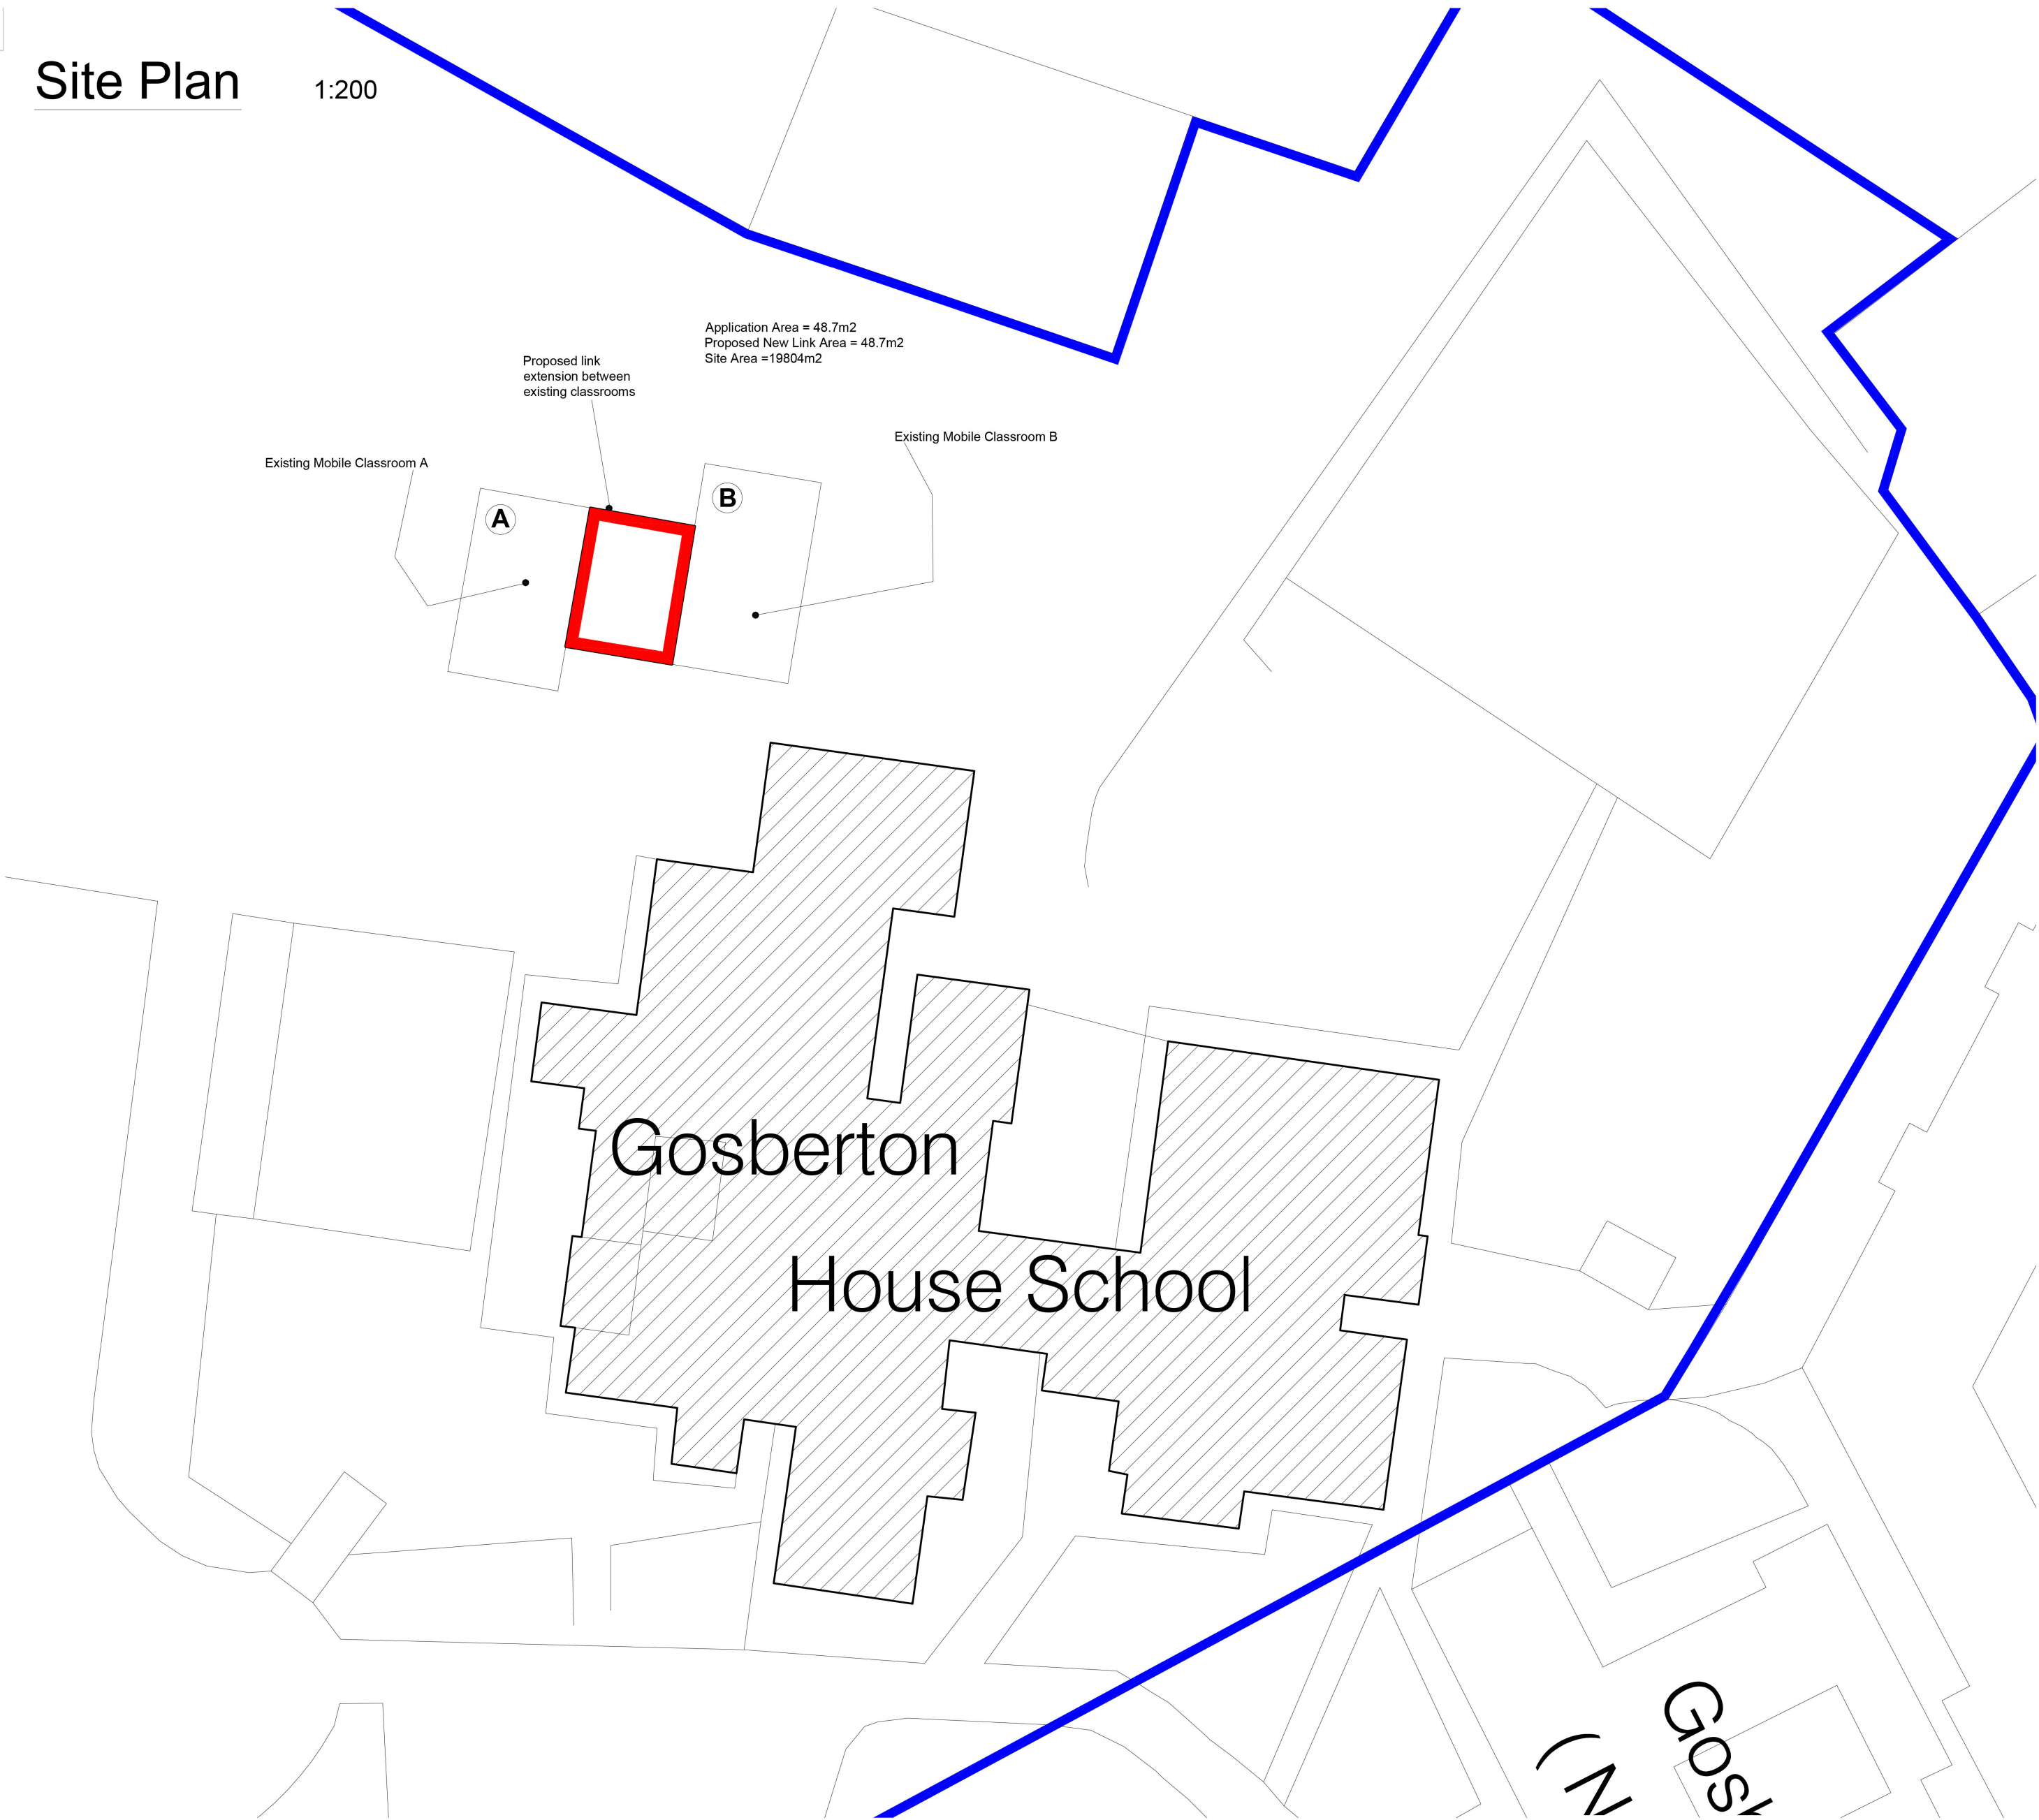

Location Plan

1:1250

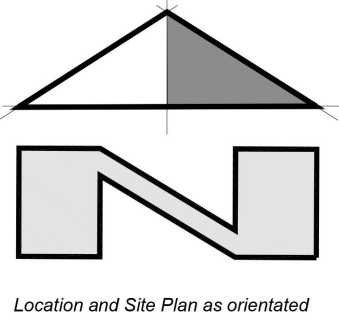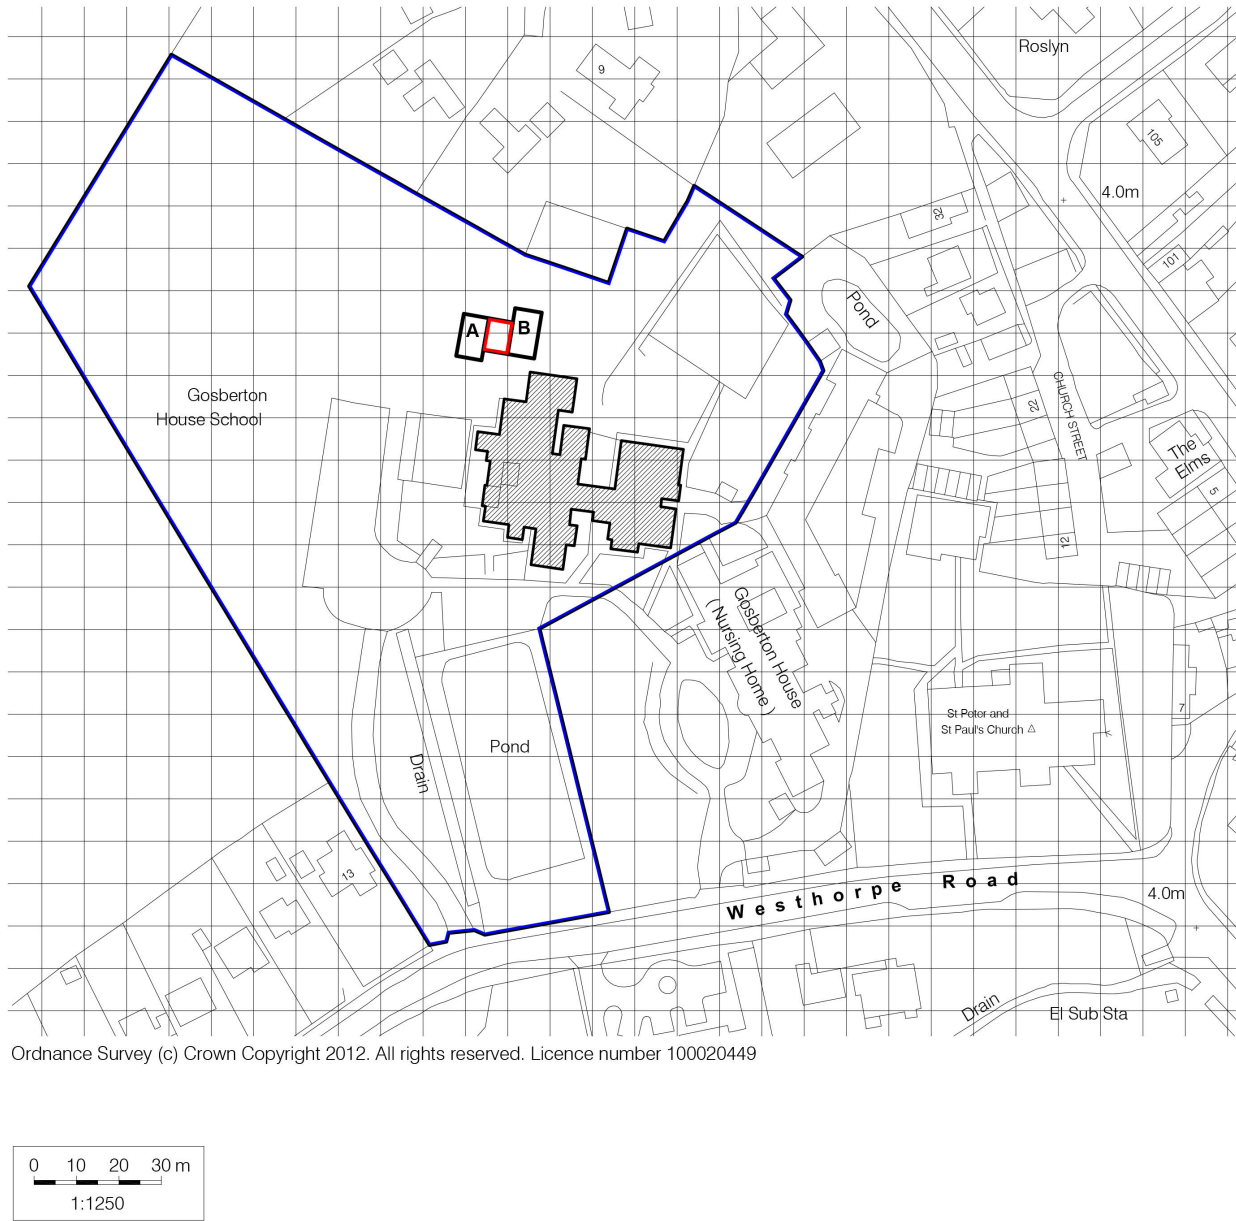

PRELIMINARY DRAWING

Client:
Gosberton House School

Project Title:
Proposed Mobile Classroom Link Building
(Between 2No. Existing Mobile Classrooms)

Drawing Title:
Proposed Location and Site Plans

Scale: 1:1250/200 Date: Oct 12 Drawn: SB Checked: SB

Do not scale this drawing. All dimensions must be checked on site. All rights reserved. No reproduction in any material form is permitted without consent.

Tilbridge Lane
Sturton by Stow
Lincoln
LN1 2DS
T: 01427 788937
E: design@gelder.co.uk
W: www.gelder.co.uk



Project No. DD 321 Drawing No. A1/18 Revision: