




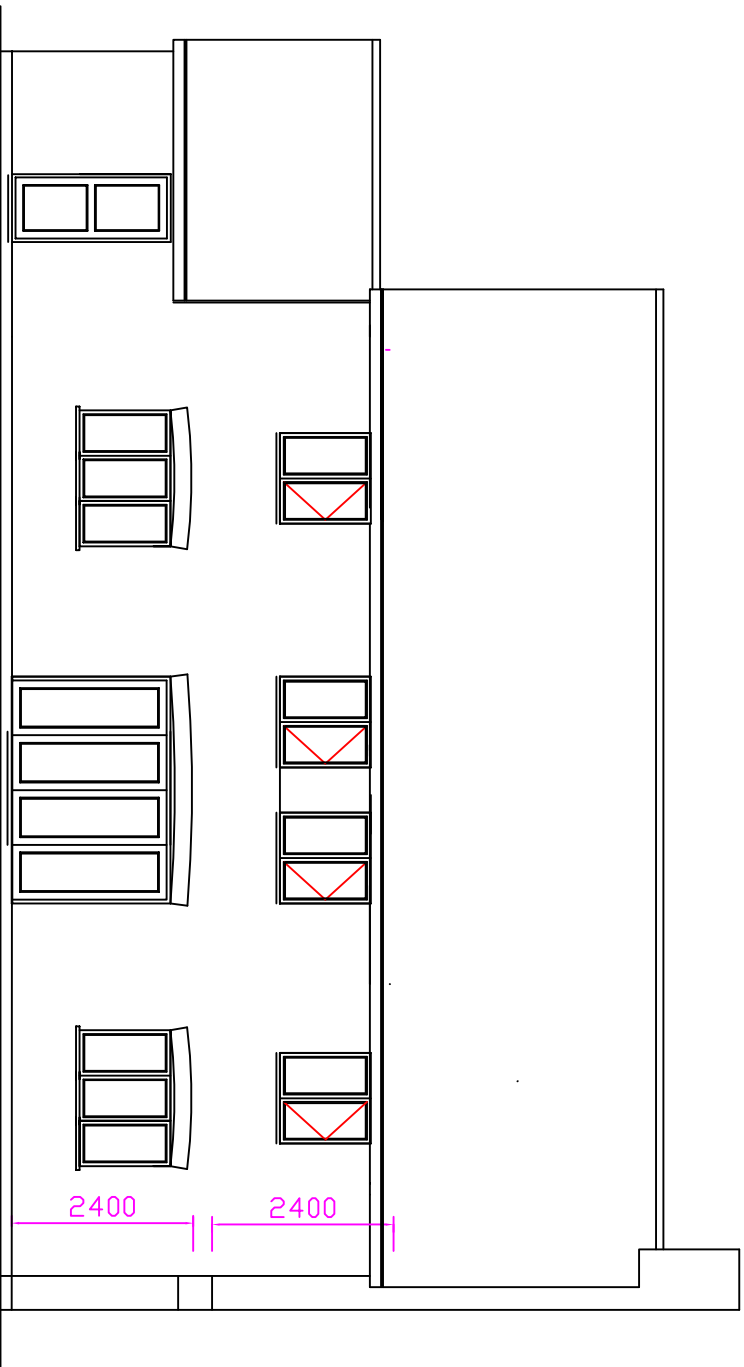


PROPOSED REAR ELEVATION 1:100

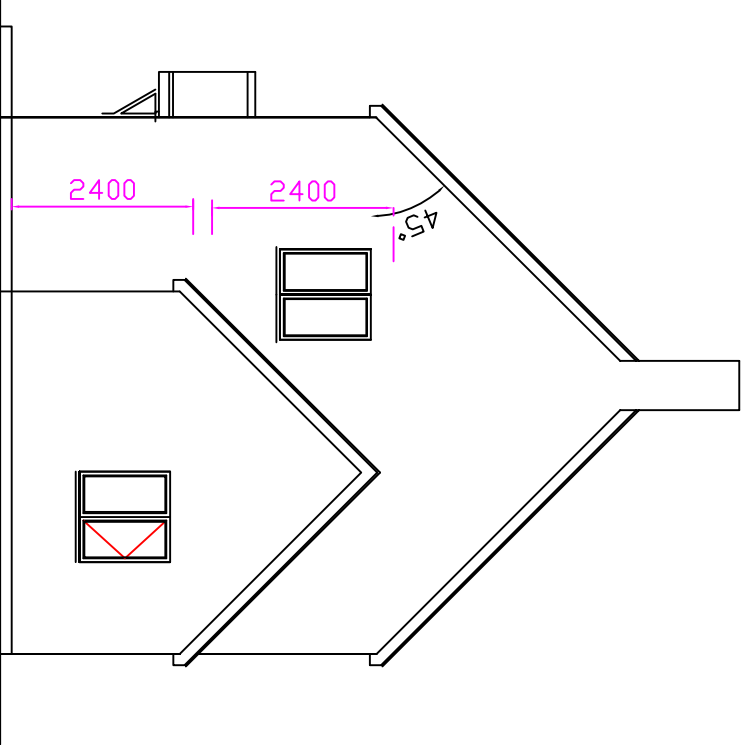


PROPOSED SIDE ELEVATION 1:100

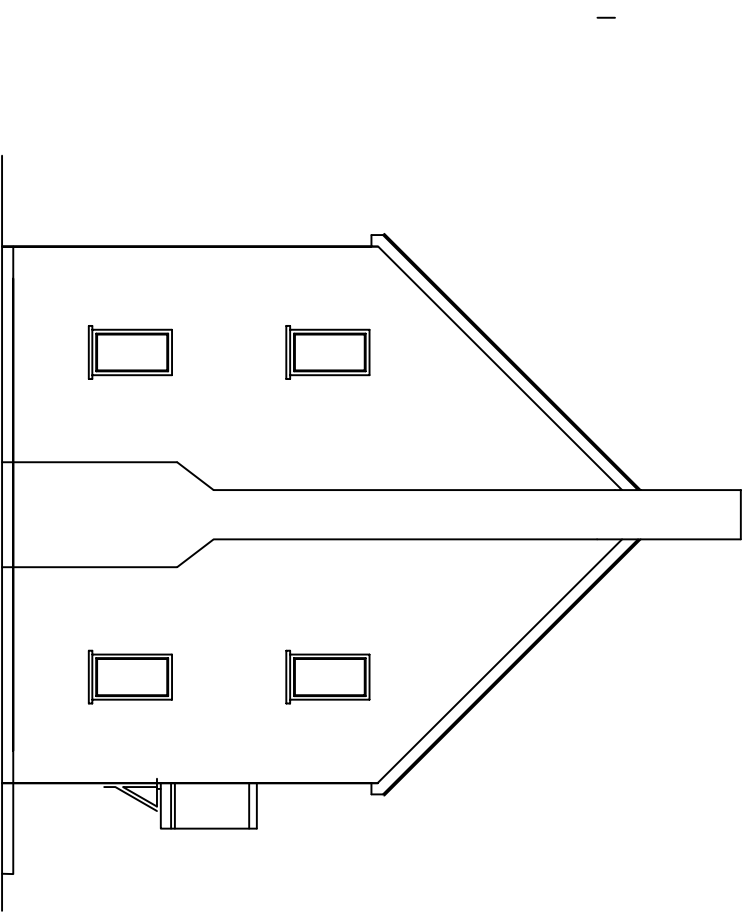

PROPOSED SIDE ELEVATION 1:100

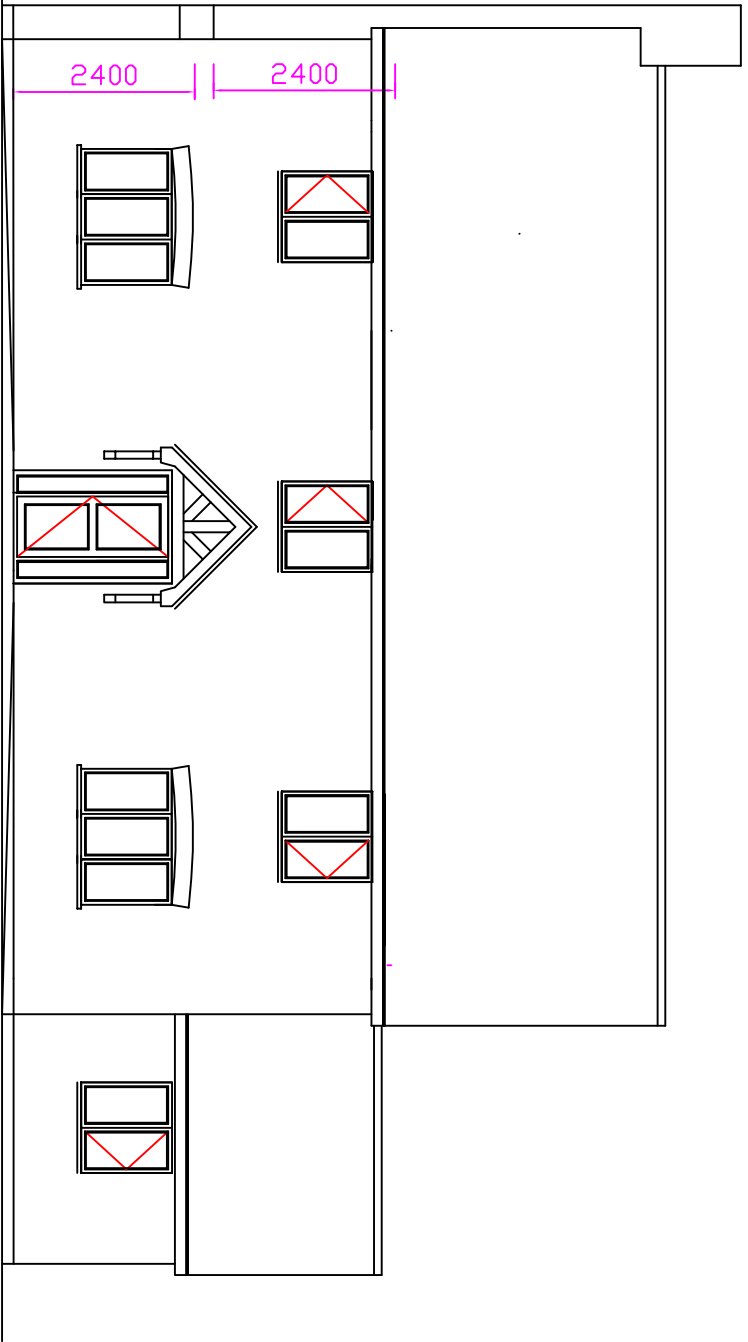

PROPOSED FRONT ELEVATION 1:100

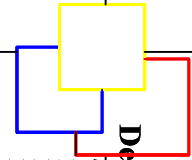 Design & Management.co.uk 7 West Fen Fritchville Boston Lincs PE22 7EX Tel 01205 750775	JOB TITLE Proposed Elevations Fossils Farm Nortgate Gosberton Linc's PE11 4LJ	SCALE 1:100 on A3 Nov 2022	NOTES
DESIGNED & DRAWN BY Design and Management.co.uk which is a trading name of Planning and Property Consultants.co.uk which is a trading name of Planning and Property Consultants.co.uk. All drawings are supplied subject to the conditions which are available on request. © COPYRIGHT KEITH BAKER 11/2022			