



Any dimensions shown should be checked on site and discrepancies reported to the Architect prior to construction. Designs are not coordinated with engineer projects. Do not scale for construction purposes.


- Existing
- Proposed

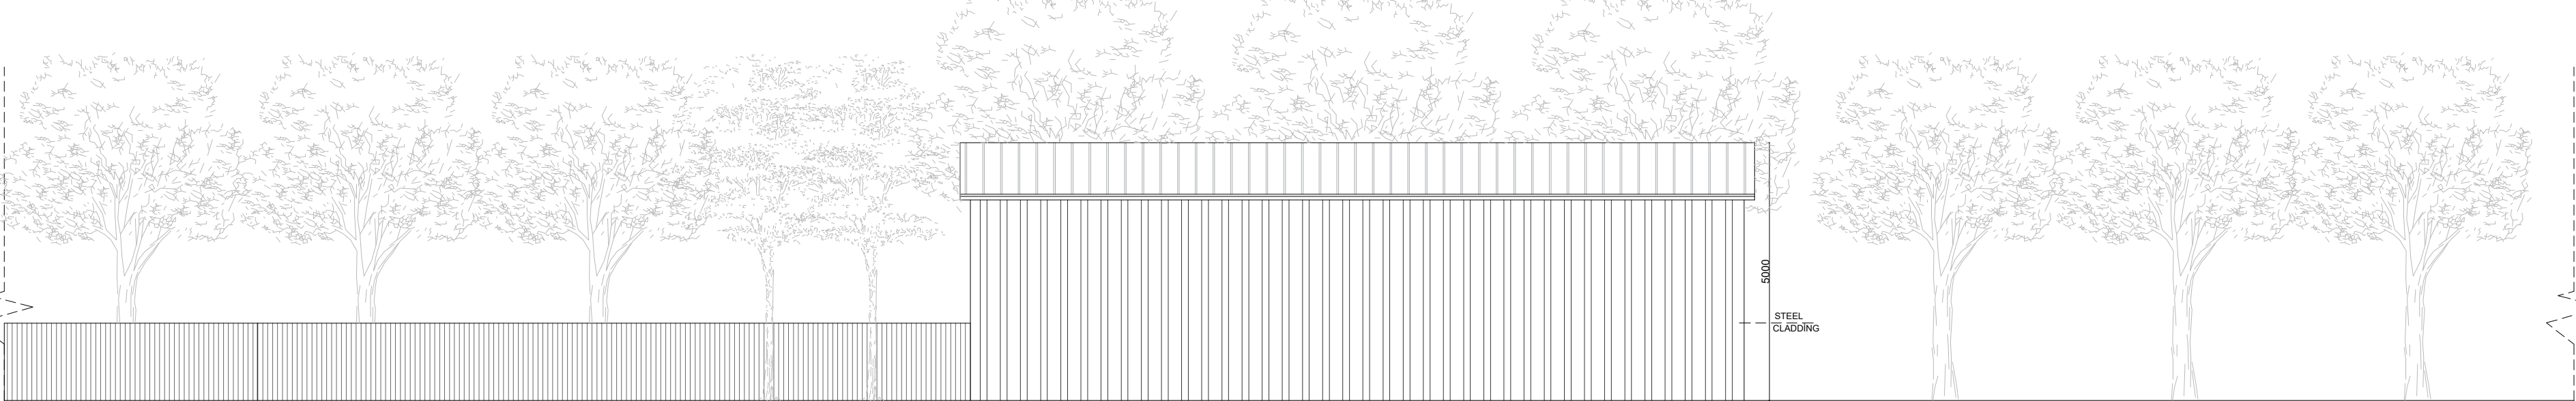


Proposed West Elevation

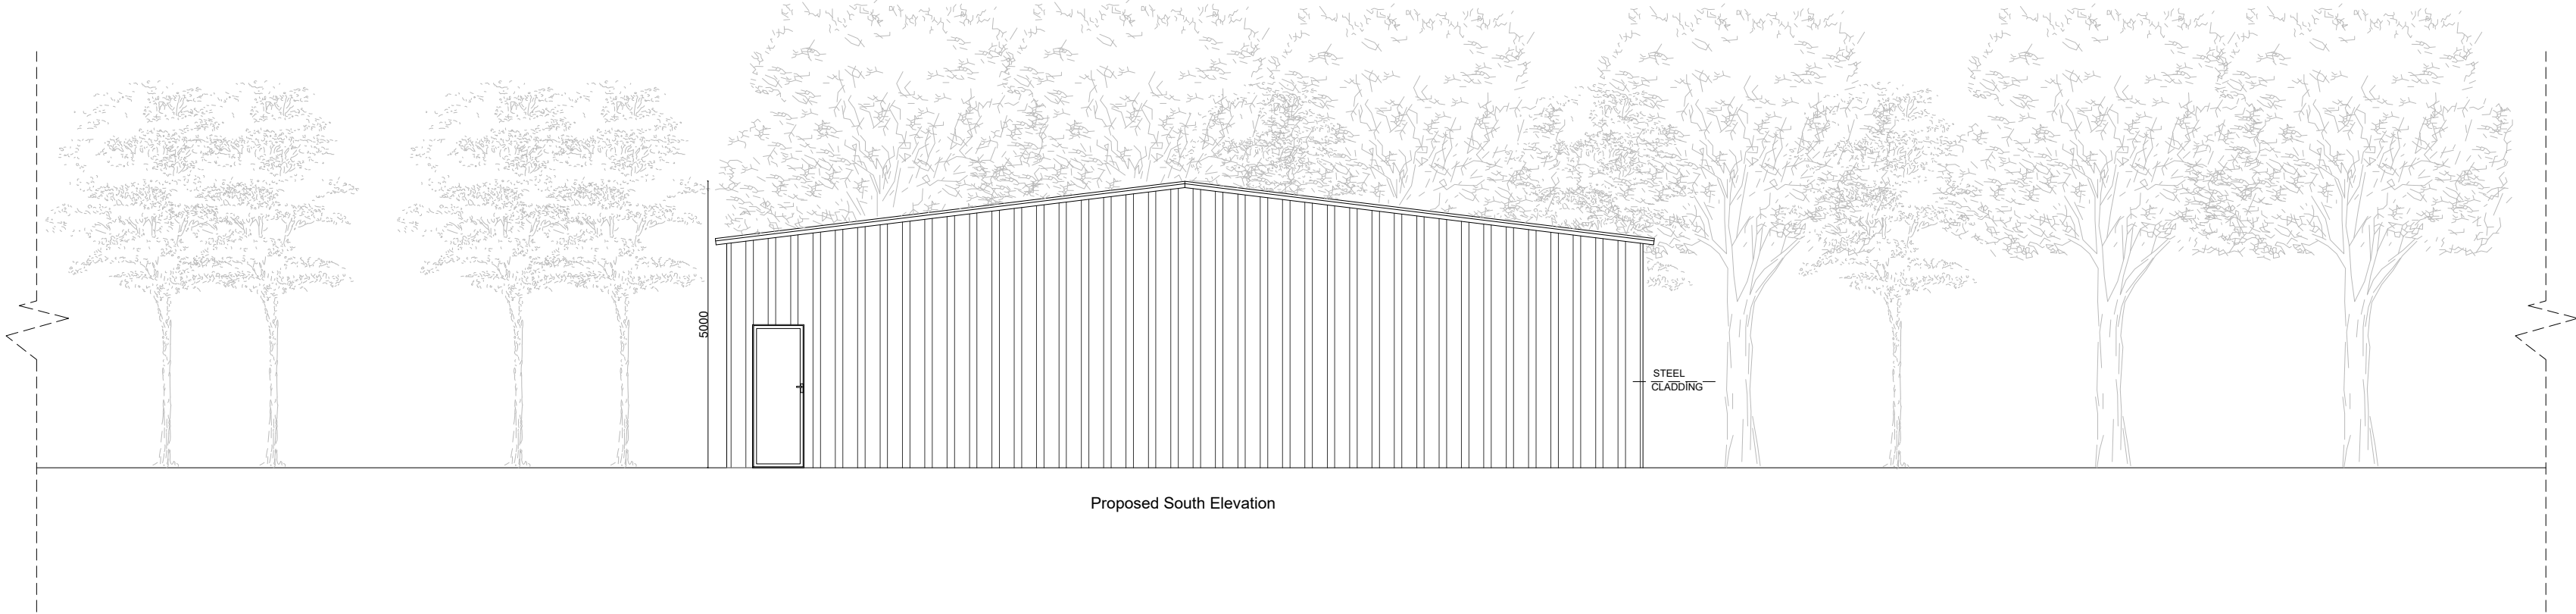


Proposed South Elevation

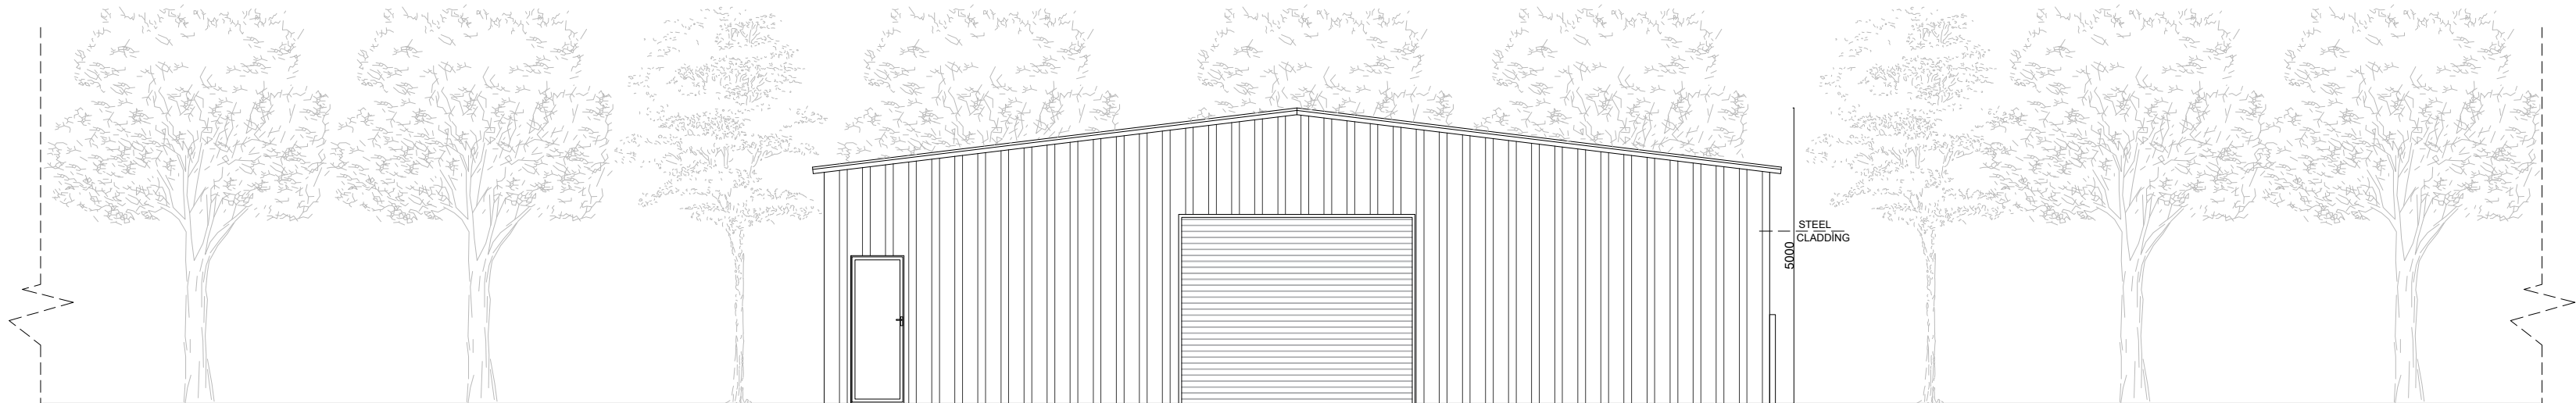

Proposed North Elevation

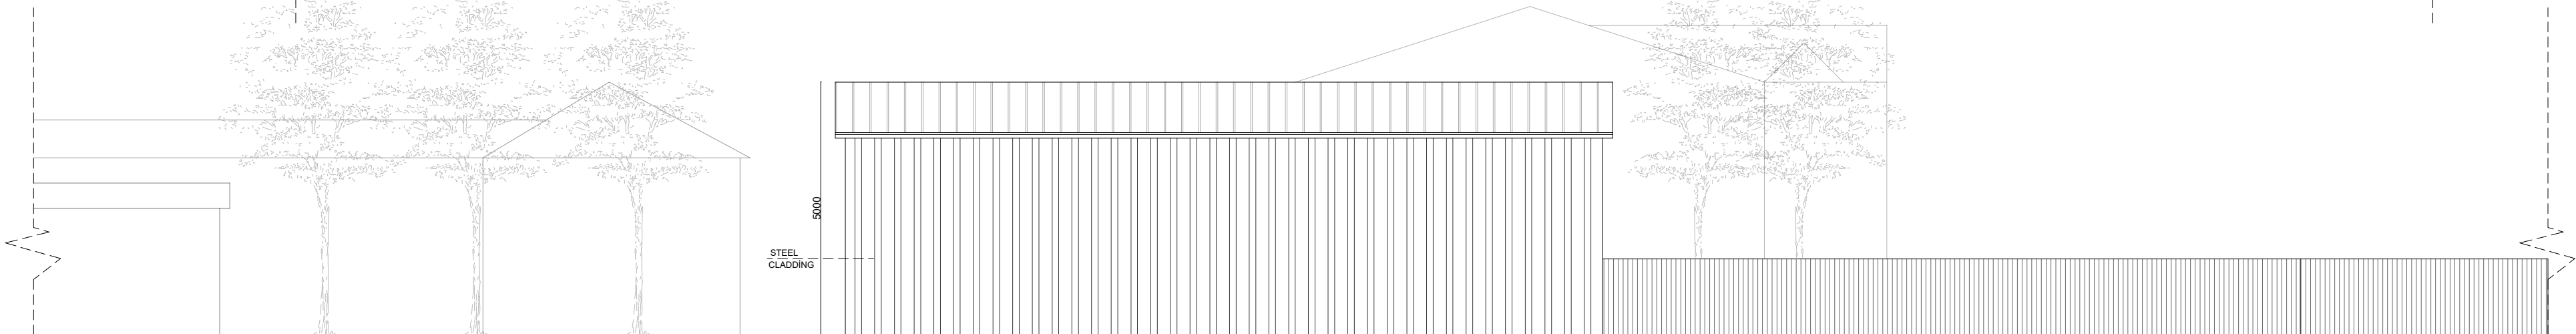

Proposed East Elevation

 

Drawing Name

Proposed Elevations

Project Address

Cobwebbs Farm, Swale Bank,
Gosberton Westhorpe, Spalding, PE11 4LG

Scale

1/100 at A2

Date

07.12.2022

Designer

DG

Revision

V3

Drawing No.

09_Cobwebbs Farm_
ProposedElevations_V3



Planning By Design Ltd
www.planning-by-design.co.uk
hello@planning-by-design.co.uk