




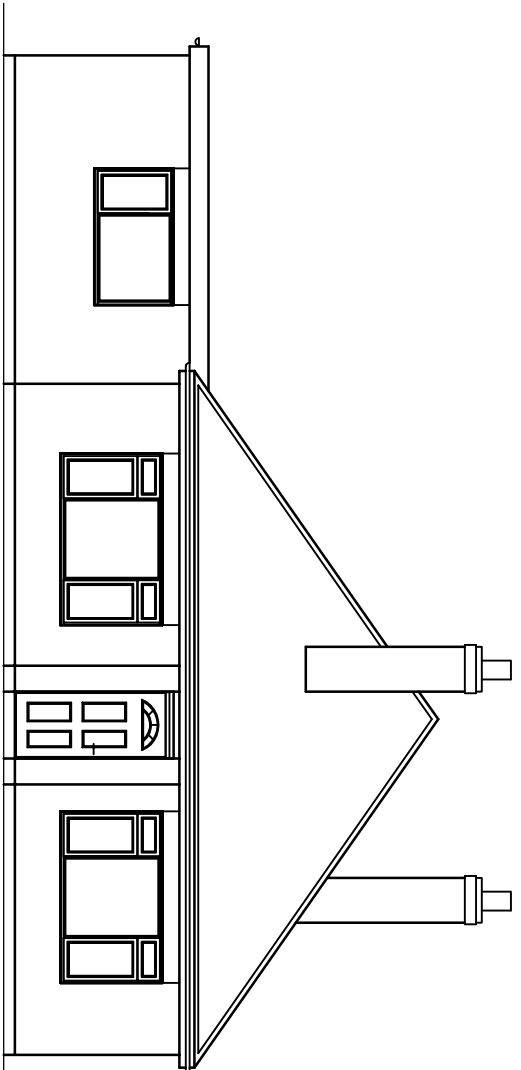


FRONT ELEVATION - EXISTING

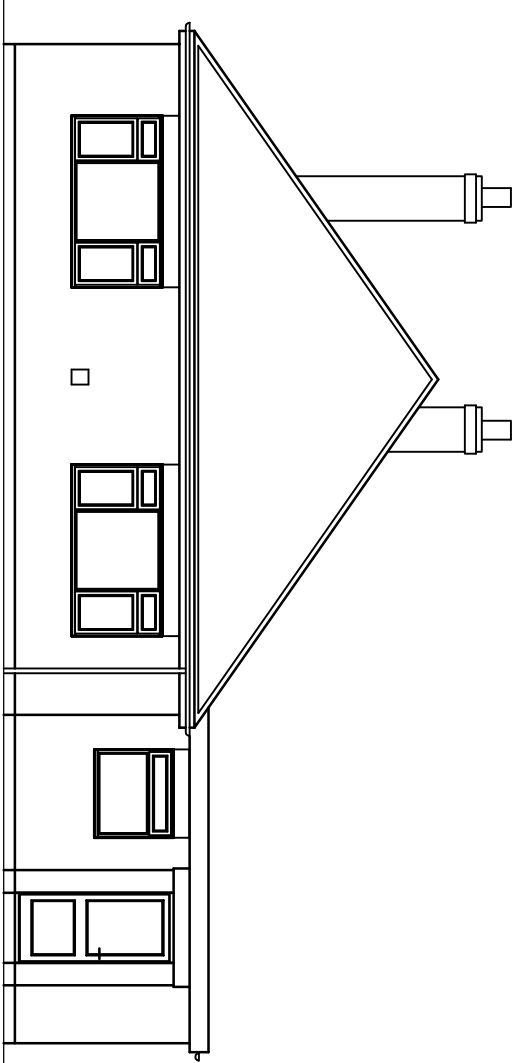


REAR ELEVATION - EXISTING

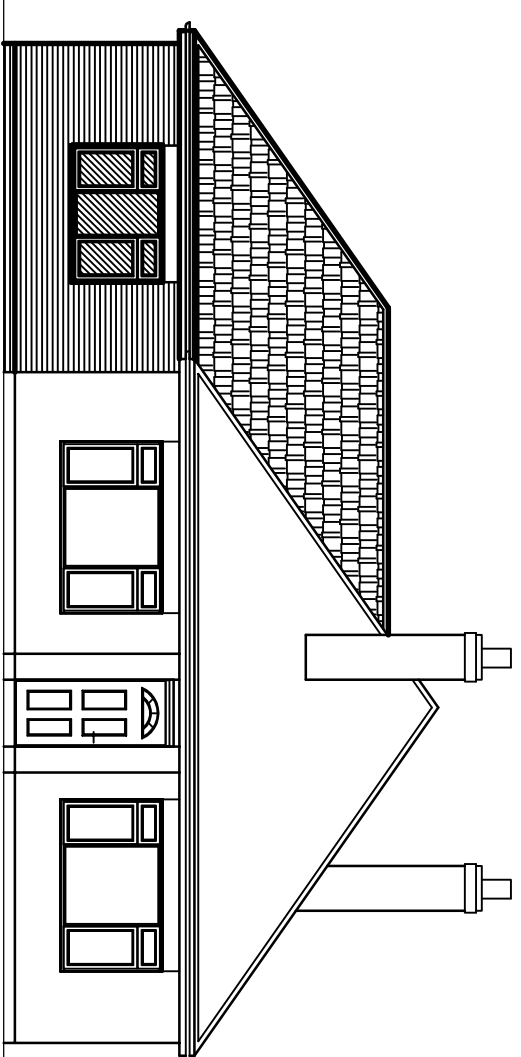


FRONT ELEVATION - PROPOSED

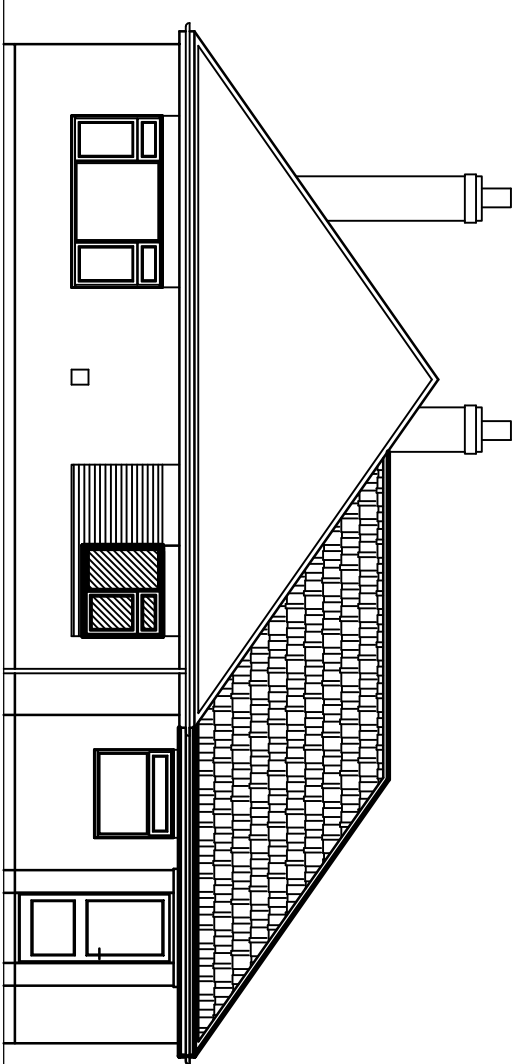



REAR ELEVATION - PROPOSED

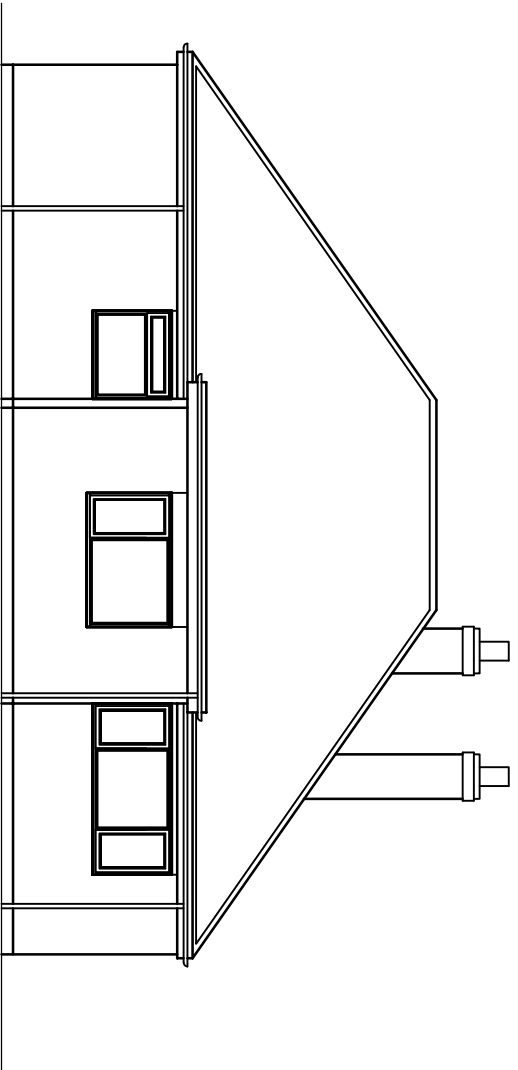


SIDE ELEVATION - EXISTING

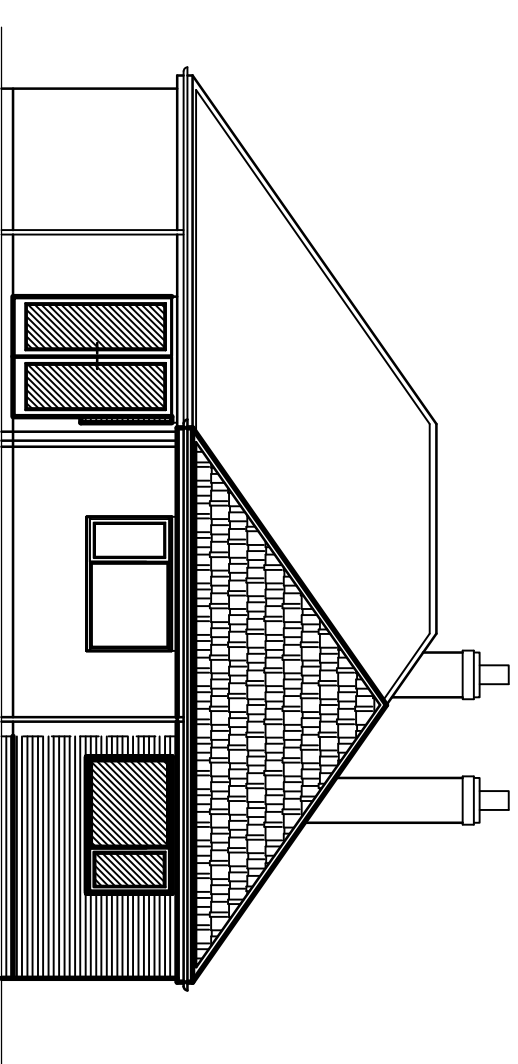

SIDE ELEVATION - PROPOSED

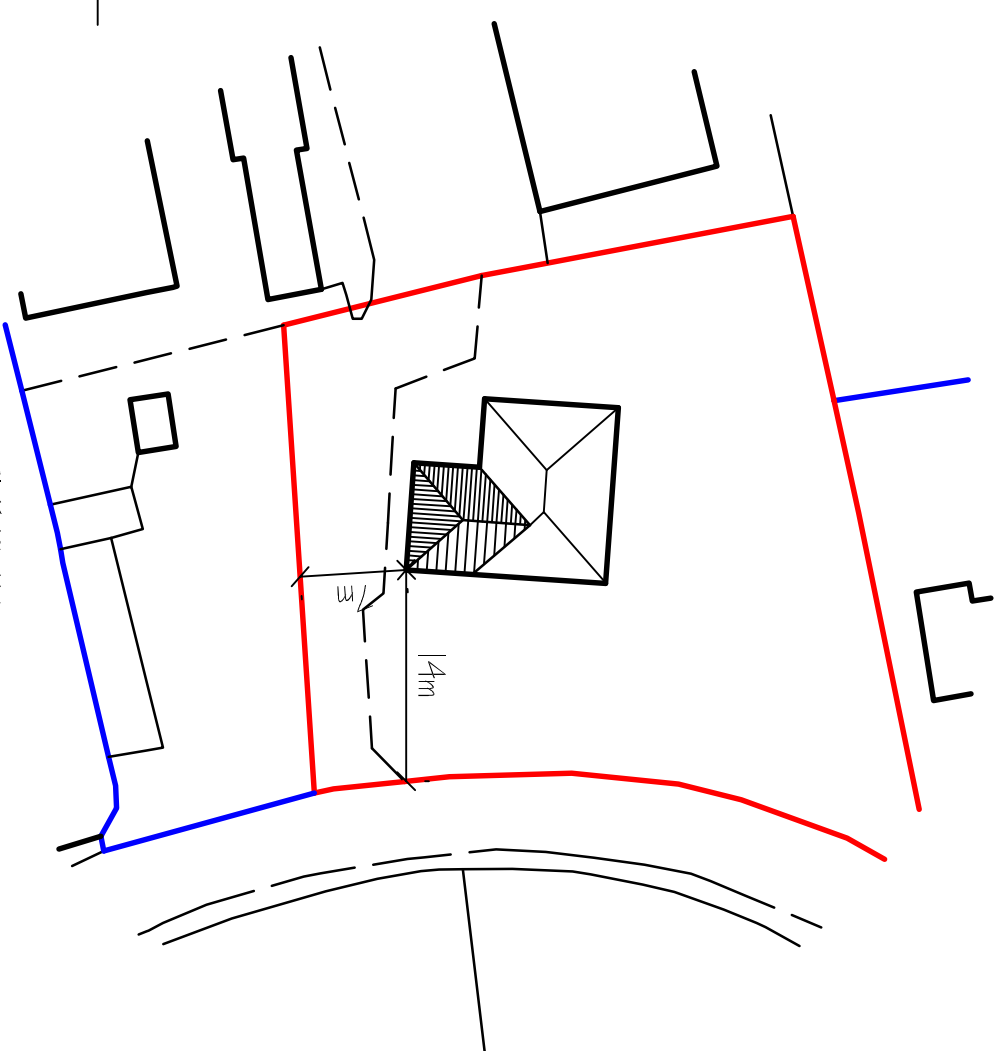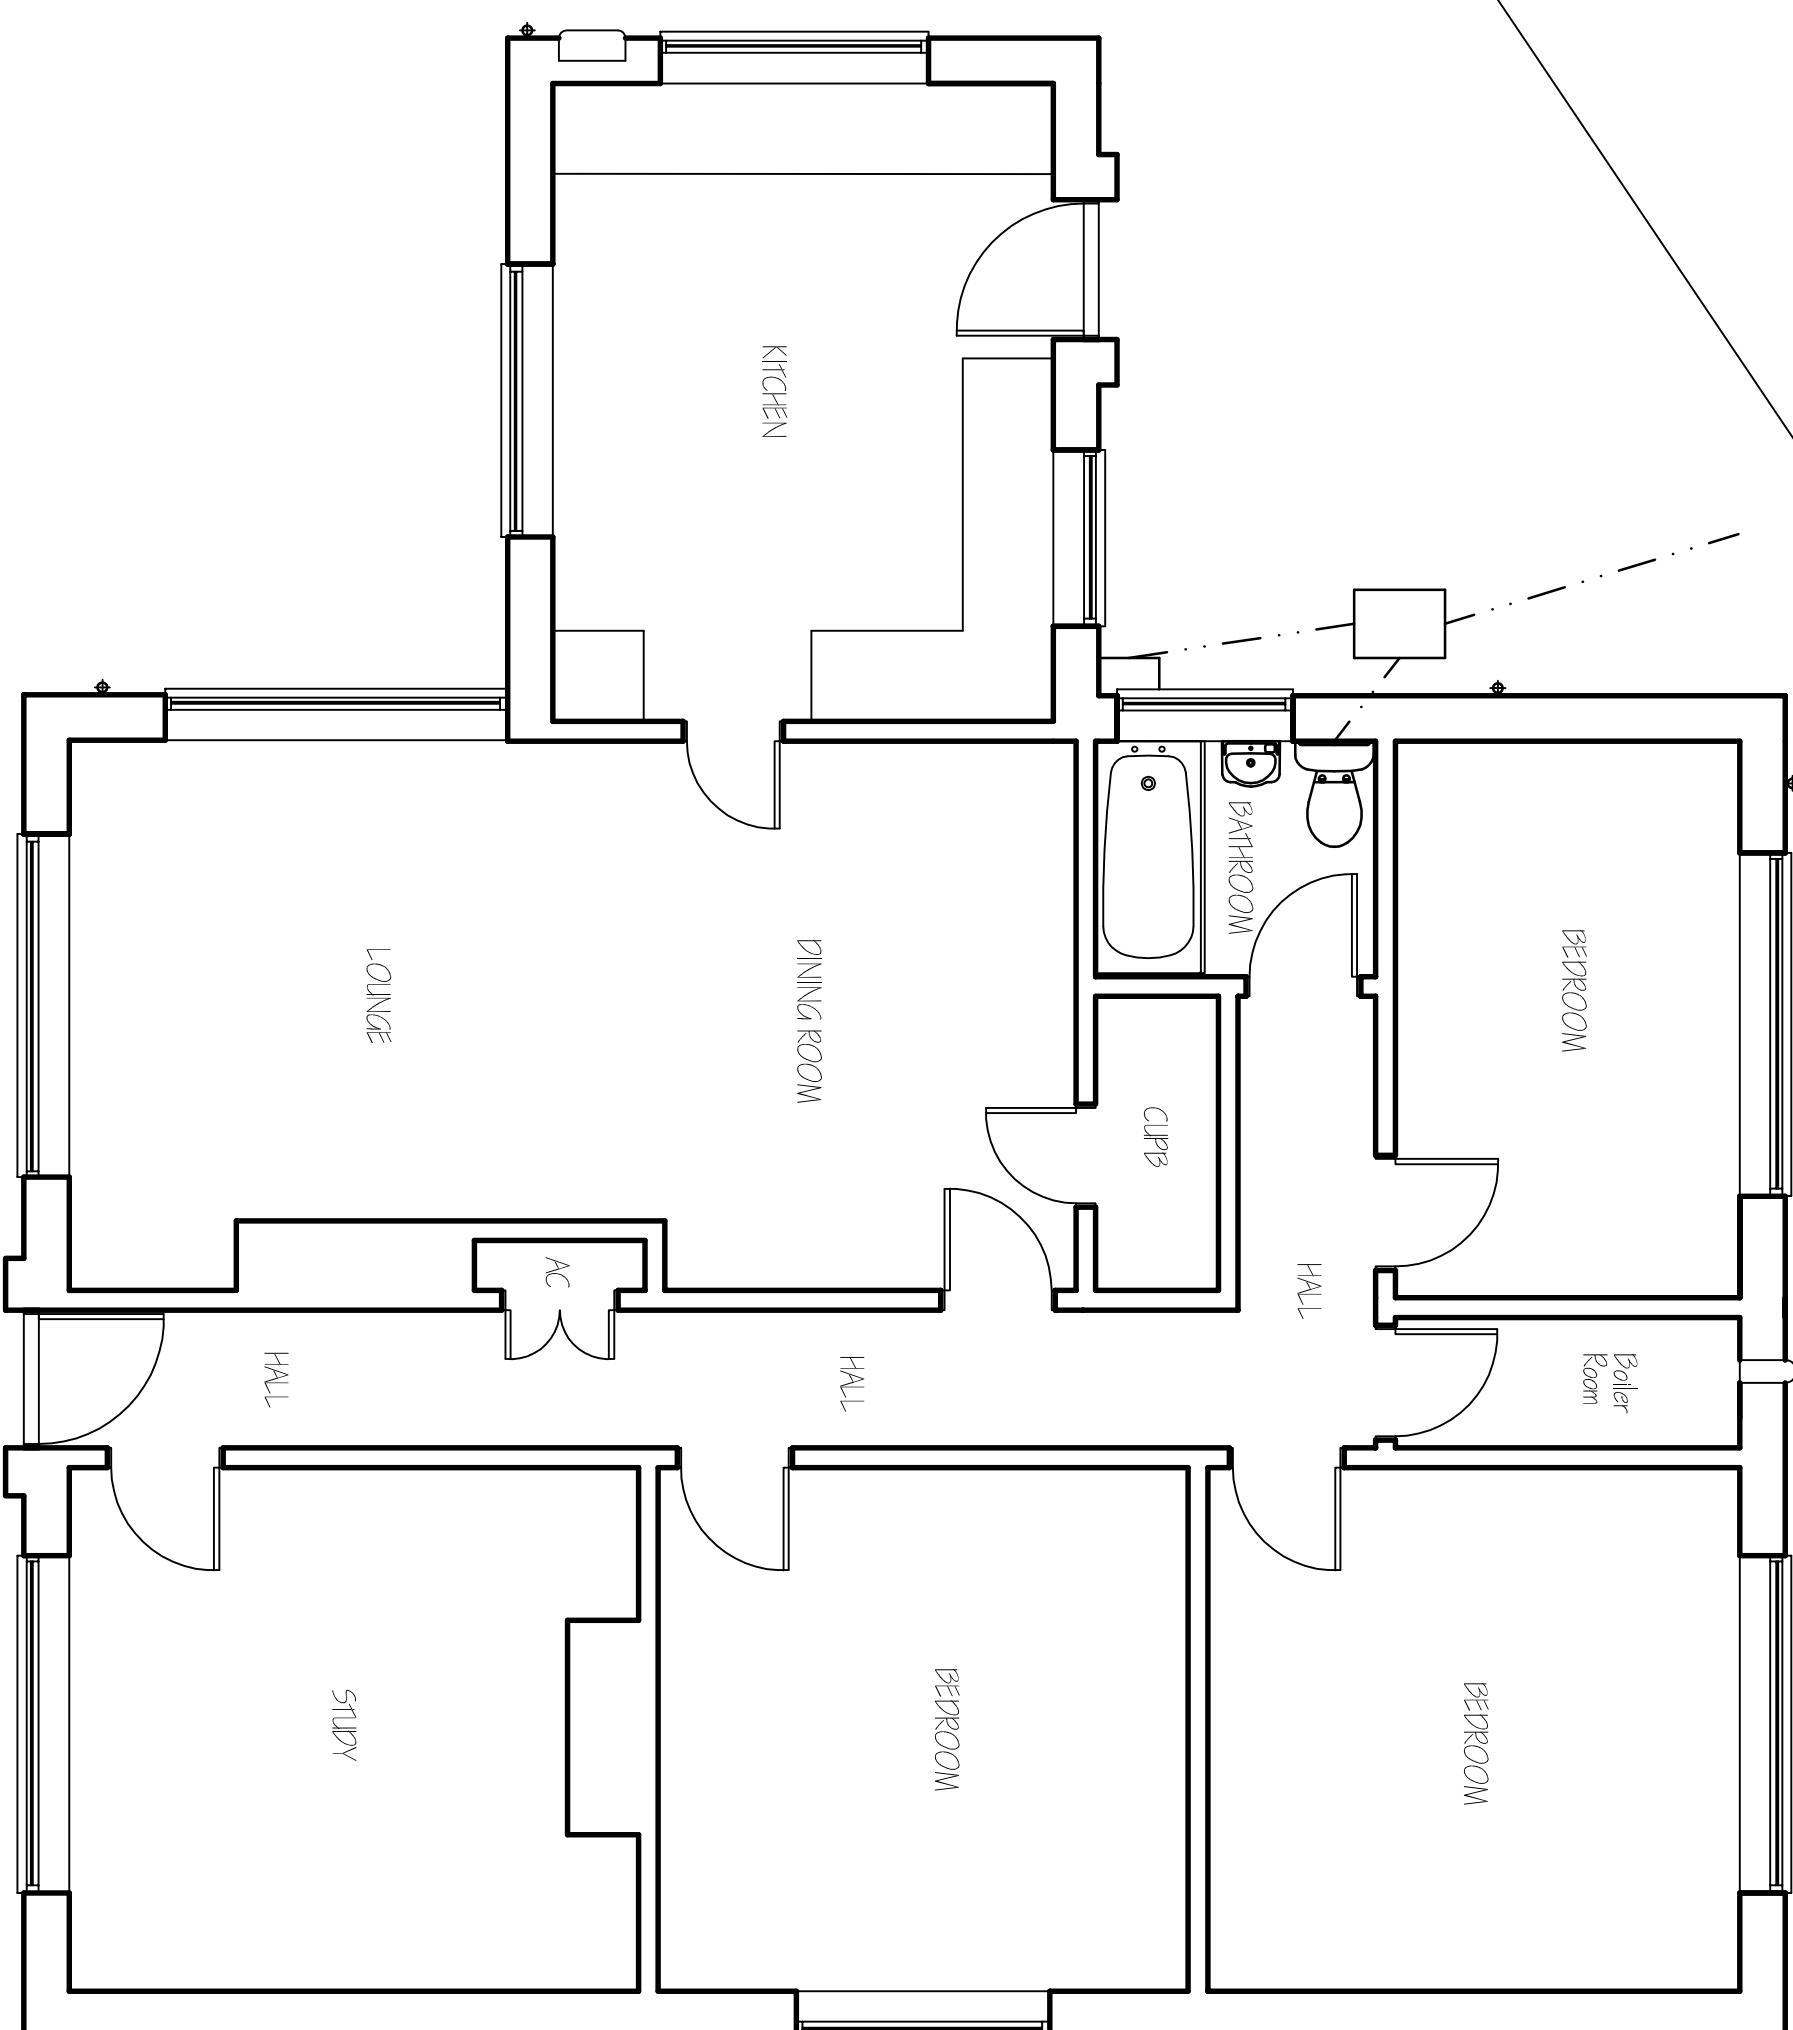SITE PLAN
1:500

FLOOR PLAN - EXISTING

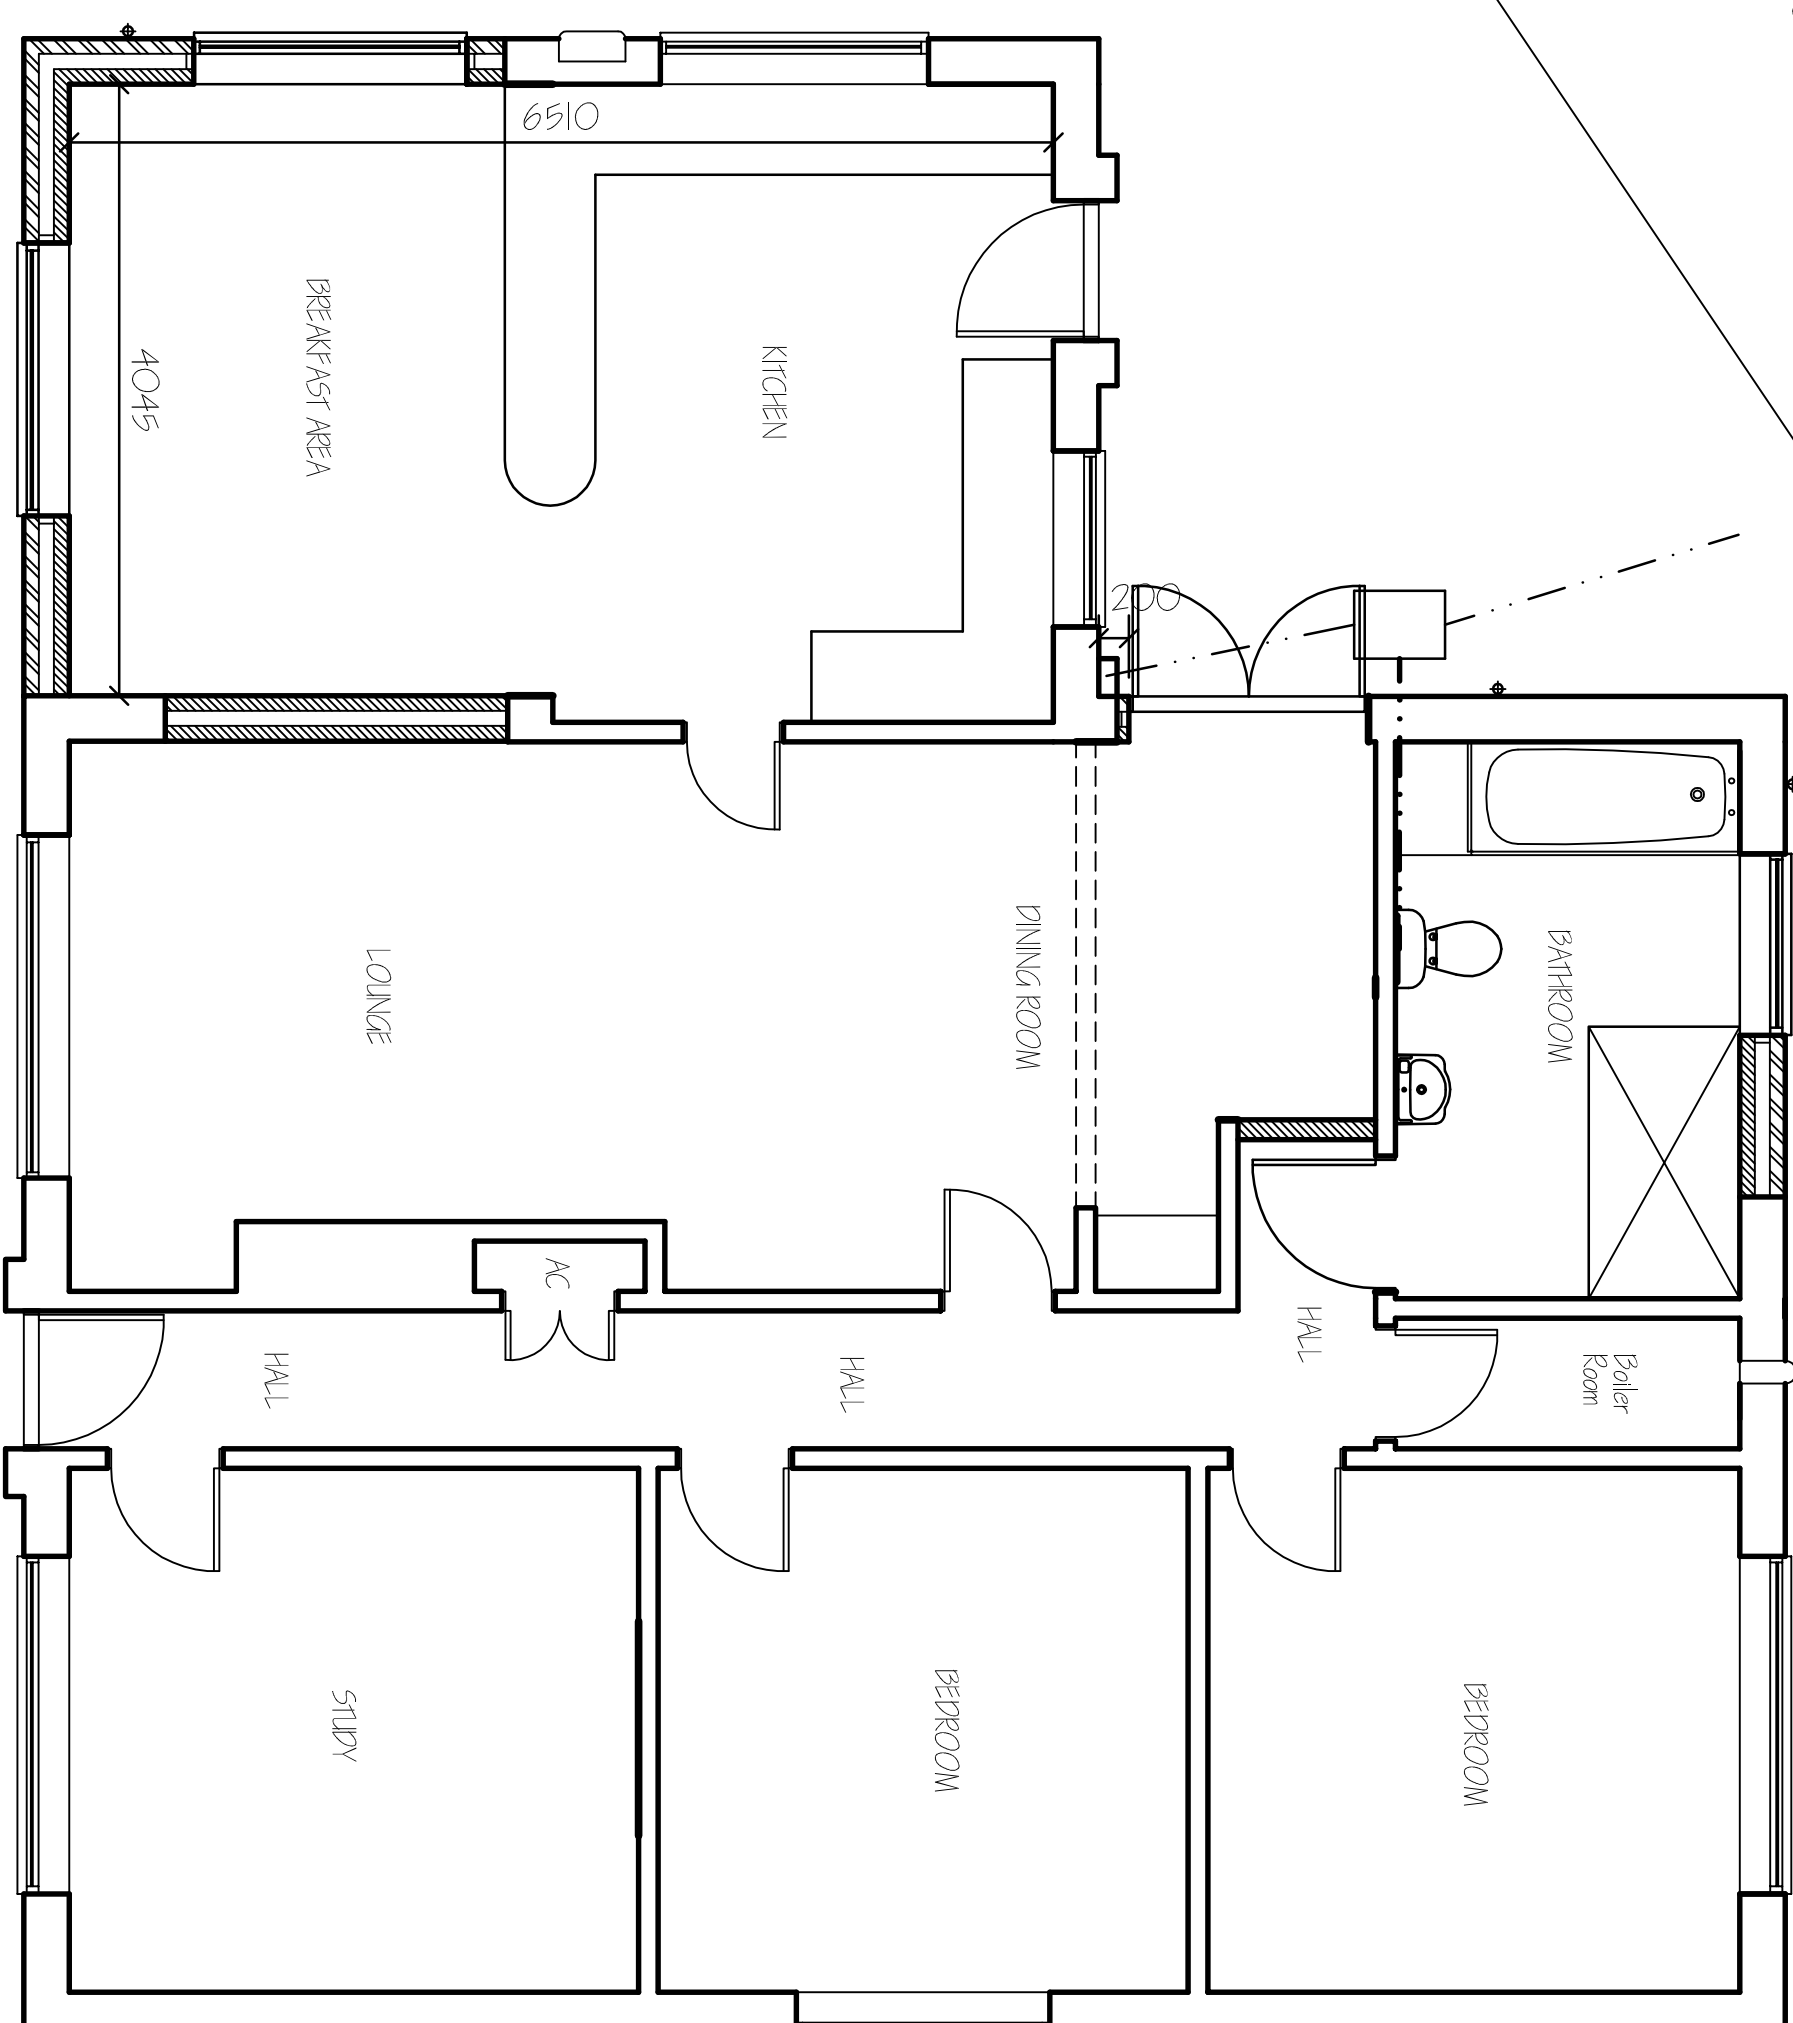

FLOOR PLAN - PROPOSED

LOCATION PLAN
1:2500

A	CENSADOMUS - PLANING APP.	DCE/TU
rpt. revision		

G. R. MERCHANT LTD.
I.ENG AMICE FWO
**ARCHITECTURAL, STRUCTURAL
AND LAND DRAINAGE
CONSULTANTS**

4 Wrights Mews
12A Park Road, Holbeach,
Spalding, Lincs. PE12 7EE
Tel: 011406 490800
Fax: 011406 425744
E-Mail: gr.merchant@btconnect.com



Project
EXTENSION & ALTERATIONS,
WILLOW DEWE FARM, CHESSBOLE LANE,
GOSBERTON RISEGATE,
SPALDING, Lincs, PE11 4EL.

Client
MR & MRS R. DRAKARD

FLOOR PLANS & ELEVATIONS
LOCATION & SITE PLANS,
- EXISTING & PROPOSED.

Job Ref.	Drawing No.
3079-16.	OIA
Date	Drawn
DECEMBER 2016.	HLB / SLD.

1/50 (Unless otherwise stated)

DO NOT SCALE FROM THIS DRAWING

[illegible]