


SHDC
Planning & Development

28 OCT 2002

Ref 1173/02

DETERMINED
PLAN

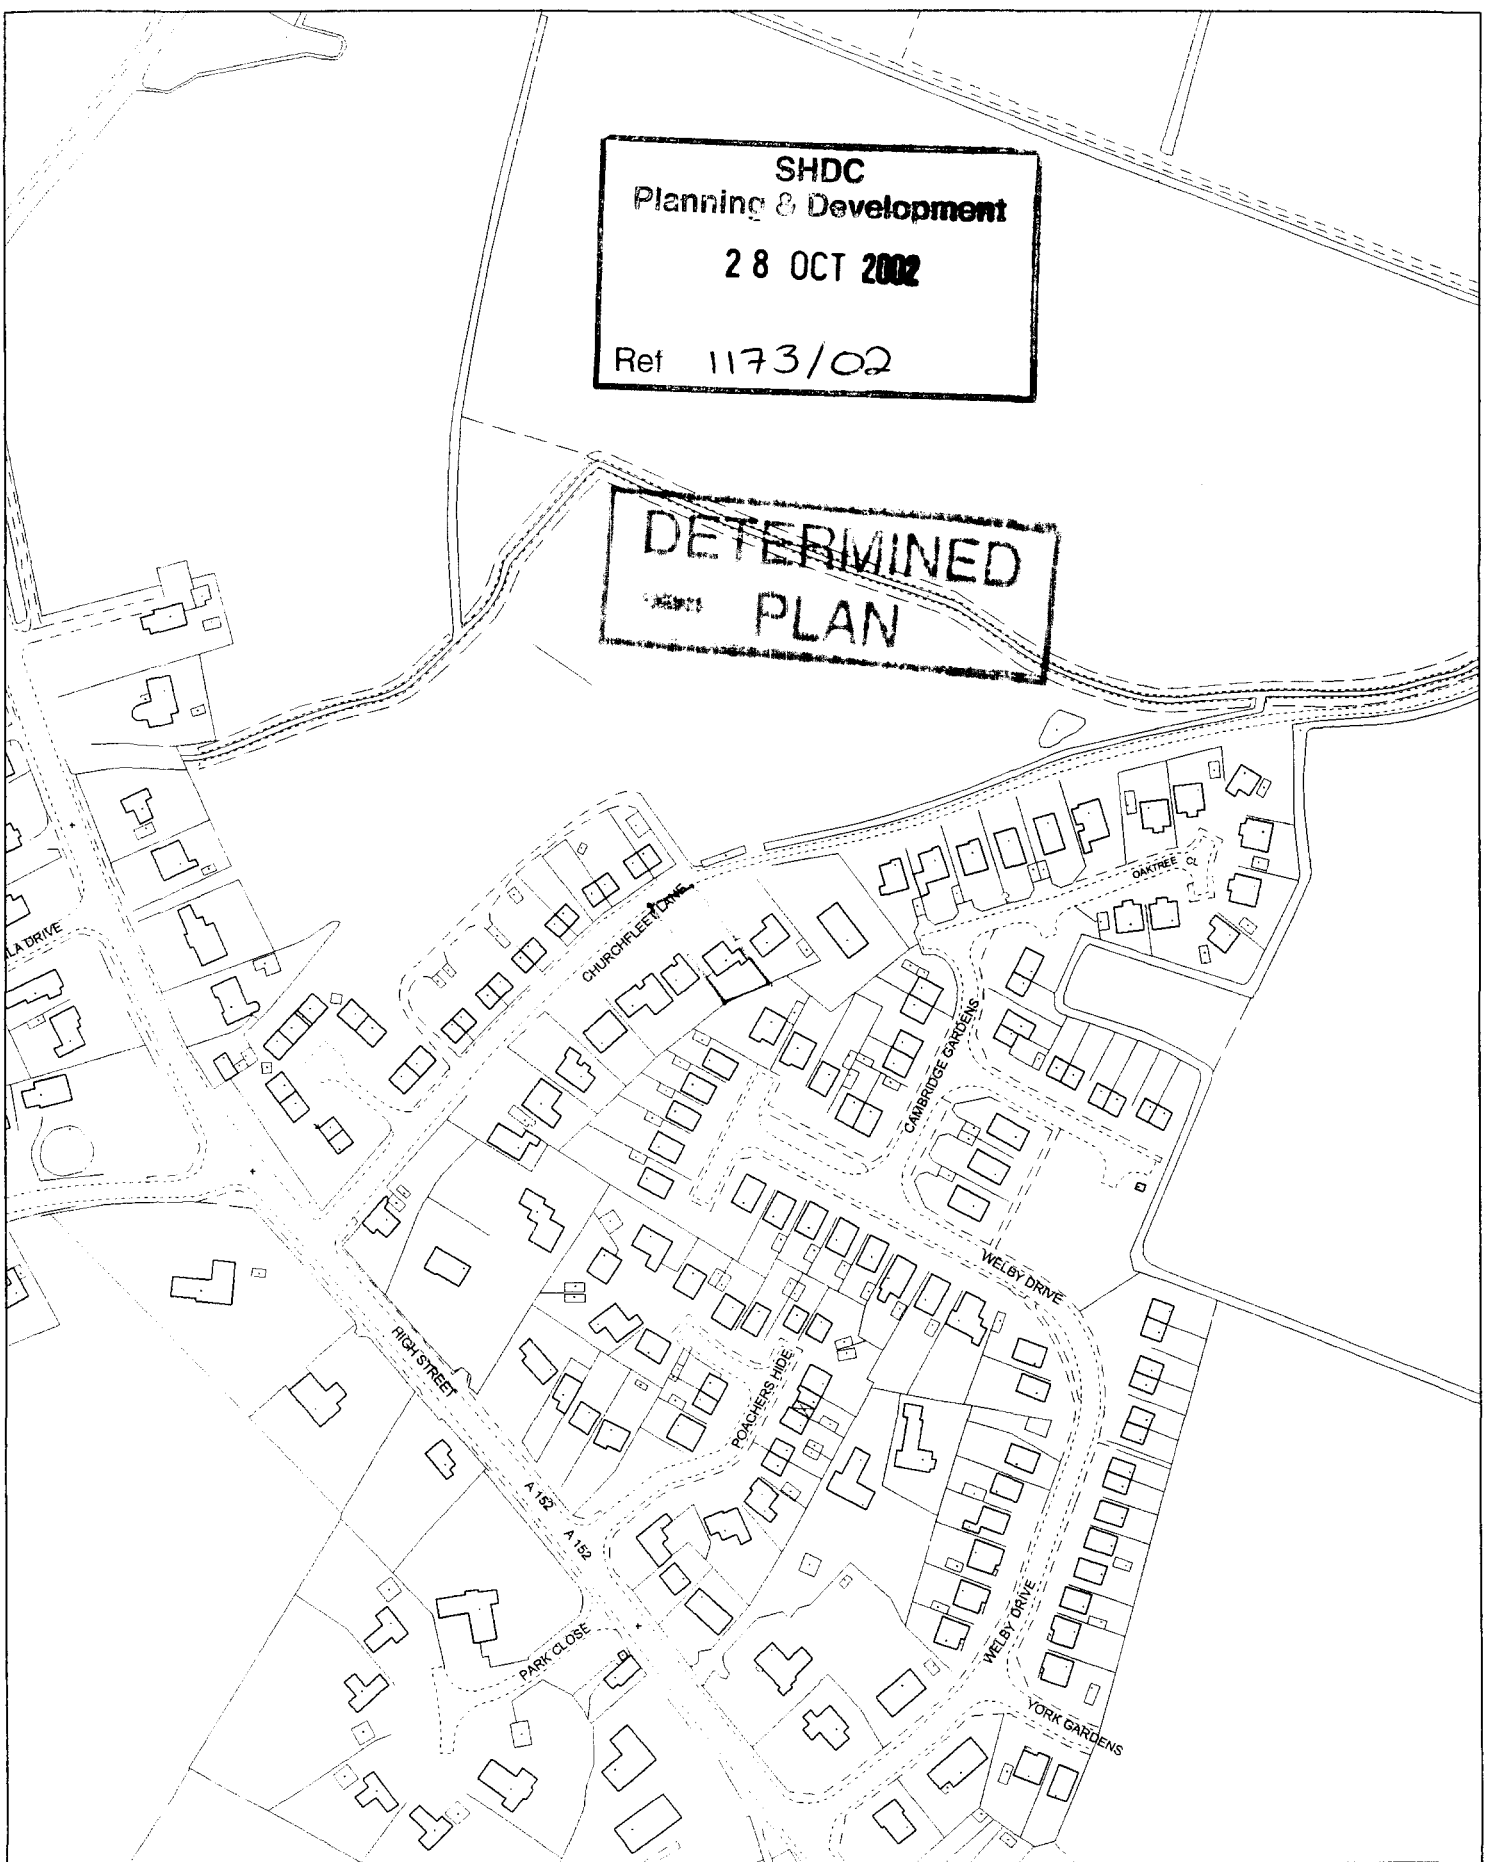


This copy has been produced specifically for the map return scheme purposes only. No further copies may be made.

Scale:
1:2500


Council Offices, Priory Road, Spalding,
Lincolnshire PE11 2XE

This map is reproduced from Ordnance Survey material with permission of Ordnance Survey on behalf of Her Majesty's Stationary Office (c) Crown copyright. Unauthorised reproduction infringes Crown copyright and may lead to prosecution or civil proceedings. South Holland District Council LA079413 2002

 

DO NOT SCALE FROM THIS DRAWING

This drawing is copyright and may not be altered, traced, copied, photographed or used for any other purpose other than that for which it is issued without consent of Mark Dennis - Architectural Services. The General Contractor is to check all dimensions on site and report any discrepancies to the Architect.

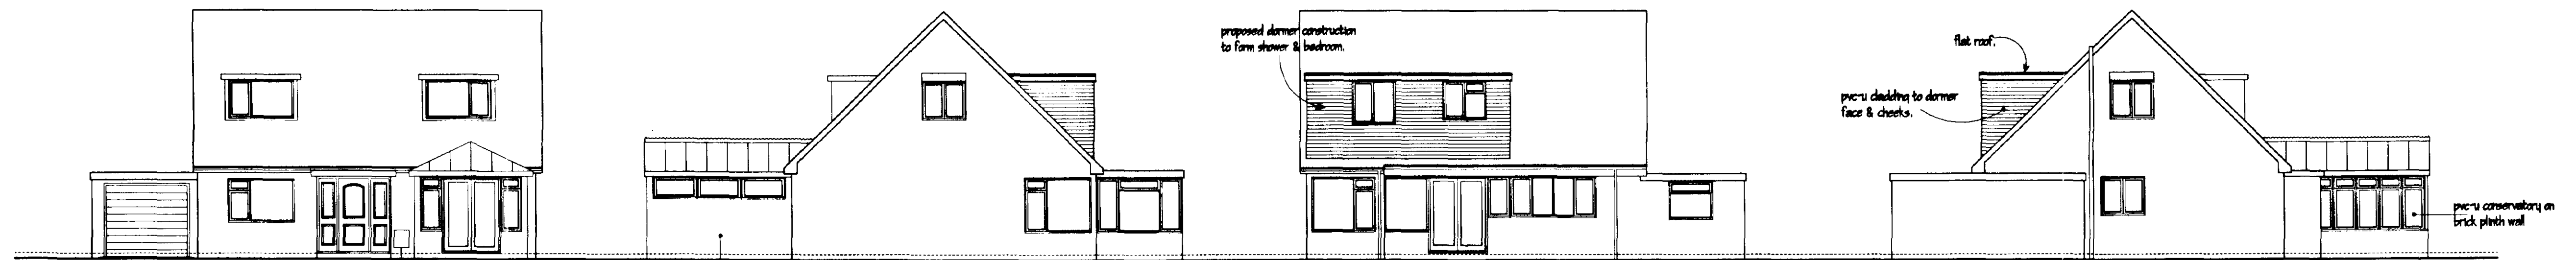


FRONT ELEVATION - from ChurchFleet Lane.

SIDE ELEVATION

REAR ELEVATION

SIDE ELEVATION

PROPOSED ELEVATIONS

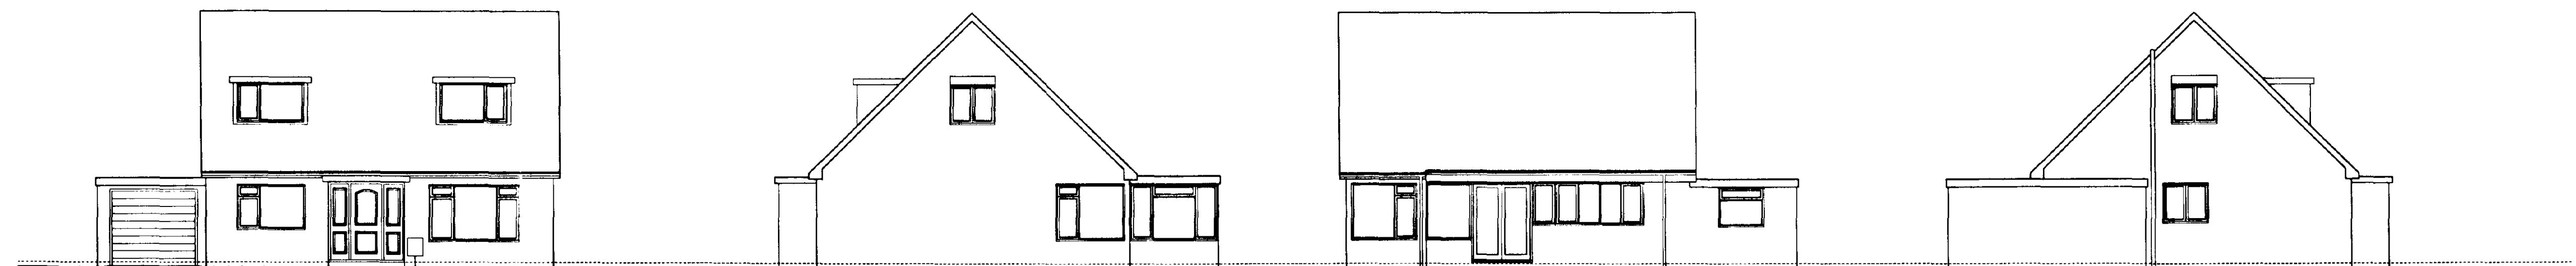


FRONT ELEVATION - from ChurchFleet Lane.

SIDE ELEVATION


REAR ELEVATION

SIDE ELEVATION


EXISTING ELEVATIONS

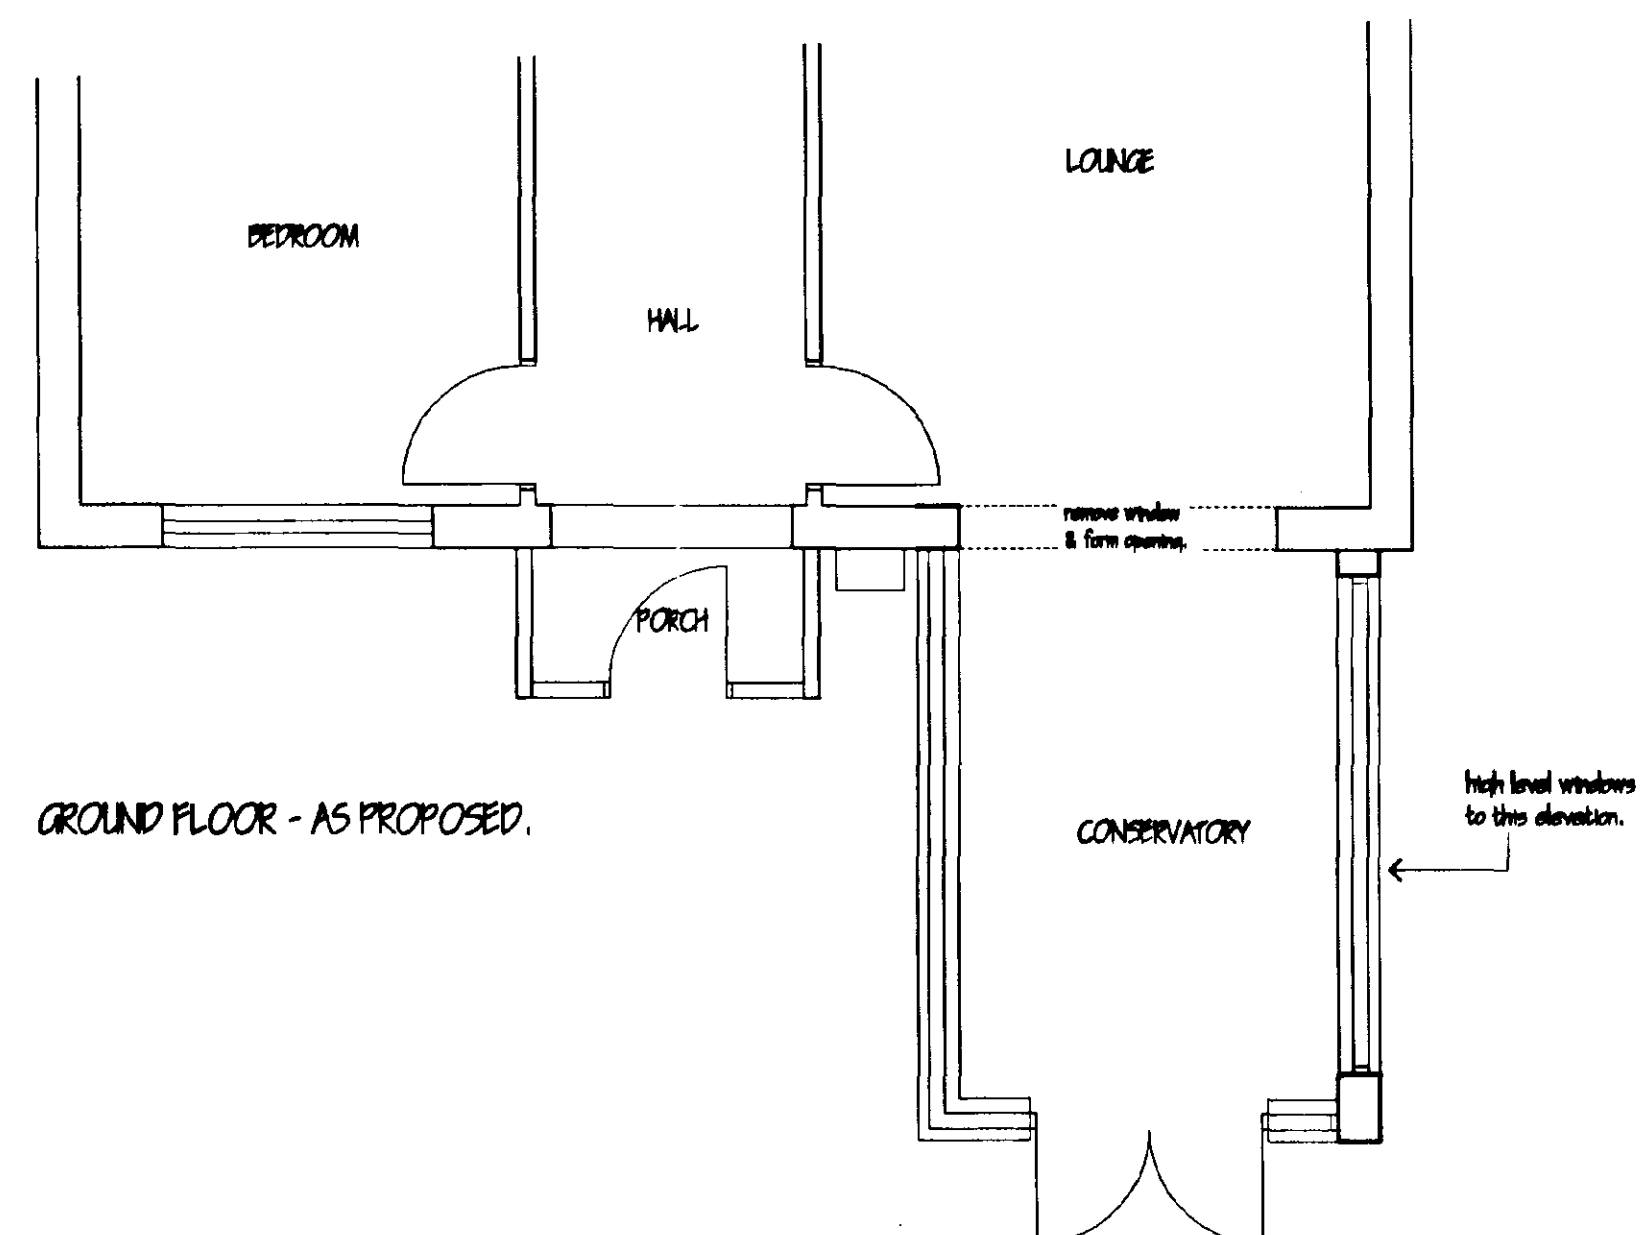

GROUND FLOOR - AS PROPOSED.

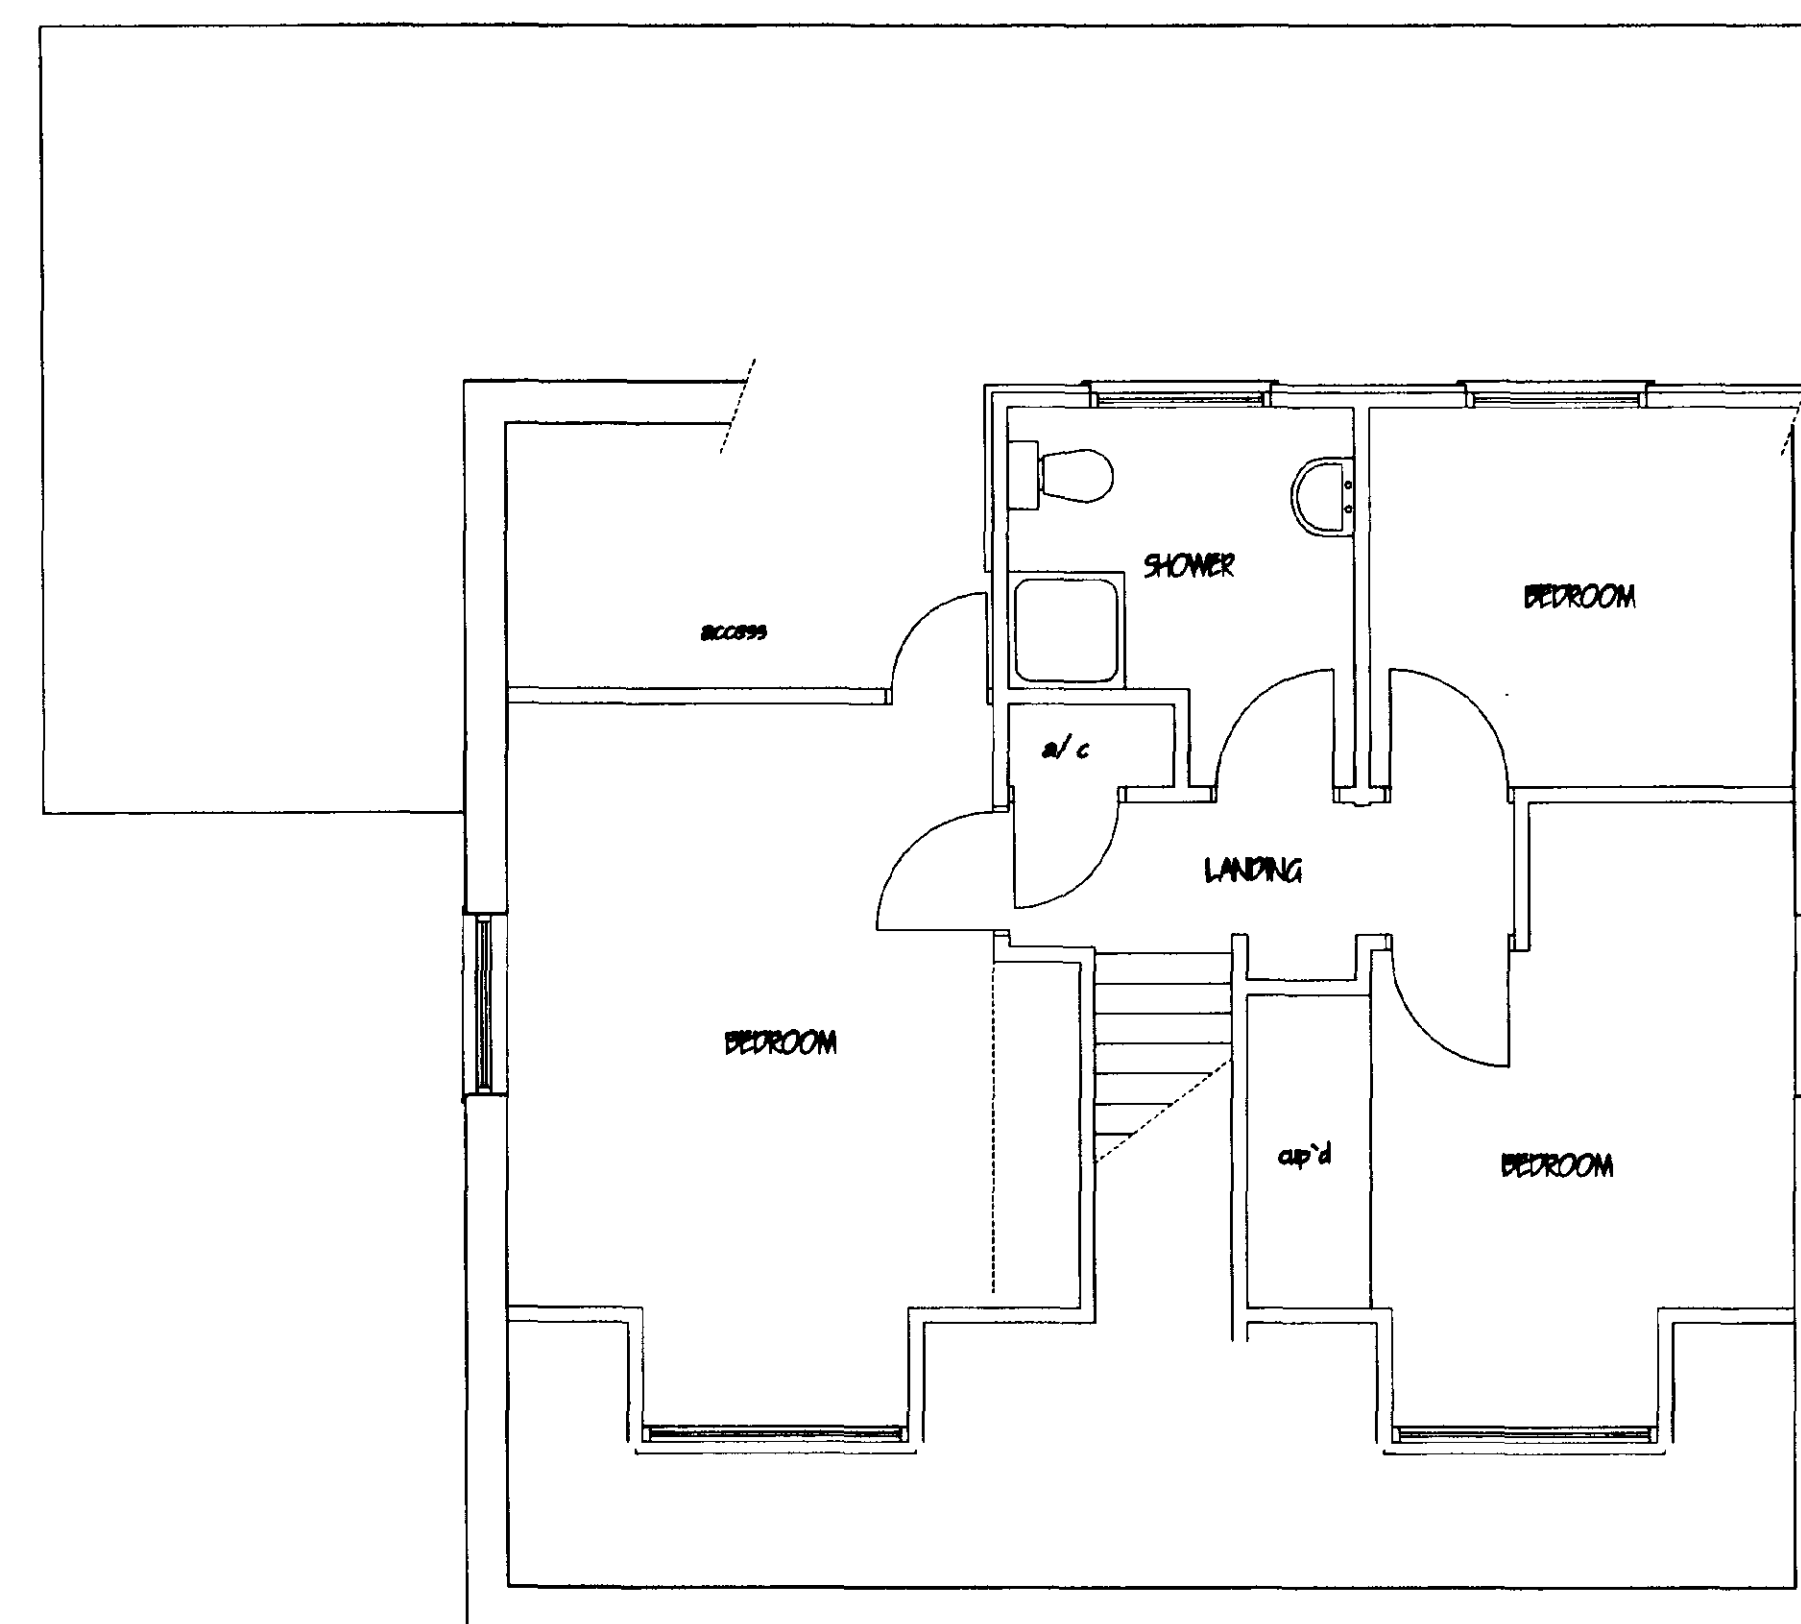

FIRST FLOOR - AS PROPOSED

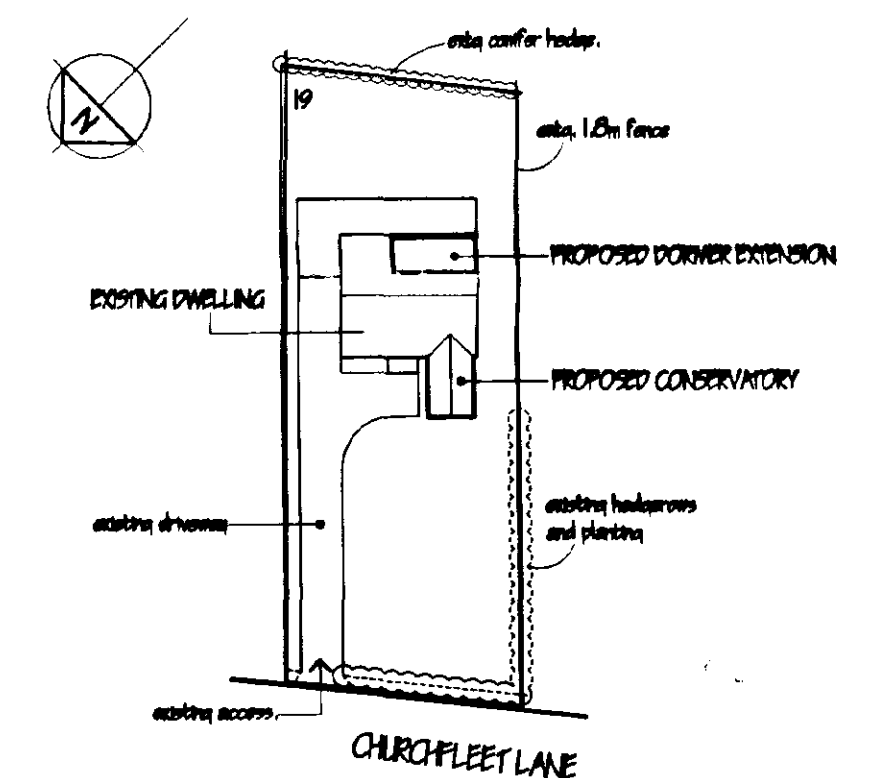

BLOCK PLAN
1:500

MARK DENNIS
architectural services

32 PRIMROSE CRESCENT - PINCHBECK
SPALDING - LINCOLNSHIRE - PE11 3RT
TEL: 01775 680183 - FAX: 01775 680183

PROJECT TITLE
**PROPOSED DORMER EXTENSIONS AND
CONSERVATORY TO EXISTING DWELLING,
19 CHURCHFLEET LANE, GOSBERTON
SPALDING, Lincs.**

FOR: MR & MRS P CAMPLING

FLOOR PLANS, ELEVATIONS & BLOCK PLAN.

**DETERMINED
PLAN**

SHDC
Planning & Development
28 OCT 2002

Ref 1173/02

REV	DESCRIPTION	DATE	BY

SCALE 1:100, 1:50
DRAWN MD

DATE OCT 02
DRAWING No. 02.019/01