



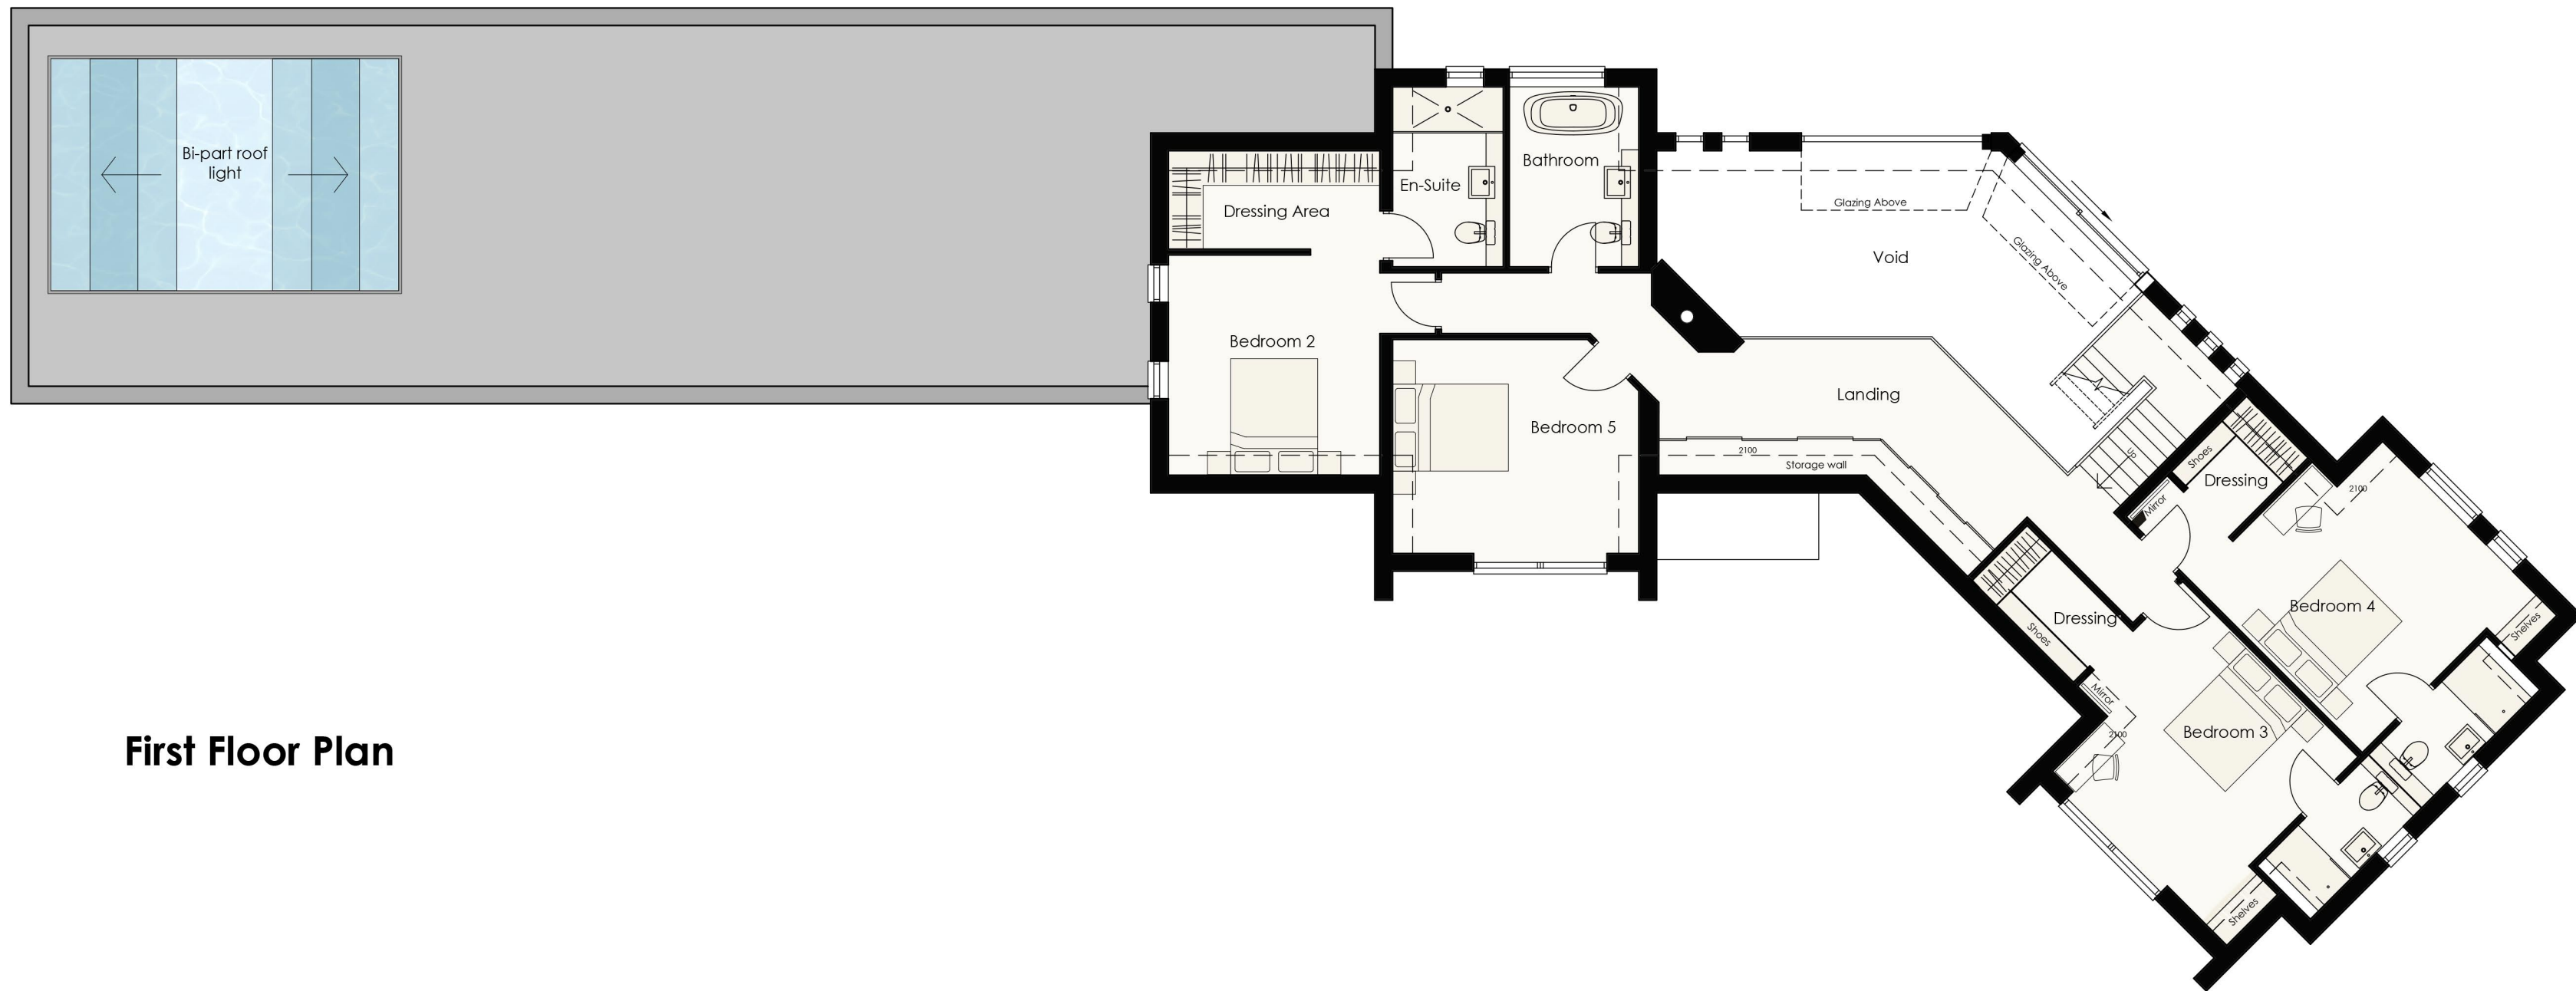


First Floor Plan

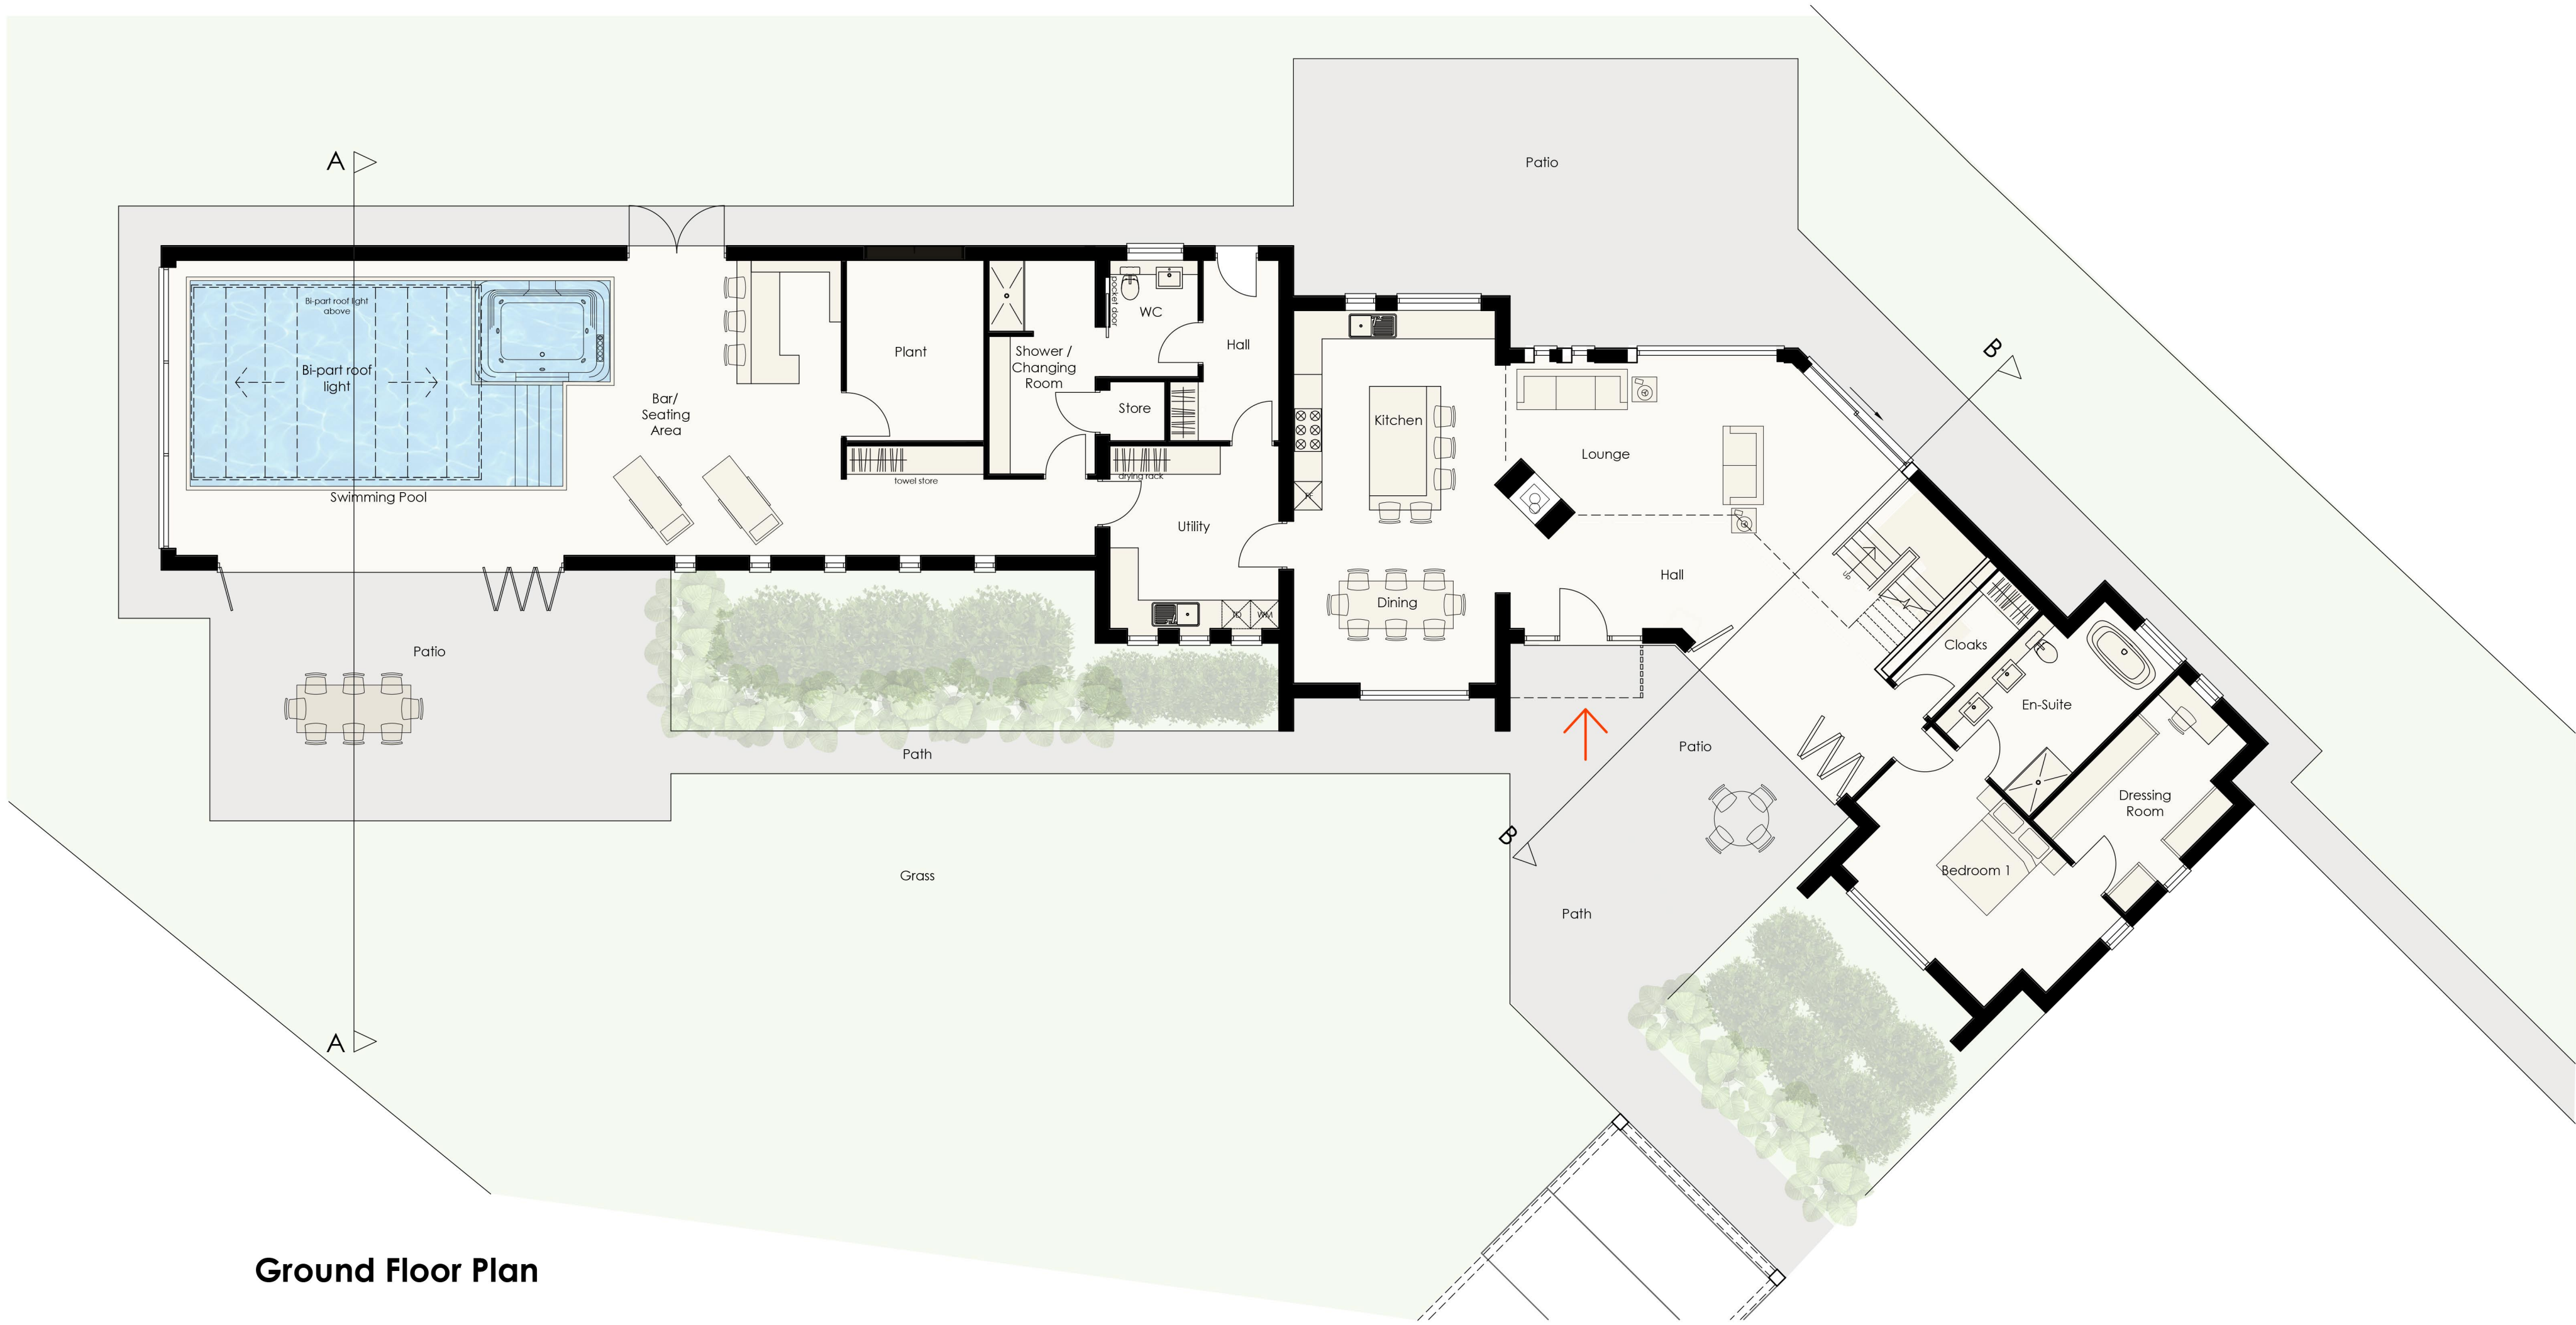

Ground Floor Plan



Swimming pool examples with flat roof and roof light

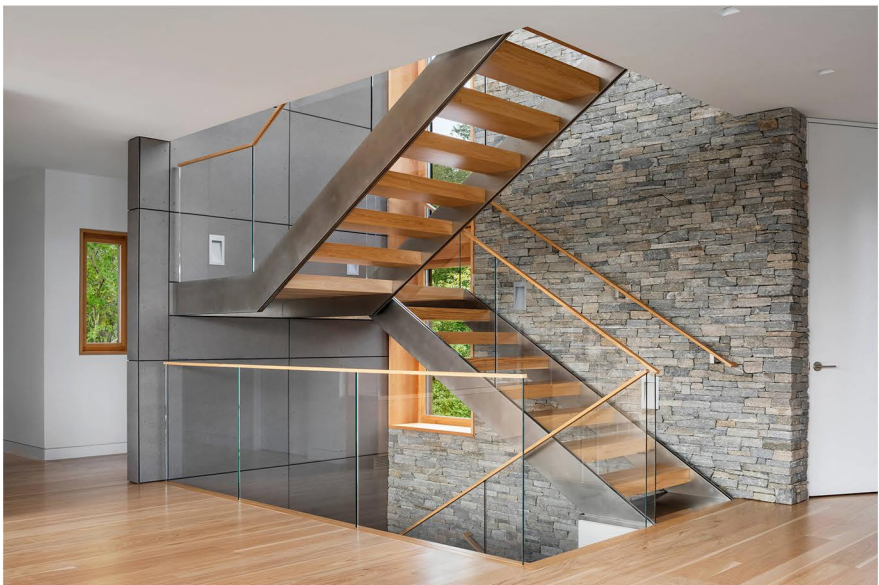

Glass stair example

B	15.02.22	AK	Client amendments
A	05.02.22	AK	Client amendments
REVISION	DATE	DRAWN	DESCRIPTION

STUDIO11
architecture
KING'S LYNN INNOVATION CENTRE,
INNOVATION DRIVE, KING'S LYNN,
PE30 5BY
T: 01553 970033
E: design@studio11architecture.co.uk
W: www.studio11architecture.co.uk

CLIENT RTW Construction & Developments Ltd

PROJECT Proposed Self-build plot on land off Boston Road, Gosberton

DRAWING Proposed Floor Plans

DRAWN AK	PROJECT DESIGNER AK	PROJECT DIRECTOR KB
-------------	------------------------	------------------------

DATE 19.01.2022	SCALE 1:100	PAPER SIZE A1
--------------------	----------------	------------------

DRAWING NUMBER 556.SK.03B
