




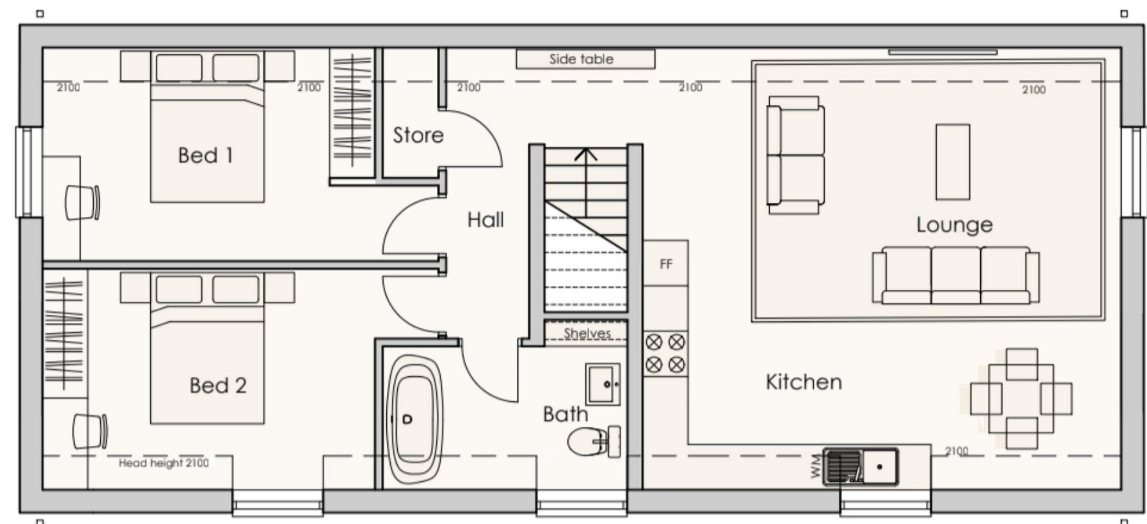

First Floor Plan

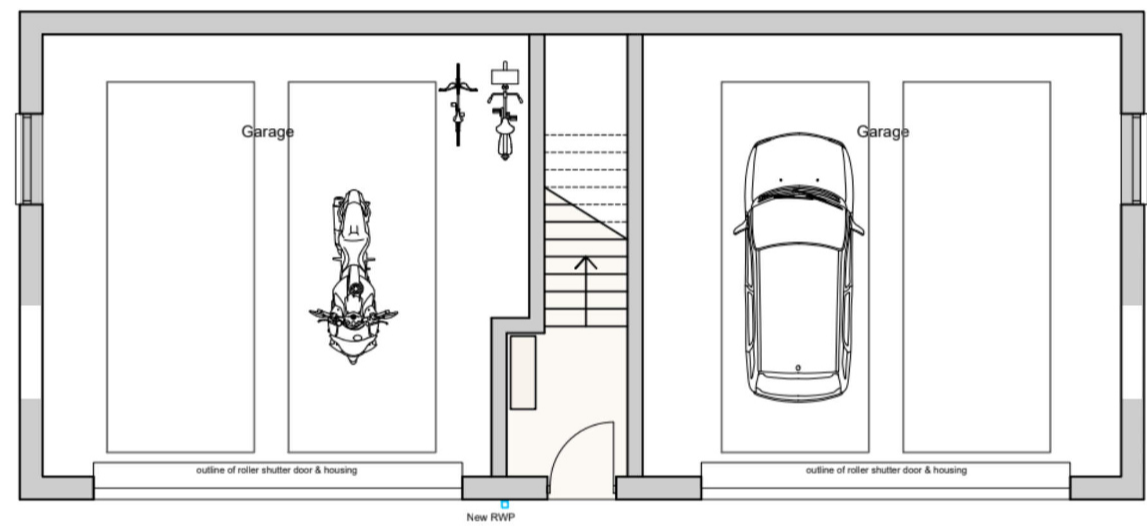


Ground Floor Plan

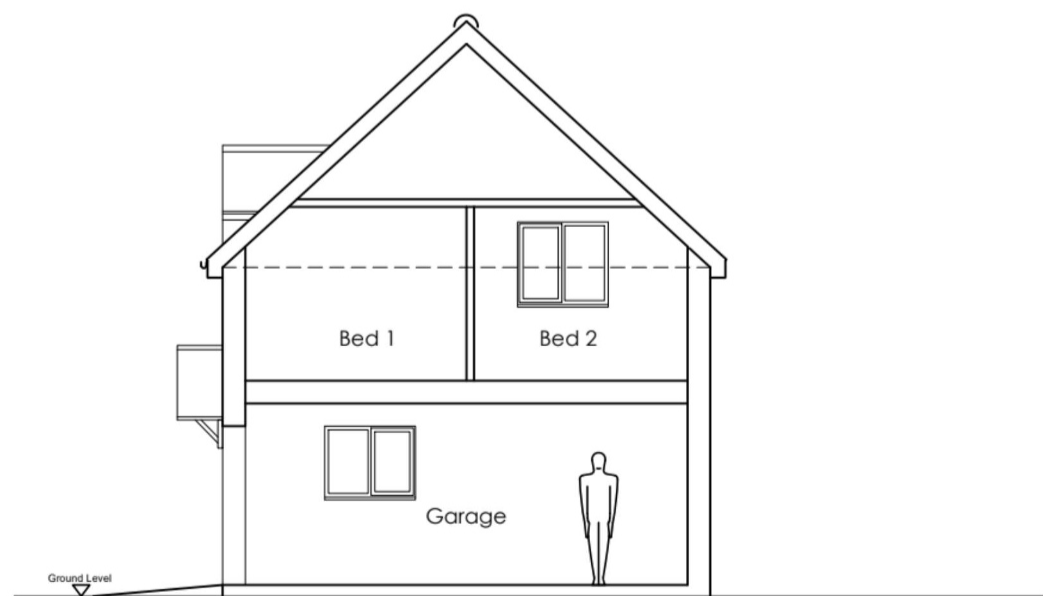

Section




Front (West) Elevation

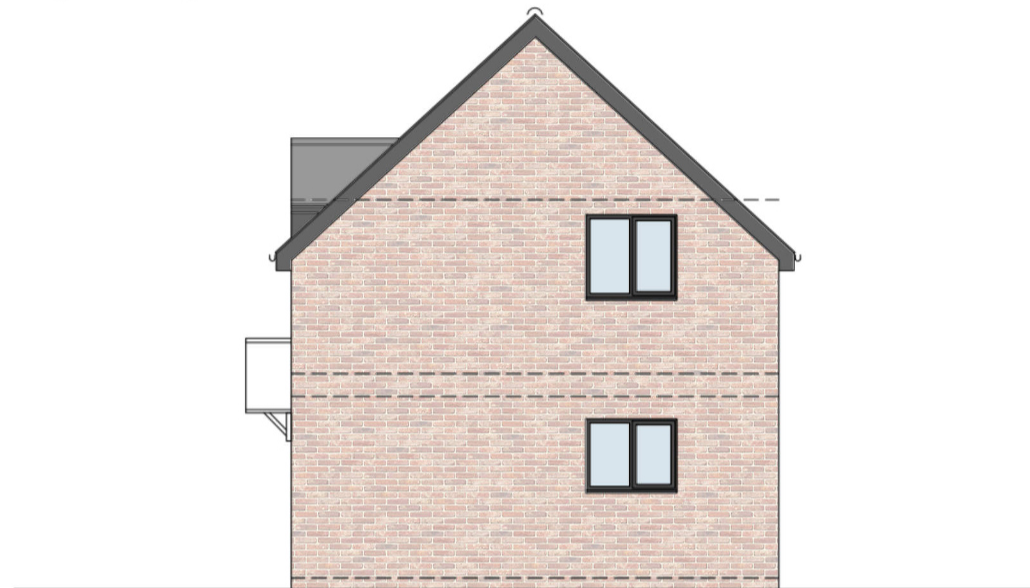

Side (South) Elevation



Side (North) Elevation

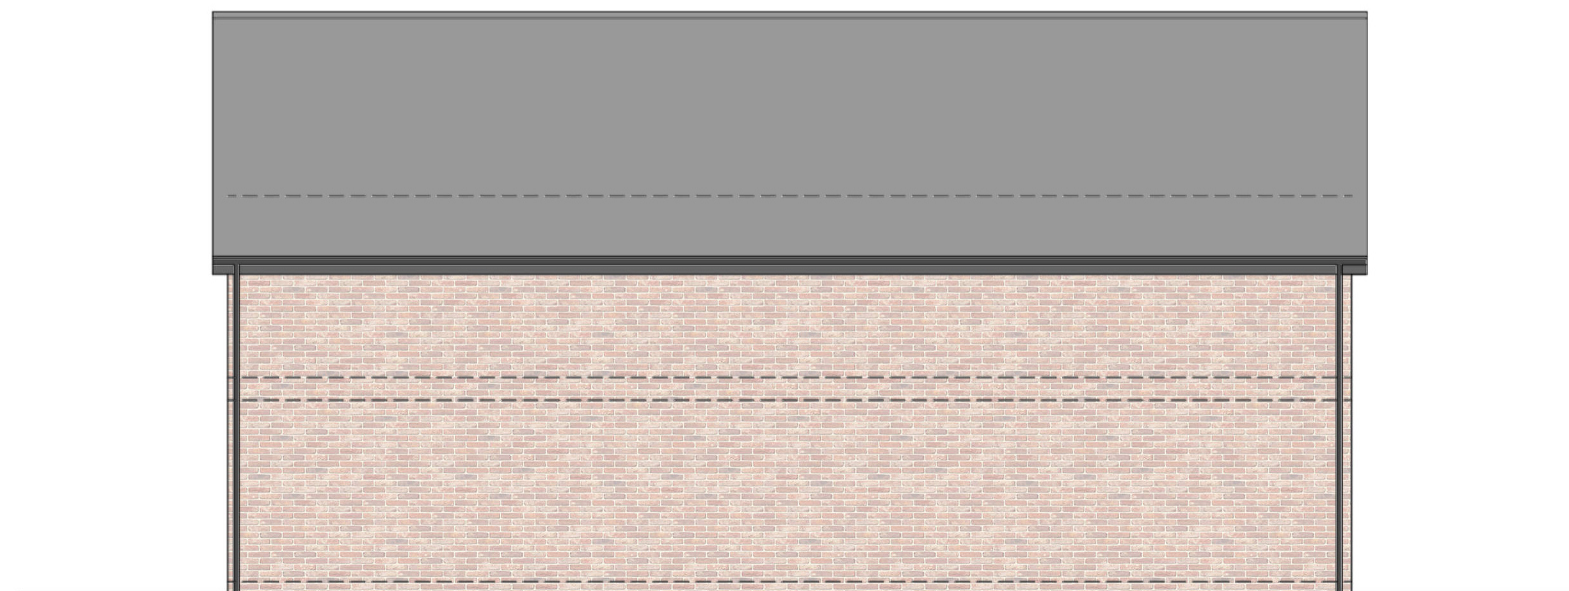

Back (East) Elevation

Do not scale directly from this drawing. All discrepancies are to be brought to the attention of the below office.

The copyright to this drawing is owned by studio 11 architecture.

KEY

1. Slate tiles
2. Brick
3. Timber Cladding
4. UPVC or Aluminum windows
5. Timber or UPVC Door
6. Metal Cladding
7. Dray RWP

REVISION	DATE	DRAWN	DESCRIPTION
A	05.02.22	AK	Client amendments



KING'S LYNN INNOVATION CENTRE,
INNOVATION DRIVE, KING'S LYNN,
PE30 5BY

T: 01553 970033
E: design@studio11architecture.co.uk
W: www.studio11architecture.co.uk

CLIENT	RTW Construction & Developments Ltd		
PROJECT	Proposed Self-build plot on land off Boston Road, Gosberton		
DRAWING	Proposed Garage		

DRAWN AK	PROJECT DESIGNER AK	PROJECT DIRECTOR KB
DATE 19.01.2022	SCALE 1:100	PAPER SIZE A2

DRAWING NUMBER	556.SK.5 A
----------------	------------