



DO NOT SCALE THIS DRAWING. THE CONTRACTOR IS DEEMED TO HAVE CHECKED ALL DIMENSIONS ON SITE AND REPORT ANY DISCREPANCIES TO OGLESBY & LIMB LTD. THE CONTENTS OF THIS DRAWING ARE COVERED BY COPYRIGHT AND REMAIN THE PROPERTY OF OGLESBY & LIMB LTD. WRITTEN APPROVAL MUST BE OBTAINED FROM OGLESBY & LIMB LTD PRIOR TO DUPLICATION OR REPRODUCTION OF THIS DRAWING OR ITS CONTENTS. ANY DIMENSIONS NOT SHOWN ARE TO BE CHECKED AND AGREED WITH OGLESBY & LIMB LTD.

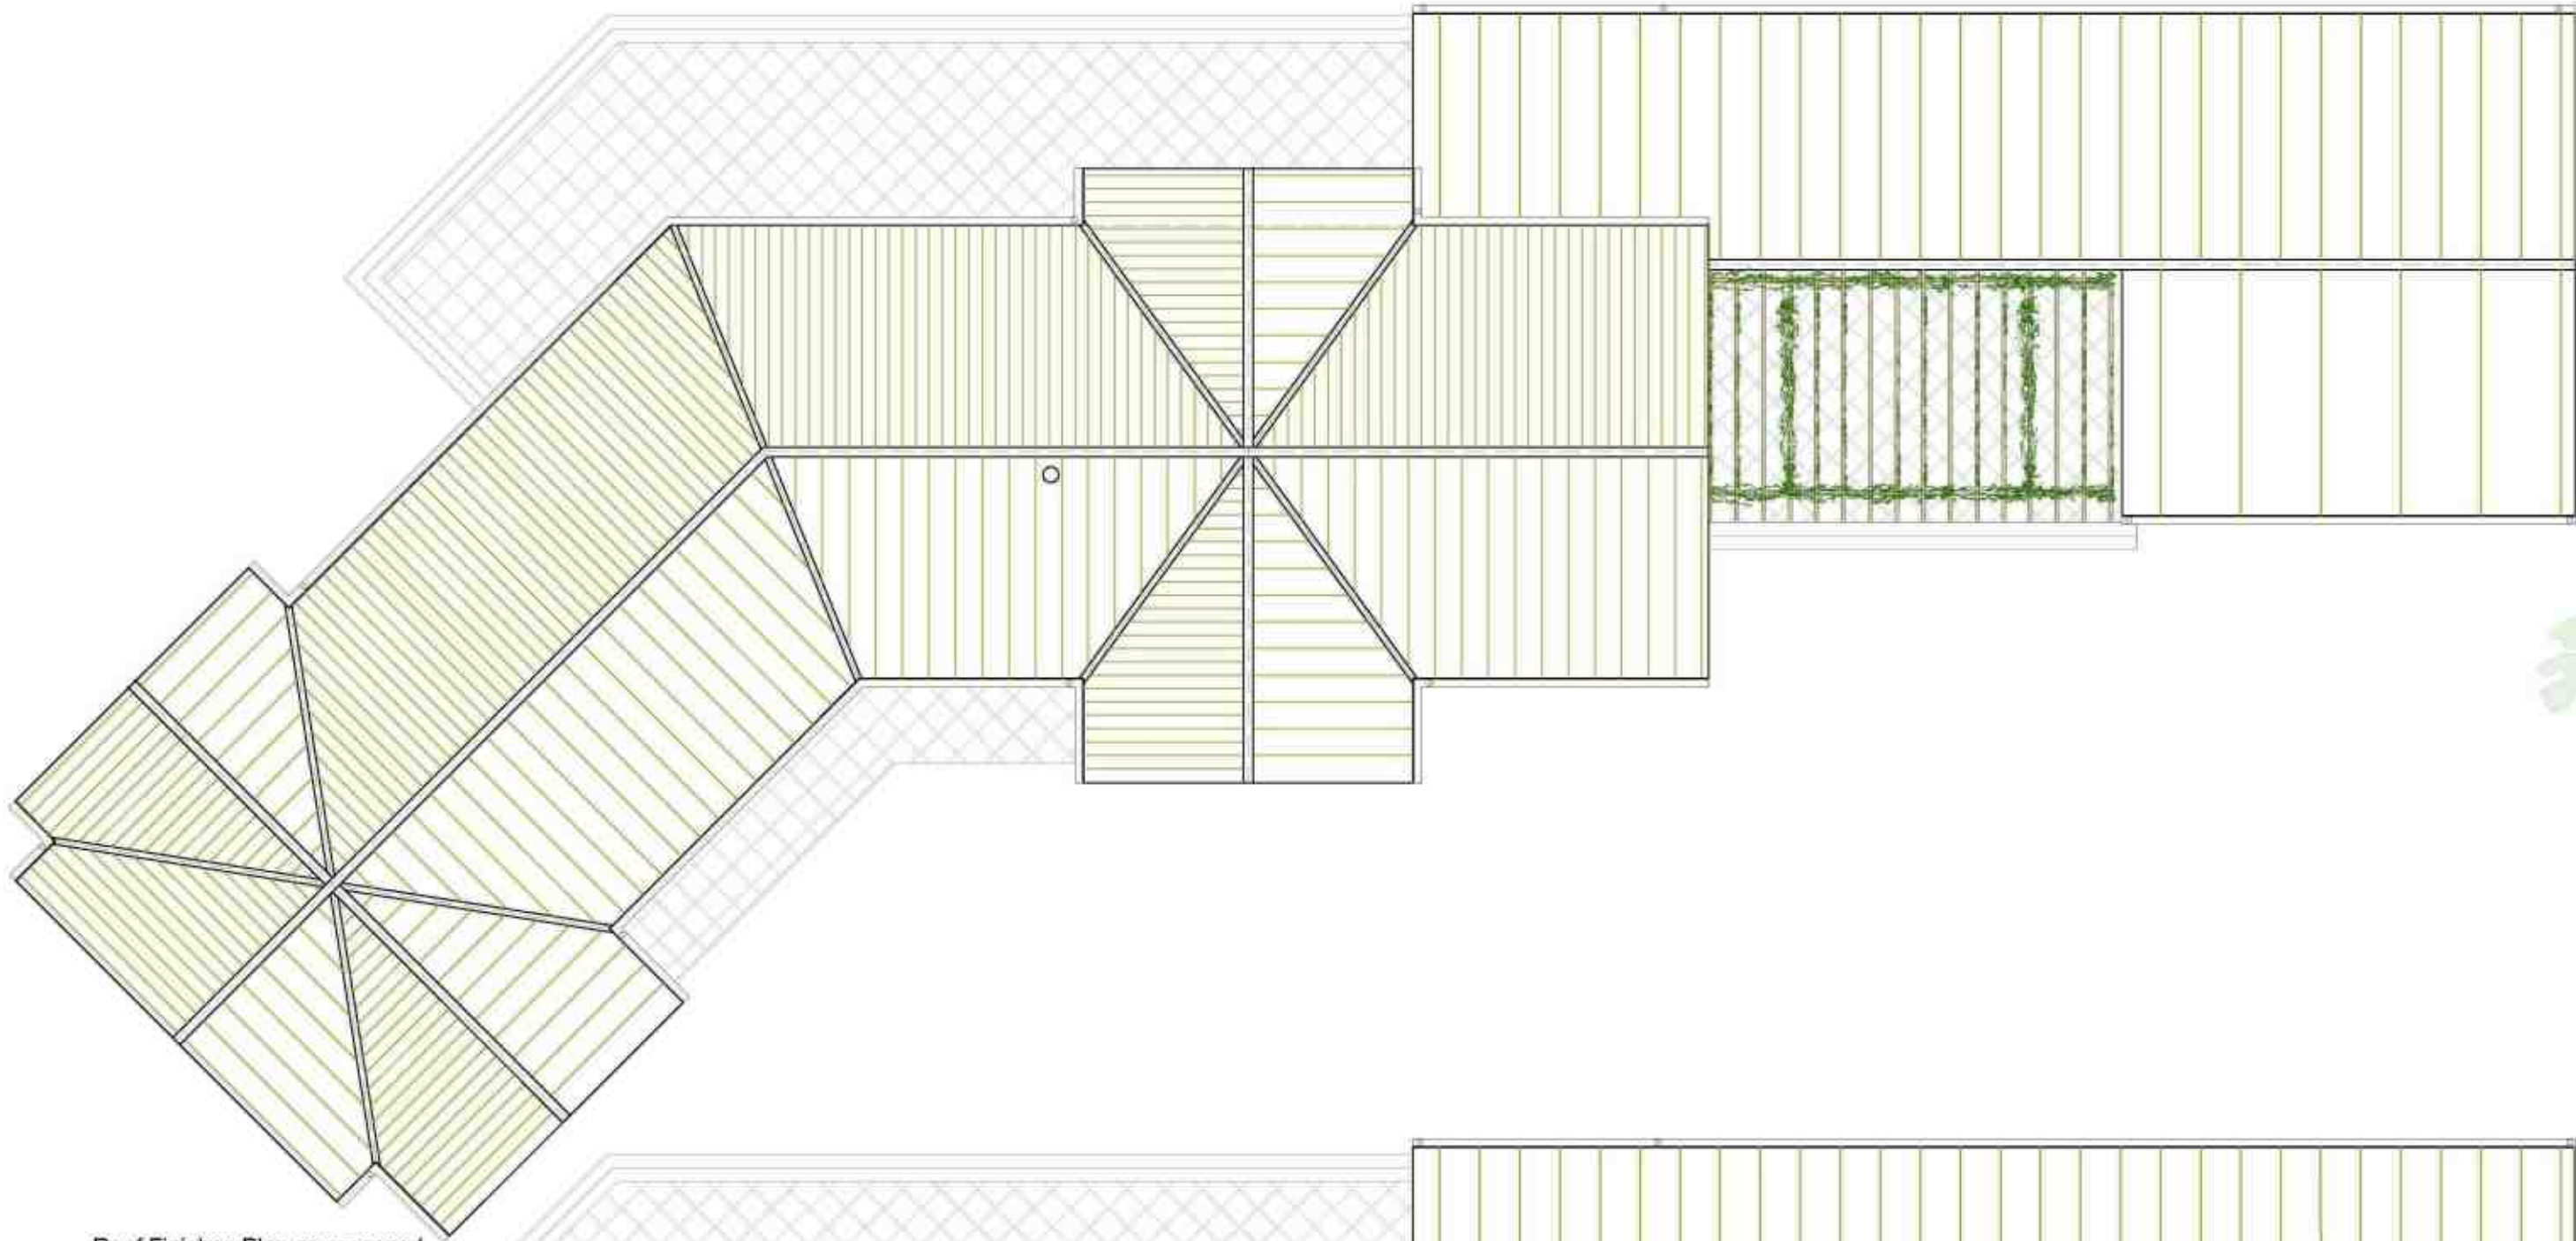

Roof Finishes Plan as proposed



First Floor Plan as proposed

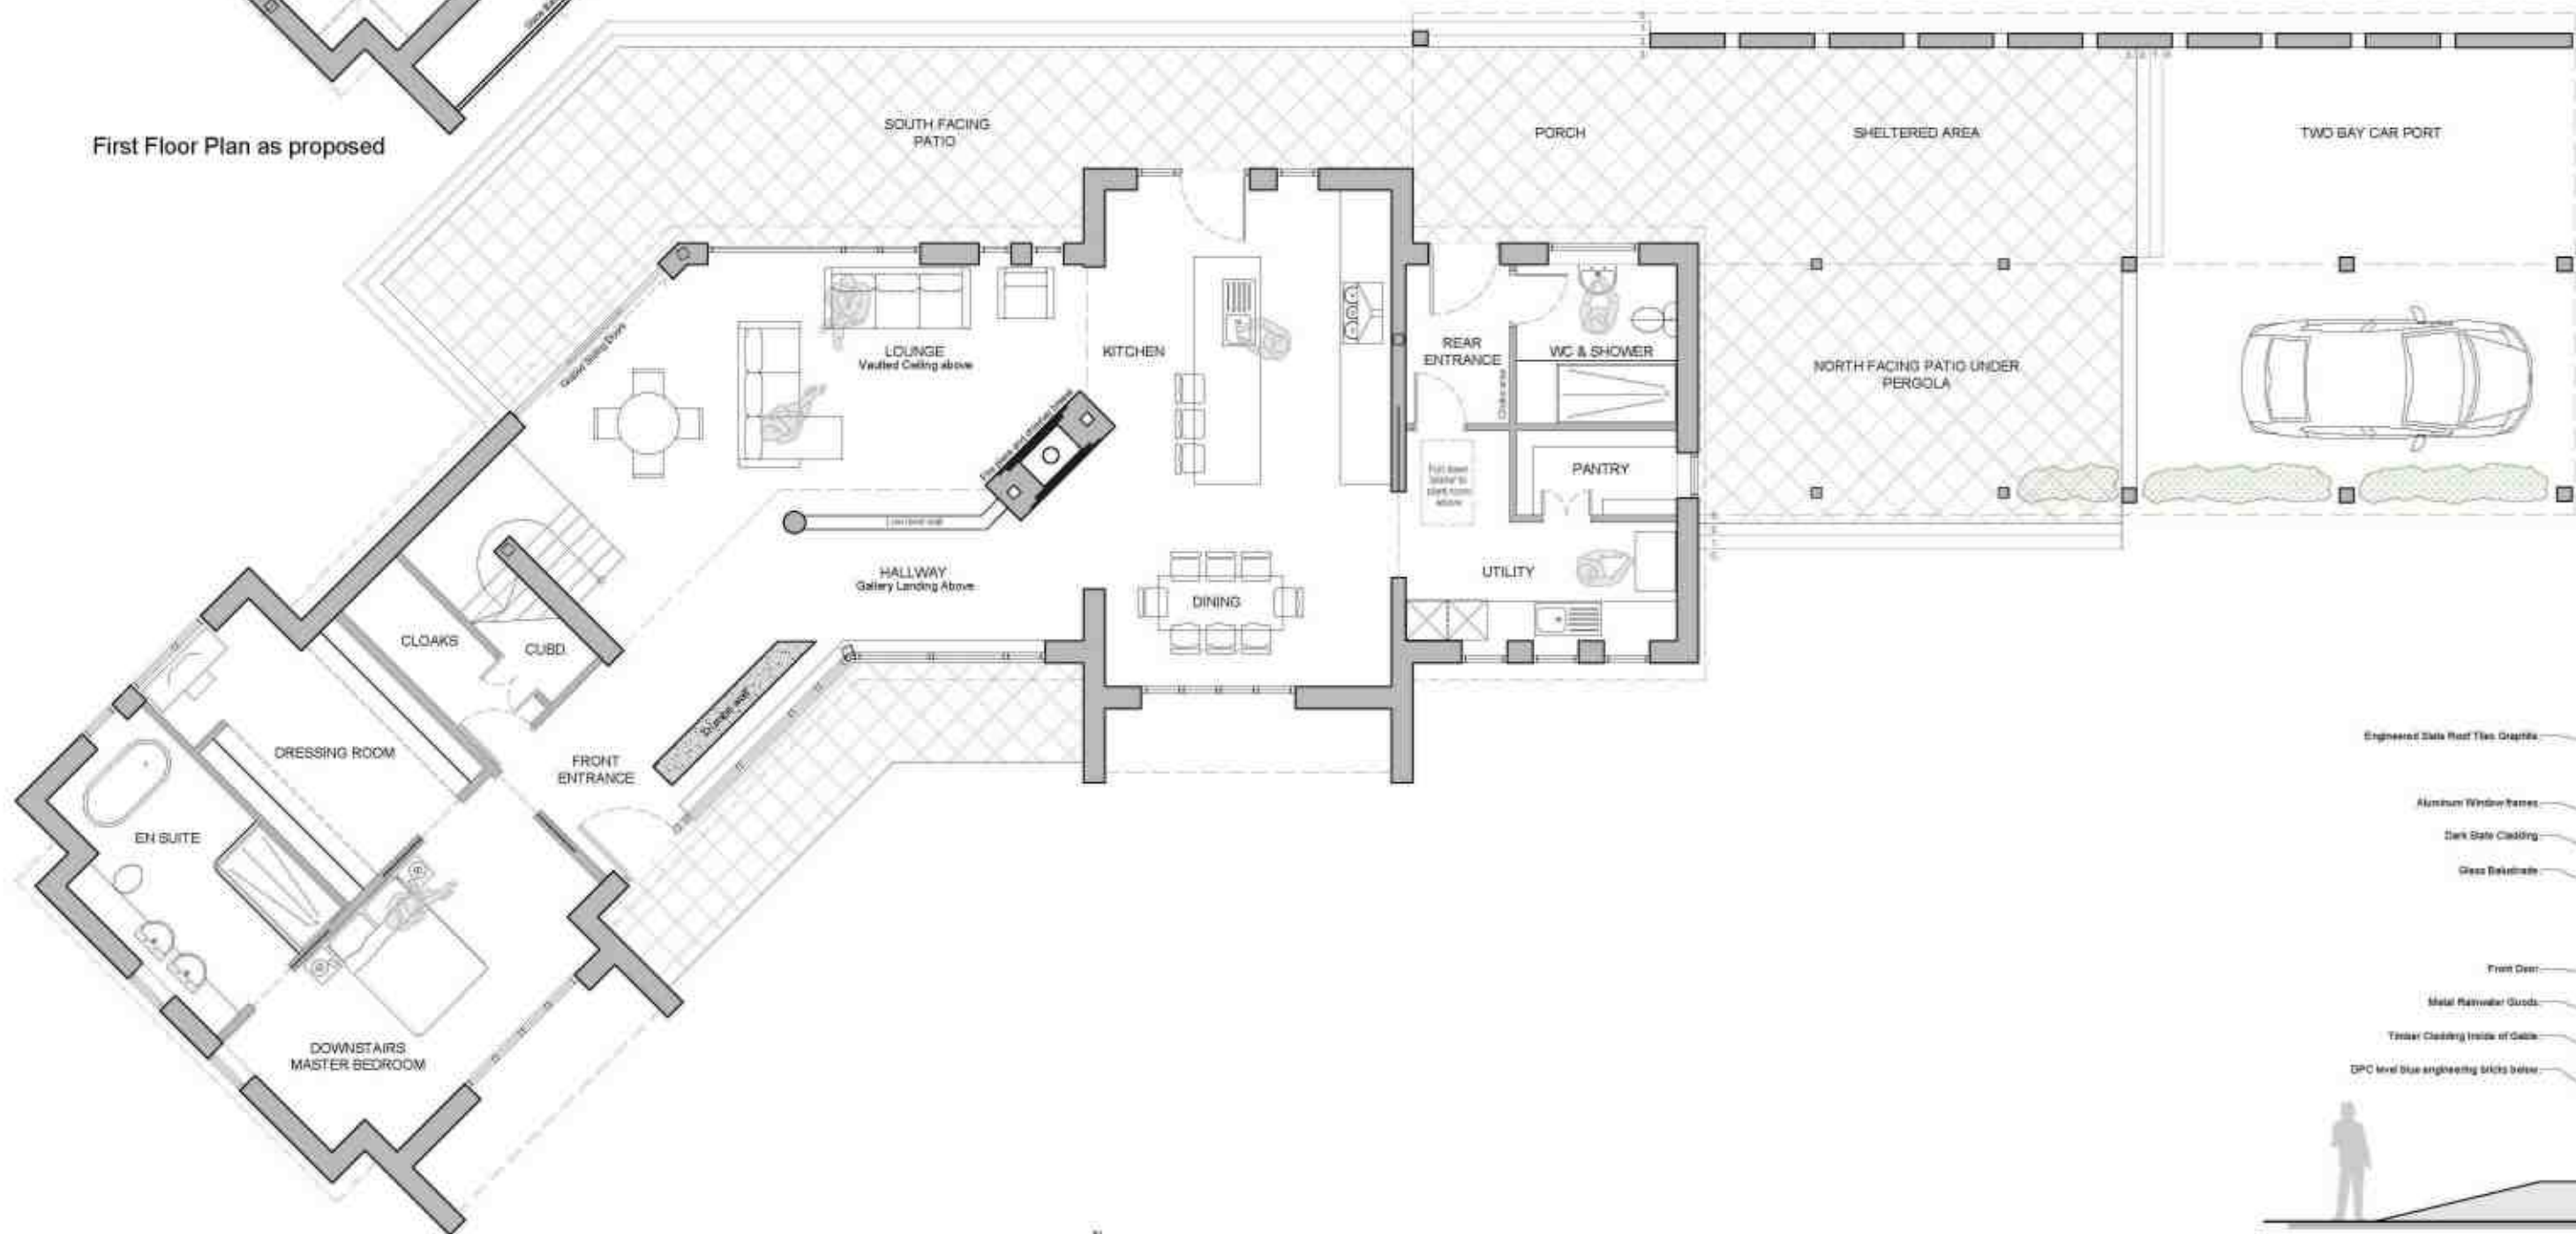

Ground Floor Plan as proposed

SCALE 1:100
SCALE 1:100
SCALE 1:100



South Elevation Front Facade as proposed



North Elevation as proposed



West Elevation as proposed



SCALE 1:100
SCALE 1:100
SCALE 1:100

Ref.	Date	Description	Initial
		Oglesby & Limb Ltd Chartered Architect	
		Suite 1, Market Chambers 12 Market Place, Spalding, Lincs PE11 1SL Tel: 01775 761196 e-mail: design@o-l-ltd.co.uk	

Client:

Project:
**Proposed Residential Development,
Boston Road,
Gosberton,
Lincolnshire
PE11 4NR**

Drawing Title:
**Plans and Elevations
As Proposed
PLANNING APPLICATION ISSUE**

Date: **JULY 2019** Scale: **as shown**
Drawn by: **EJU** Checked by: **AJO**

Drawing Number: **A1435(SG) - 12** Rev: **-**