






Front Elevation

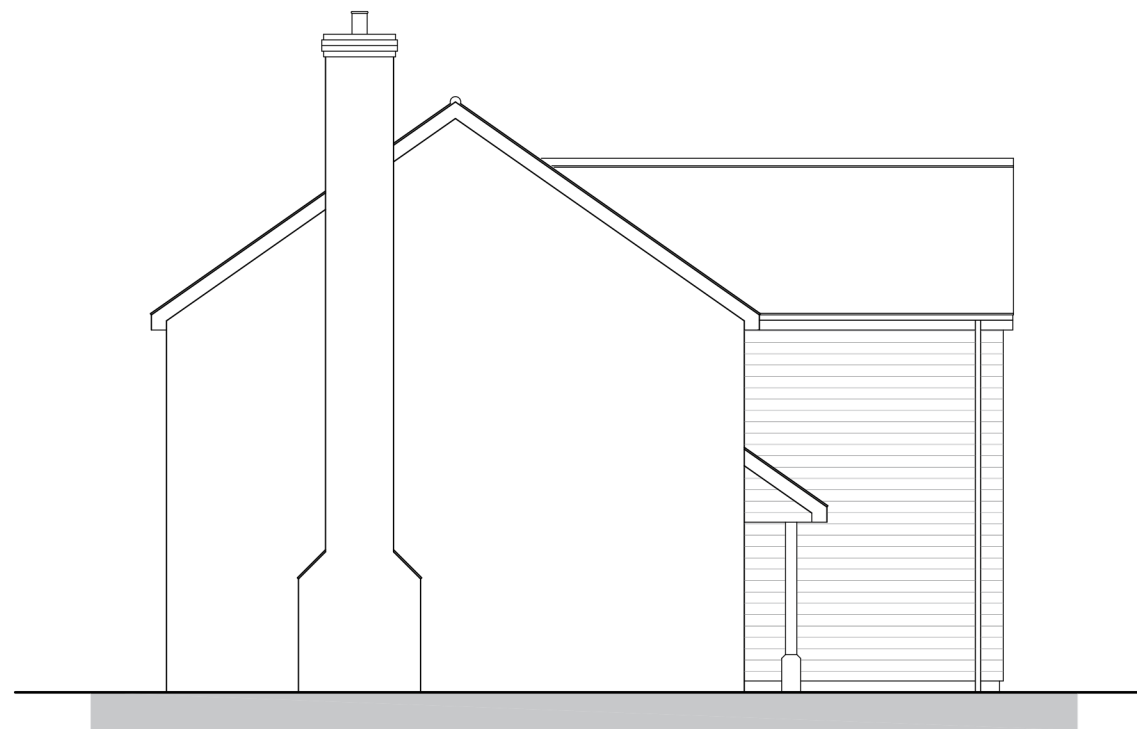


Side Elevation

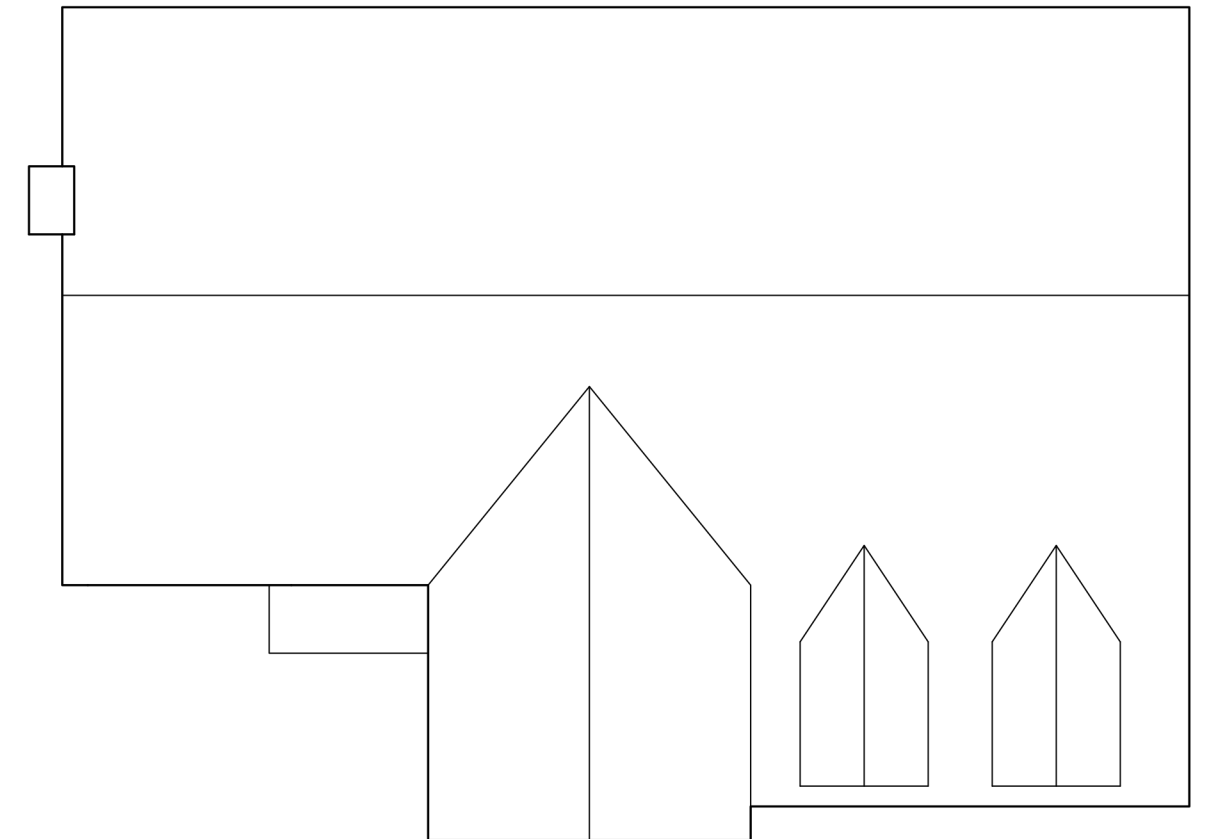


Roof Plan

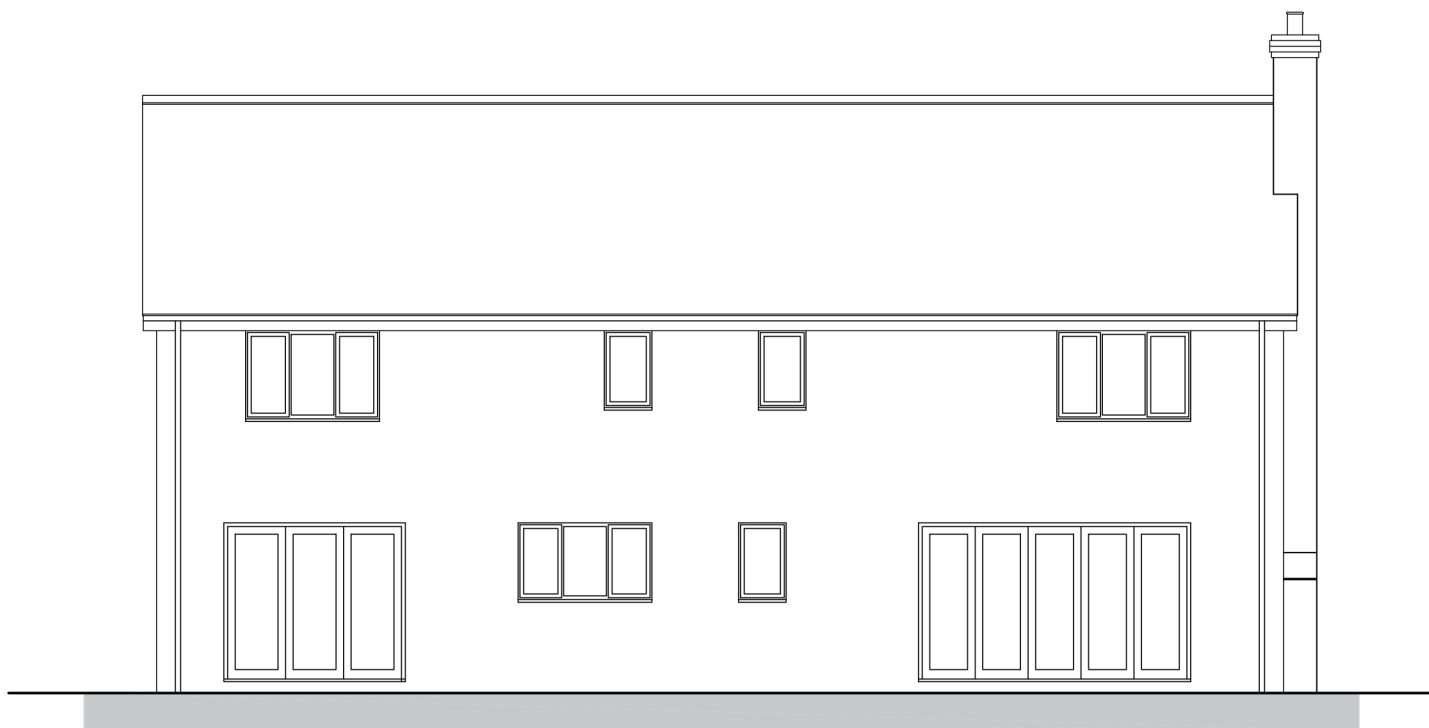


Rear Elevation

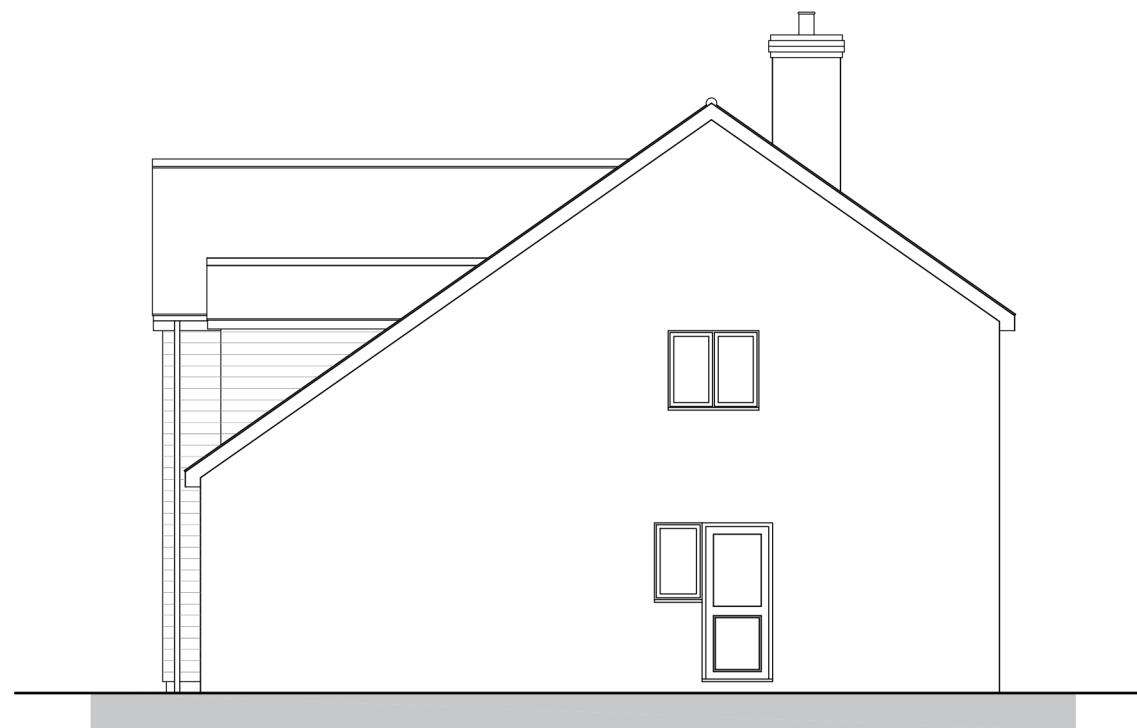

Side Elevation

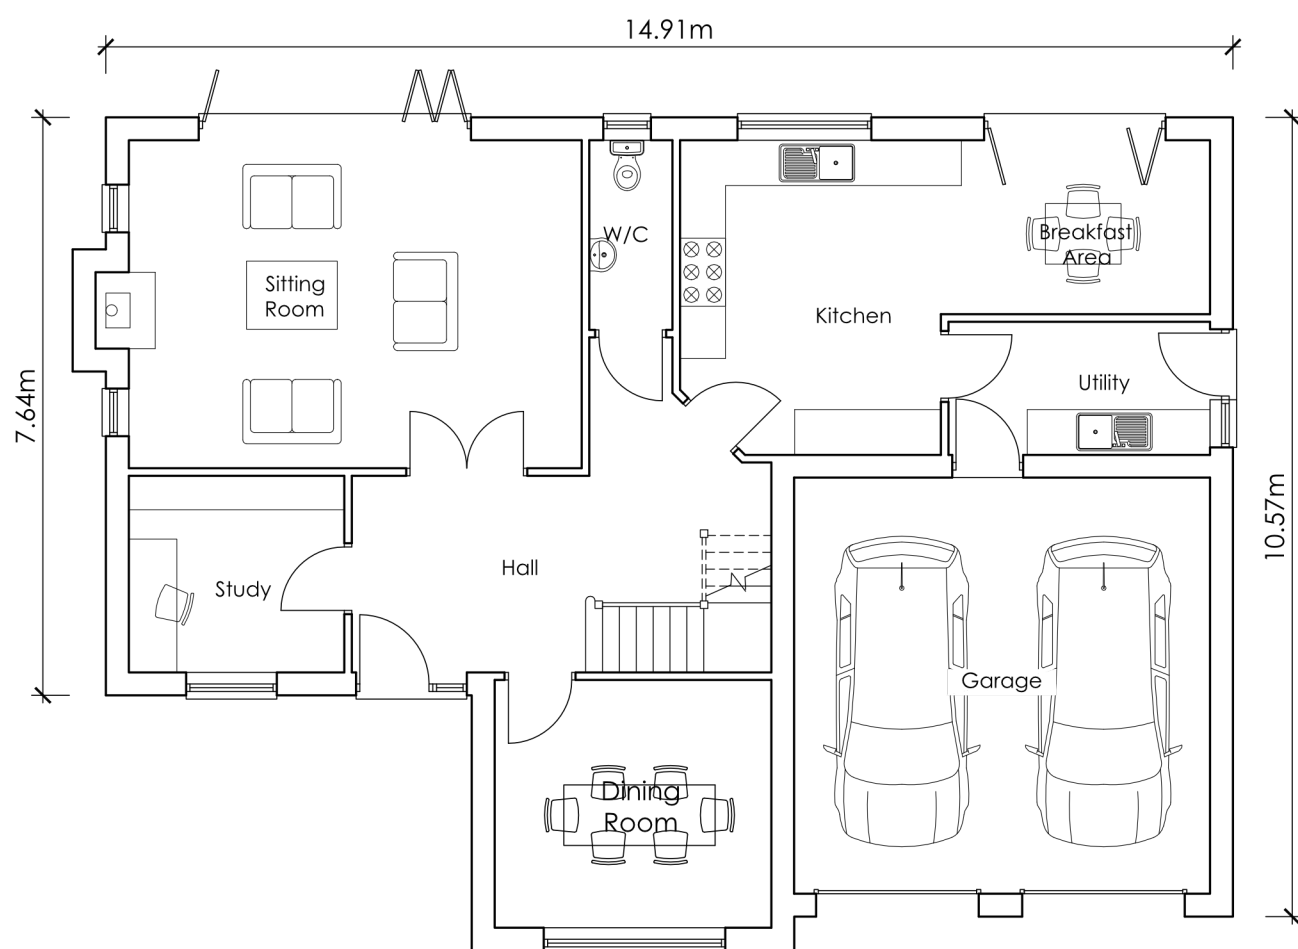

Ground Floor Plan

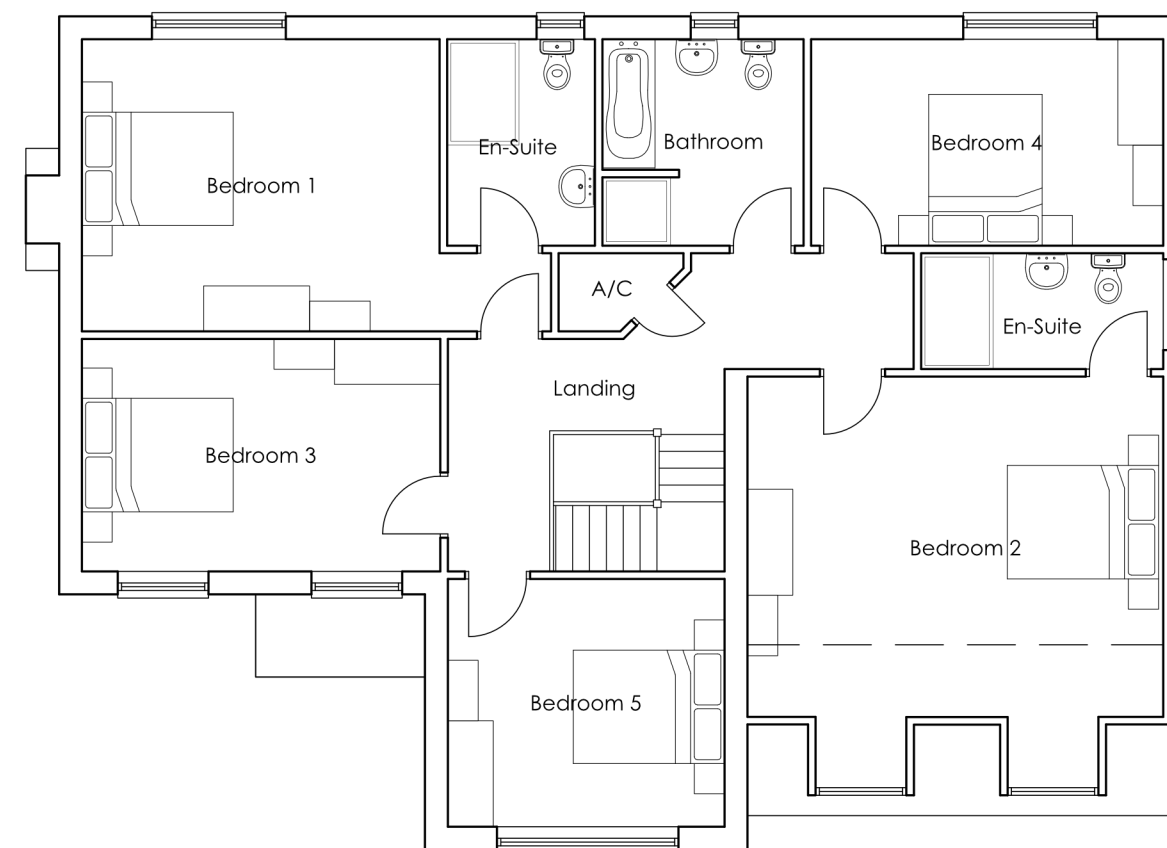

First Floor Plan



All discrepancies are to be brought to the attention of the below office.
The copyright to this drawing is owned by Studio 11 Architecture.

REVISION DATE DRAWN DESCRIPTION



STUDIO11
architecture

KING'S LYNN INNOVATION CENTRE,
INNOVATION DRIVE, KING'S LYNN,
PE30 5BY

T: 01553 970033
E: design@studio11architecture.co.uk
W: www.studio11architecture.co.uk

CLIENT RTW Construction & Developments Ltd

PROJECT Proposed residential development off
Boston Road, Gosberton

DRAWING The Swan - Floor Plans & Elevations

DRAWN EG	PROJECT DESIGNER KB	PROJECT DIRECTOR KB
-------------	------------------------	------------------------

DATE 11.11.2021	SCALE 1:100	PAPER SIZE A2
--------------------	----------------	------------------

DRAWING NUMBER
525.Swan.P.01

Working in partnership with Ralph Charman Associates & Eleven Consultants