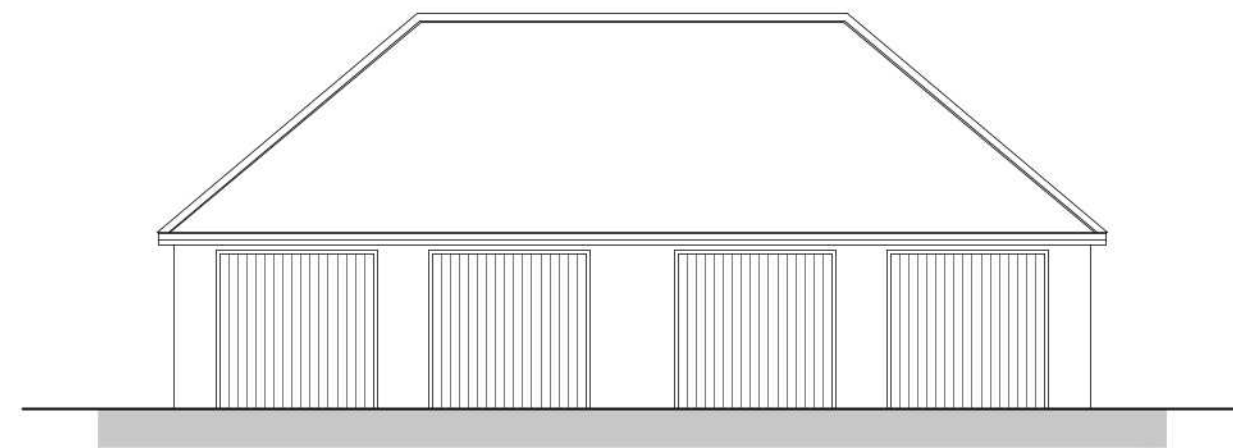
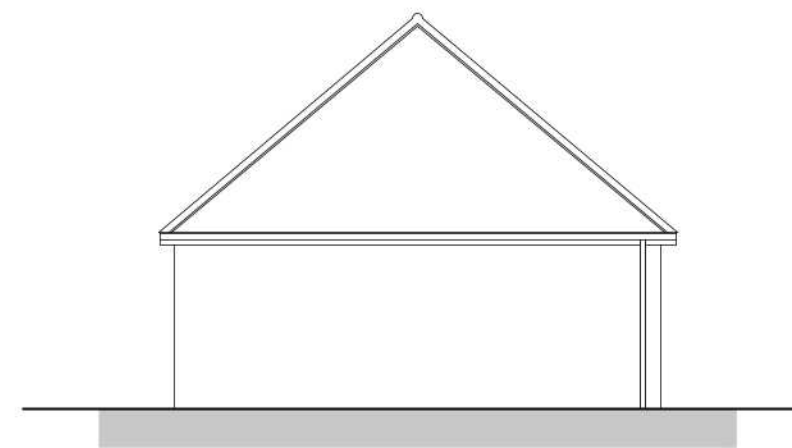
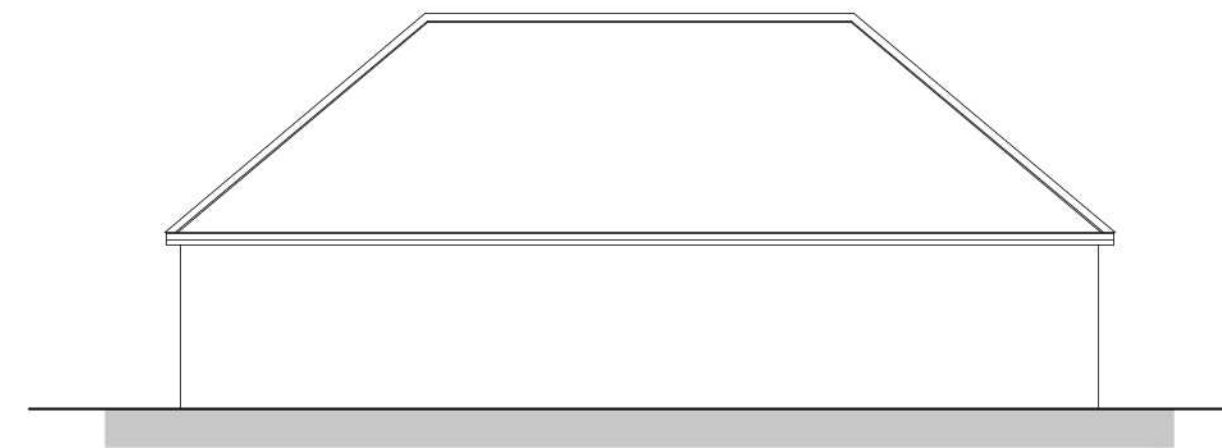
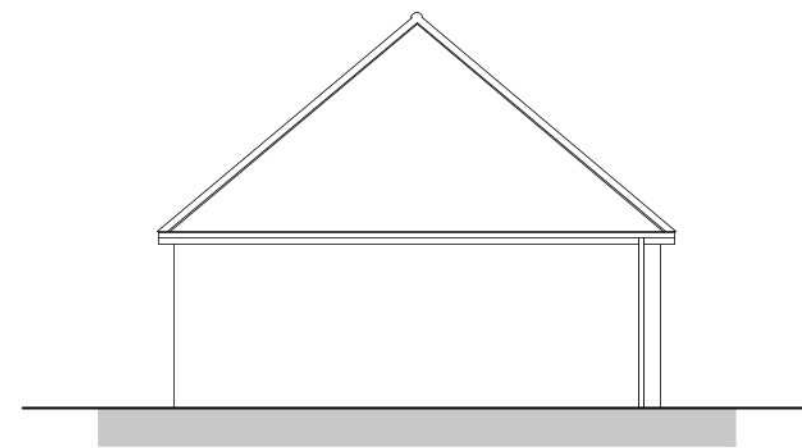
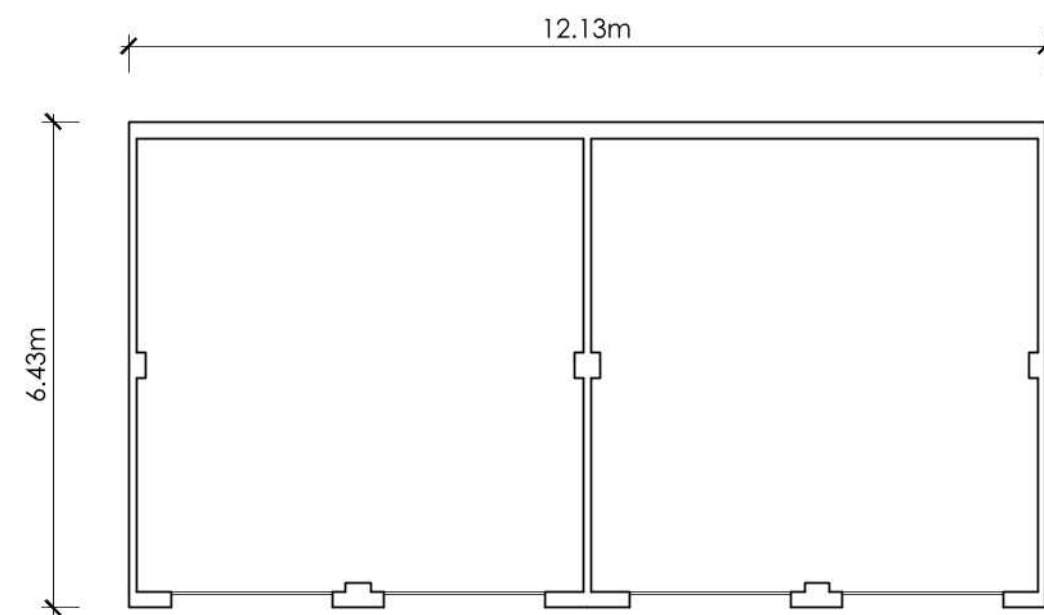
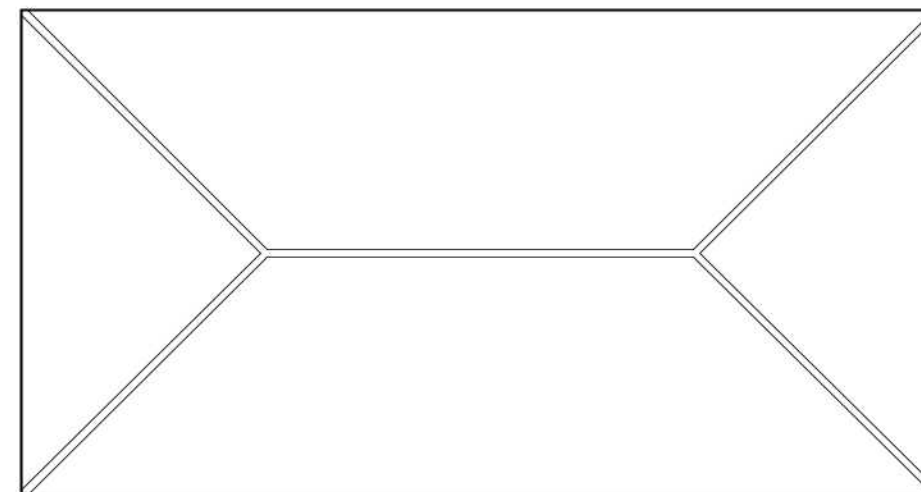


**Front Elevation****Side Elevation****Rear Elevation****Side Elevation****Ground Floor Plan****Roof Plan**

REVISION	DATE	DRAWN	DESCRIPTION
 STUDIO11 architecture KING'S LYNN INNOVATION CENTRE, INNOVATION DRIVE, KING'S LYNN, PE30 5BY T: 01553 970033 E: design@studio11architecture.co.uk W: www.studio11architecture.co.uk			
CLIENT	RTW Construction & Developments Ltd		
PROJECT	Proposed residential development off Boston Road, Gosberton		
DRAWING	Twin Double Garage - Floor Plans & Elevations		
DRAWN OS	PROJECT DESIGNER KB	PROJECT DIRECTOR KB	
DATE 03.12.2021	SCALE 1:100	PAPER SIZE A2	
DRAWING NUMBER	525.TDG.P.01		
Working in partnership with Ralph Charman Associates & Eleven Consultants			