



proposed front elevation

proposed side elevation

existing/proposed rear elevation

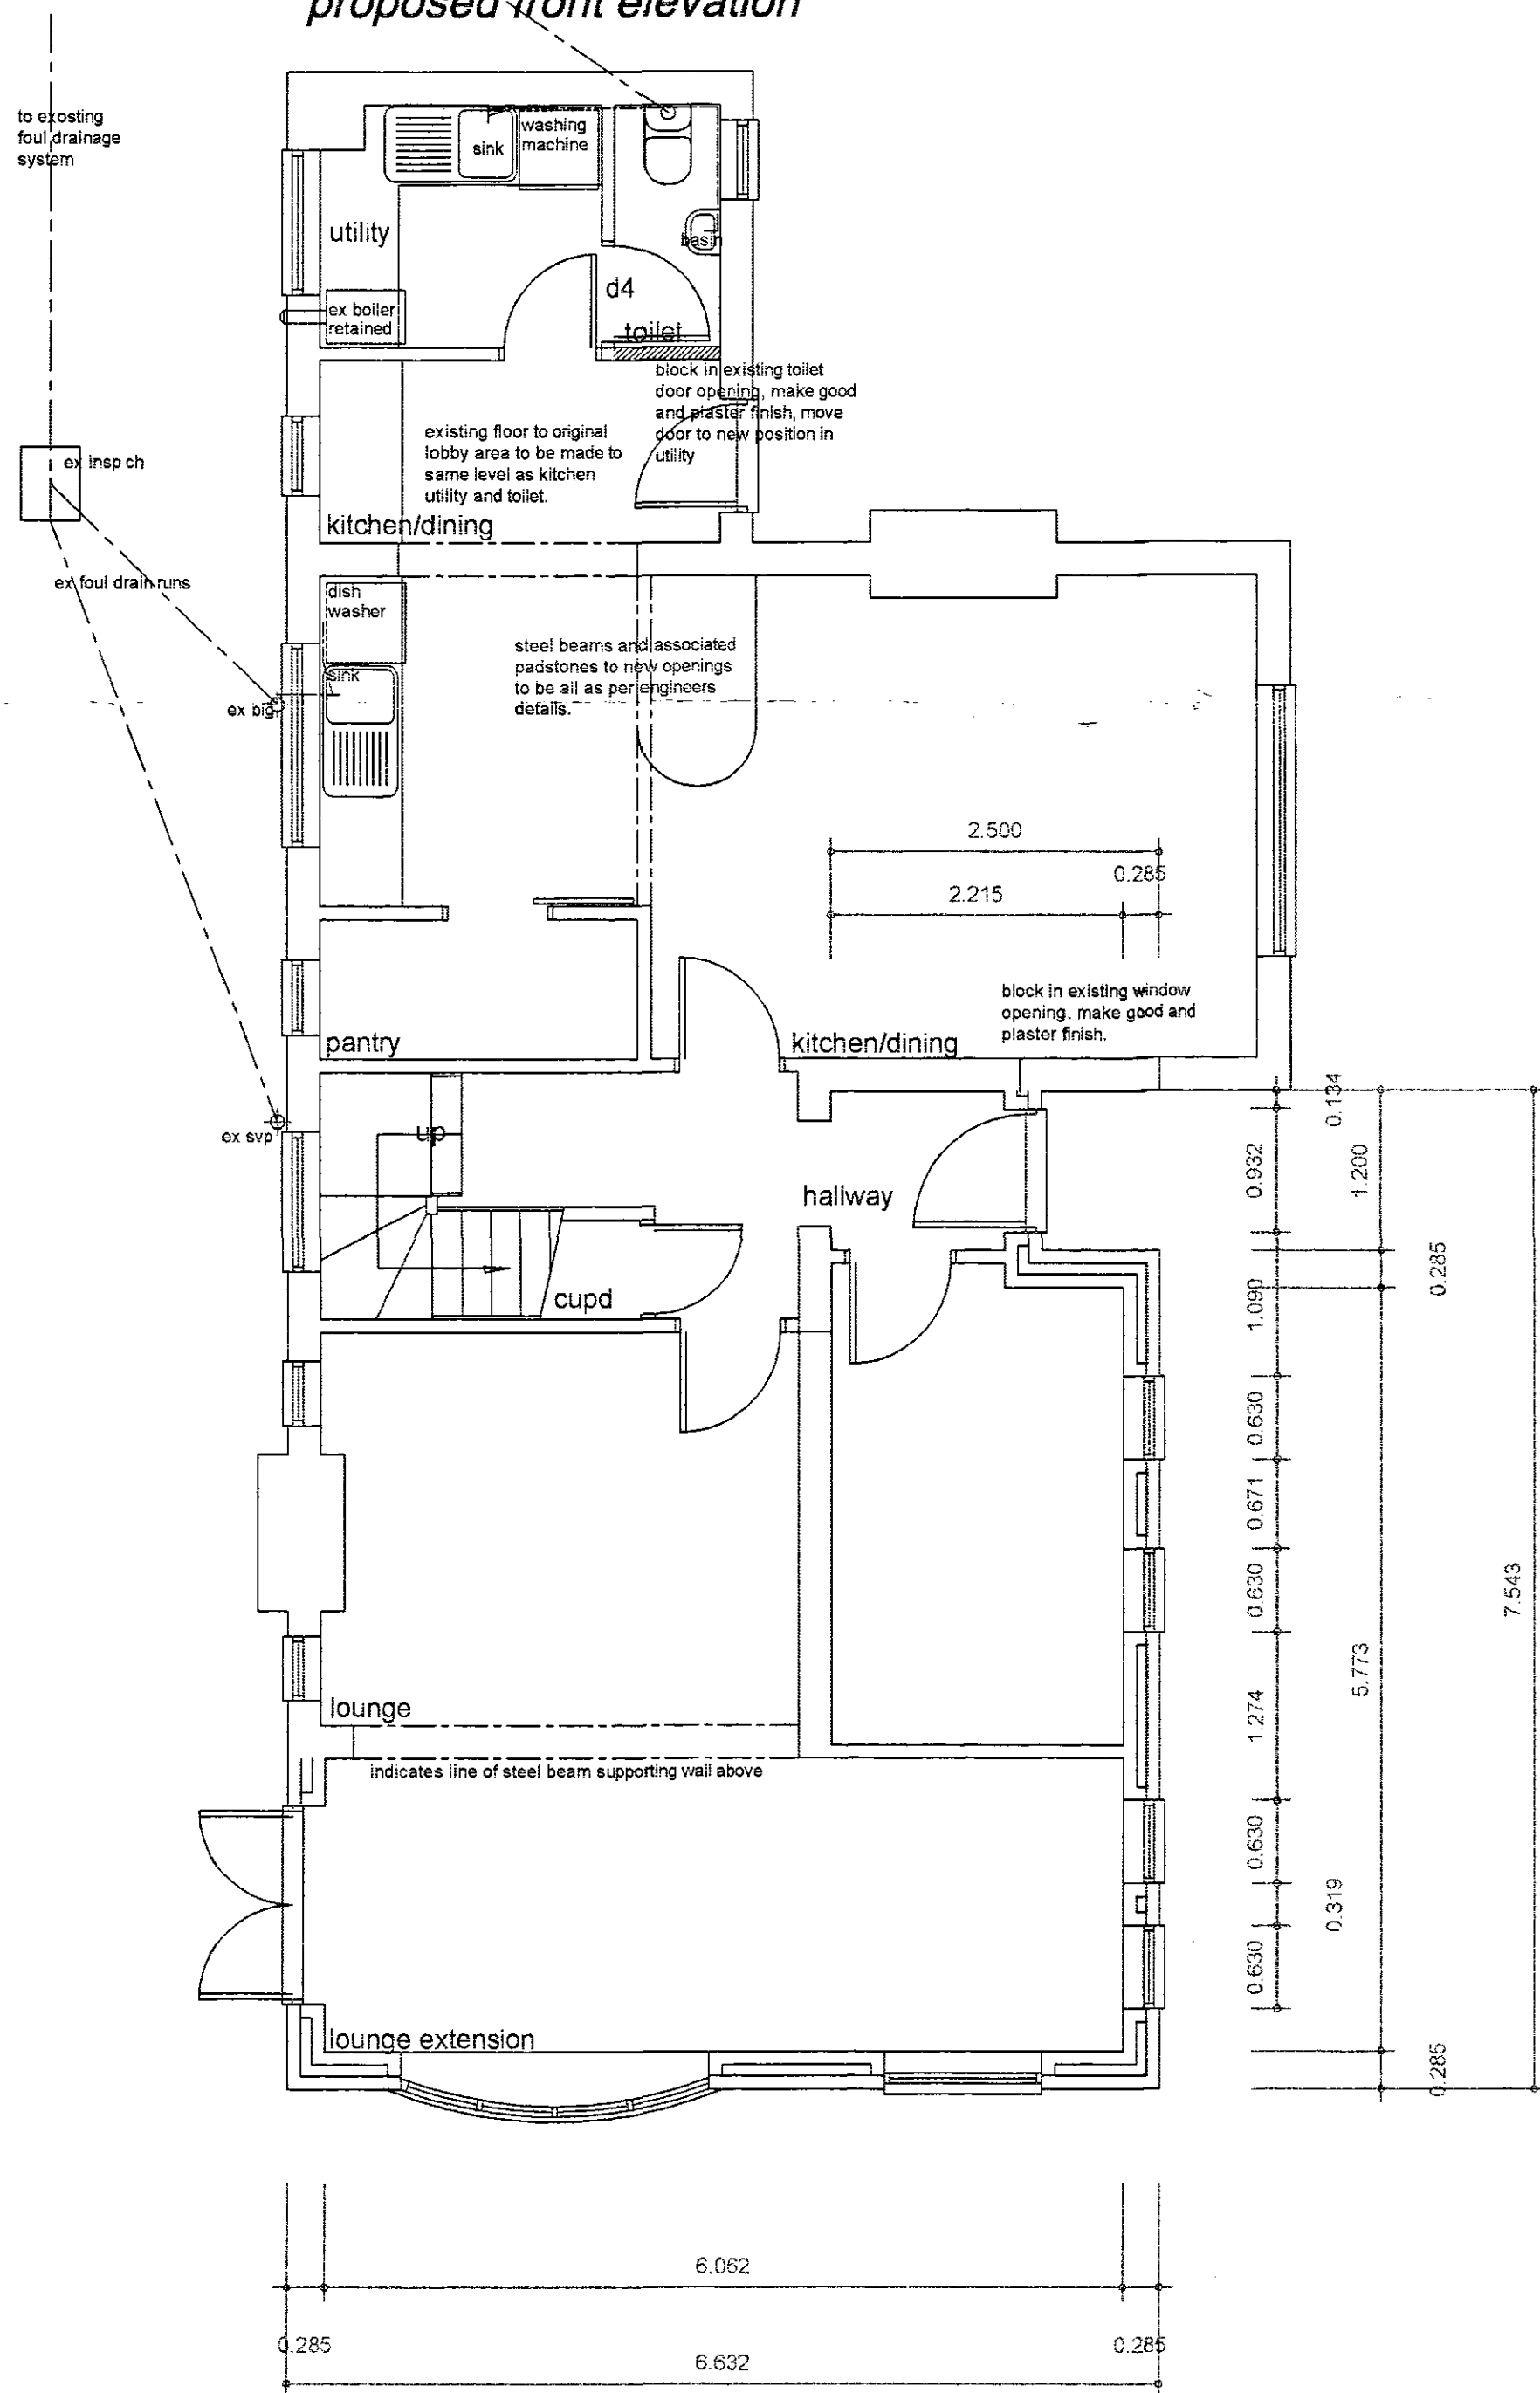

proposed ground floor plan

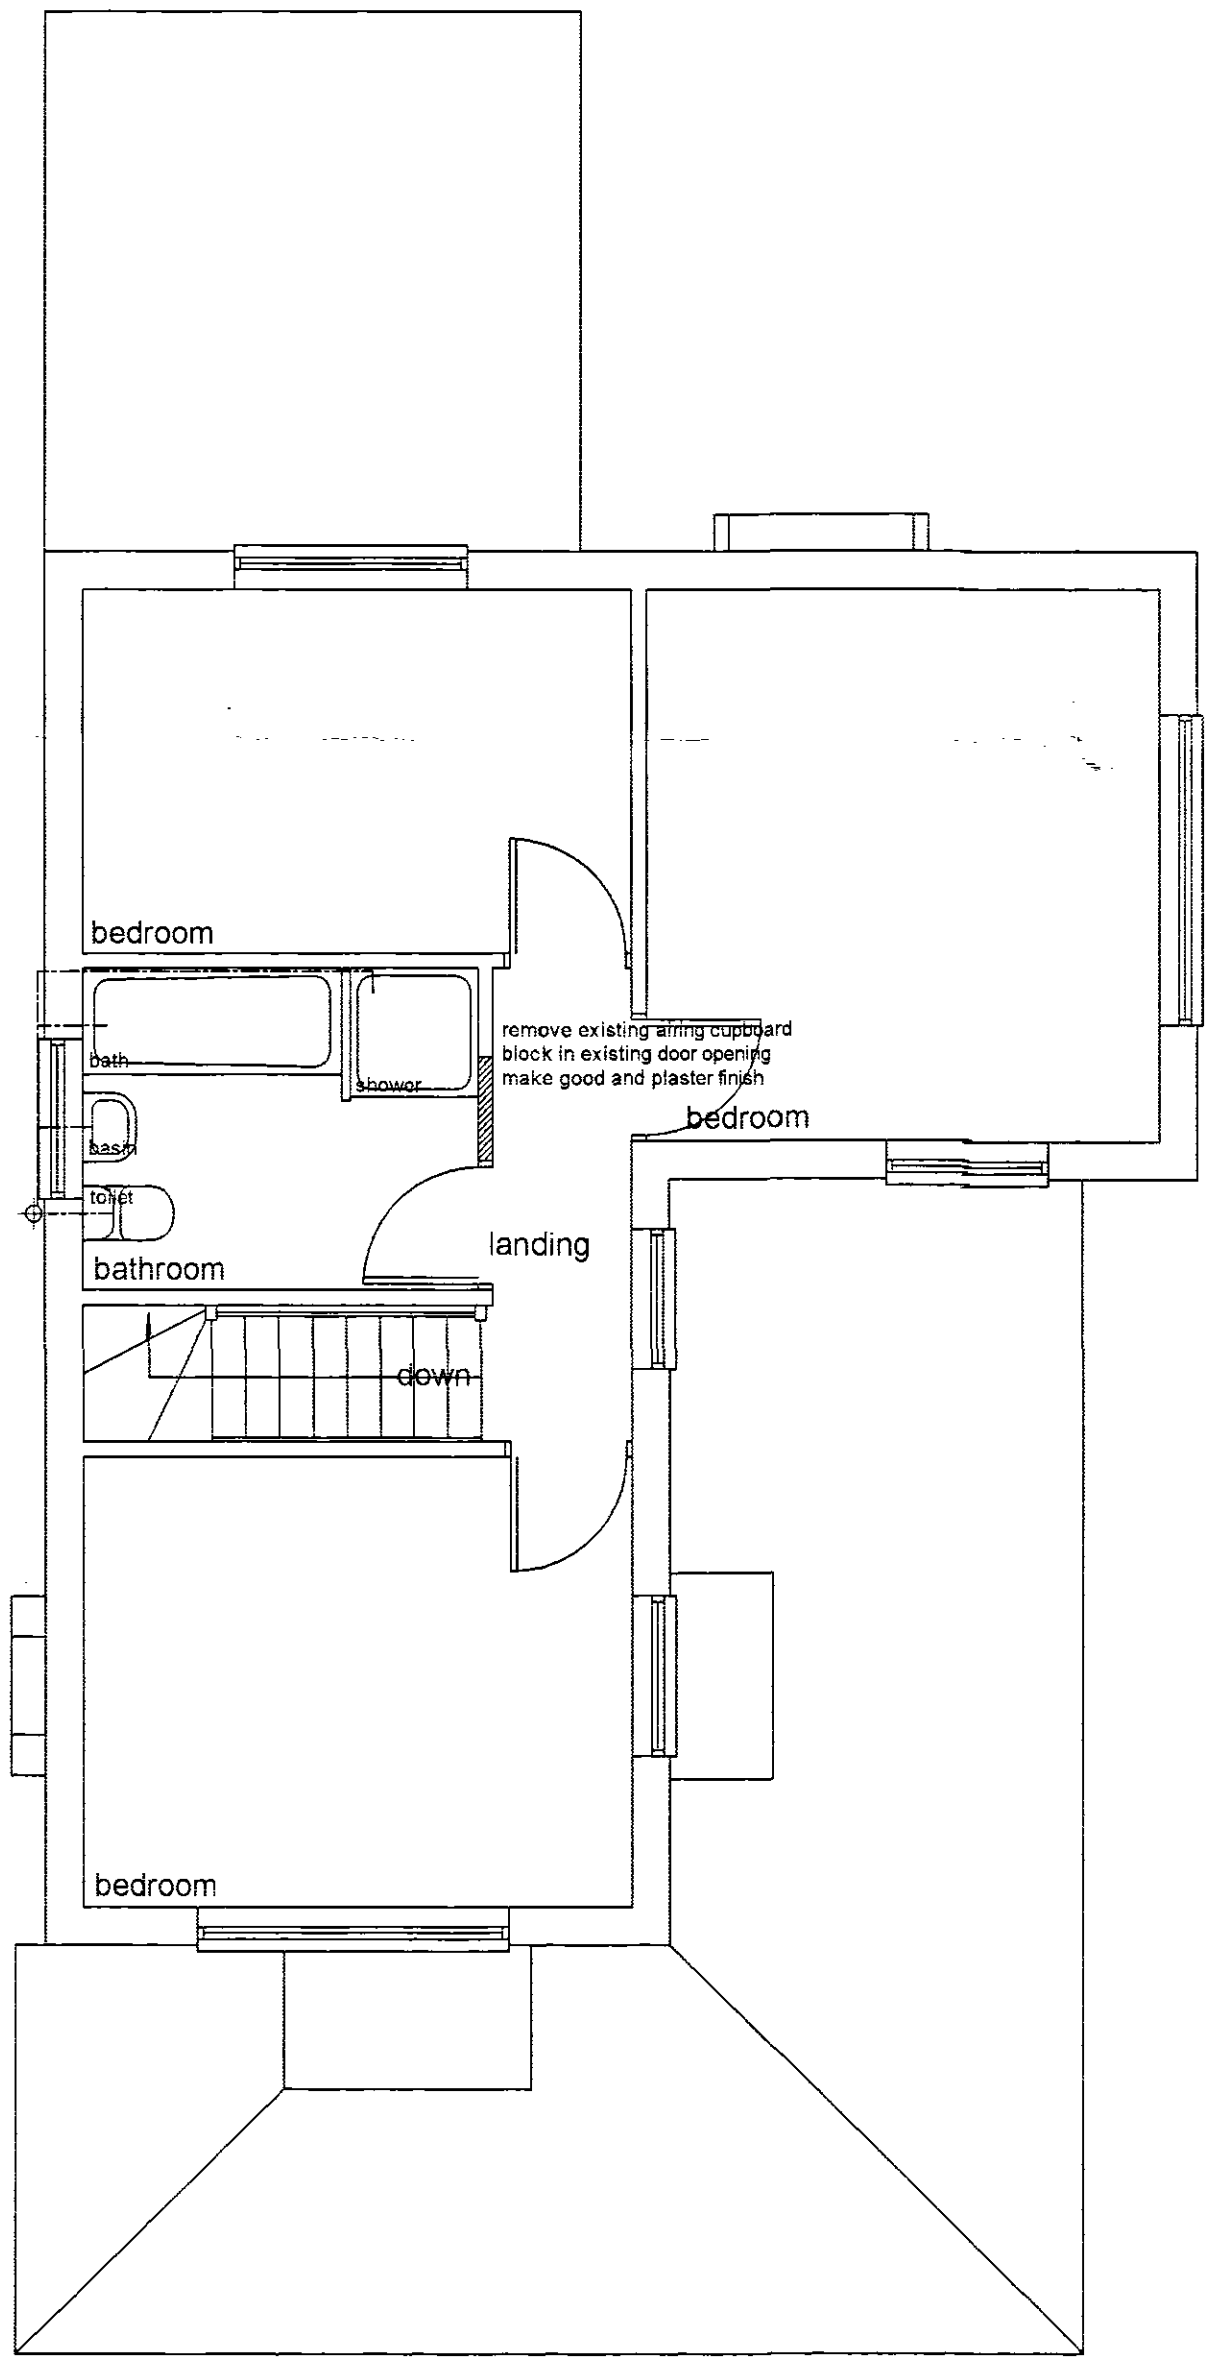

proposed first floor plan



proposed side elevation

Planning Development
21/07/08
Ref: 1193/08

- External Finishes
- Walls - Reclaim imperial sized facing brick to match existing property.
 - Roofs - Bold Roll granular finish tile in antique brown by Marley or similar manufacturer.
 - Windows - White UPVC by specialist manufacturer to styles as shown on drawing.
 - Rain Water Goods - All from grey UPVC to match existing, h.r. gutters to round downpipes.

**DETERMINED
PLAN**

TE Designs. Tony Fitzjohn 7 Rudyard Grove, Gunthorpe, Peterborough, PE4 7UJ. Telephone/Fax 01733-573239	
PROJECT Proposed Single Storey Extension to Front & Side at :- No 7 Fifth Drove Gosberton Clough Proposed Floor Plans & Elevations	CLIENT Mr & Mrs N Bateman
DATE 14-08-2008	SCALE 1:25 & 1:50
DRG. No. 08-15-2/4	