


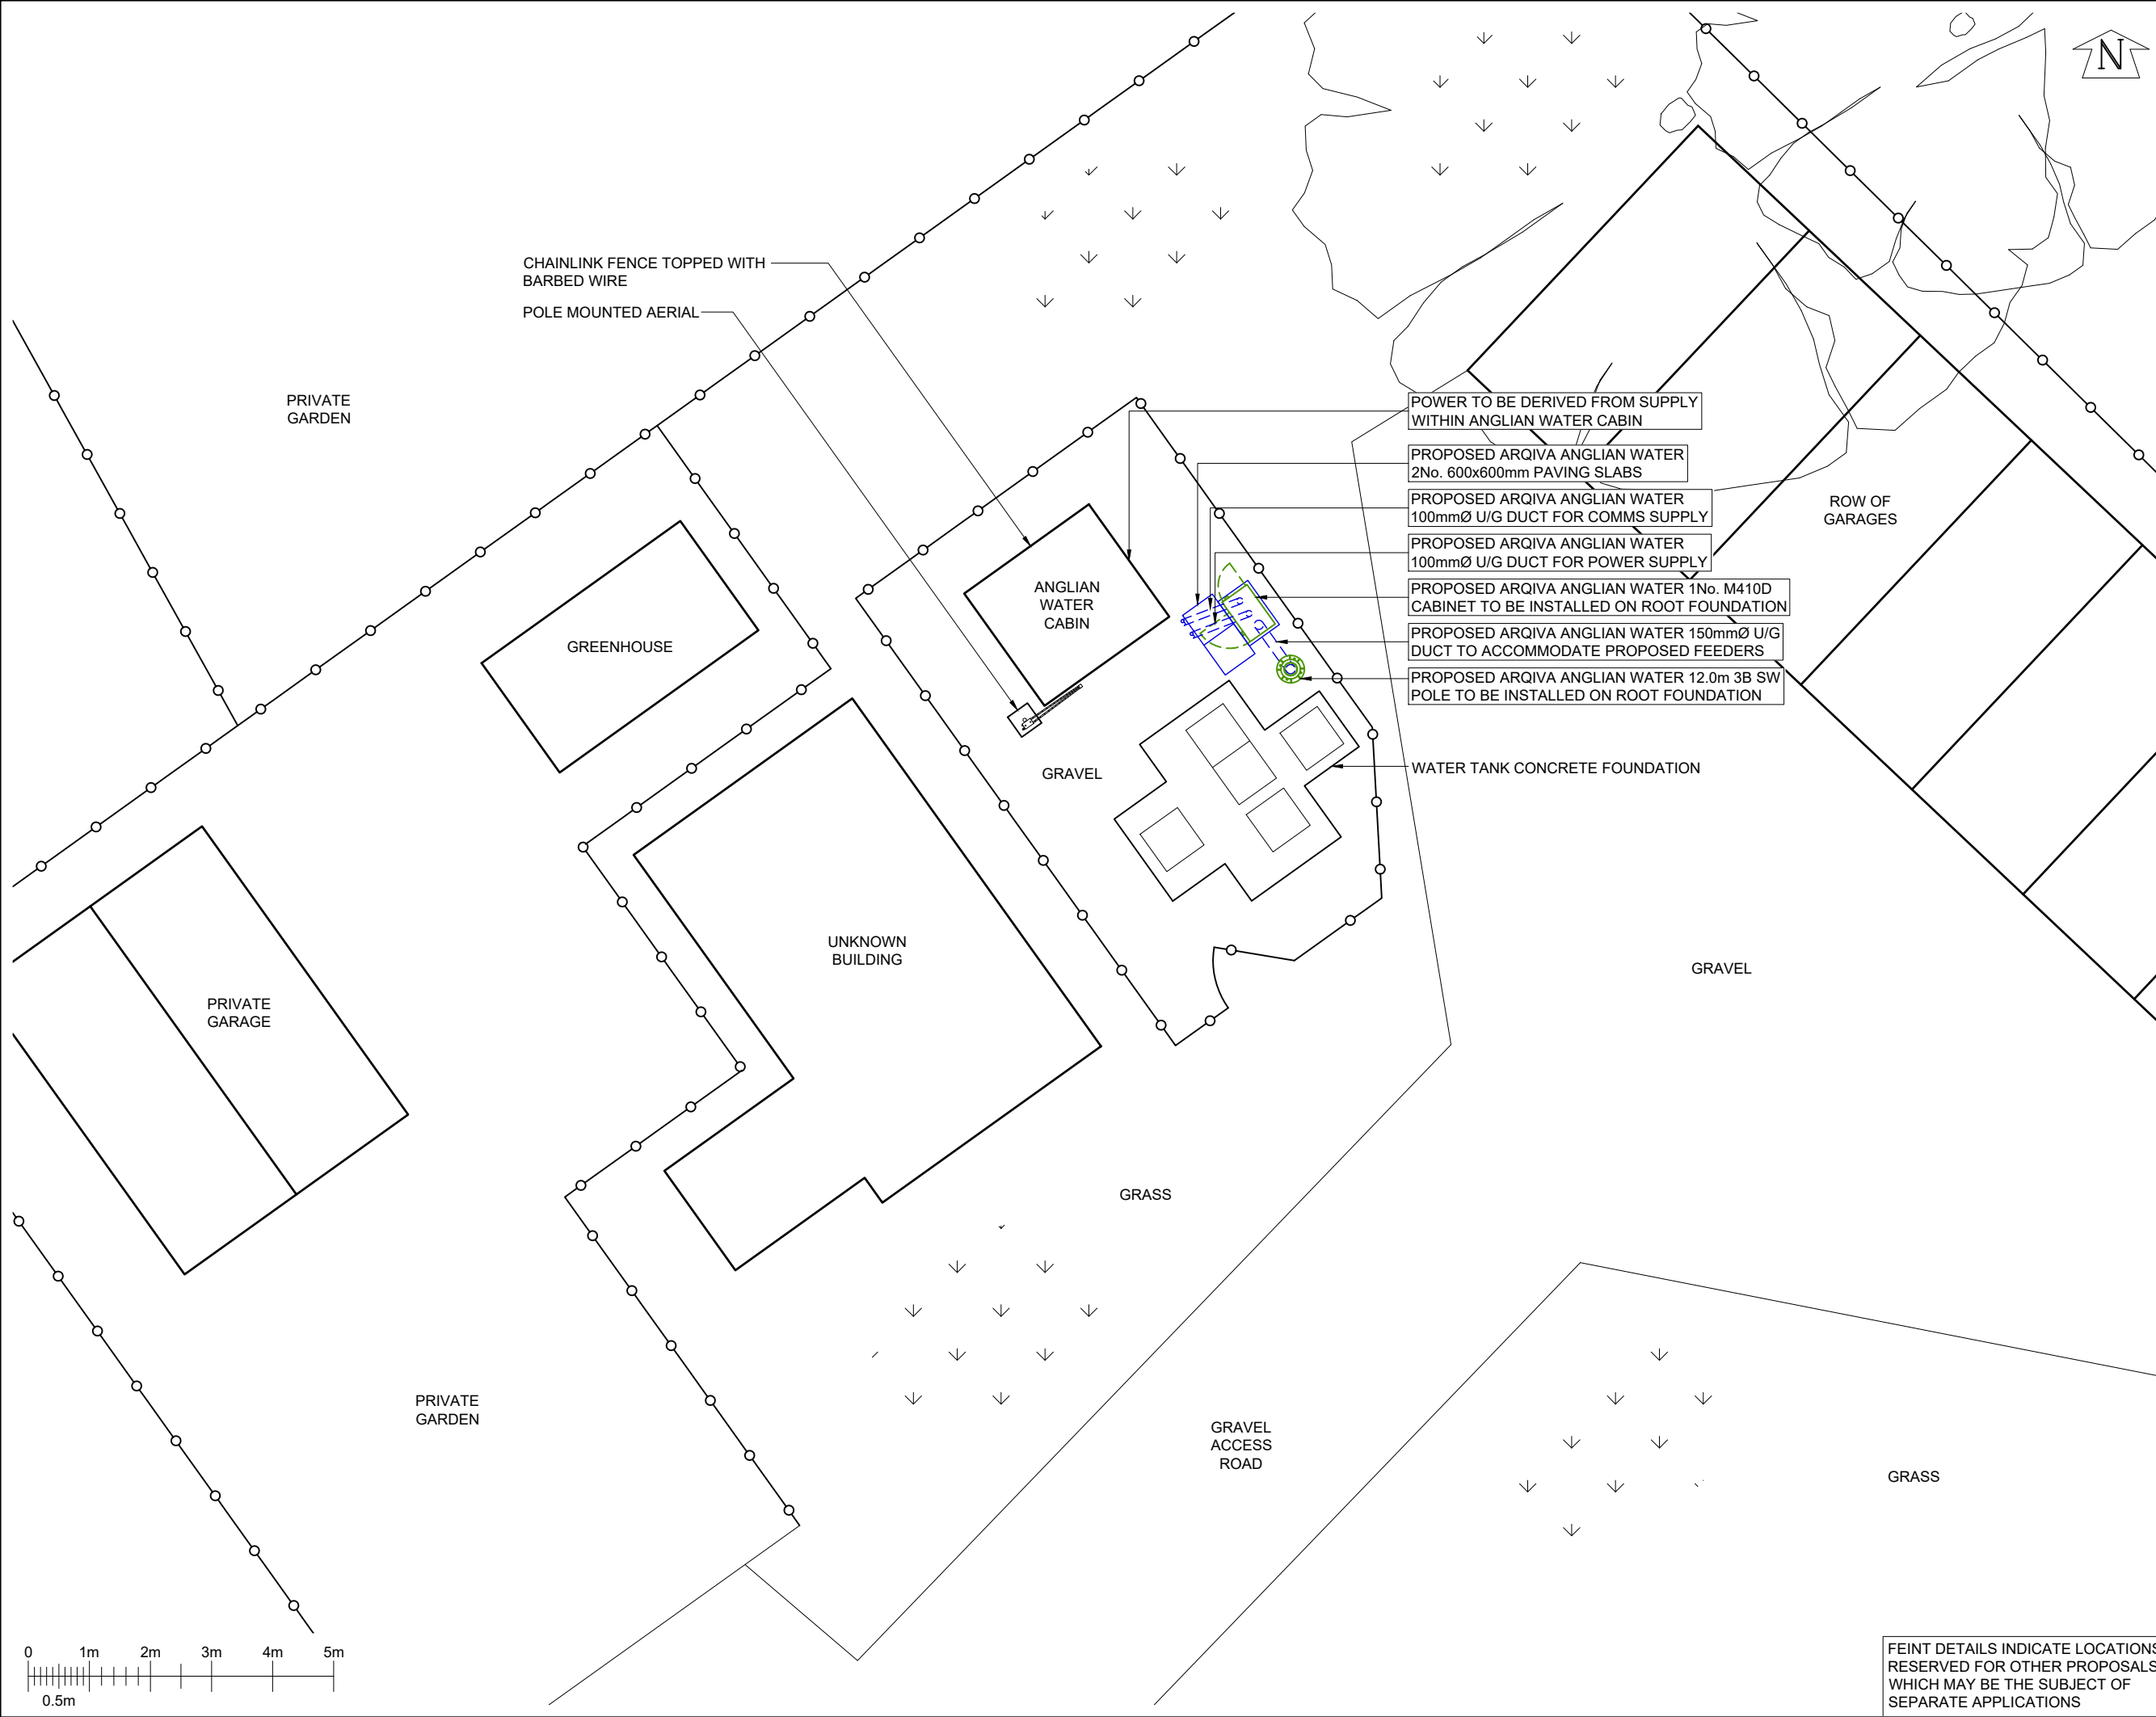

©2010 Arqiva

All rights reserved. No part of this publication may be reproduced, stored in a retrieval system or transmitted in any form or by any means (Electronic, Mechanical, Photocopying, Recording or otherwise), without the prior written consent of the Company.

NOTES

CELL No.	ANW_PE201		
PROJ No			
PROJ No			
PROJ No			
PROJ No ANW_PE201			
2	PLANNING	10/11/22	VHP VHF
1	SITE RECORD	07/11/22	JHF HF
ISS	REVISION	DATE	DRN APP

arqiva

Crawley Court, Winchester, Hampshire, SO21 2QA
Tel. 01962 823434, Fax. 01962 822378

SITE No **307346**

GOSBERTON BELCHMIRE LANE PUMPING STATION

BELCHMIRE LANE

GOSBERTON

SOUTH HOLLAND

LINCOLNSHIRE

PE11 4HG

NGR TF 24186 31355

OS GRID 524186 331355

TITLE

SITE PLAN

PROPOSED

ARQIVA (ANGLIAN WATER)

SCALE 1:100

DRAWN	JHF	04/11/22
APPROVED	WHP	10/11/22

DRG No.	Sheet 1 of 1	Rev
307346-01-100-MD002		2

FEINT DETAILS INDICATE LOCATIONS RESERVED FOR OTHER PROPOSALS WHICH MAY BE THE SUBJECT OF SEPARATE APPLICATIONS