



## PROPOSED FRONT ELEVATIONS



## PROPOSED FLOOR PLAN

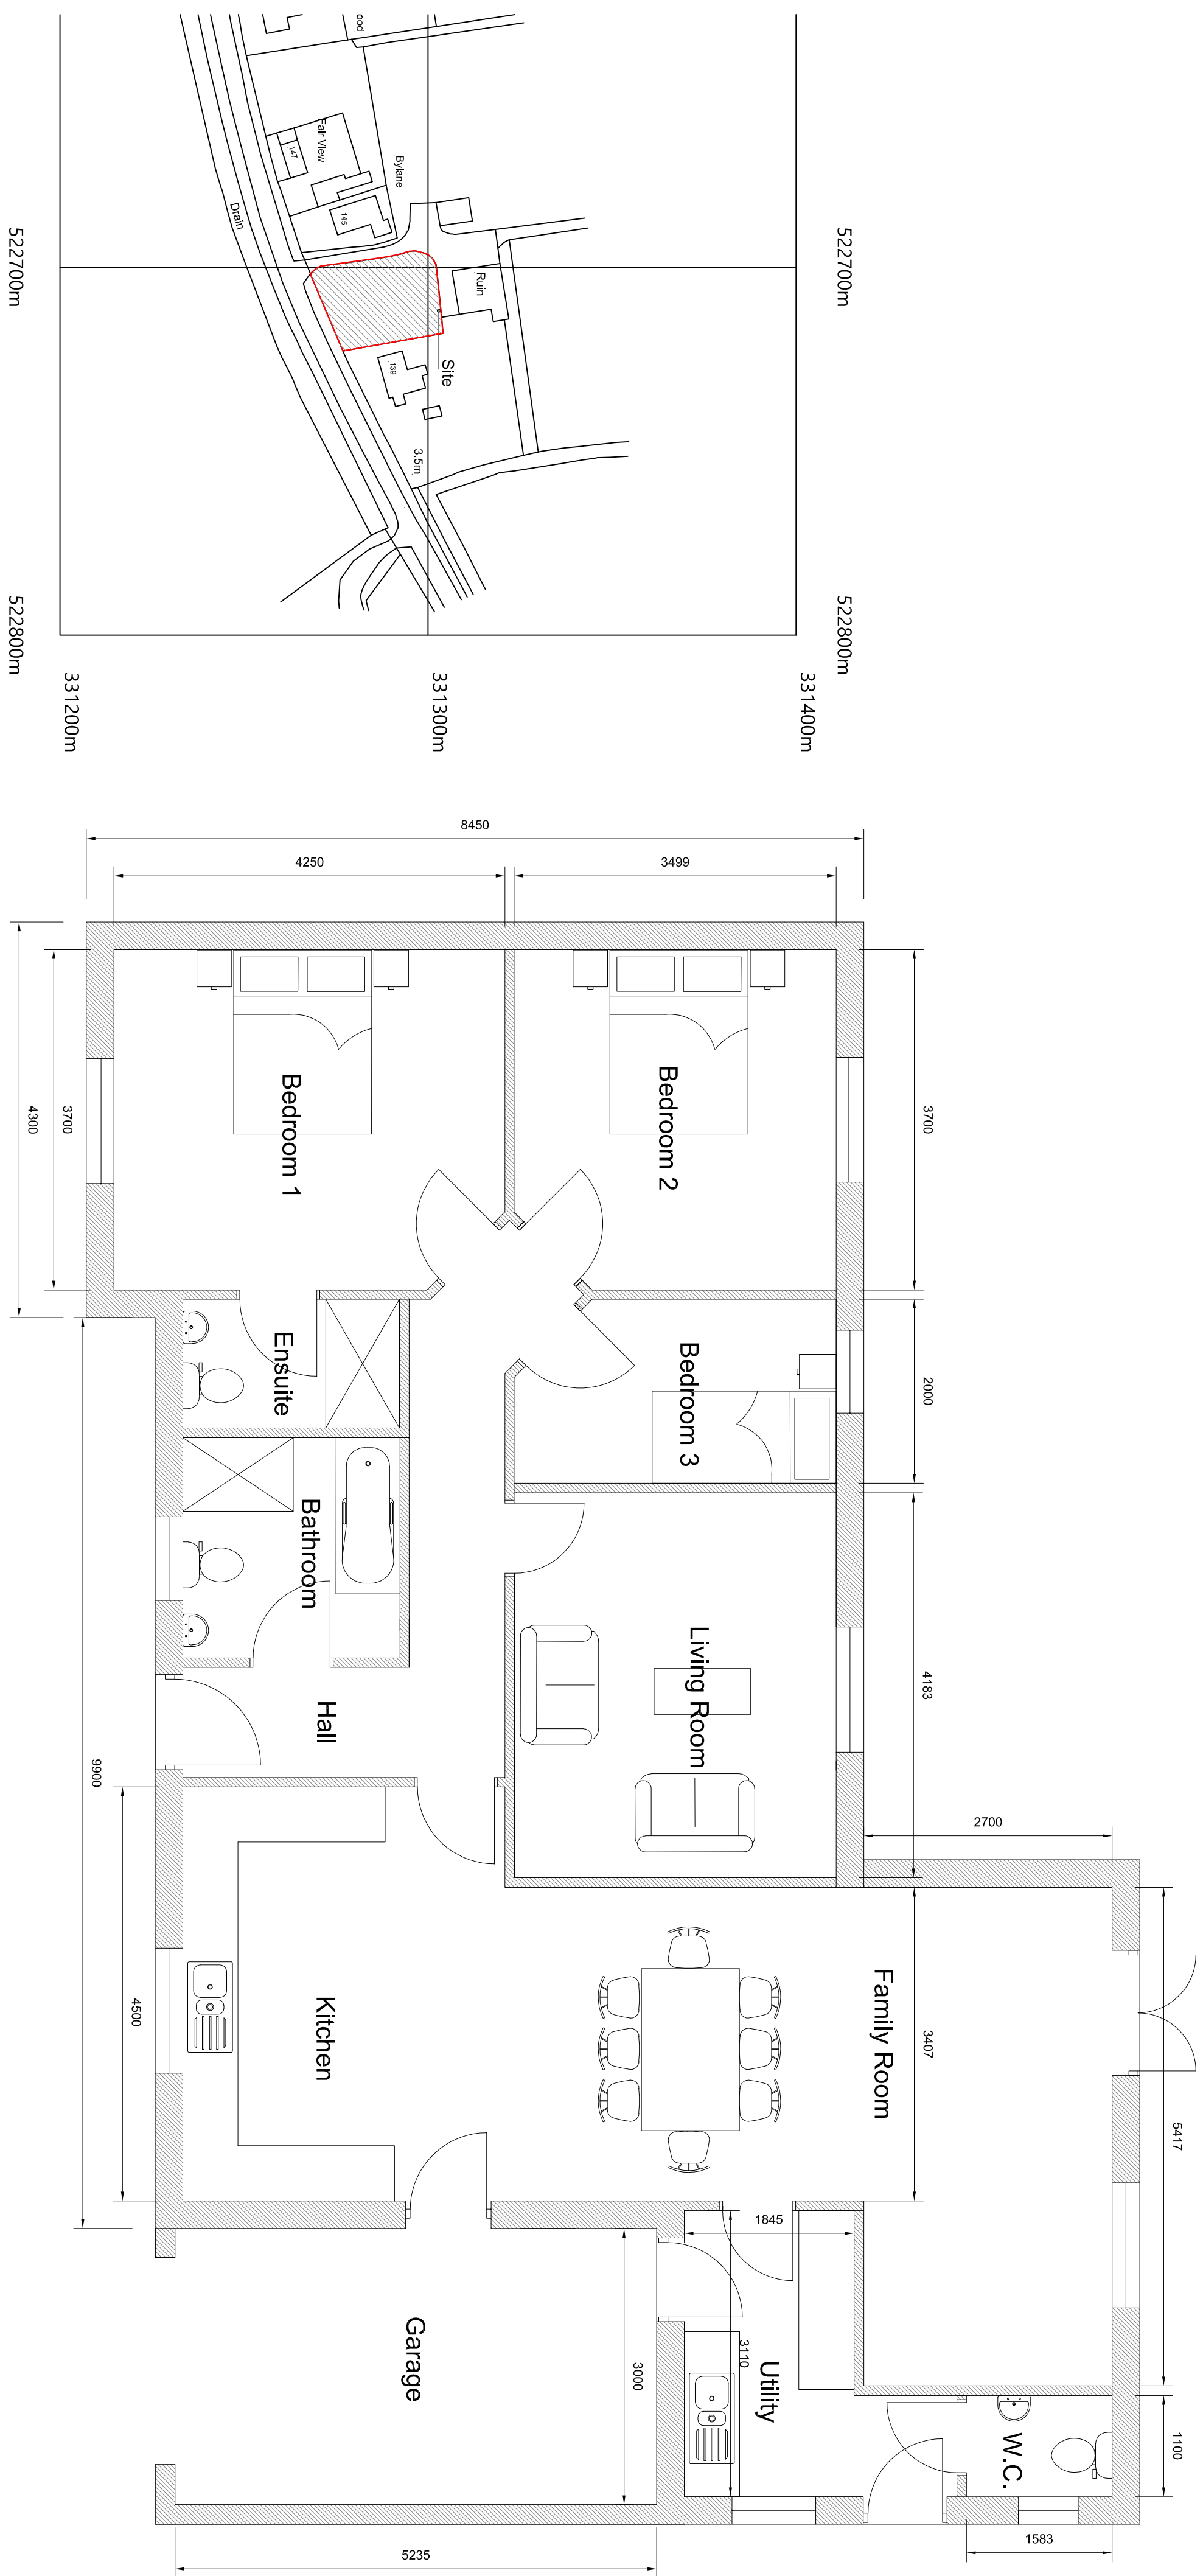

## LOCATION PLAN

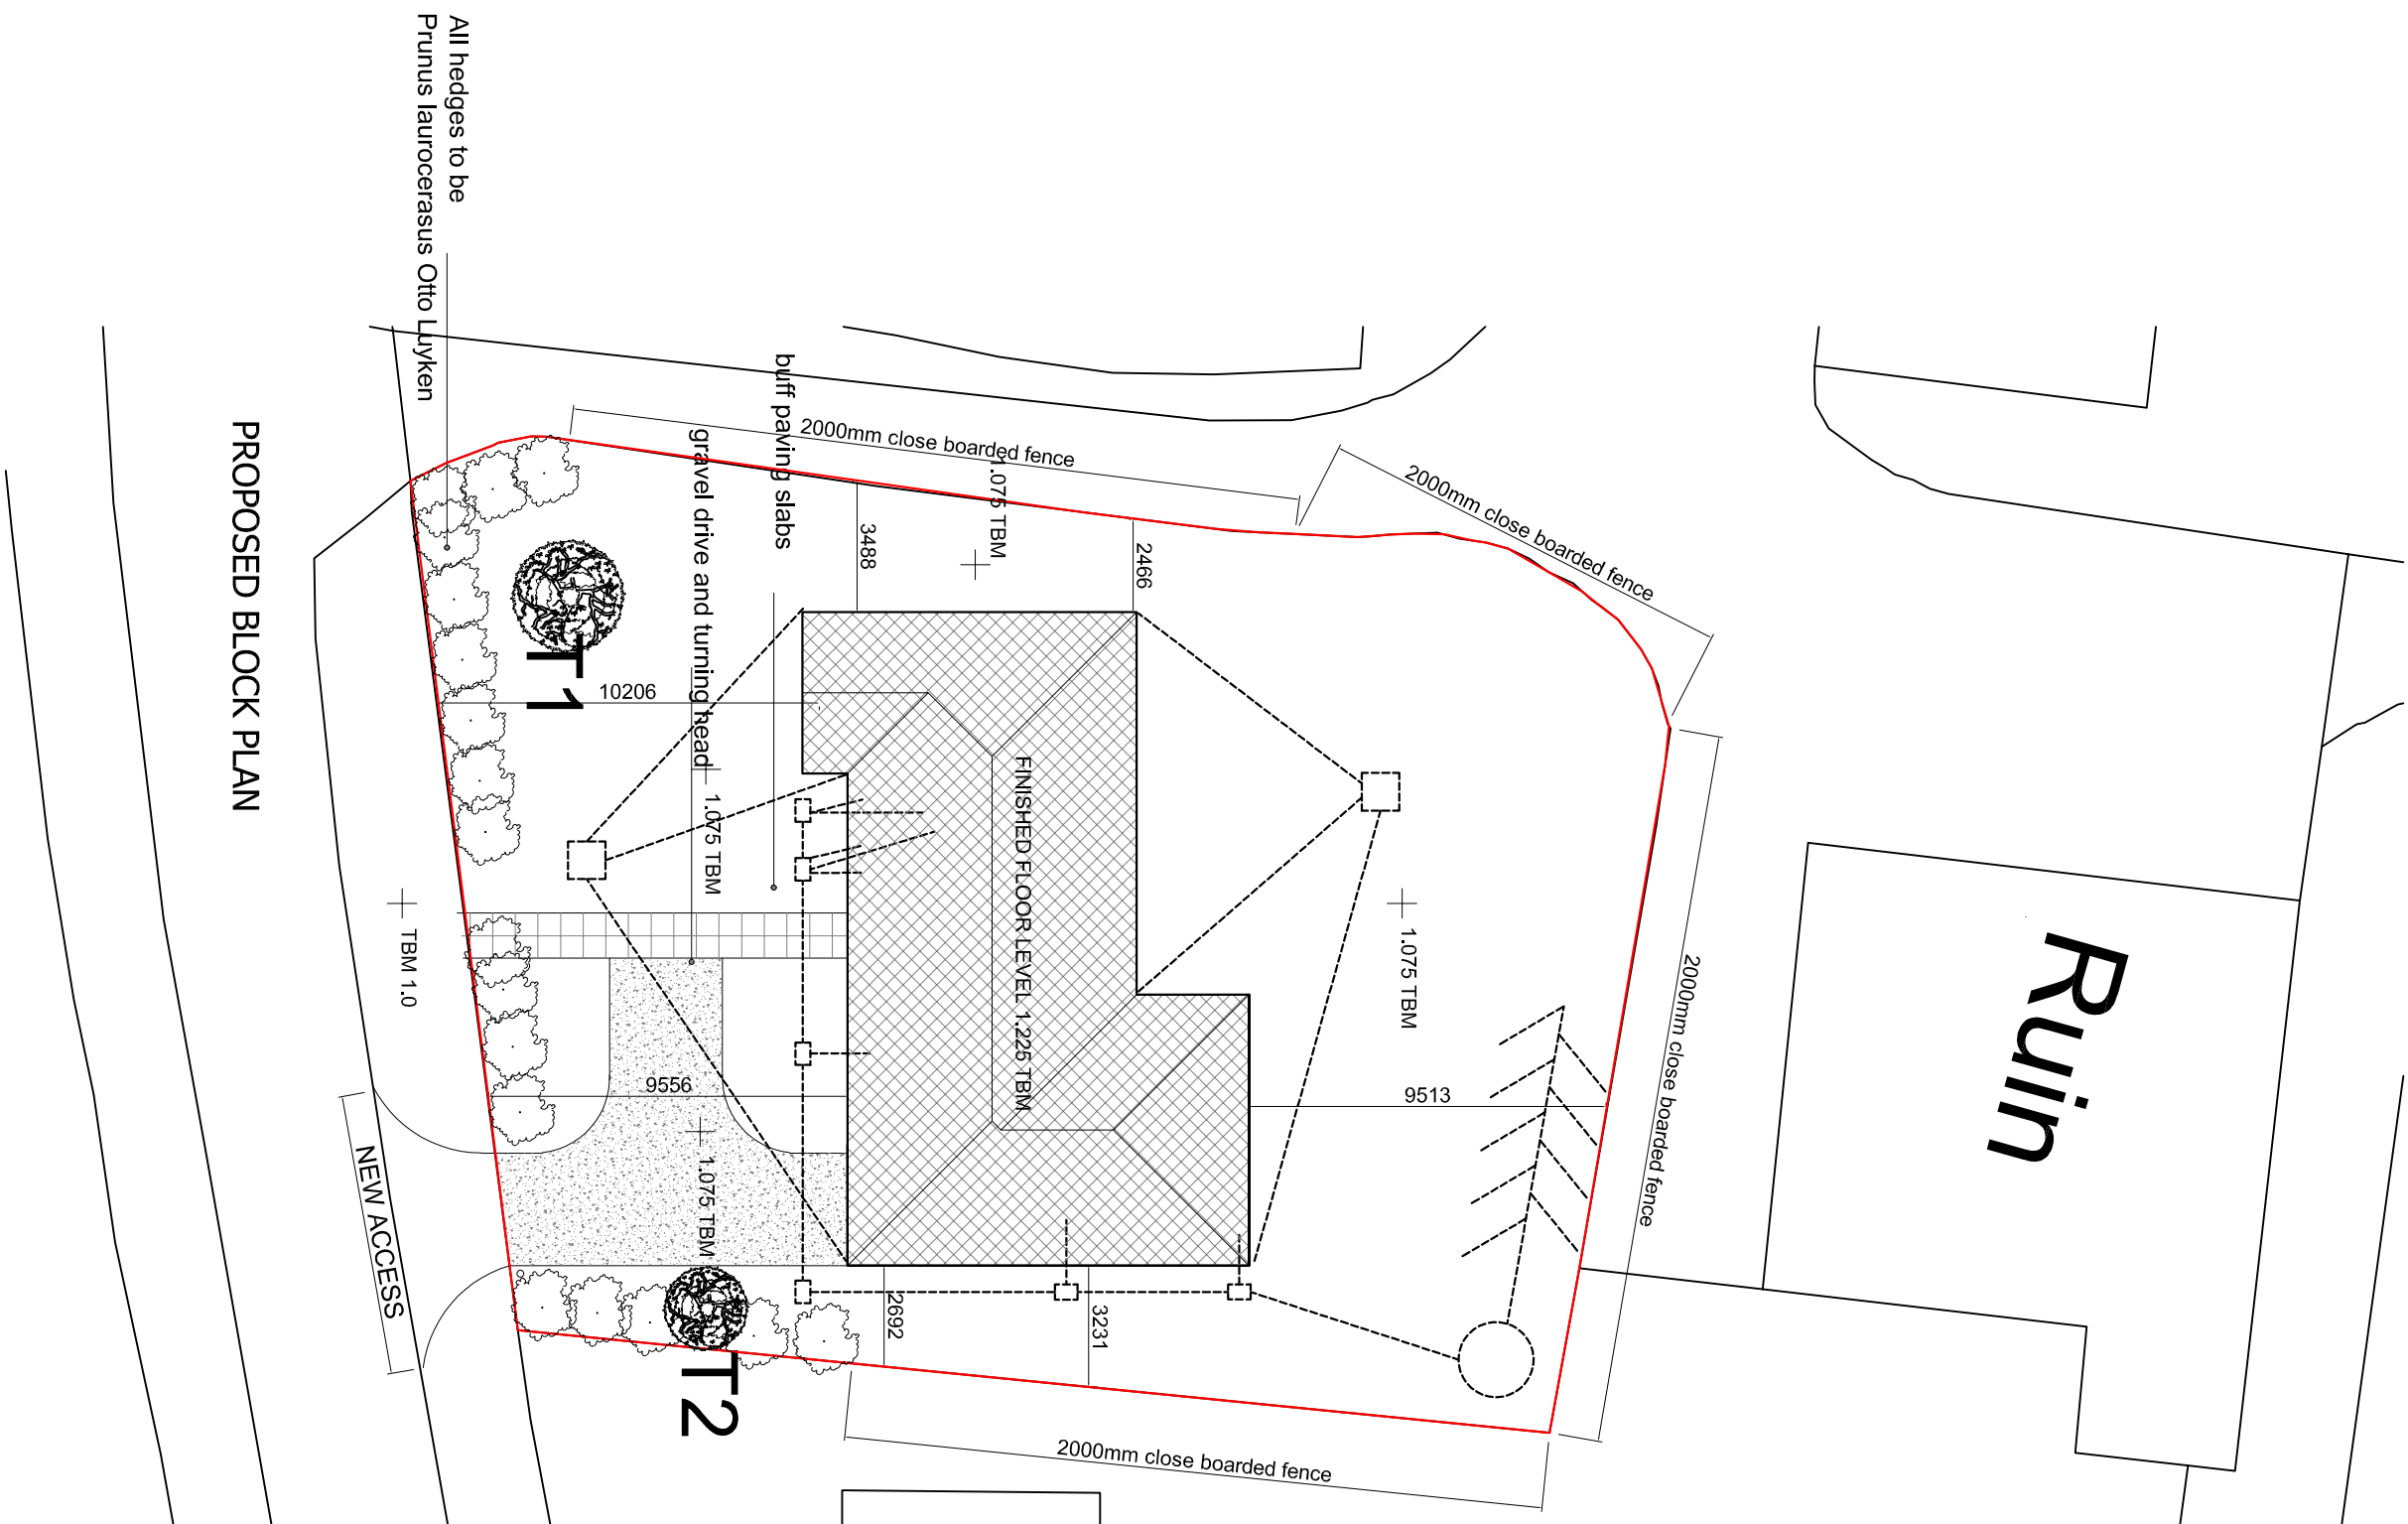[illegible]

| A<br>Revision | Date     | Drawn | Description                                                       |
|---------------|----------|-------|-------------------------------------------------------------------|
|               | 28/11/18 | AWM   | Additional information added for Condition Compliance Application |

Project Plot Adj to 139 Westhorpe Road, Gosberton.

## Drawing Planning

|       |             |       |     |         |     |      |            |             |                |
|-------|-------------|-------|-----|---------|-----|------|------------|-------------|----------------|
| Scale | 1:50, 1:100 | Drawn | AWM | Checked | TAC | Date | 02/11/2017 | Drawing No. | 17/504/PA/002A |
|-------|-------------|-------|-----|---------|-----|------|------------|-------------|----------------|

11 NEWLY A CRY KIBA LUG, 14 Old Fellinike Road, Weston Hills, spanning, UNICS. FELZODU  
01406 380027 07778 597975 trevor@tacarchitects.co.uk www.tacarchitects.co.uk