


Front Elevation
EXISTING Elevations 1:100


Side Elevation

Rear Elevation


Side Elevation

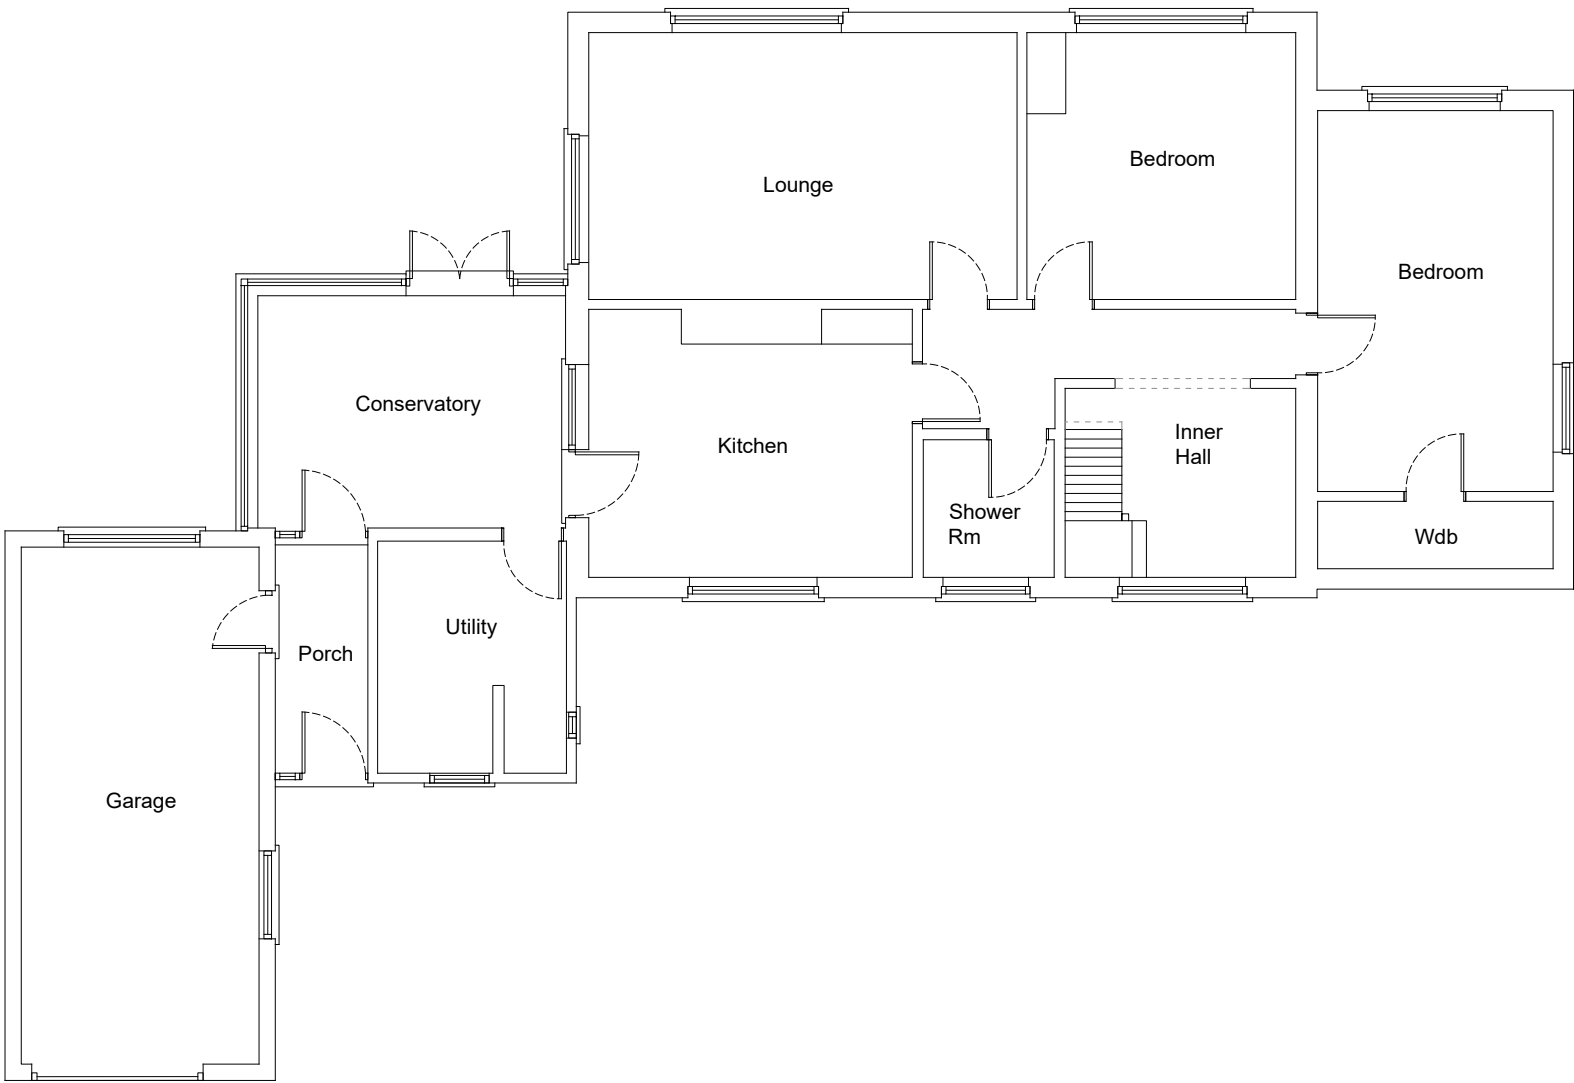

Ground Floor Plan
EXISTING 1:100

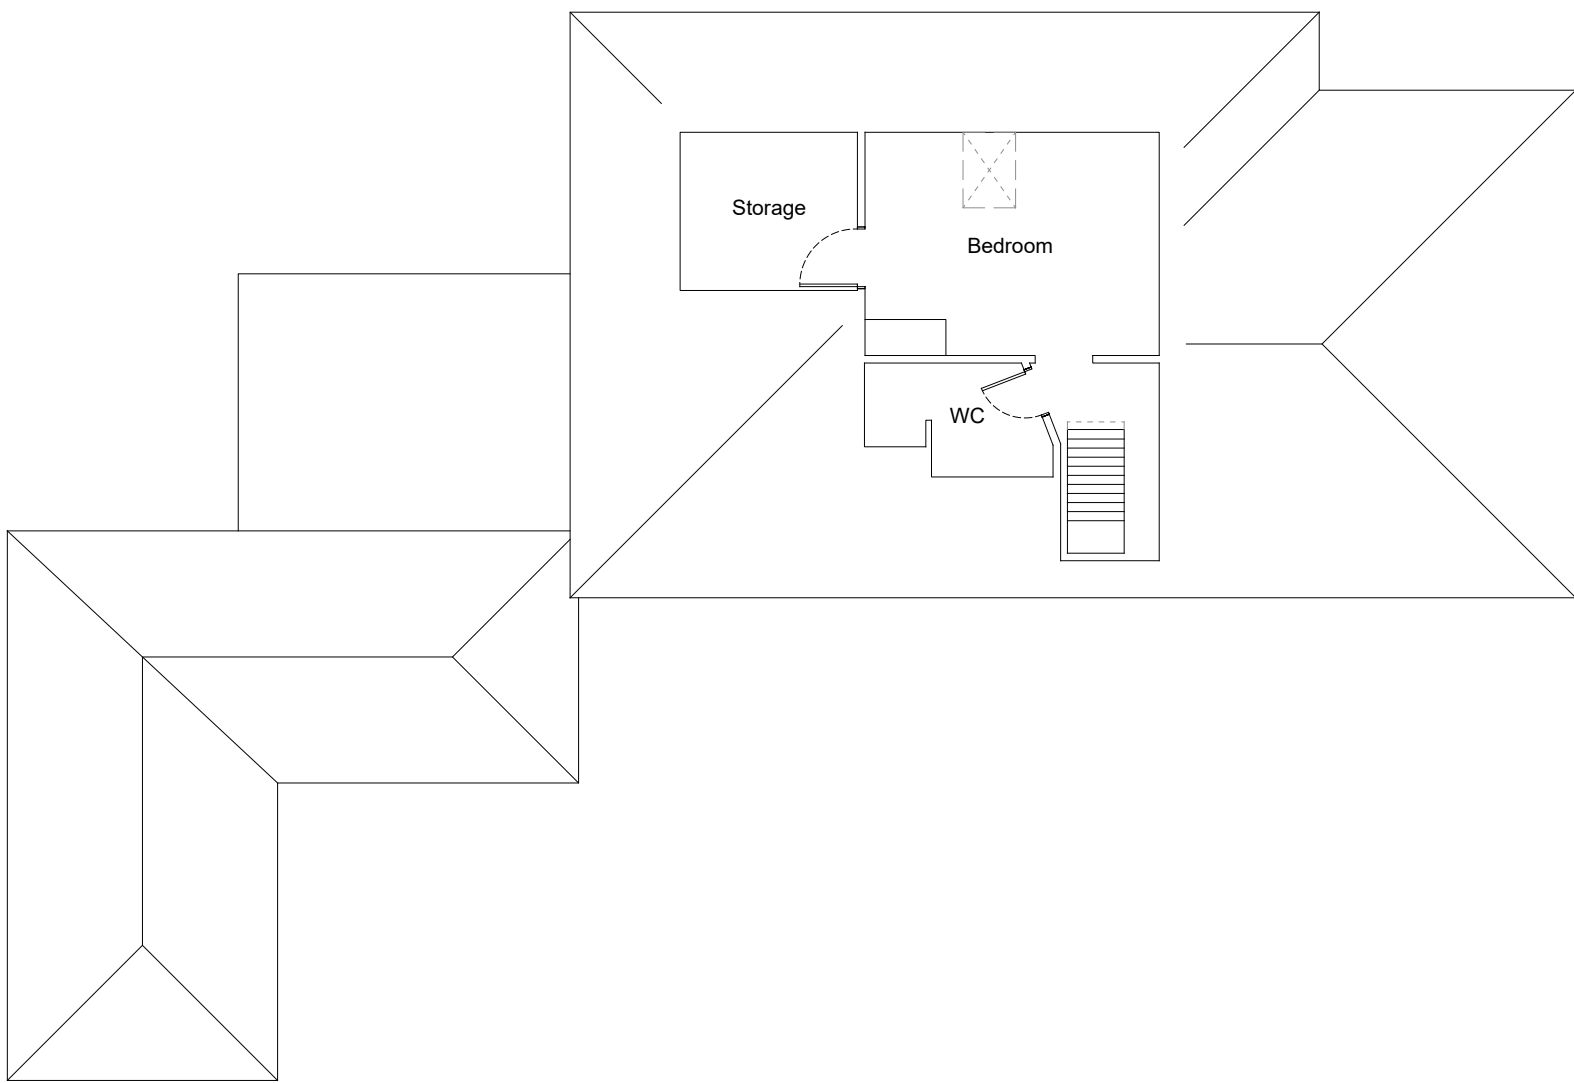

First Floor Plan

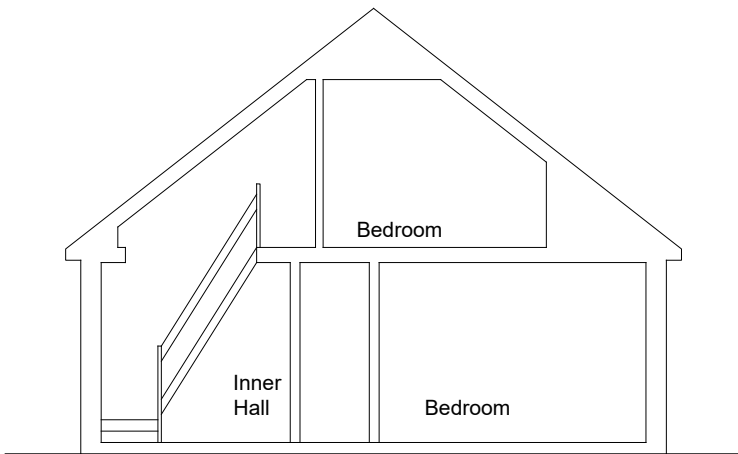

Section

External Materials	
Roof	Roof tiles to match existing
Walls	Buff brickwork to match existing
Windows & Doors	White UPVC to match existing
Soffits & fascias	White UPVC to match existing
Rainwater pipes	White UPVC to match existing



Front Elevation
PROPOSED Elevations 1:100

Side Elevation


Rear Elevation

Internal Side Elevation


Obscure glazing
to Bathroom window




Ground Floor Plan
PROPOSED ALTERNATIVE 1:100

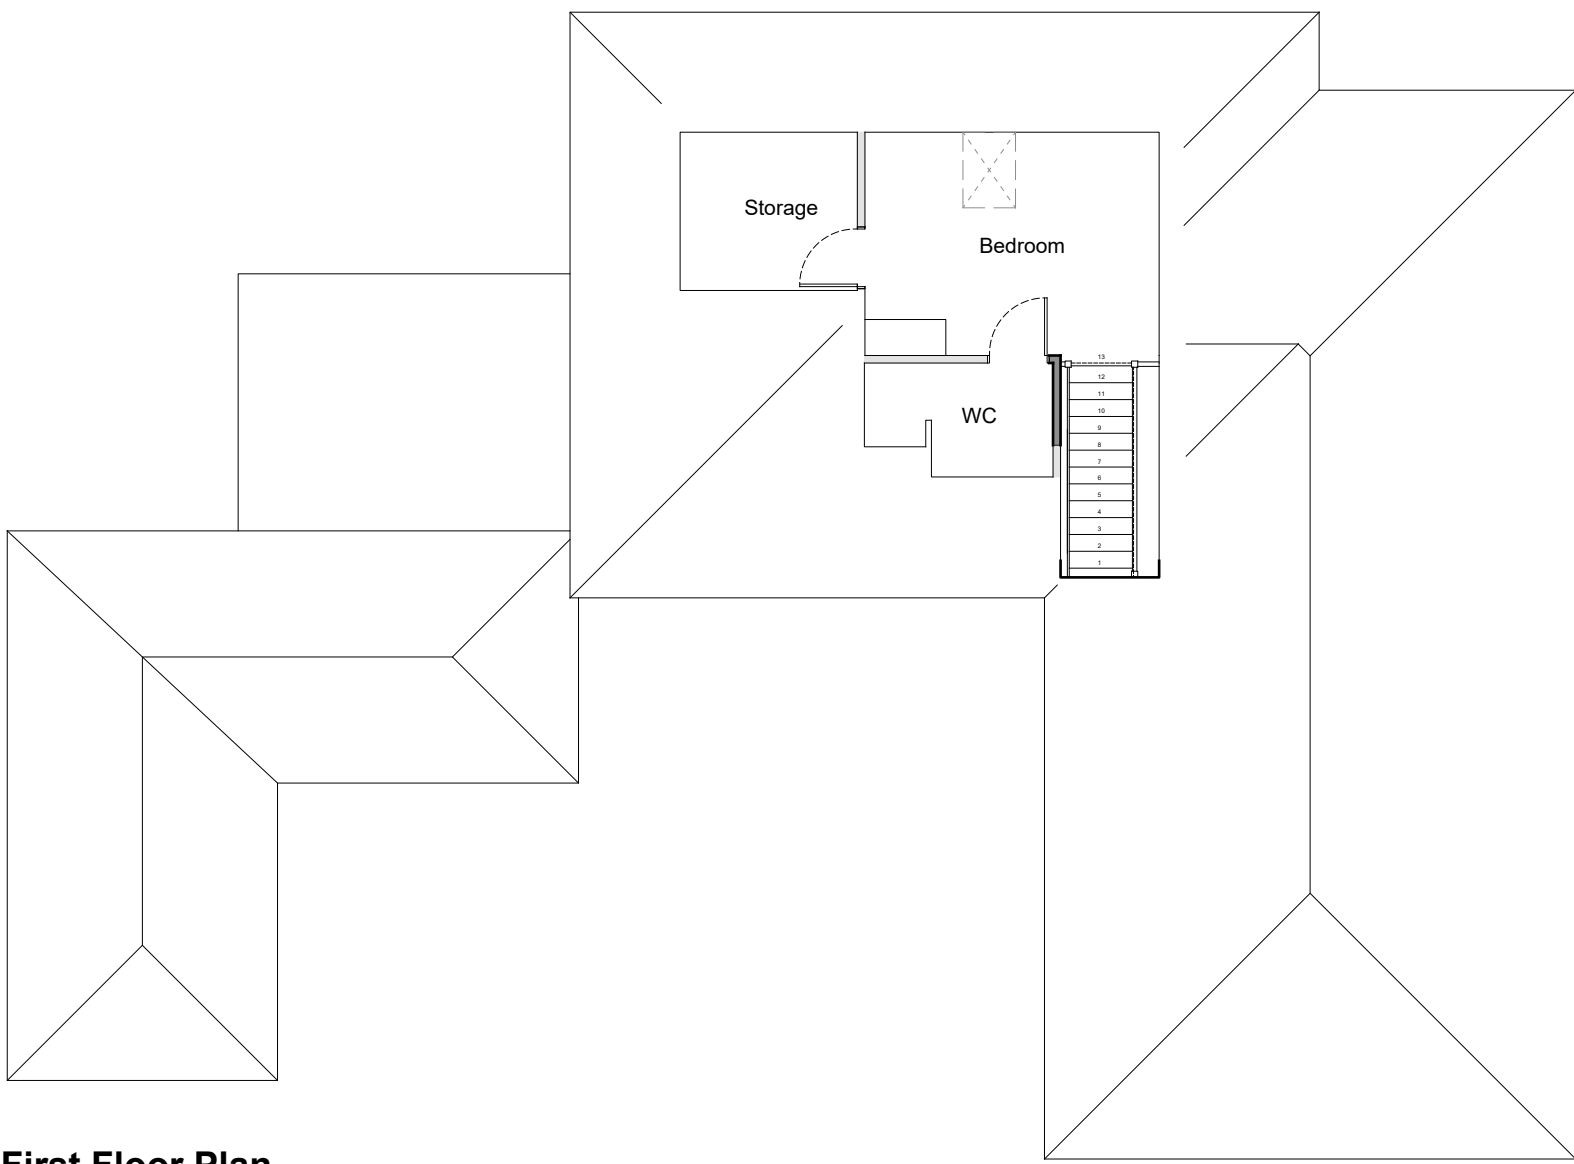

First Floor Plan

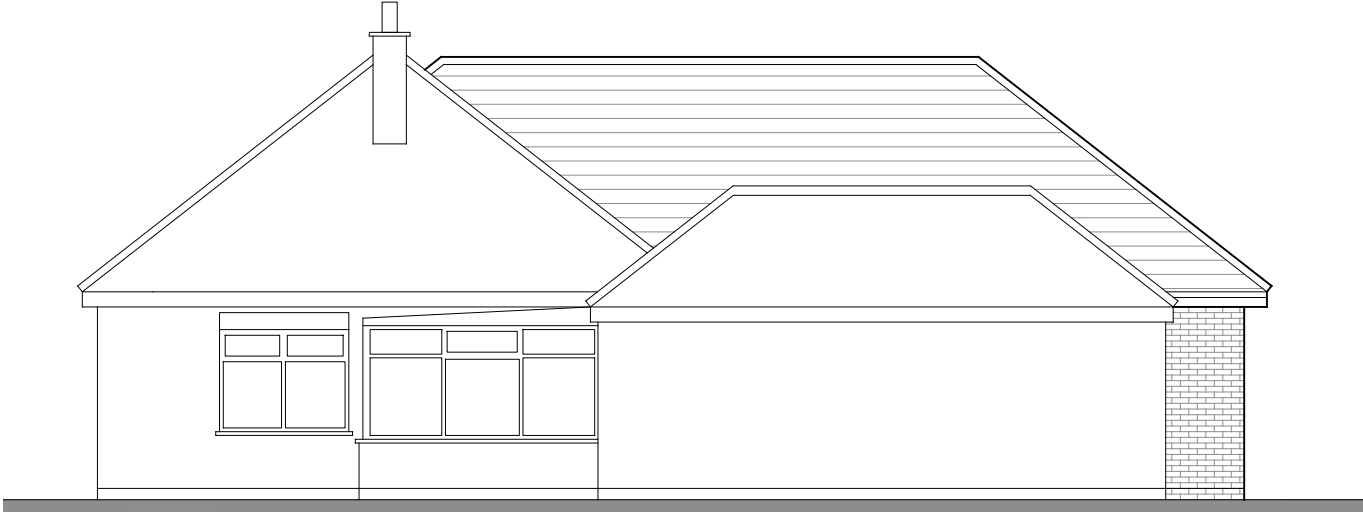

Side Elevation

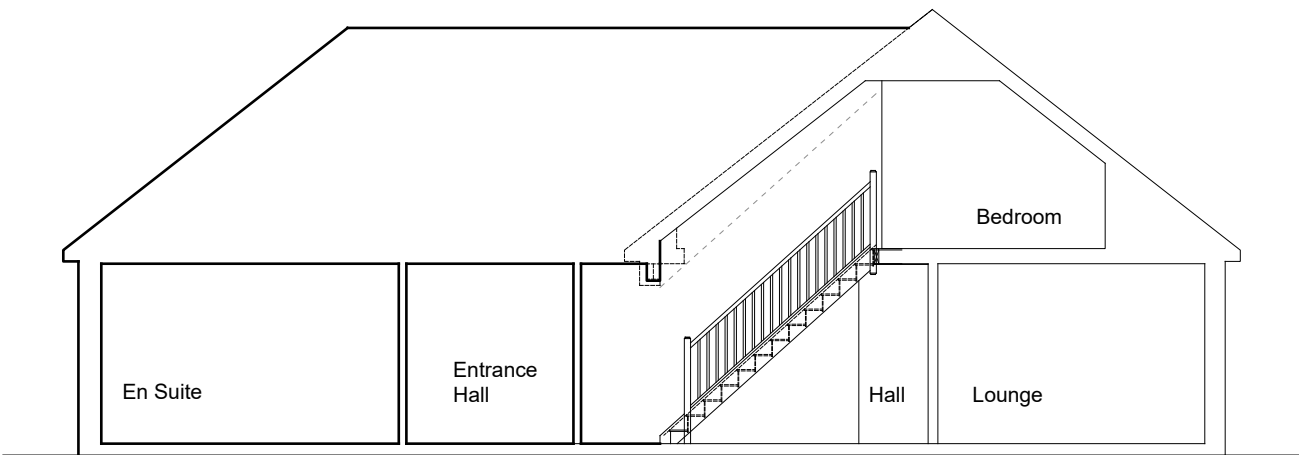

Indicative Section

THIS DRAWING IS FOR THE
PURPOSE OF OBTAINING
PLANNING PERMISSION ONLY
The drawings and information contained herein are intended for planning purposes only. Although all reasonable effort has been made, no guarantee can be made or given for the completeness or accuracy of this information. Dimensions were taken from surface footprints/structures as found on the day of survey & responsibility cannot be held for any discrepancies due to changes in surface finishes or structural details.

4 October 2022
JB Architectural Design Services
DRAFT

Revisions:

JB Architectural Design Services
Durham House, 44 Northorpe Road
Donington, Spalding, PE114XU
M: 07837 735718
E: info@brammadesign.co.uk
W: www.brammadesign.co.uk

Client: Mr J Taylor
Project: The Inkpot, High Fen
Gosberton Clough
Drawing: Proposed extension & alterations
Design Details

Scale: 1:100
Paper Size: A1
Date: 01/12/22
Drawn: JRB
Drawing Number: 179-01-DD01
Rev:

Do not scale or measure from this drawing. All dimensions to be checked on site or in the working details and confirmed. All dimensions should be reported to the client. This drawing should be used in conjunction with any associated specifications, standard details, schedules and drawings. Please refer to the relevant information. The copyright in this drawing is owned by JB Architectural Design Services.

1:50	0	50mm	1m	1.5m
1:100	0	100mm	2m	3m
1:200	0	200mm	4m	6m
1:300	0	300mm	6m	9m
1:500	0	500mm	10m	15m
1:1000	0	1000mm	20m	30m
1:2000	0	2000mm	40m	60m
1:2500	0	2500mm	50m	75m