


600


500

PART WORN CAR TYRES
 SUPPLIED & FITTED
 MOST SIZES AVAILABLE
 PHONE
 01826 383 544

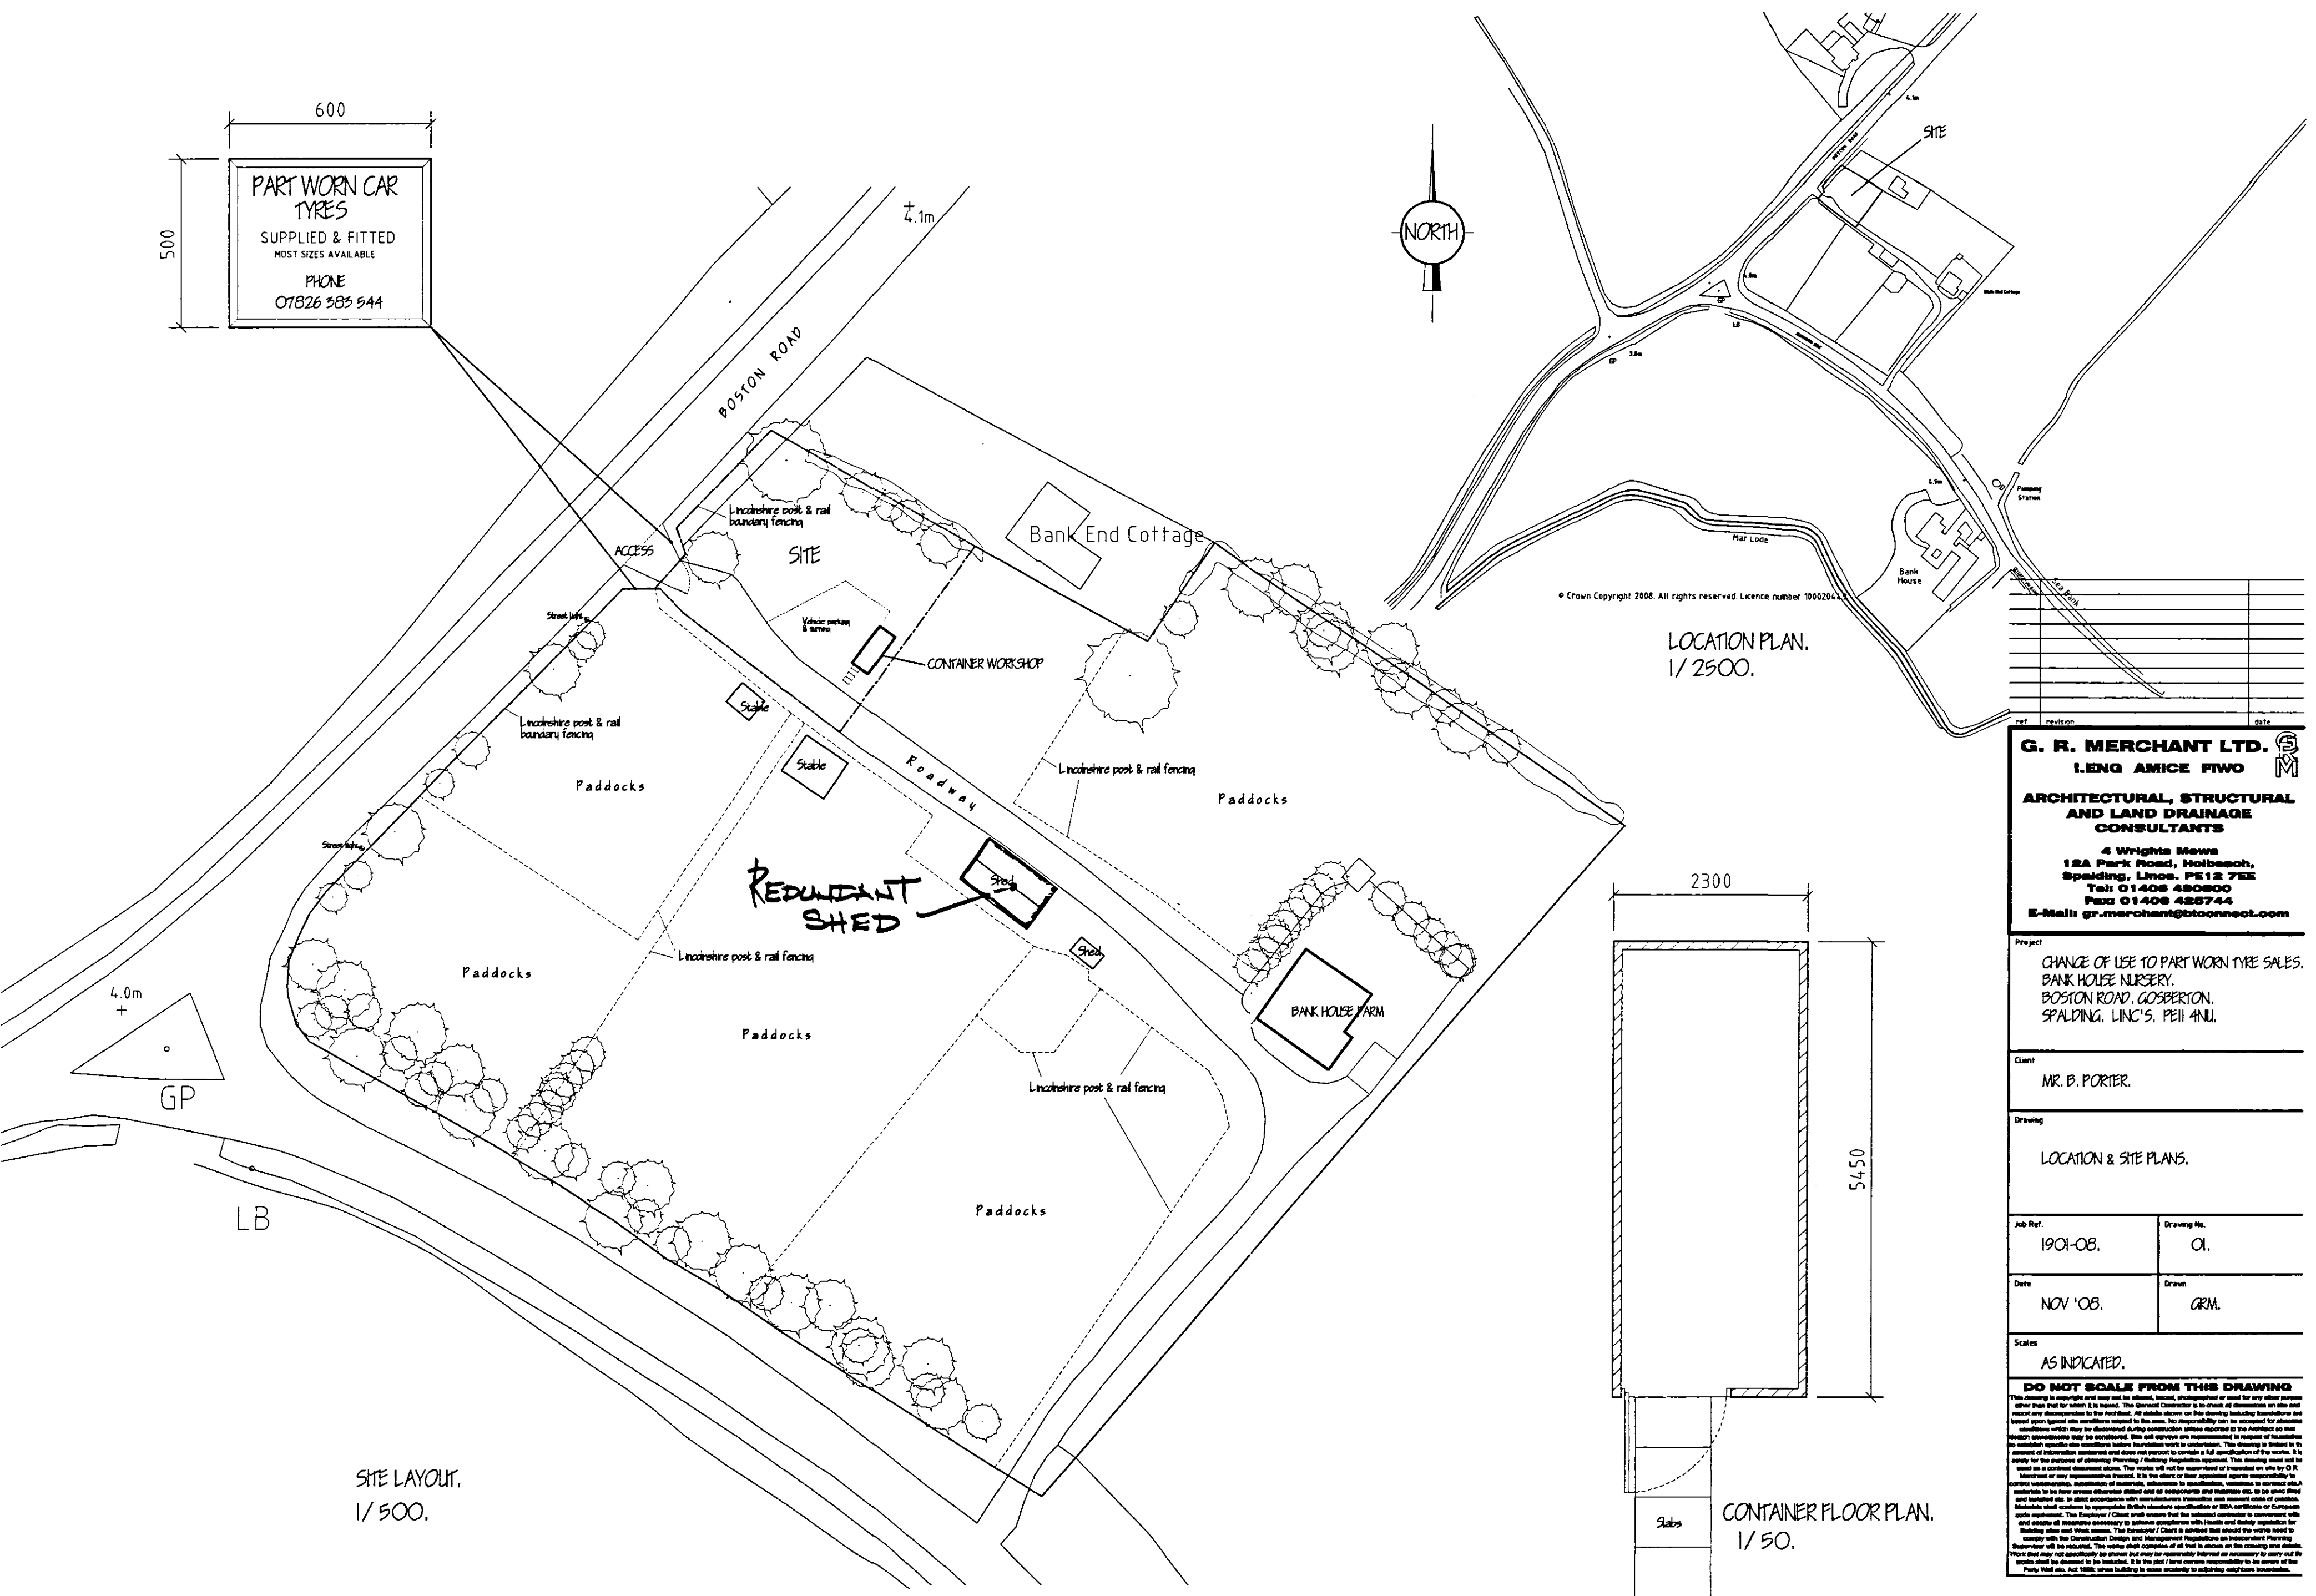

SITE LAYOUT,
1/ 500.

LOCATION PLAN.
1/ 2500.

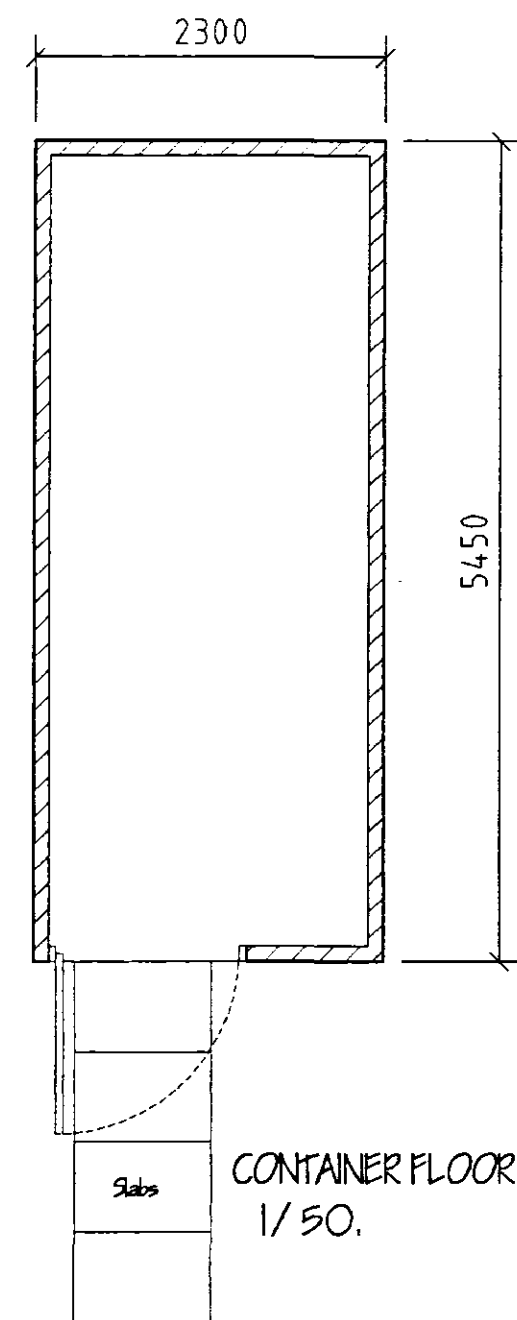

CONTAINER FLOOR PLAN.
1/ 50.

ref	revision	date

G. R. MERCHANT LTD. **GRM**
LENG AMICE FIWO
ARCHITECTURAL, STRUCTURAL
AND LAND DRAINAGE
CONSULTANTS
 4 Wrights Mews
 12A Park Road, Holbeach,
 Spalding, Lincs. PE12 7EX
 Tel: 01406 480800
 Fax: 01406 425744
 E-Mail: gr.merchant@btconnect.com

Project
 CHANGE OF USE TO PART WORN TYRE SALES,
 BANK HOUSE NURSERY,
 BOSTON ROAD, GOSBERTON,
 SPALDING, LINC'S. PE11 4NJ.

Client
 MR. B. PORTER.

Drawing
 LOCATION & SITE PLANS.

Job Ref. 1901-08.	Drawing No. 01.
----------------------	--------------------

Date NOV '08.	Drawn GRM.
------------------	---------------

Scales
 AS INDICATED.

DO NOT SCALE FROM THIS DRAWING
 This drawing is copyright and may not be altered, copied, reproduced or used for any other purpose other than that for which it is issued. The General Contractor is to check all dimensions on site and report any discrepancies to the Architect. All details shown on this drawing including foundations are based upon ground conditions assumed to be true. No responsibility can be accepted for subsequent conditions which may be discovered during construction unless reported to the Architect as they develop. Measurements may be corrected. Site and services are recommended to be installed in accordance with the relevant authorities before foundation work is undertaken. This drawing is issued in the absence of information contained and does not represent a full specification of the works. It is issued for the purposes of obtaining Planning / Building Regulations approval. This drawing must not be used as a contract document alone. The works will not be supervised or inspected on site by G.R.M. Merchant Ltd or any representative thereof. It is the client or their appointed agents responsibility to ensure compliance, installation of materials, adherence to specifications, verification to correct details, materials to be free from alterations stated and all measurements and dimensions are to be used and installed etc. in strict accordance with manufacturers' instructions and relevant codes of practice. Materials shall comply to appropriate British Standards specifications or BS/CEN standards or European standards as indicated. The Employer / Client shall ensure that the General Contractor is responsible for and ensure all measures necessary to ensure compliance with Health and Safety legislation for building sites and their users. This disclaimer / Client is advised that should the works need to comply with the Construction Design and Management Regulations on Incorporated Planning Regulations will be required. The works shall comply of all that is shown on the drawing and details. Work that may not specifically be shown but may be reasonably inferred as necessary to carry out the works shall be deemed to be included. It is the client / land owners responsibility to be aware of the Party Wall etc. Act 1996 when building to ensure compliance with adjoining neighbours boundaries.