



600

PART WORN CAR TYRES
 SUPPLIED & FITTED
 MOST SIZES AVAILABLE
 PHONE
 07826 383 544


500

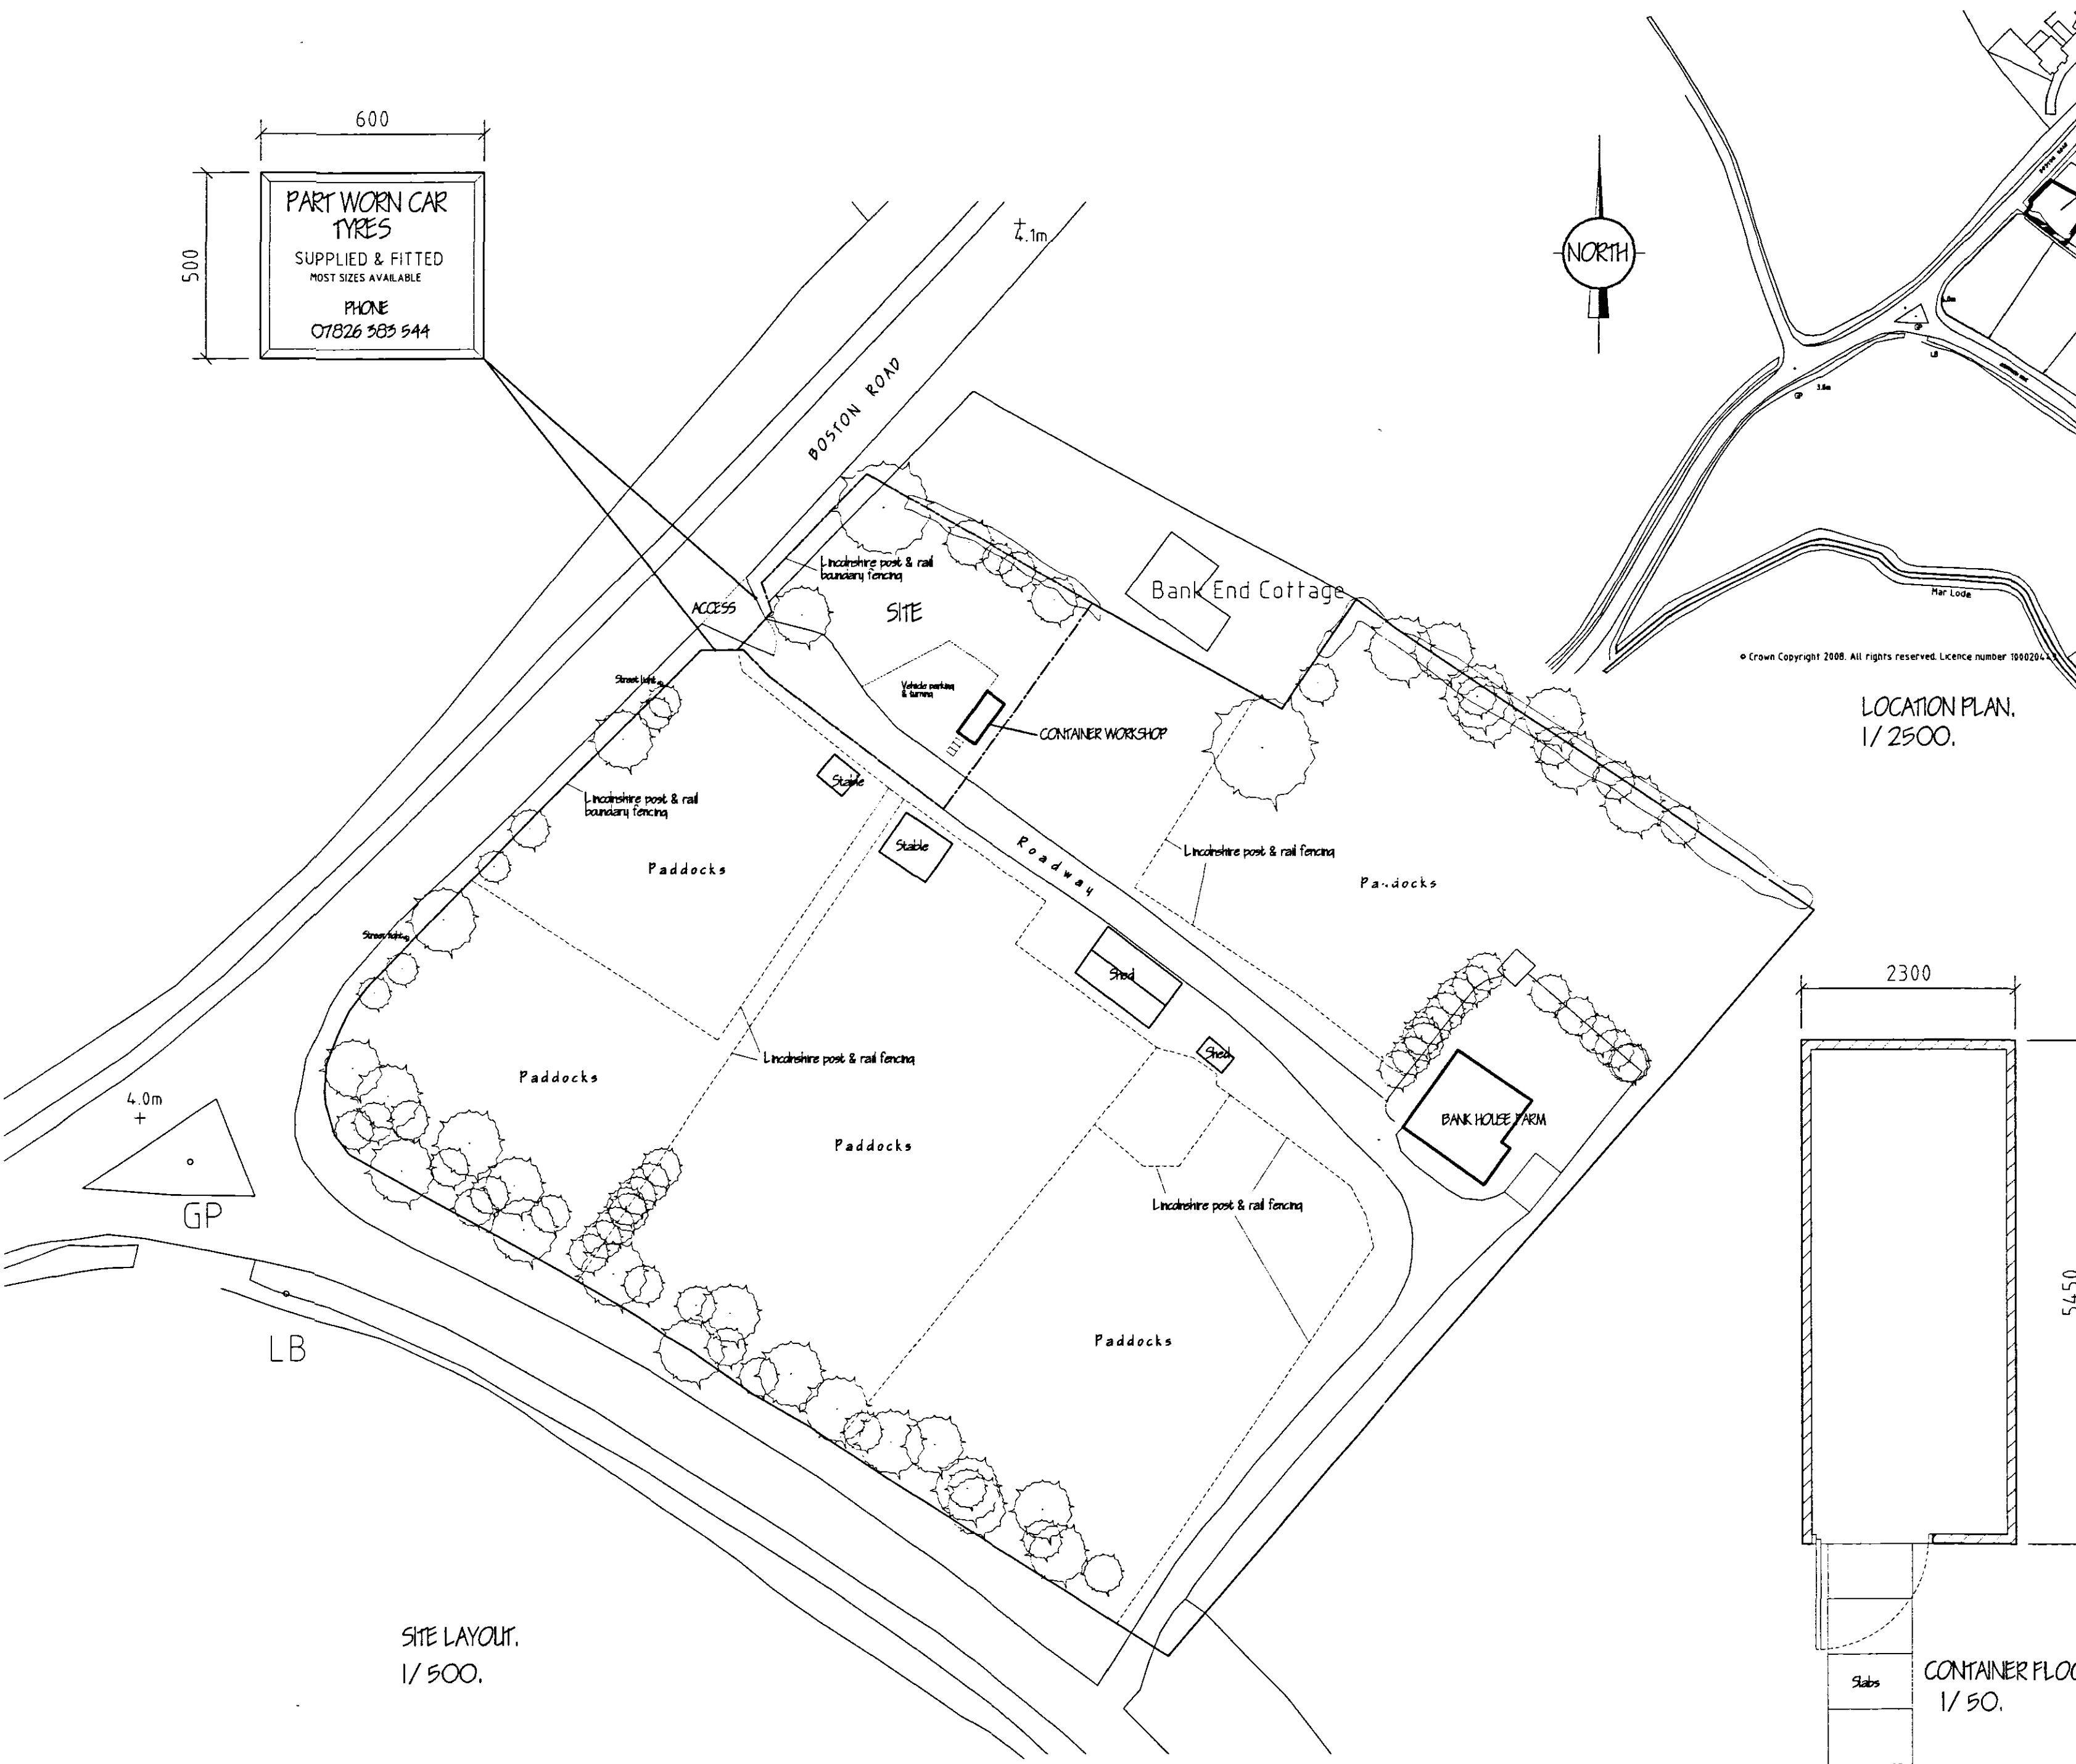

SITE LAYOUT.
1/ 500.

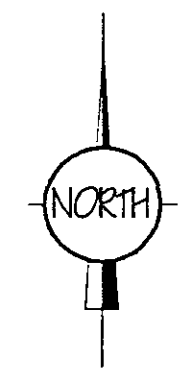

LOCATION PLAN.
1/ 2500.

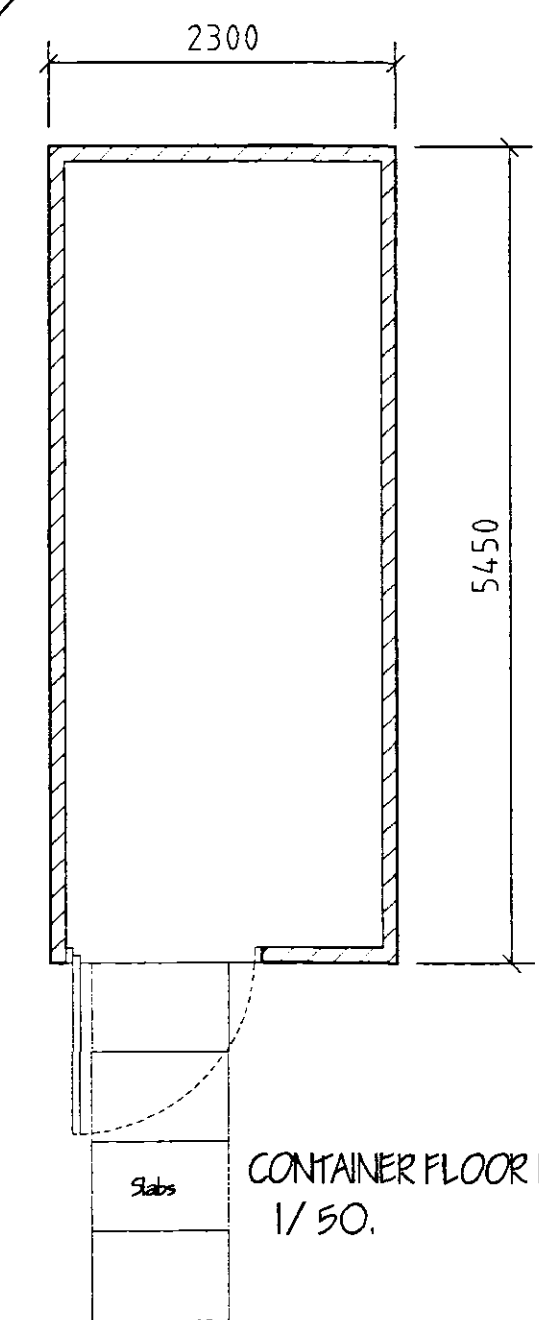

CONTAINER FLOOR PLAN.
1/ 50.

ref	revision	date

G. R. MERCHANT LTD.
LENG AMICE TWO
ARCHITECTURAL, STRUCTURAL
AND LAND DRAINAGE
CONSULTANTS
 4 Wrights Mews
 12A Park Road, Holbeach,
 Spalding, Lincs. PE12 7EX
 Tel: 01406 480600
 Fax: 01406 426744
 E-Mail: gr.merchant@btconnect.com

Project
 CHANCE OF USE TO PART WORN TYRE SALES,
 BANK HOUSE NURSERY,
 BOSTON ROAD, GOSBERTON,
 SPALDING, LINC'S, PE11 4NL.

Client
 MR. B. PORTER.

Drawing
 LOCATION & SITE PLANS.

Job Ref. 1901-08.	Drawing No. 01.
Date NOV '08.	Drawn GRM.

Scales
 AS INDICATED.

DO NOT SCALE FROM THIS DRAWING
 This drawing is copyright and may not be copied, imaged, photographed or used for any other purpose other than that for which it is issued. The General Contractor is to check all dimensions on site and report any discrepancies to the Architect. All calculations on this drawing including foundations are based upon typical site conditions stated in the notes. No responsibility can be accepted for abnormal conditions which may be discovered during construction unless referred to the Architect as part of design recommendations may be undertaken. Site visit surveys are recommended to support of foundation design and construction. Unless otherwise stated, the drawing is based on the information contained and does not purport to contain a full specification of the works. It is issued for the purpose of obtaining Planning / Building Regulation approval. This drawing must not be used as a contract document. The works will not be supervised or inspected on site by G.R. Merchant or any representative thereof. It is the client or their representative's responsibility to ensure that the works are carried out in accordance with the specifications and standards of the relevant authorities. The Employer / Client shall ensure that the General Contractor is conversant with and obtains all necessary permissions to achieve compliance with Health and Safety legislation for Building sites and Work places. The Employer / Client is advised that should the works need to comply with the Construction Design and Management Regulations an Independent Planning Observer shall be required. The works shall comply with all relevant planning and building regulations that may not specifically be shown but may be reasonably inferred as necessary to carry out the works shall be deemed to be included. It is the client / land owners responsibility to be aware of the Party Wall etc. Act 1996 when building is close to adjoining neighbouring boundaries.

12/7/08

DETERMINED PLAN