



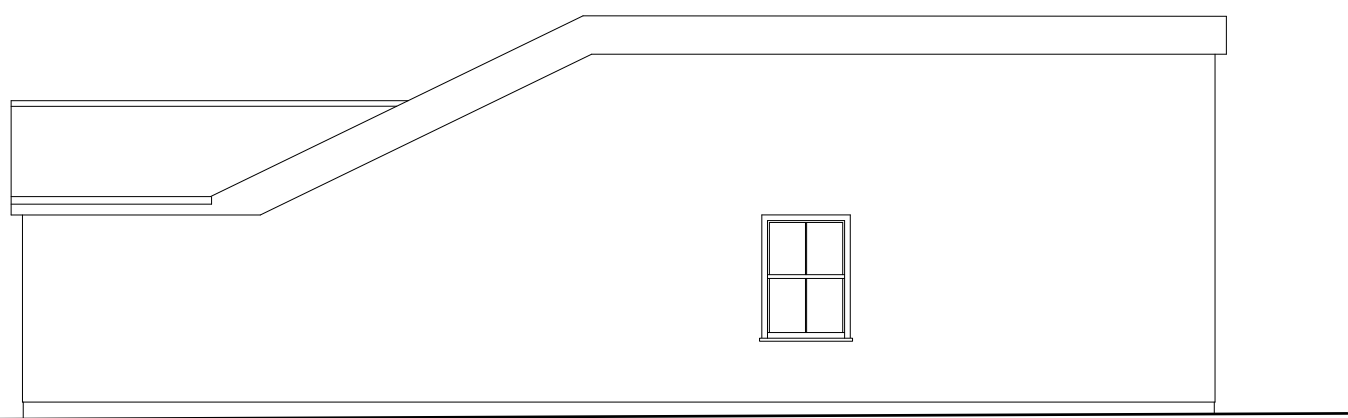


EAST ELEVATION

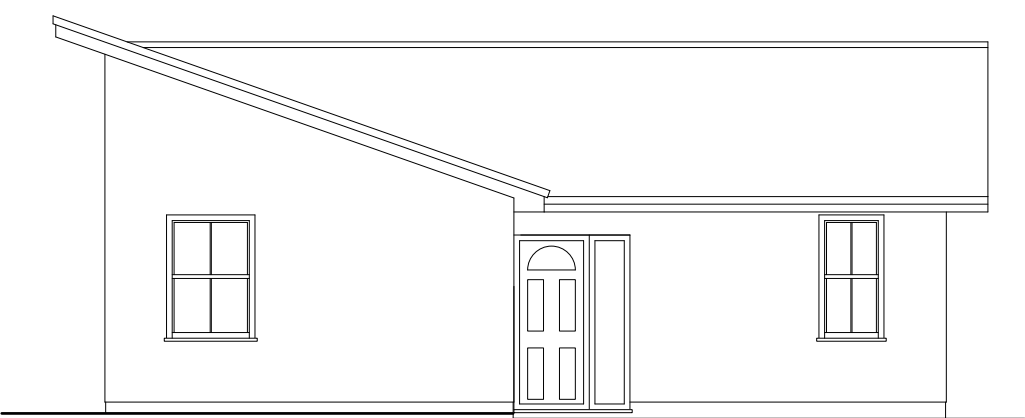


NORTH ELEVATION




WEST ELEVATION

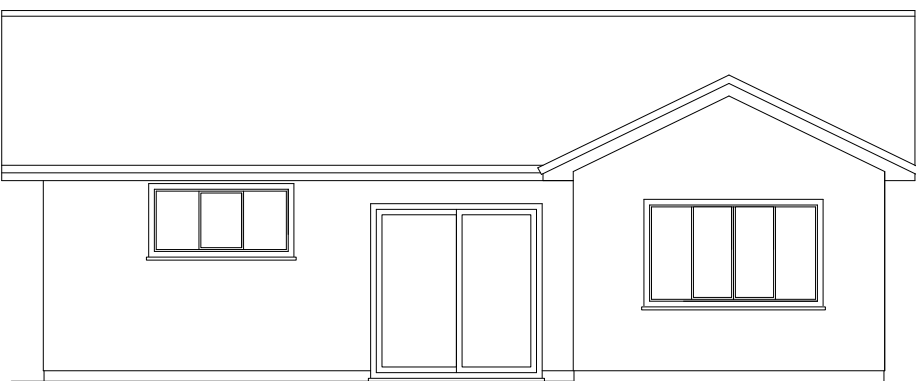


SOUTH ELEVATION

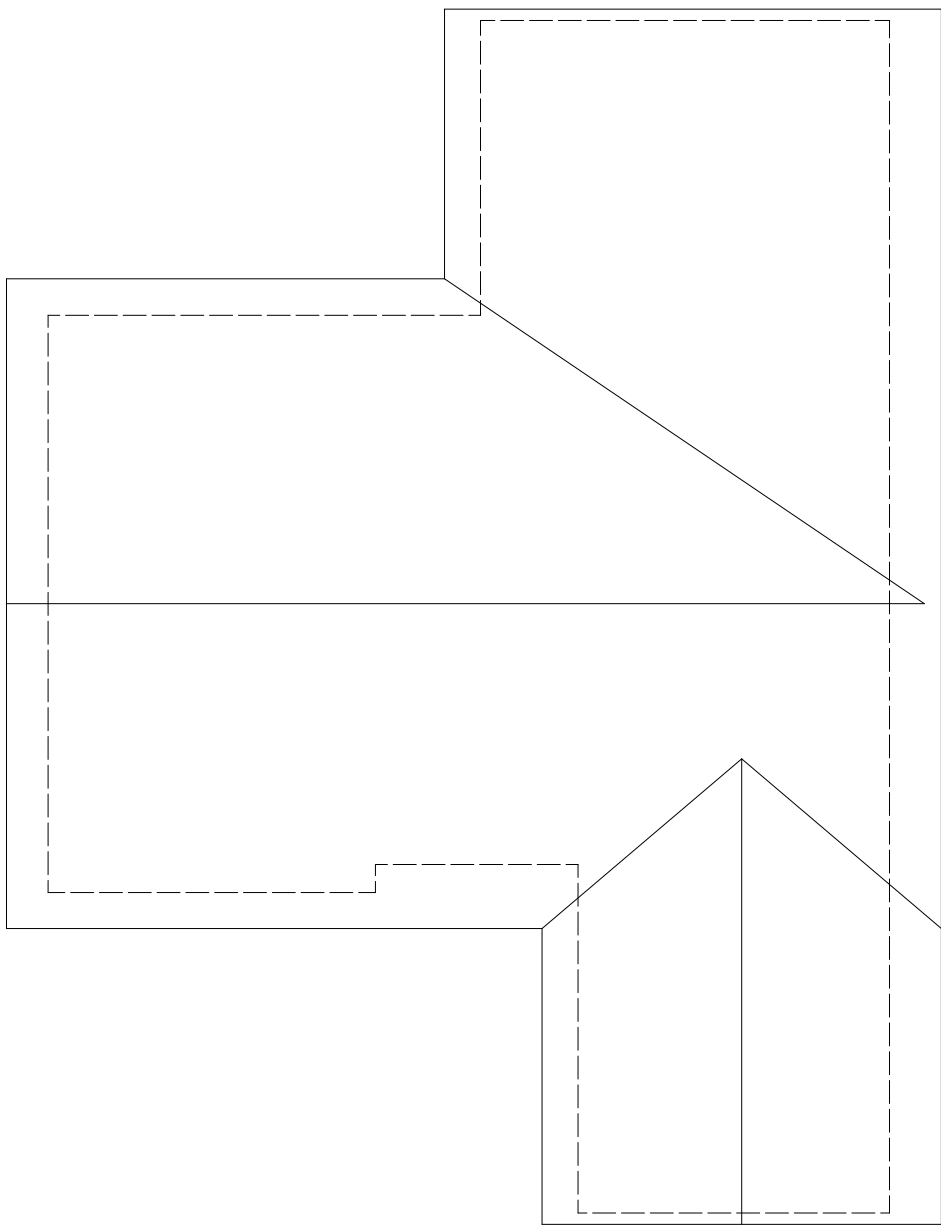

ROOF PLAN

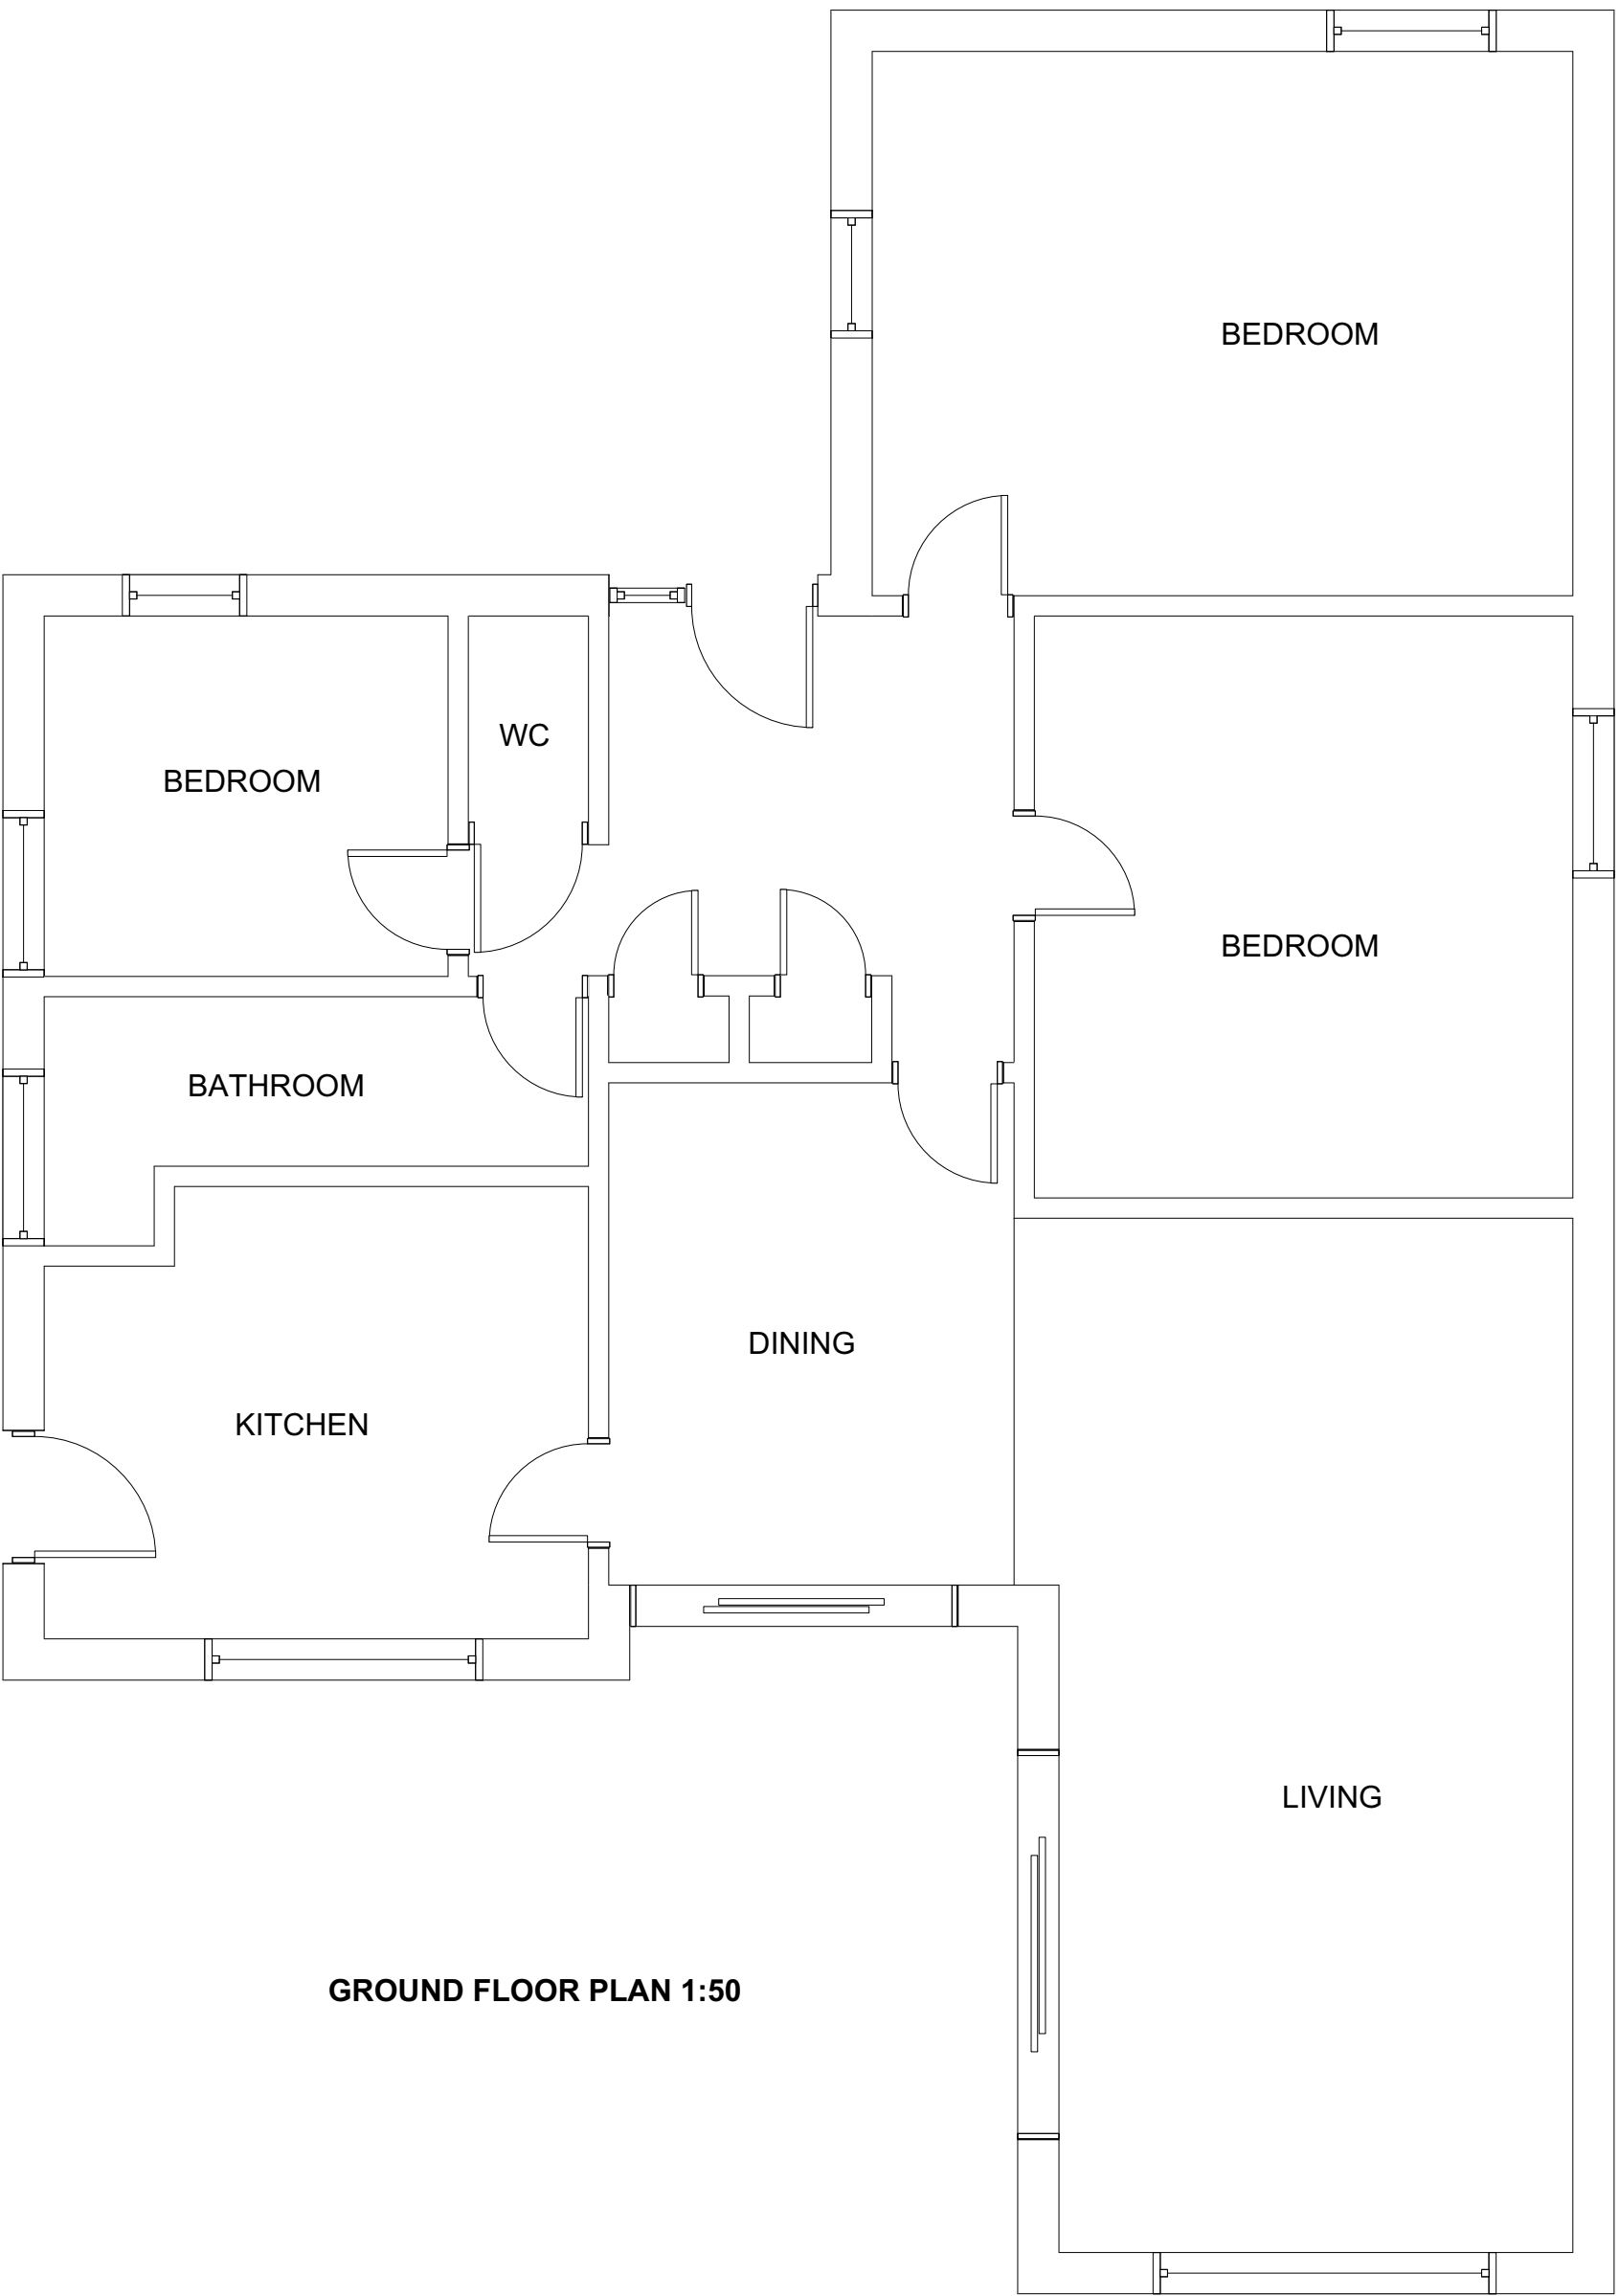

GROUND FLOOR PLAN 1:50

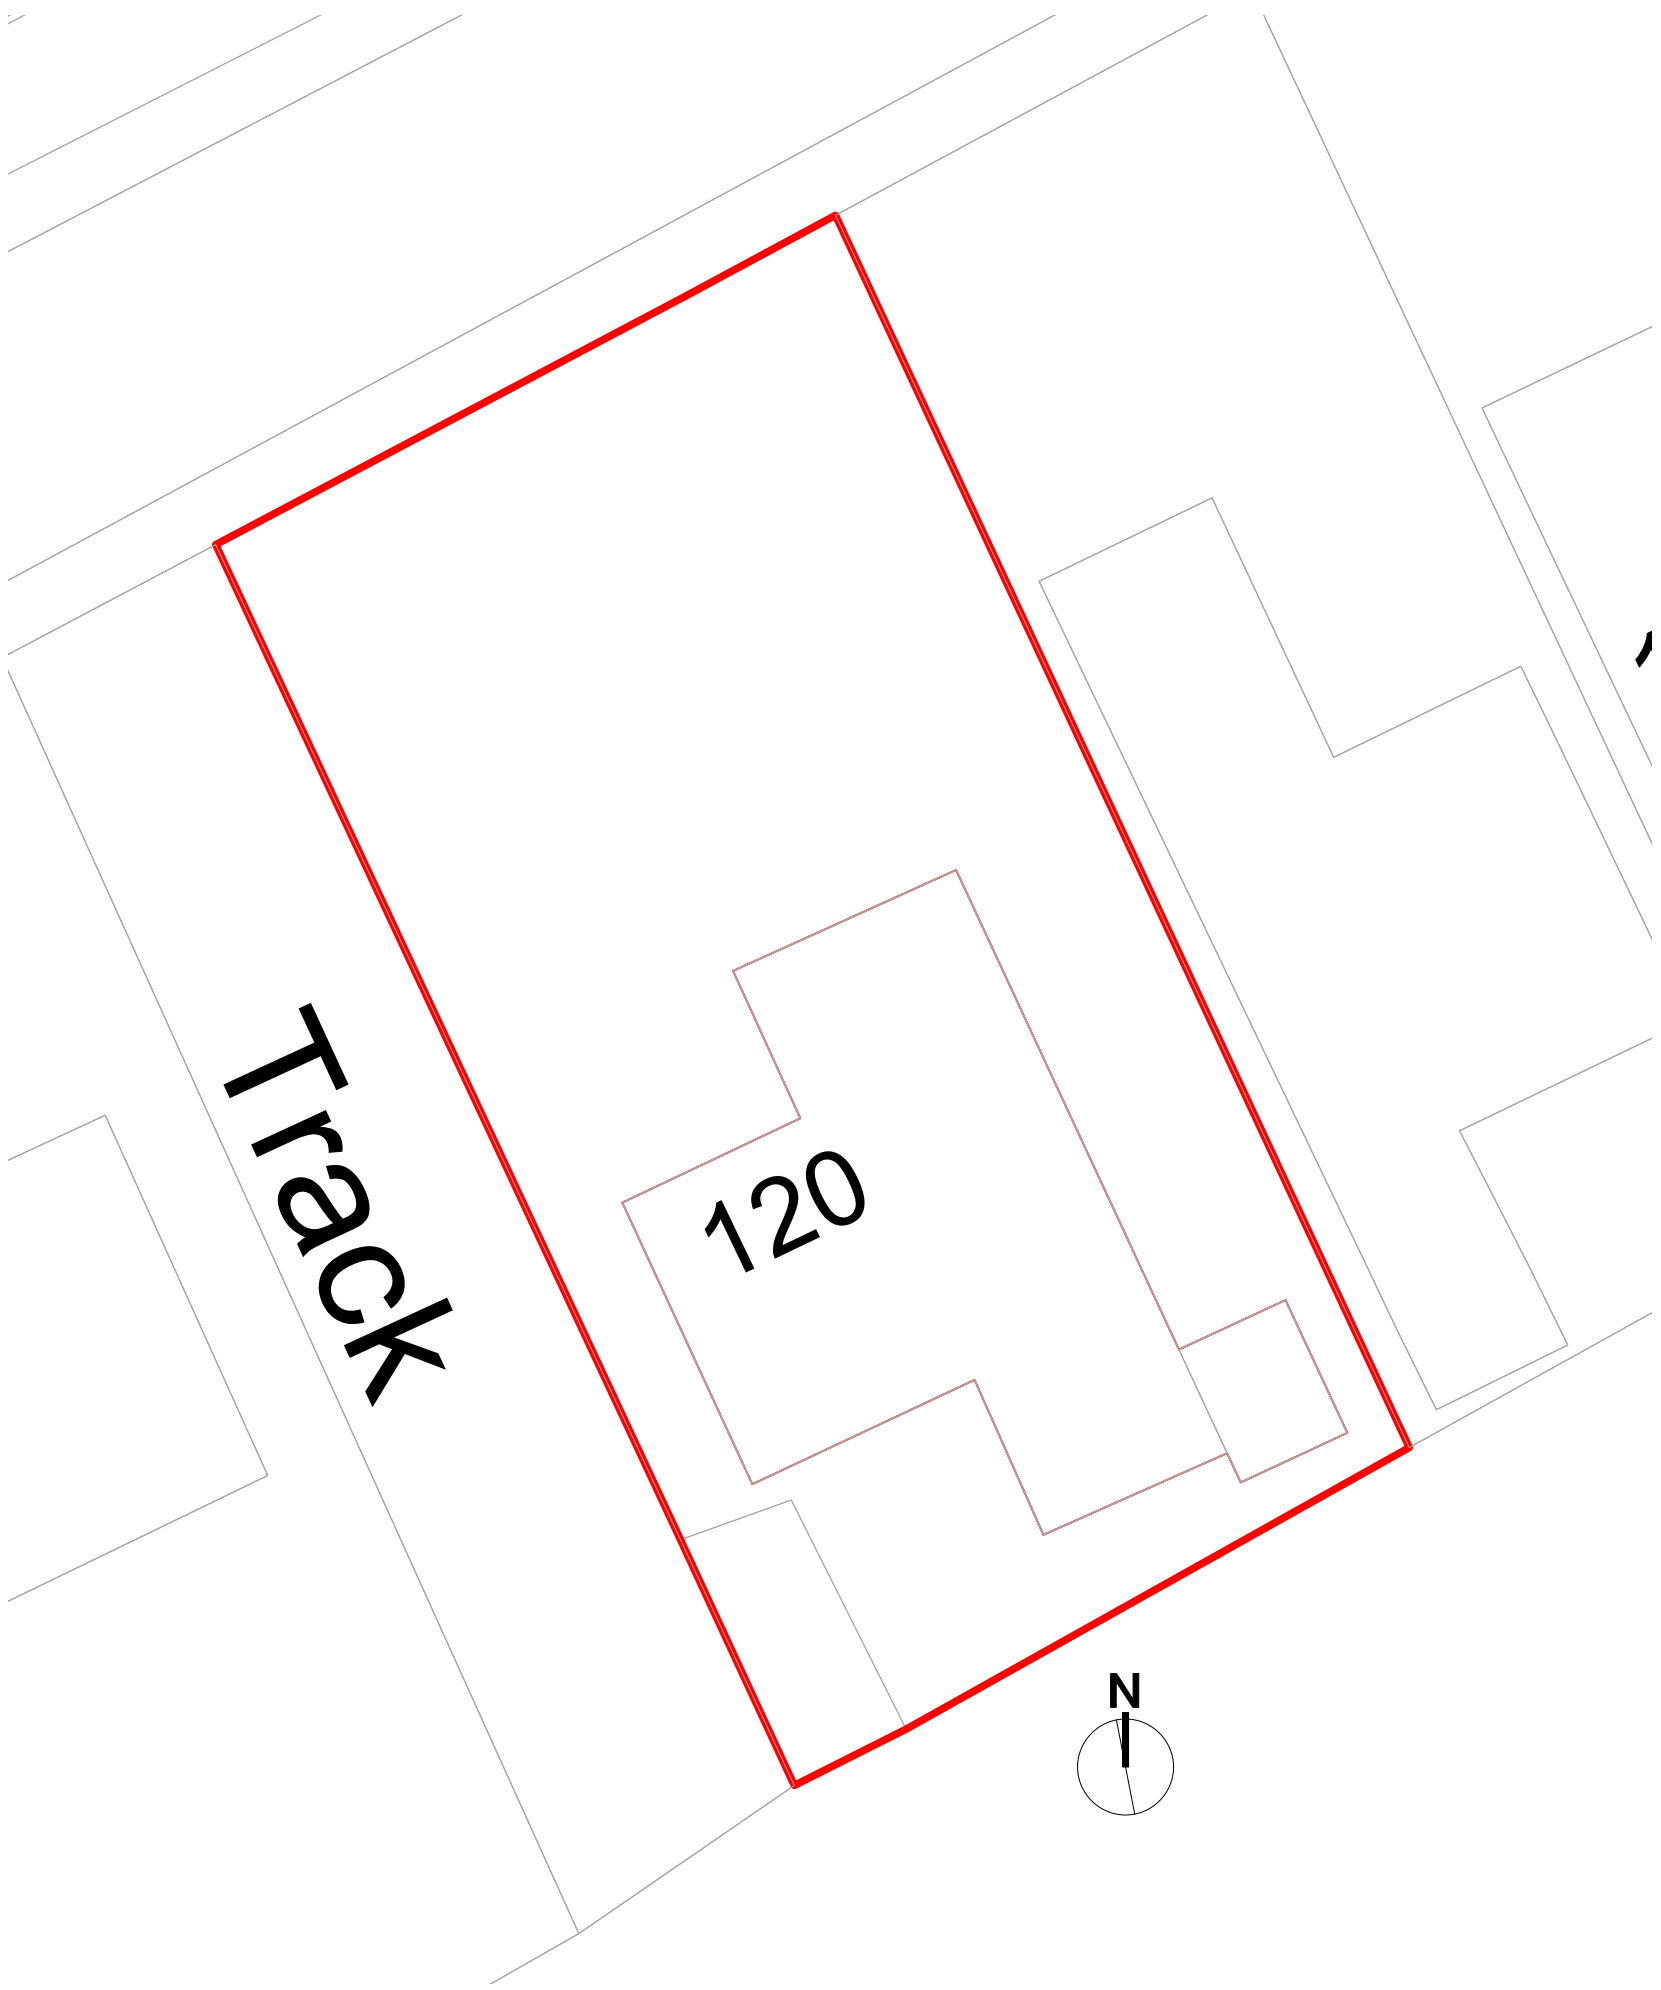

SITE PLAN 1:200



SITE LOCATION PLAN 1:250

EXTENSION TO FRONT OF 120 RISEGATE RD, GOSBERTON RISEGATE
FOR MR & MRS JACKSON
EXISTING PLAN, ELEVATIONS, ROOF PLAN & SITE LOCATION PLAN
Scale 1:100 UNO Date: Dec 2022
Drawn: DD Drg No. 001/01