


Contractor to check all Dimensions on site prior to ordering materials / commencing work.Do Not Scale from this Drawing - If in doubt then please ask



© Crown Copyright 2005. All rights reserved. Licence number 100020449


LOCATION PLAN
Scale 1:1250

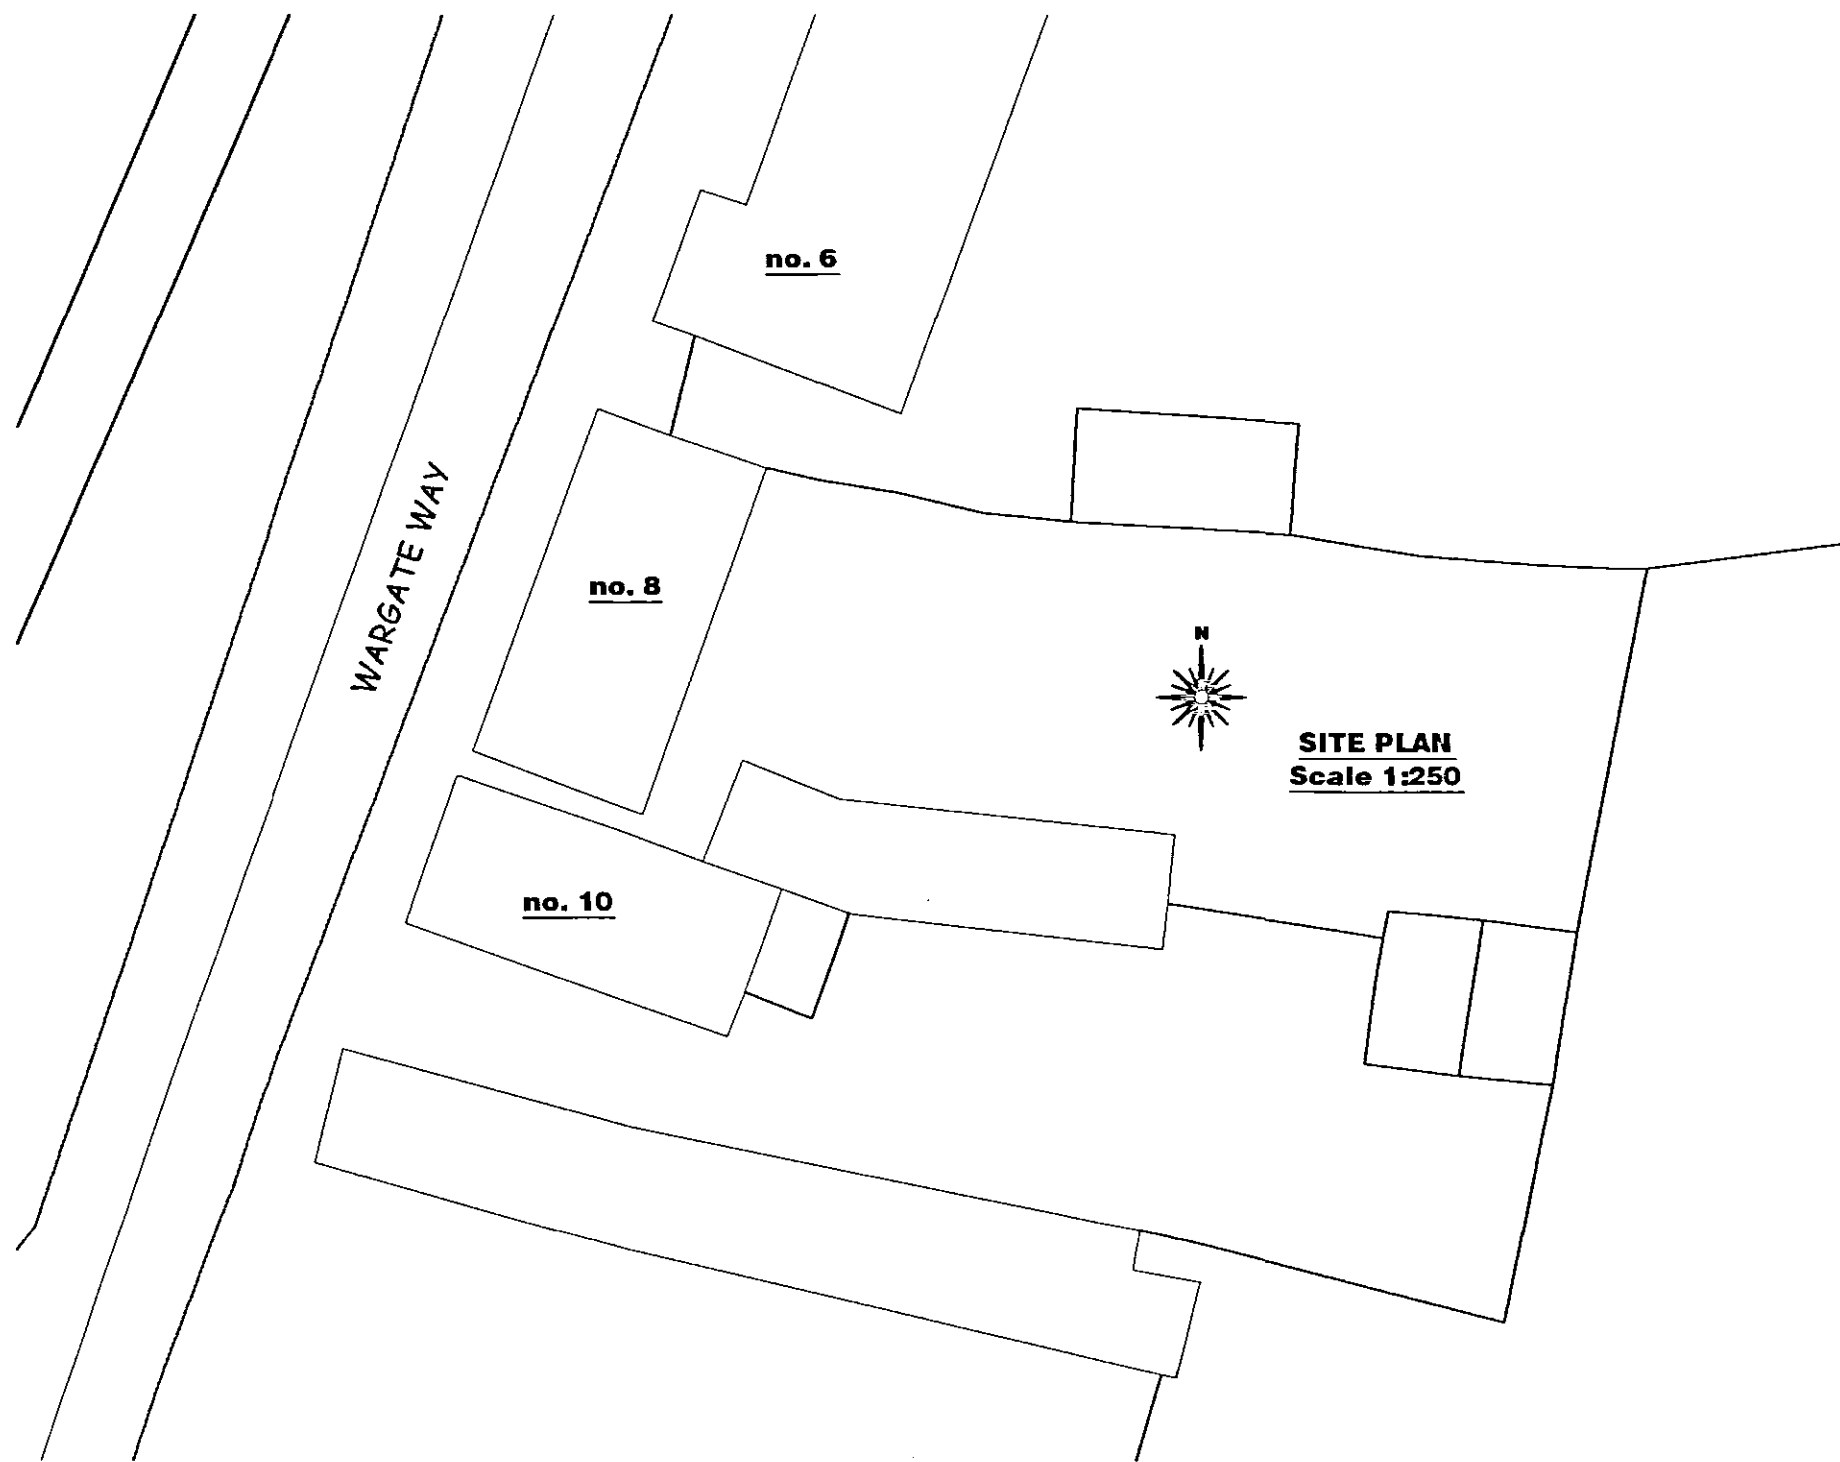

SITE PLAN
Scale 1:250



EXISTING REAR ELEVATION
Scale 1:100

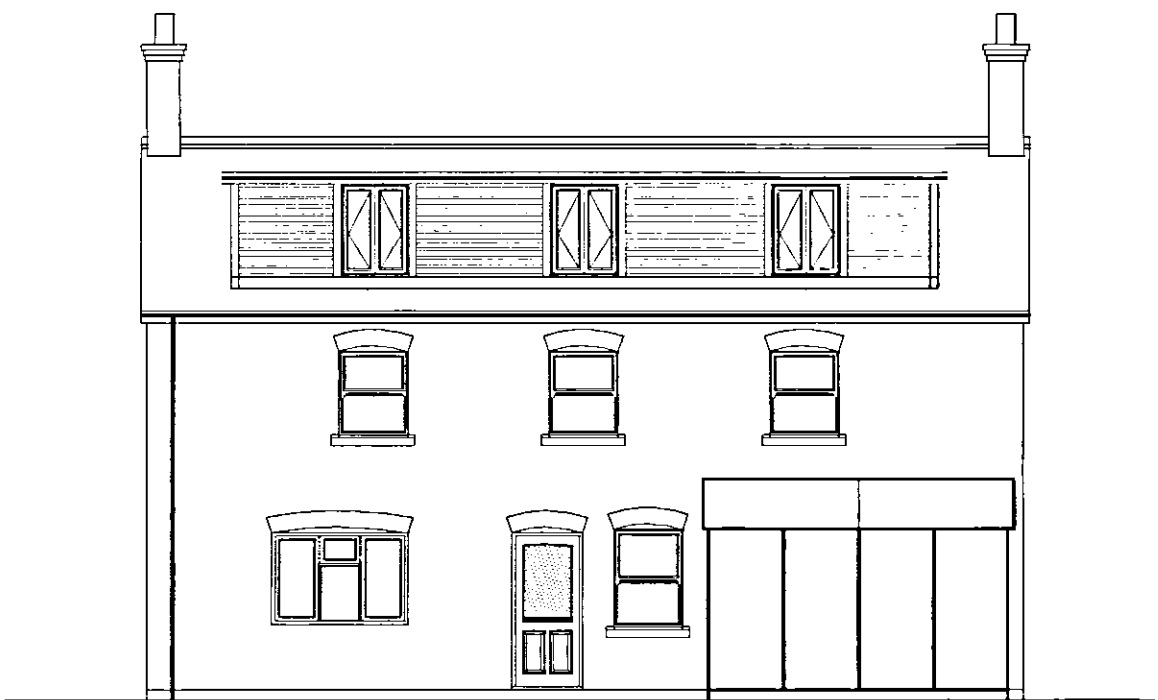

PROPOSED REAR ELEVATION
Scale 1:100

**DETERMINED
PLAN**

5 SEP 2005
1223/05

rev "A" - 13.07.05 - Amended to suit Client's comments

GENERAL CONDITIONS
Contractors are responsible for checking all dimensions on site when work commences and before ordering any materials. Any discrepancies should be brought to the attention of the Client for remedial action before commencing further.
All details shown are based on typical site conditions for that area, any abnormal conditions should be brought to the attention of the Client and Local Authority.
The notes shown are mainly to cover the requirements of Building Regulations and should not be treated as full specification.
No allowance has been made for any Structural Calculations, a "SAP" calculation, Soil Investigation or Flood Risk Assessment. If deemed necessary then these will be a chargeable extra. All steel beam sizes shown on drawing are all subject to confirmation from Structural Engineer.
All materials not specified to be of a standard suitable for the work proposed and be fit for purpose. All work to be in accordance with good building practise and all necessary BS codes for Workmanship on Building Sites.

Client: **Mr A Baggott**
Brocklesby House
8 Wargate Way
Gosberton
PE11 4NH

Site: **Proposed Dormer Windows to**
Rear Elevation

remway design
c / o South Lincs Plant Hire
Enterprise Way
Pinchbeck
Spalding
PE11 3YR
Tel / Fax: 01775 768 921
Mobile : 07815 112 058
e-mail: jason@remwaydesign.co.uk

Date: **july05** Scale: **1:50 / 1:100**

Drawing No: **rem 1069 - 01 "A"**