




SIDE ELEVATION

FRONT ELEVATION

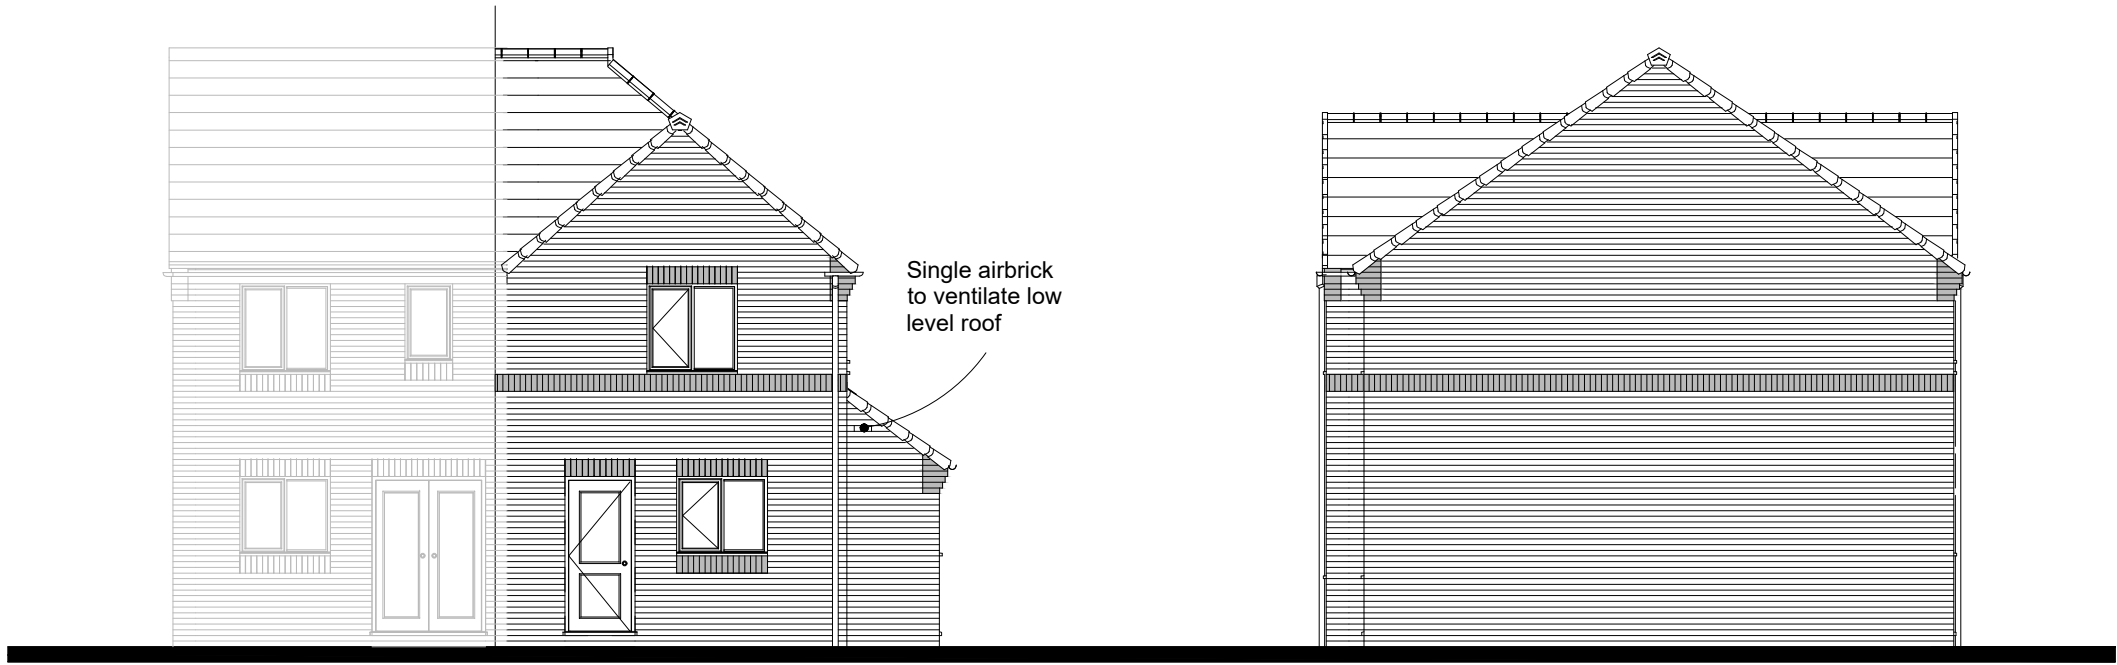

REAR ELEVATION

SIDE ELEVATION

- FEATURES
- * Rolled profile roof tiles.
 - * Dry verge detail.
 - * Exposed rafter feet at eaves.
 - * Arched brick head detail to exposed elevations
 - * Flat brick head detail to secondary locations
 - * Cottage style windows.
 - * Soldier brick cills.
 - * Cottage style main entrance door, with dual pitch canopy over on "gallows brackets"
 - * Soldier band course at 3450mm above dpc
 - * Brick quoins
 - * Vertical panel garage door
 - * Dark brick below DPC

C01	Issued for construction	21.05.21
P01	Initial issue	27.04.21
Rev.	Comments	Date

gleeson

Gleeson Homes (Head Office)
Unit 5, Europa Court | Sheffield Business Park | Sheffield |
South Yorkshire | S9 1XE

01142 612900

www.gleesonhomes.co.uk

Project:
212 House Type
Rural
Title:
Elevations

Scale:	1:100 @ A3	Date:	27.04.21	Drawn:	JJ	Checked:	DR
--------	------------	-------	----------	--------	----	----------	----

Drawing No:	21-212-R-0301	Revision:	C01
-------------	---------------	-----------	-----