


Notes

Do not scale from this drawing. If in need of further detail, refer back to the Technical Department.

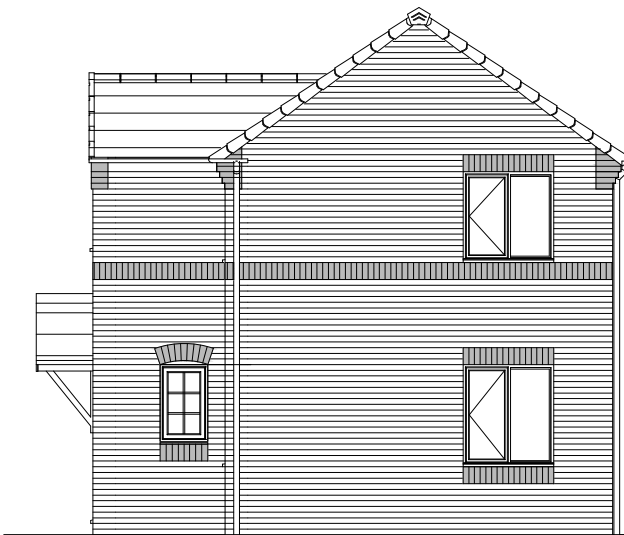


SIDE ELEVATION




FRONT ELEVATION



REAR ELEVATION

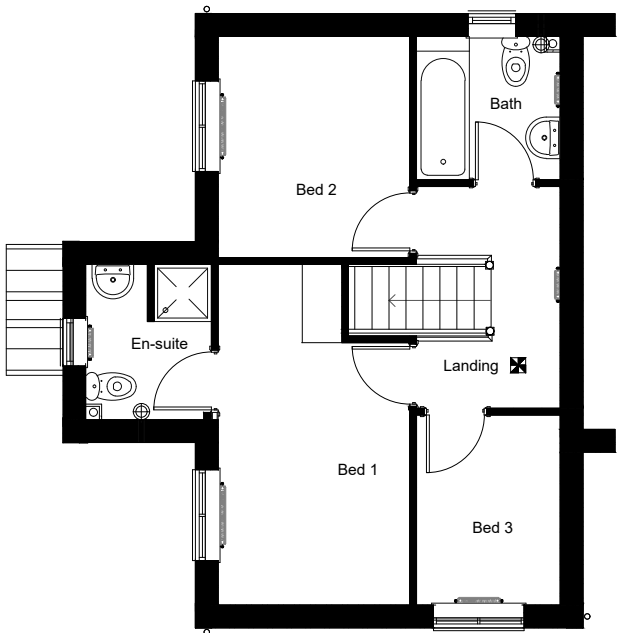


FIRST FLOOR PLAN

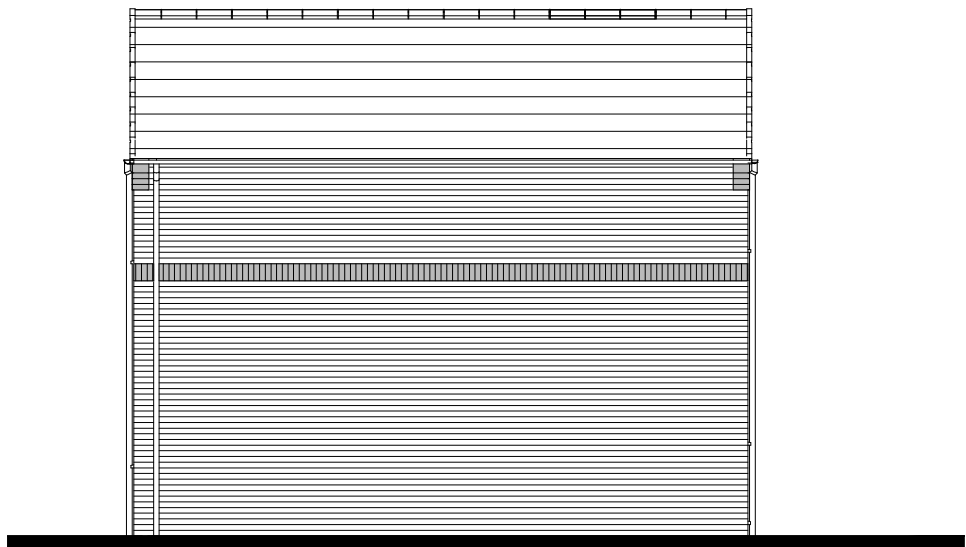


Elevation when detached

SIDE ELEVATION

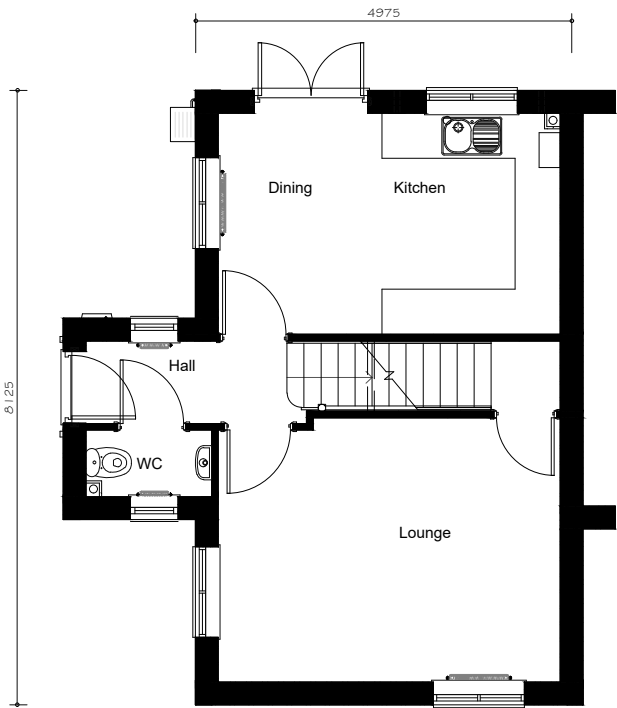

GROUND FLOOR PLAN

FLOOR AREA
75.311m², 811ft²

 

C02	Canopy style corrected	08.06.21
C01	Issued for construction	21.05.21
P01	Initial issue	22.03.21
Rev.	Comments	Date
<div><div>gleeson</div><div>Gleeson Homes (Head Office) Unit 5, Europa Court Sheffield Business Park Sheffield South Yorkshire S9 1XE 01142 612900 www.gleesonhomes.co.uk</div></div>		
Project: 314 House Type Rural		
Title: Planning Drawing		
Scale: 1:100 @ A2	Date: 22.03.21	Drawn: JJ
Drawing No: 21-314-R-0001		Checked: DR
		Revision: C02