

Notes
Do not scale from this drawing. If in need of further detail, refer back to the Technical Department.



FRONT ELEVATION





SIDE ELEVATION




REAR ELEVATION



SIDE ELEVATION

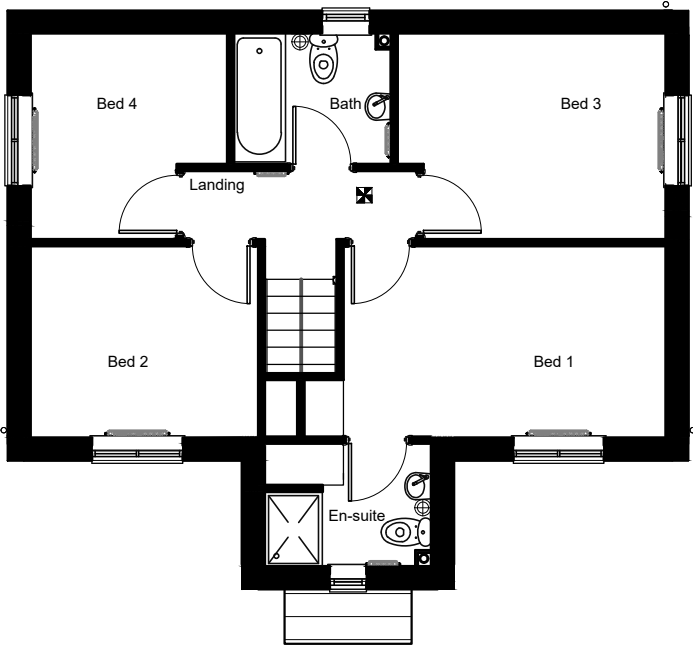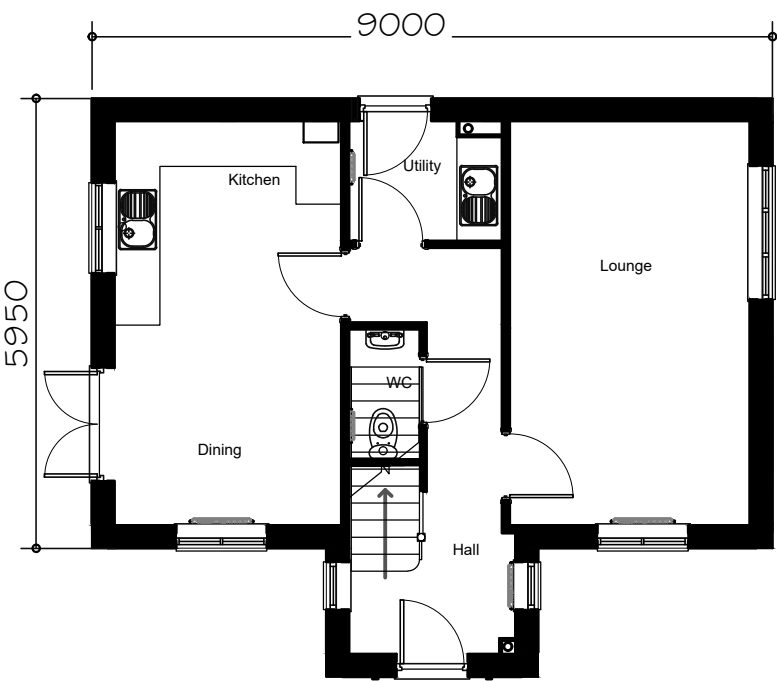

FLOOR AREA
97.36m², 1048ft²

 

C01	Issued for construction	11.08.22
Rev.	Comments	Date

gleeson

Gleeson Homes (Head Office)
Unit 5, Europa Court | Sheffield Business Park | Sheffield |
South Yorkshire | S9 1XE

01142 612900

www.gleesonhomes.co.uk

Project:
404 House Type
Stone

Title:
Planning Drawing

Scale: 1:100 @ A2	Date: 11.08.22	Drawn: OK	Checked: AB
----------------------	-------------------	--------------	----------------

Drawing No: 21-404-S-0001	Revision: C01
------------------------------	------------------