

NOTES


1. DIMENSIONS ARE NOT TO BE SCALED.
2. GIVEN DIMENSIONS SHOULD BE CHECKED AGAINST ACTUAL SITE SIZES BEFORE ANY WORK IS CONSTRUCTED.

DETERMINED
PLAN


SOUTH HOLLAND DC
HOUSING & PLANNING

13 DEC 1999

Ref: 1257/99

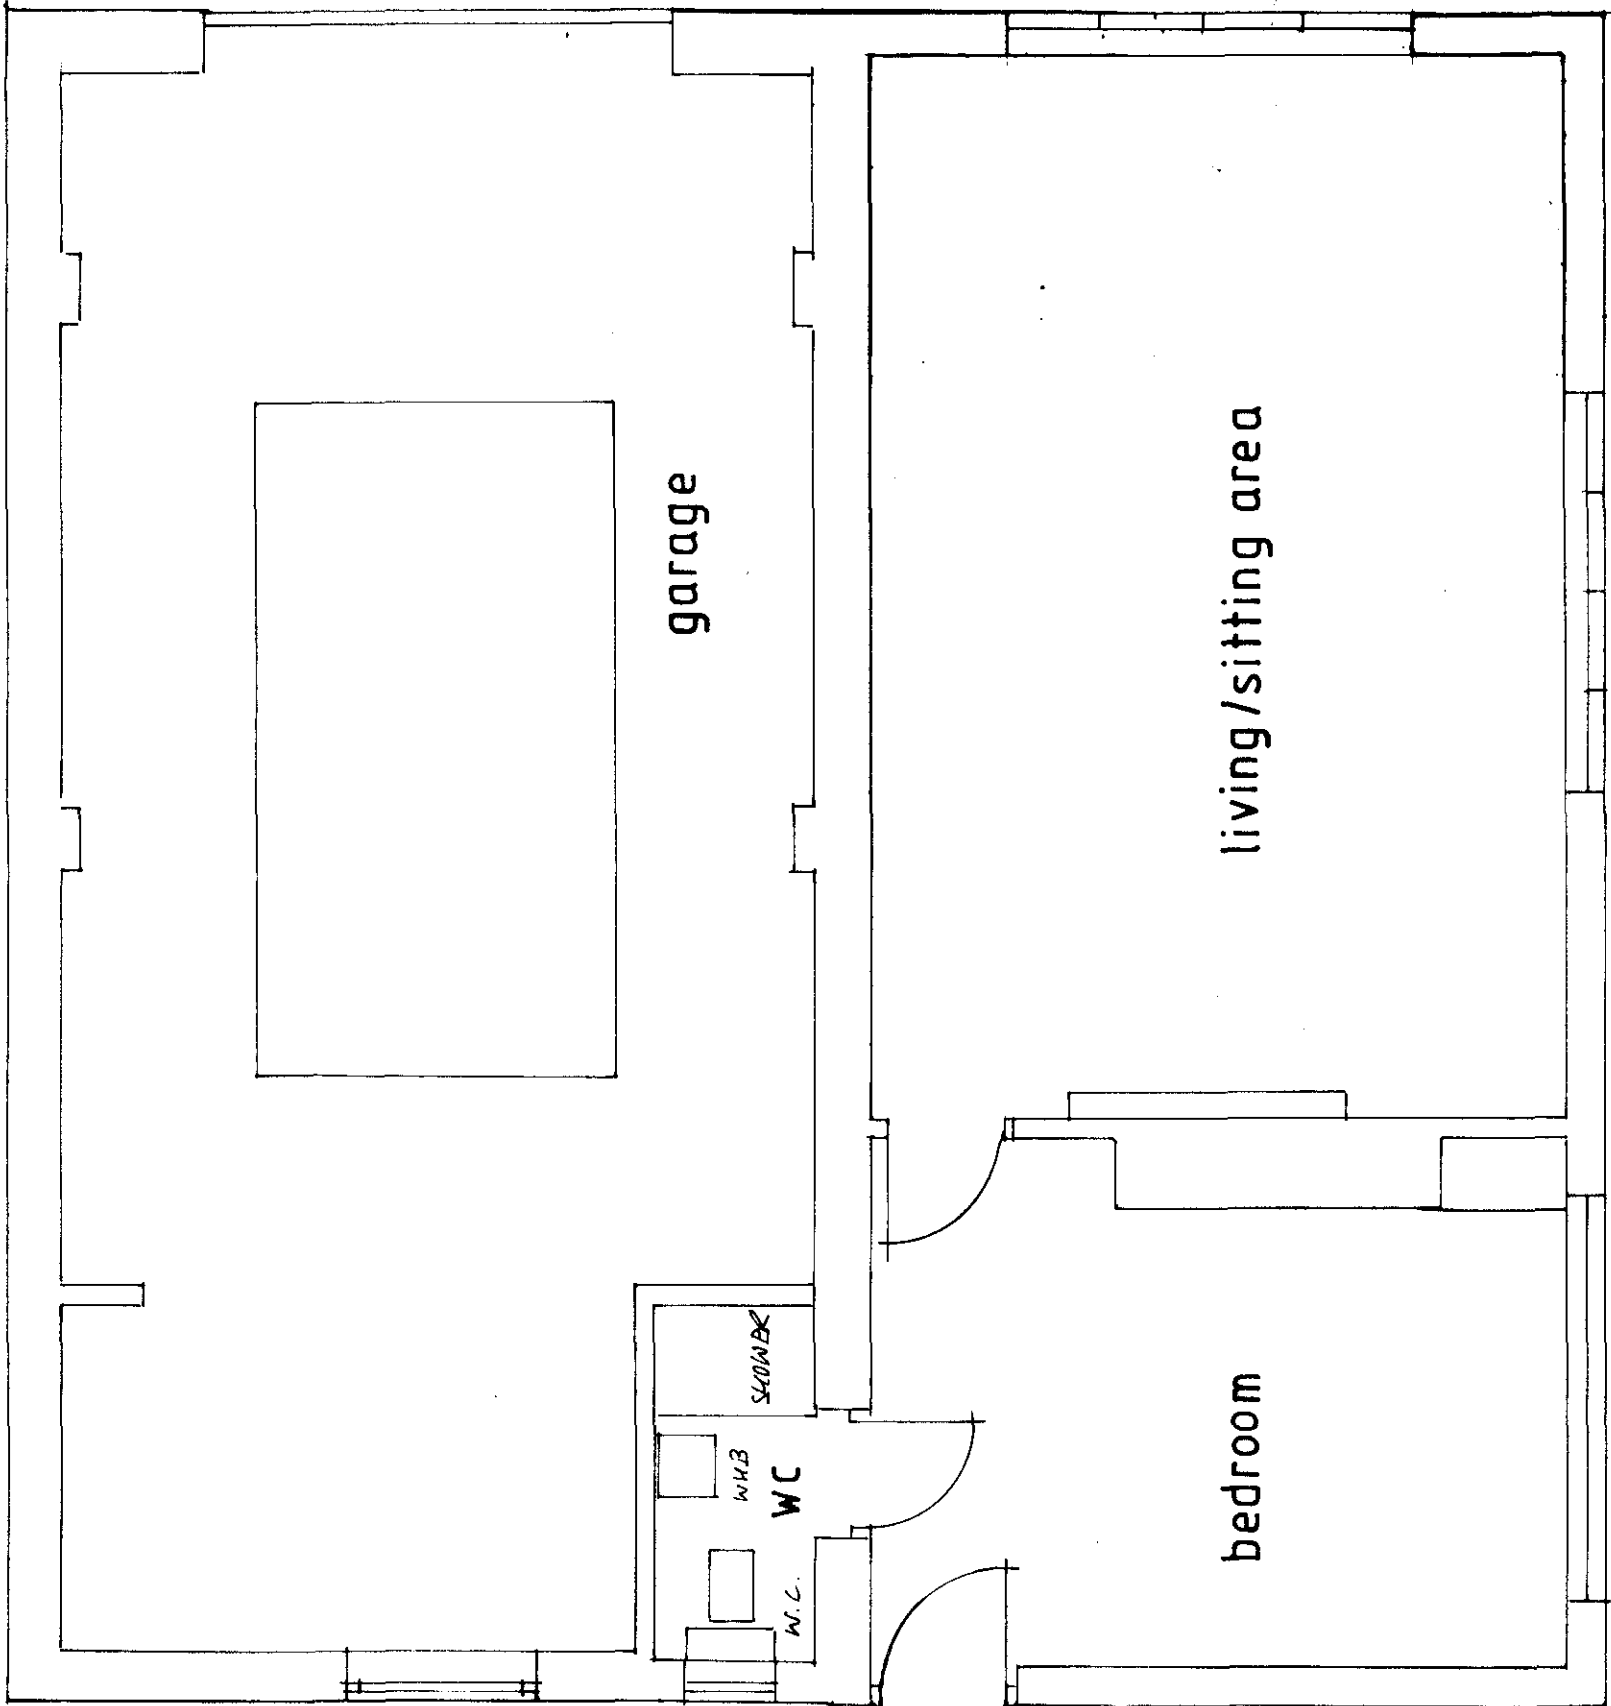

No.	Date	Description
REVISION		

 

TITLE
EXISTING LAYOUT

PROPERTY

CANWOOD HALL
GOSBERTON

DRAWN

NAD

CHECKED

10/99

DATE

10/99

DRAWING NUMBER


99/CH/02

SCALE


1:50

DRAWING STATUS


NOTES
 1. DIMENSIONS ARE NOT TO BE SCALED.
 2. GIVEN DIMENSIONS SHOULD BE CHECKED AGAINST ACTUAL SITE SIZES BEFORE ANY WORK IS CONSTRUCTED.

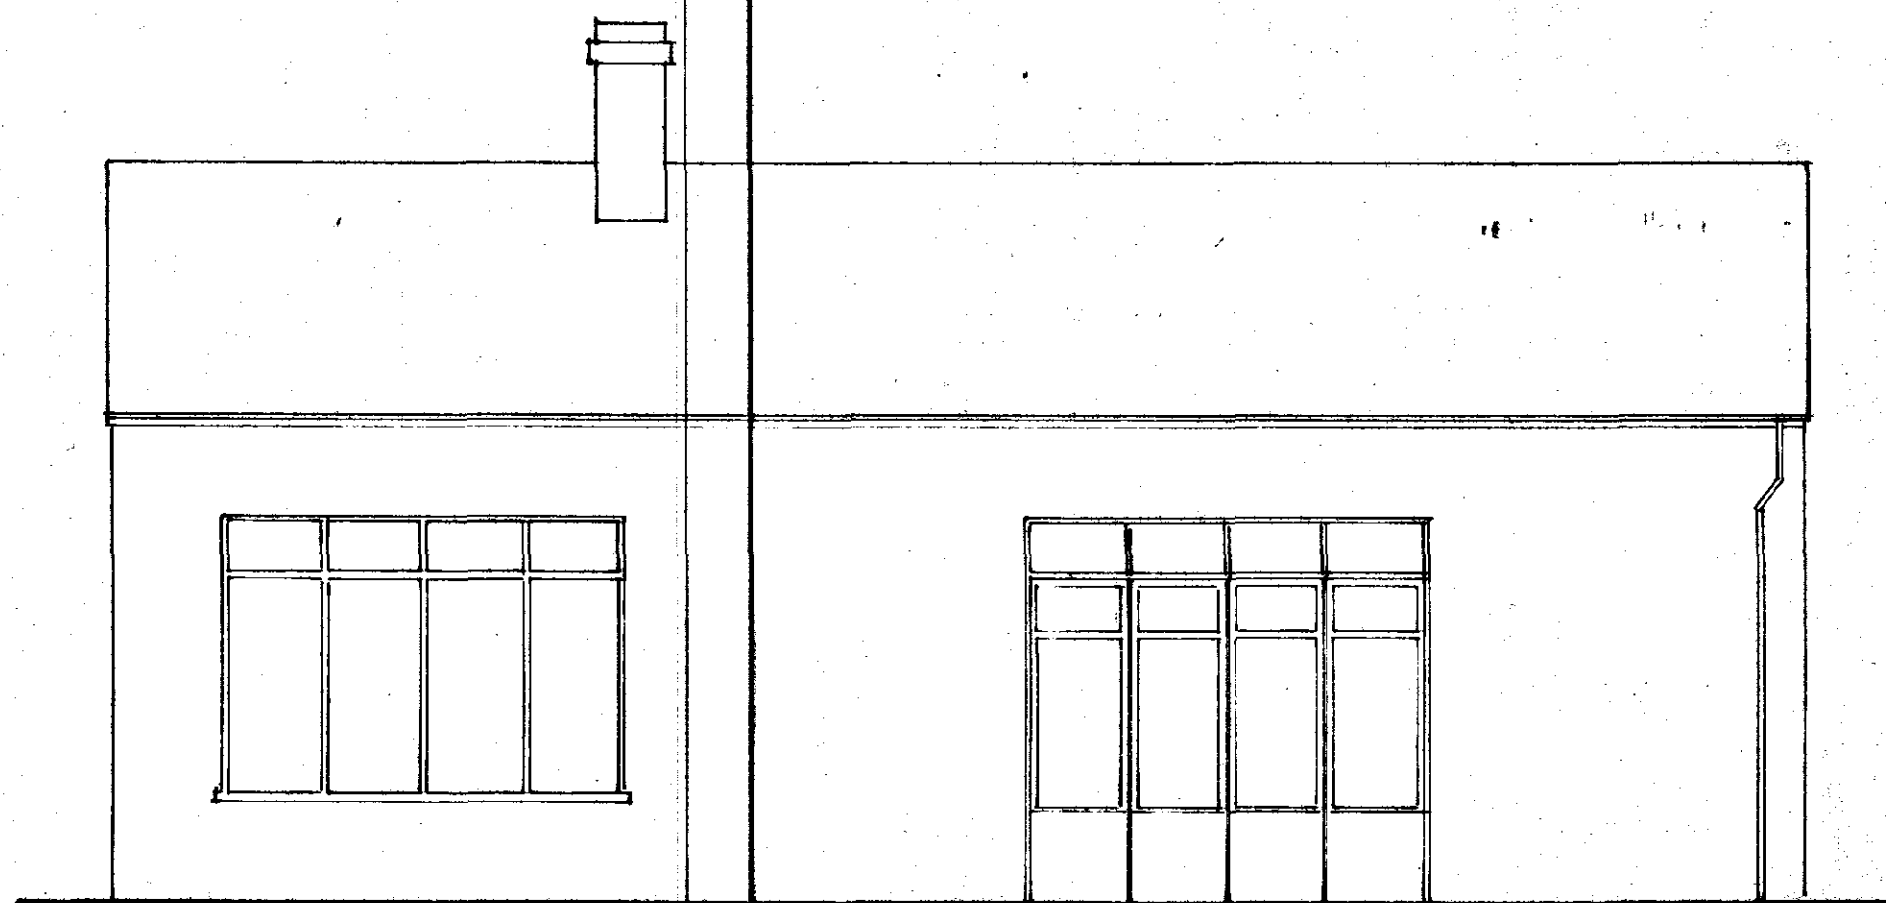


existing south elevation

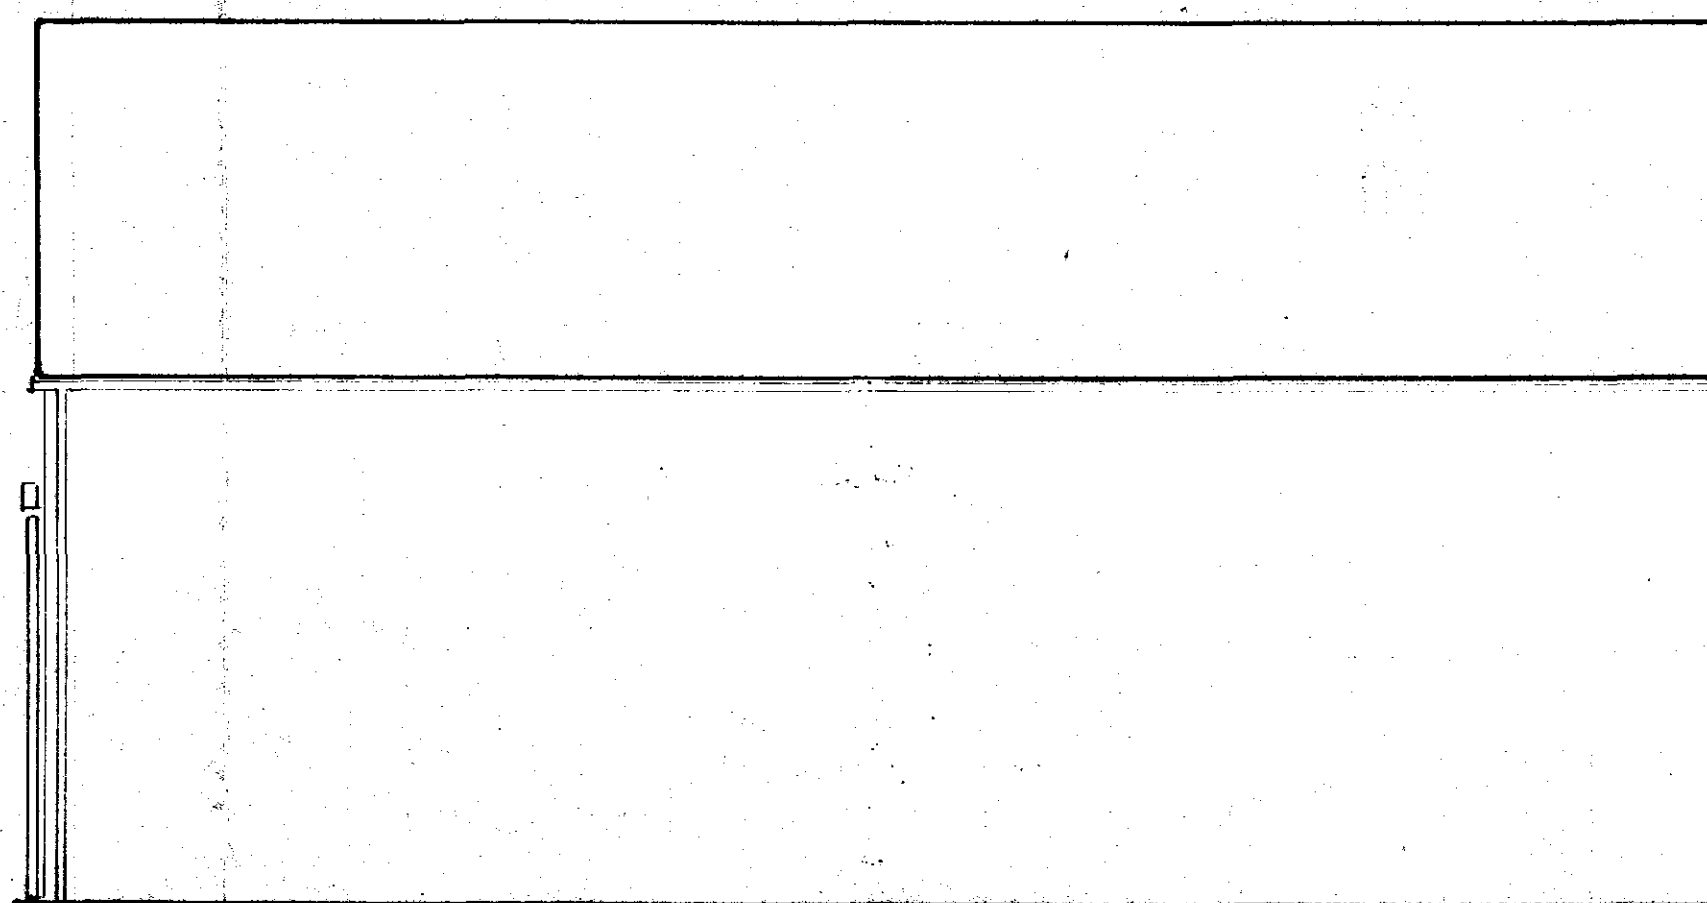

existing north elevation

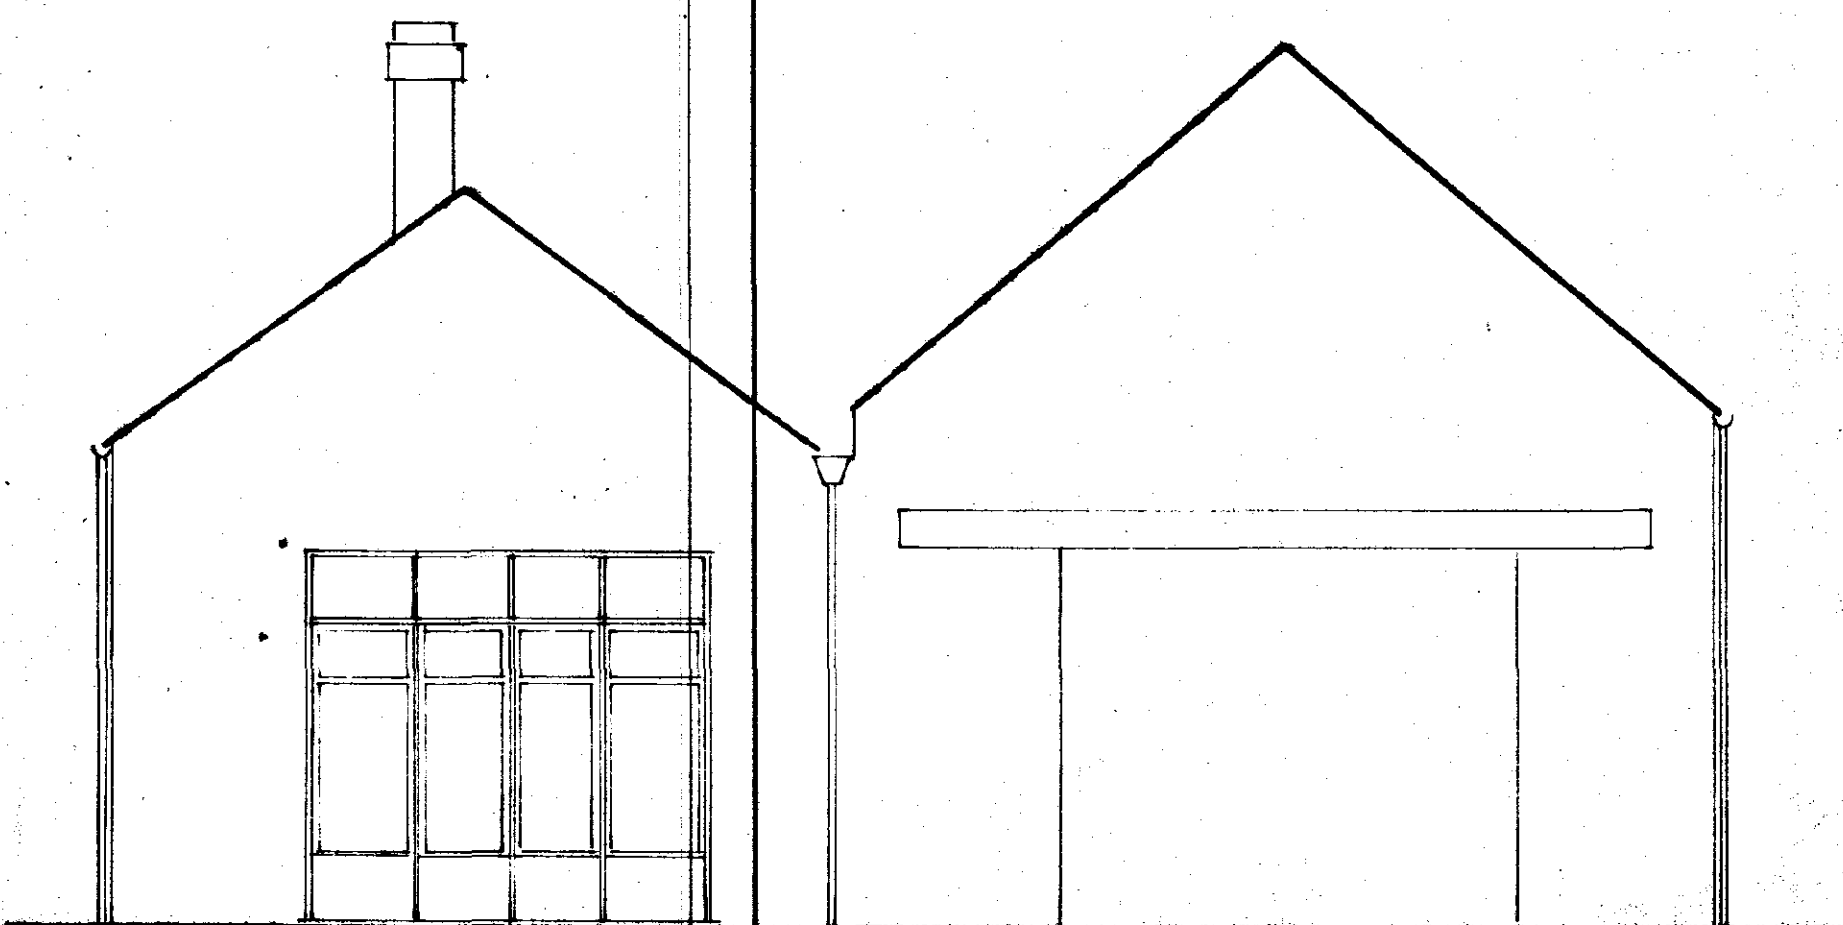

existing east elevation

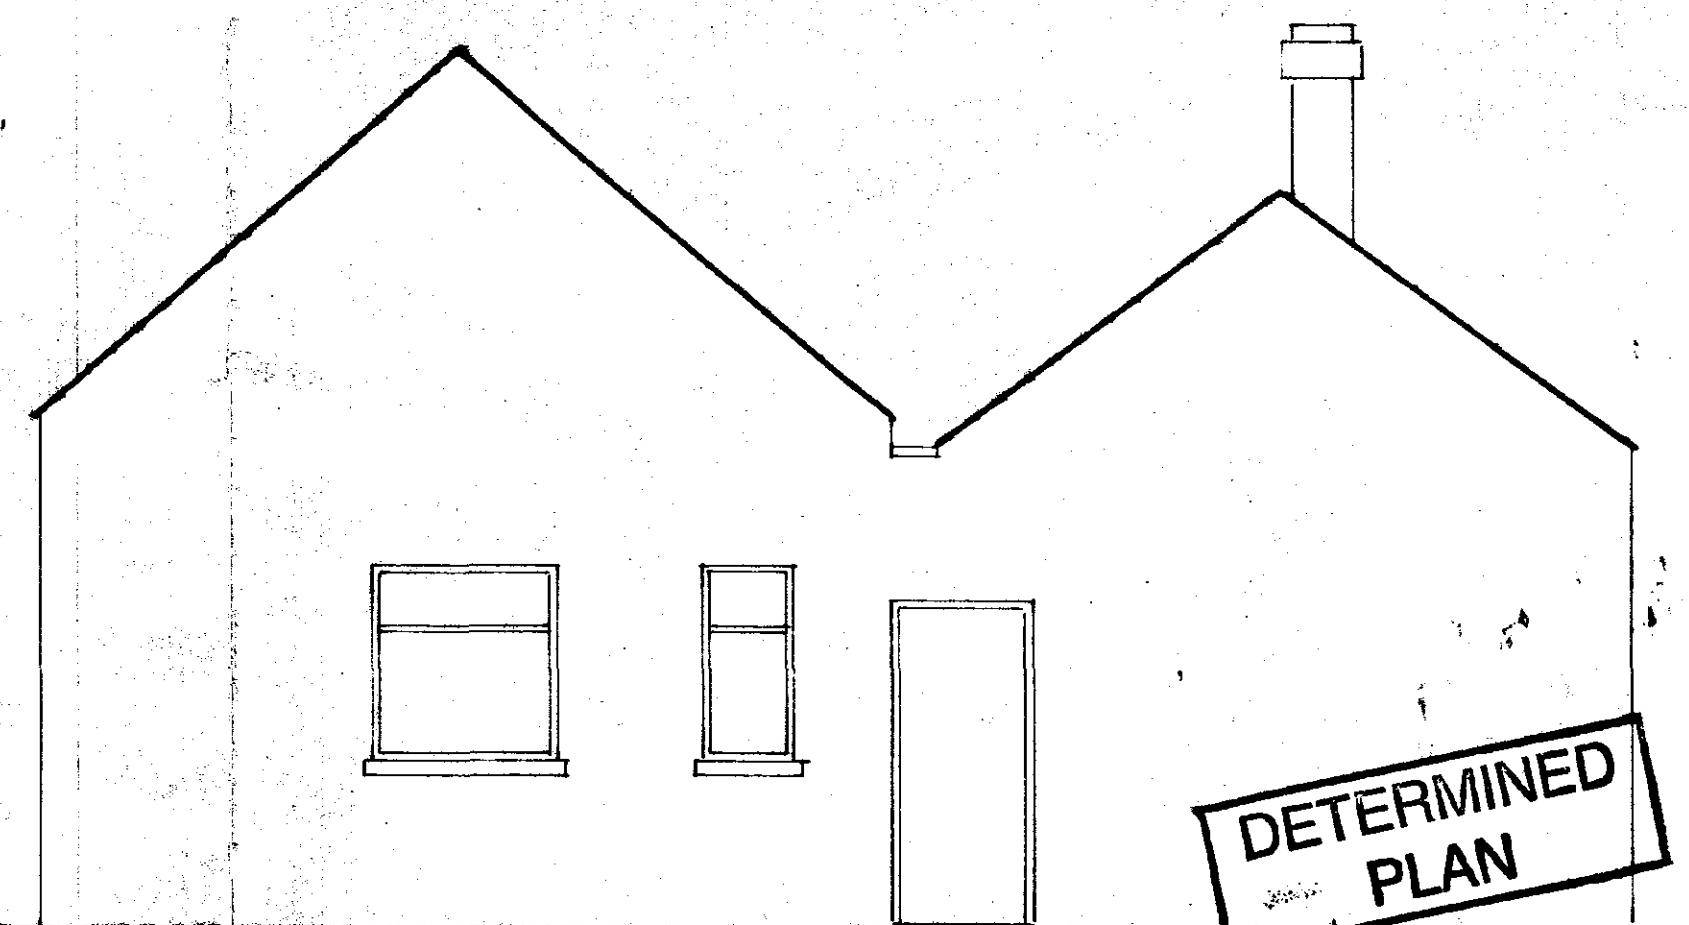

existing west elevation

**DETERMINED
PLAN**

SOUTH HOLLAND DC
 HOUSING & PLANNING
 13 DEC 1999
 Ref: 1257/77

No.	Date	Description
REVISION		


extension and
 upgrade of
 guest house
 for
 mr & mrs j.wright

TITLE
 existing elevations

PROPERTY
 cawood hall, cawood
 lane, gosberton


DRAWN n.a.o	CHECKED	DATE nov '99
DRAWING NUMBER 99/CH/01	SCALE 1:50	

DRAWING STATUS

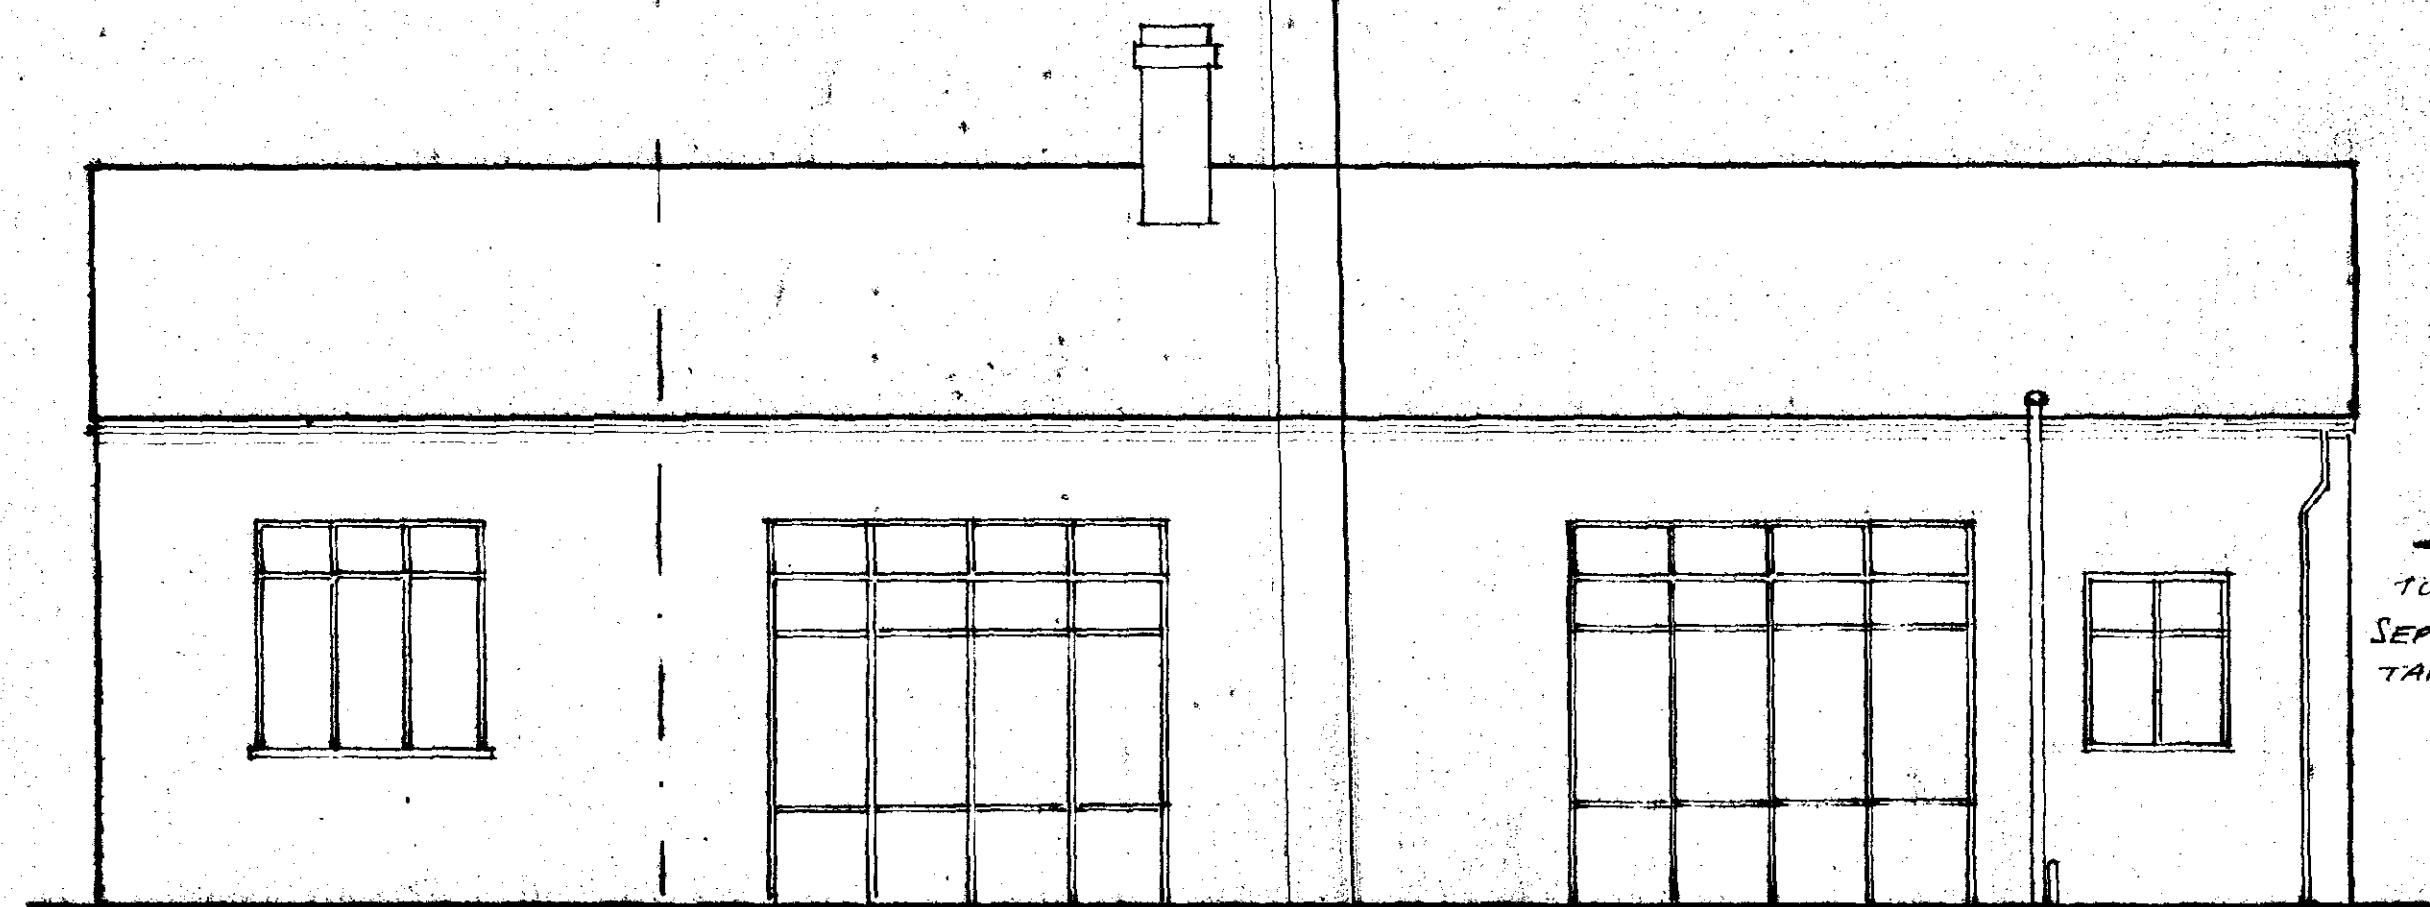


extension (3.70m)

proposed south elevation

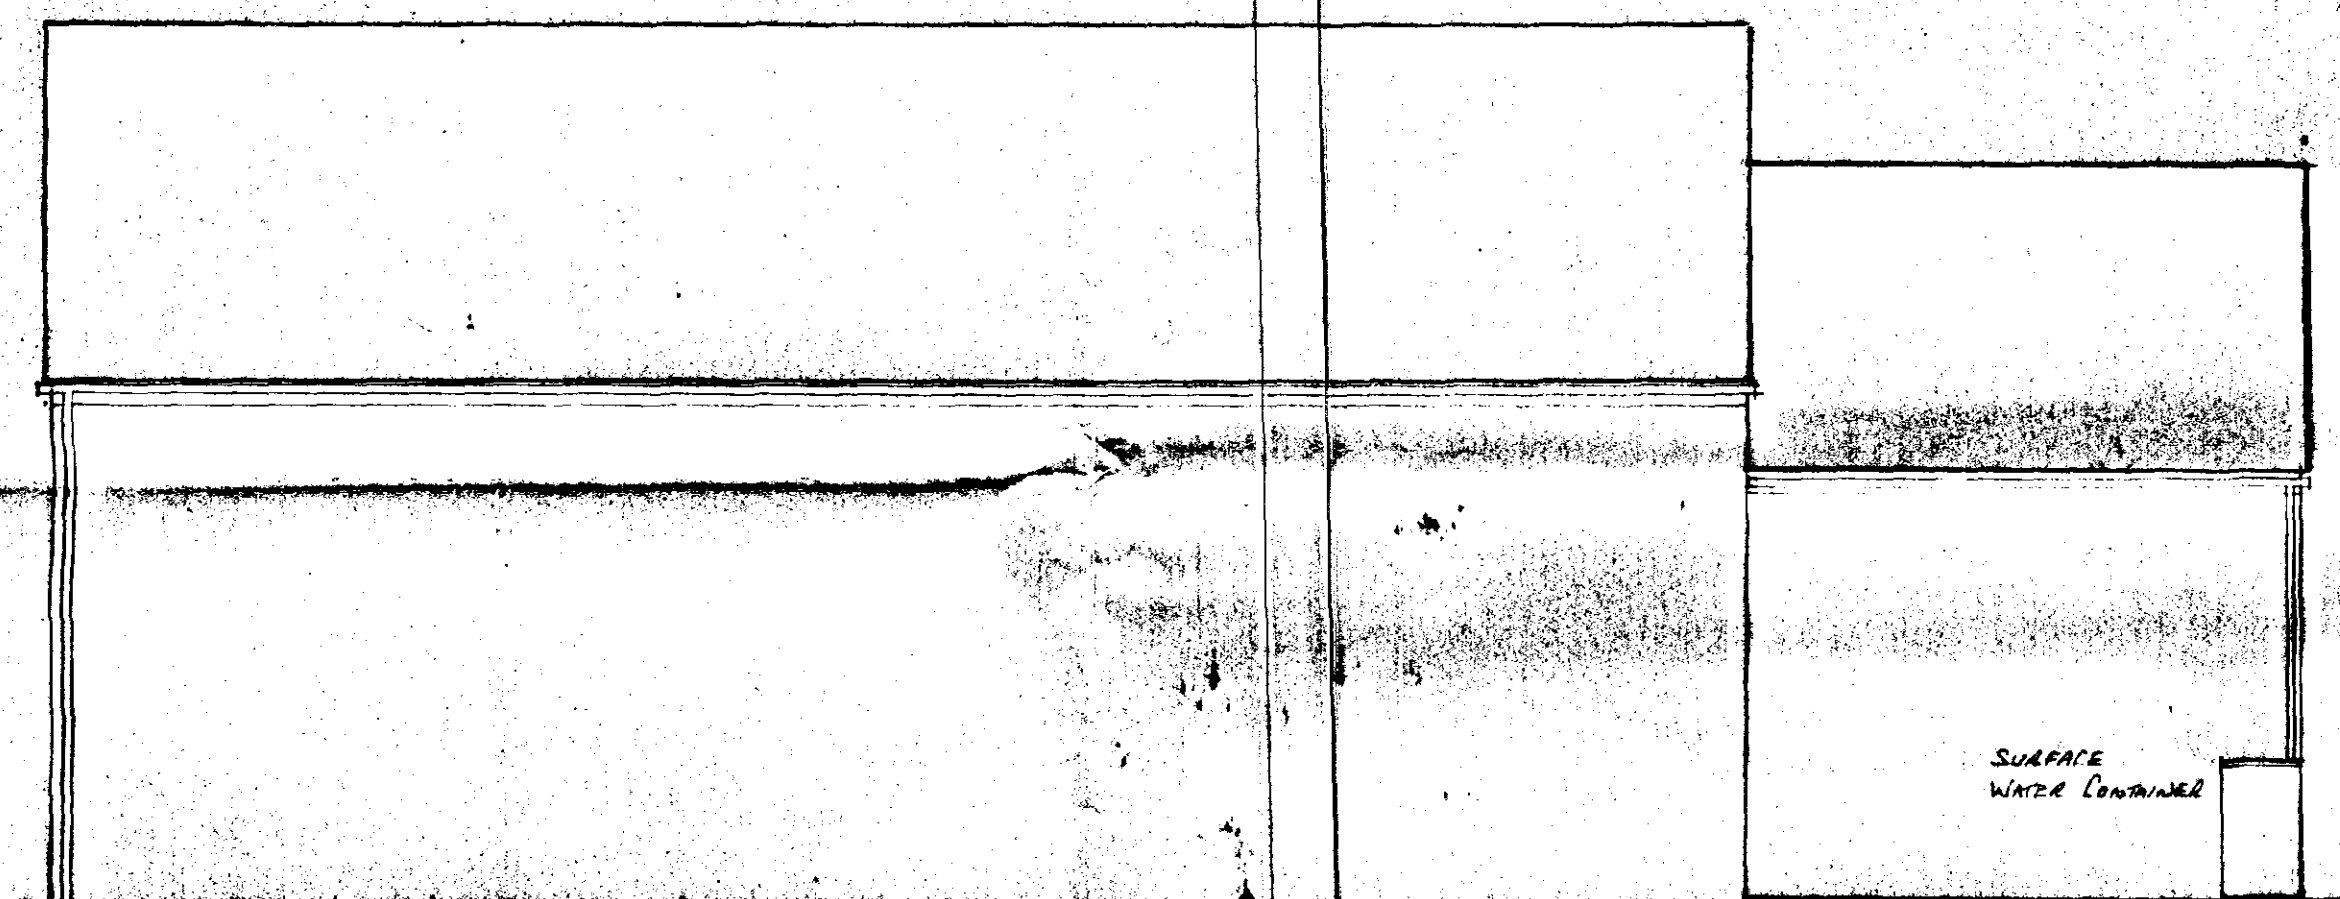


extension (3.70m)

proposed north elevation

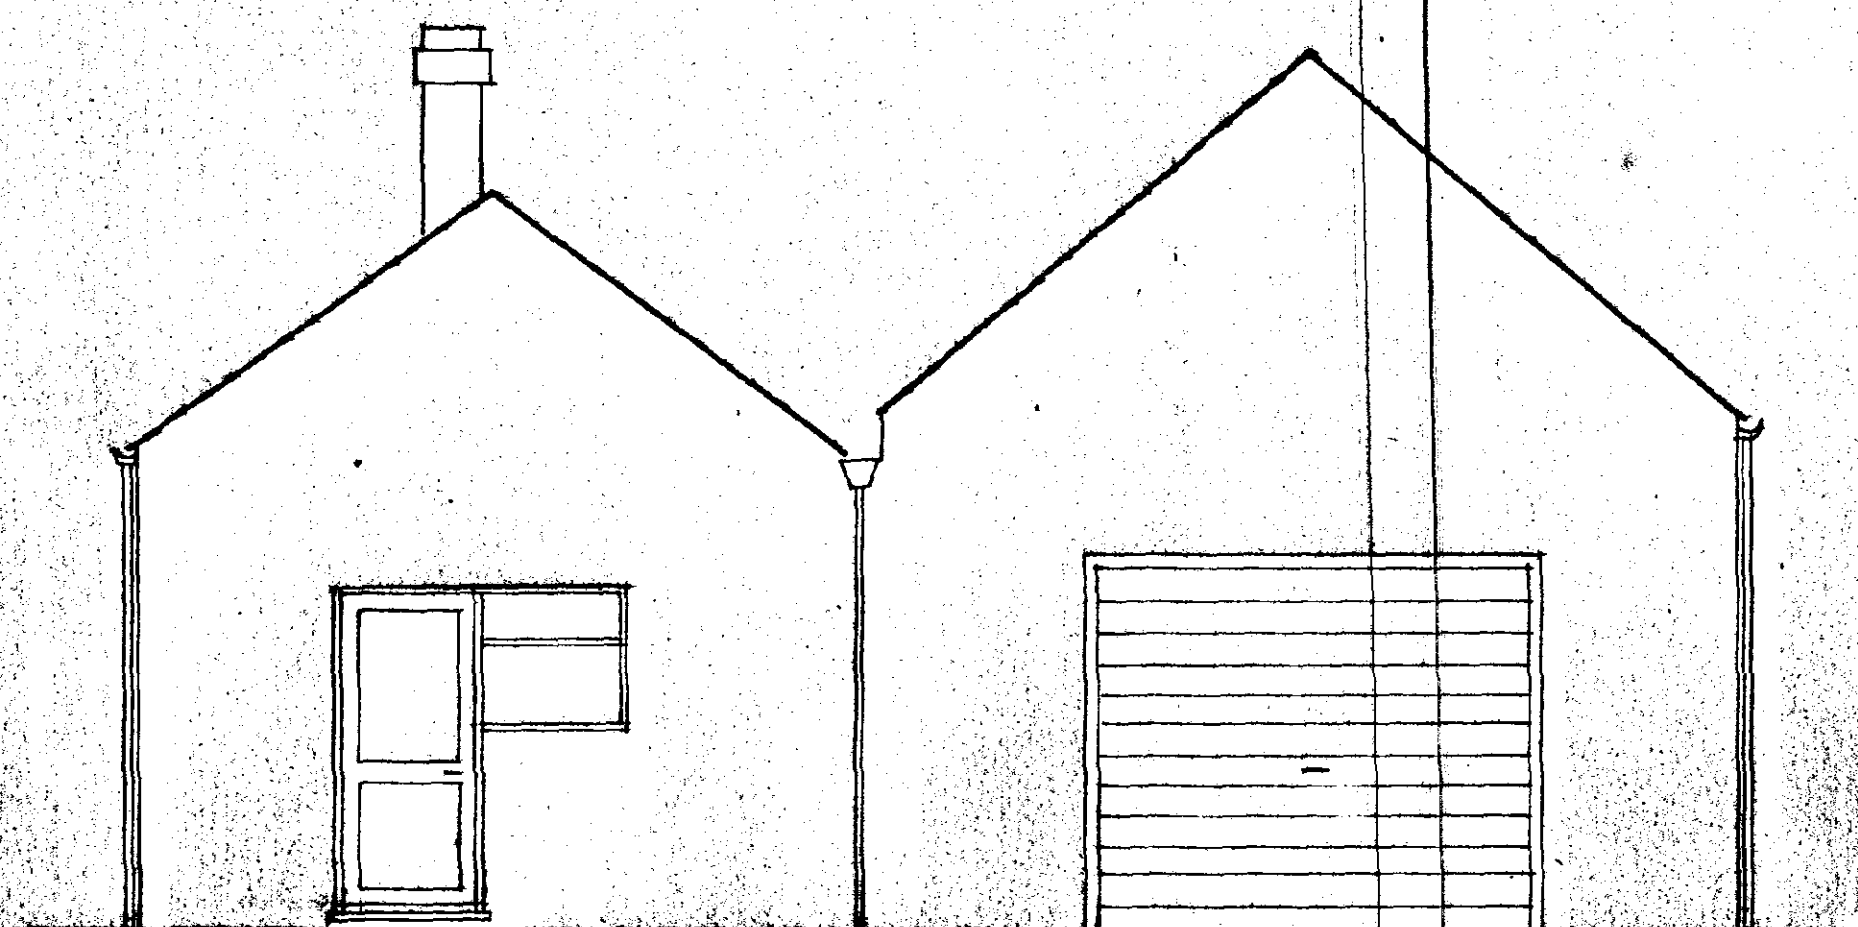


proposed east elevation

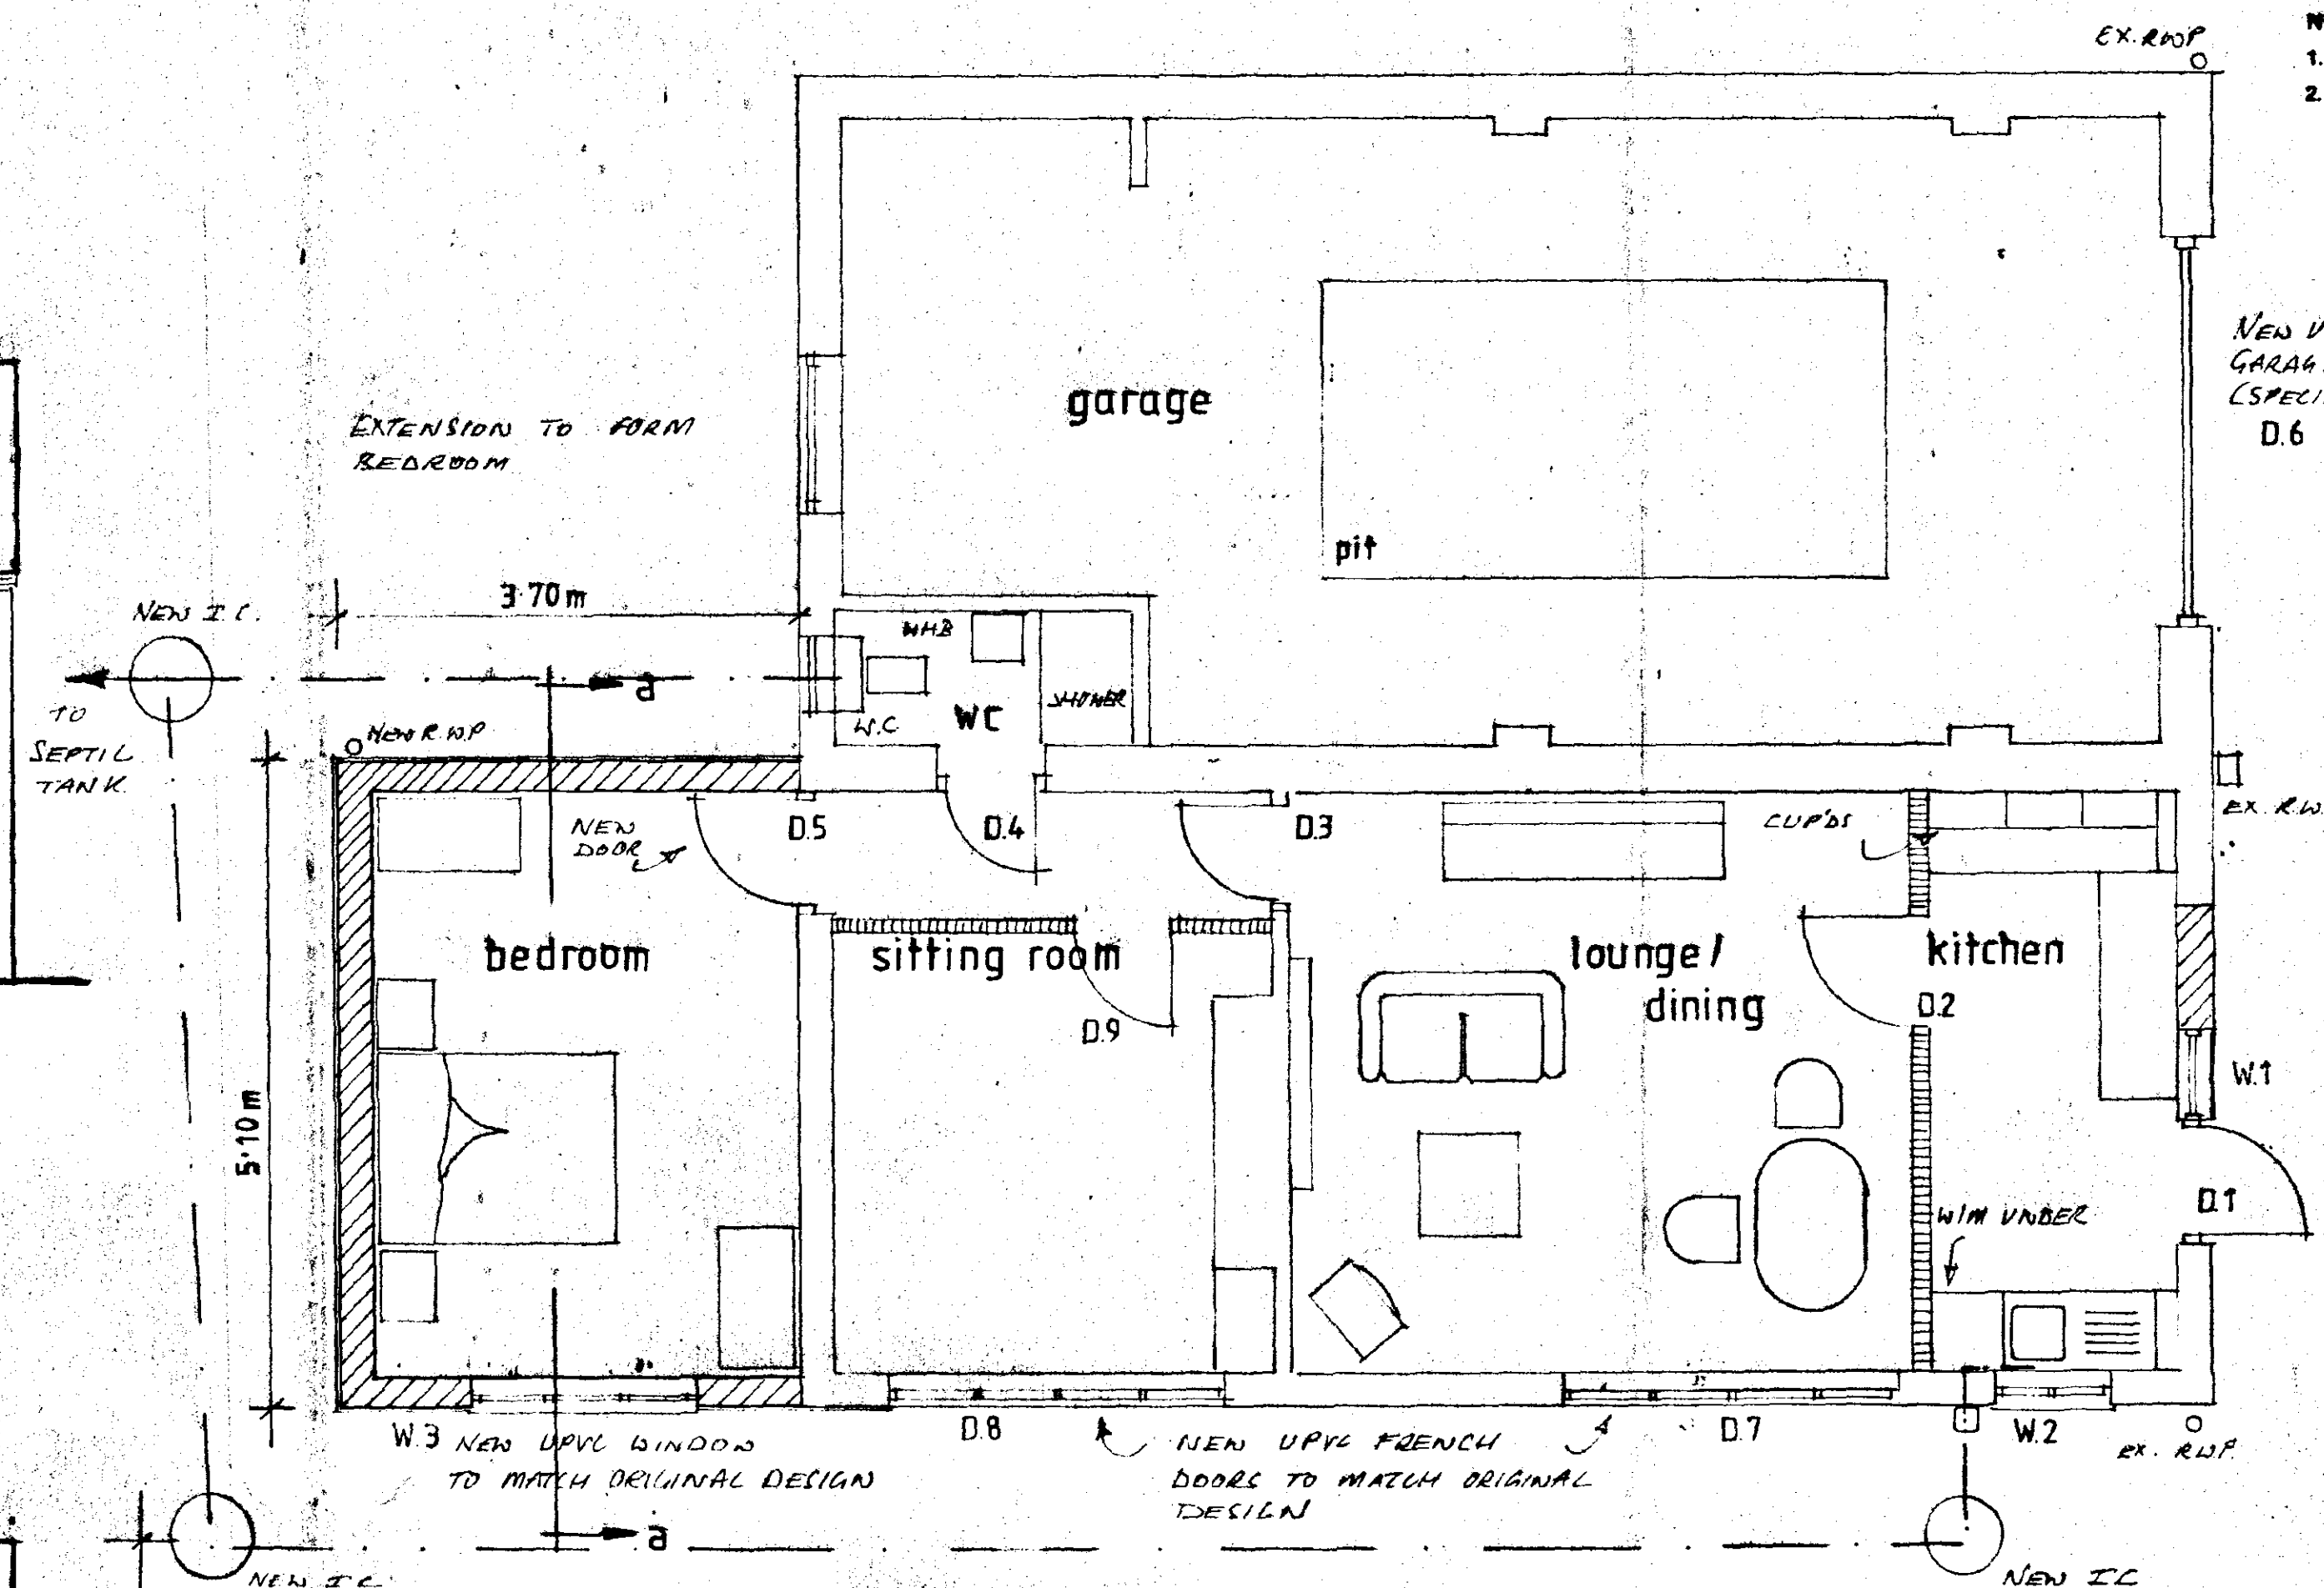


proposed layout plan

ROOF CONSTRUCTION CONSISTS OF TRUSSED RAFTERS AT 600mm C/C'S IN ACCORDANCE WITH BS 5428 PART 3 1985 (CONTRACTOR DESIGNED) TO MATCH EXISTING

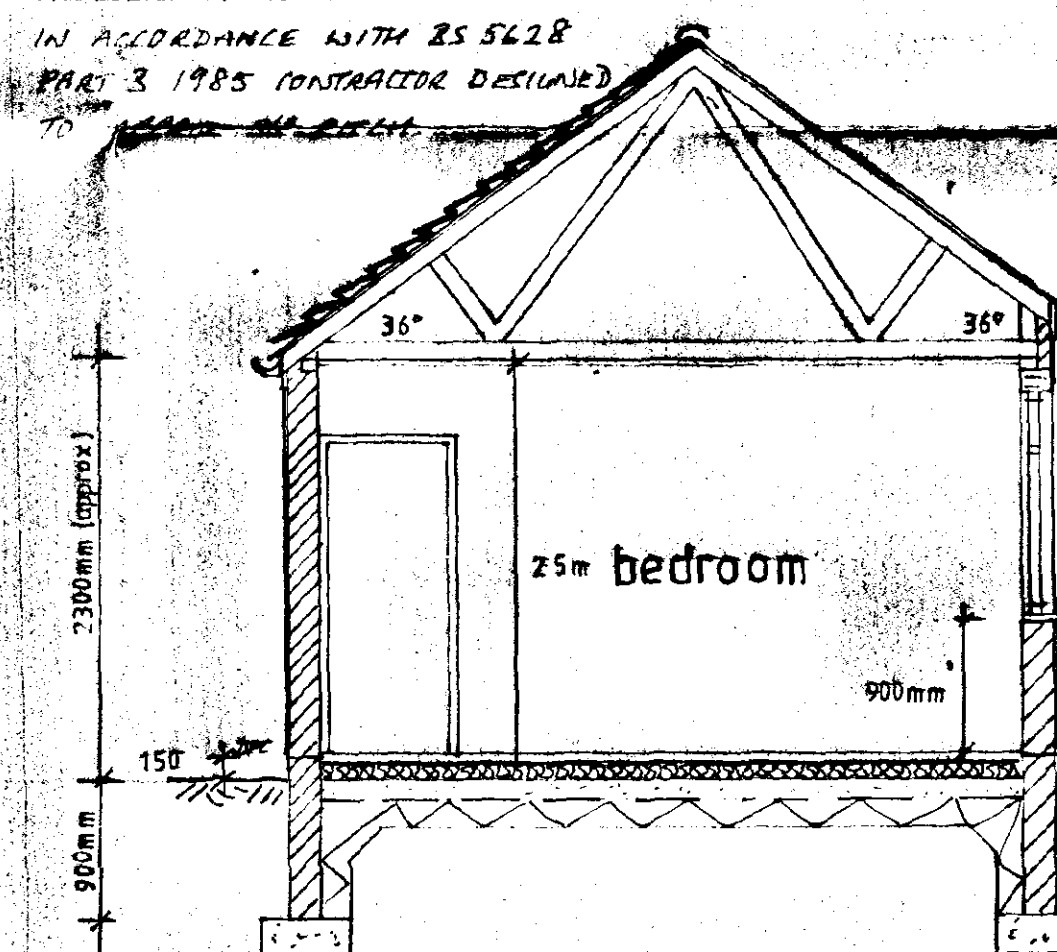

section a-a

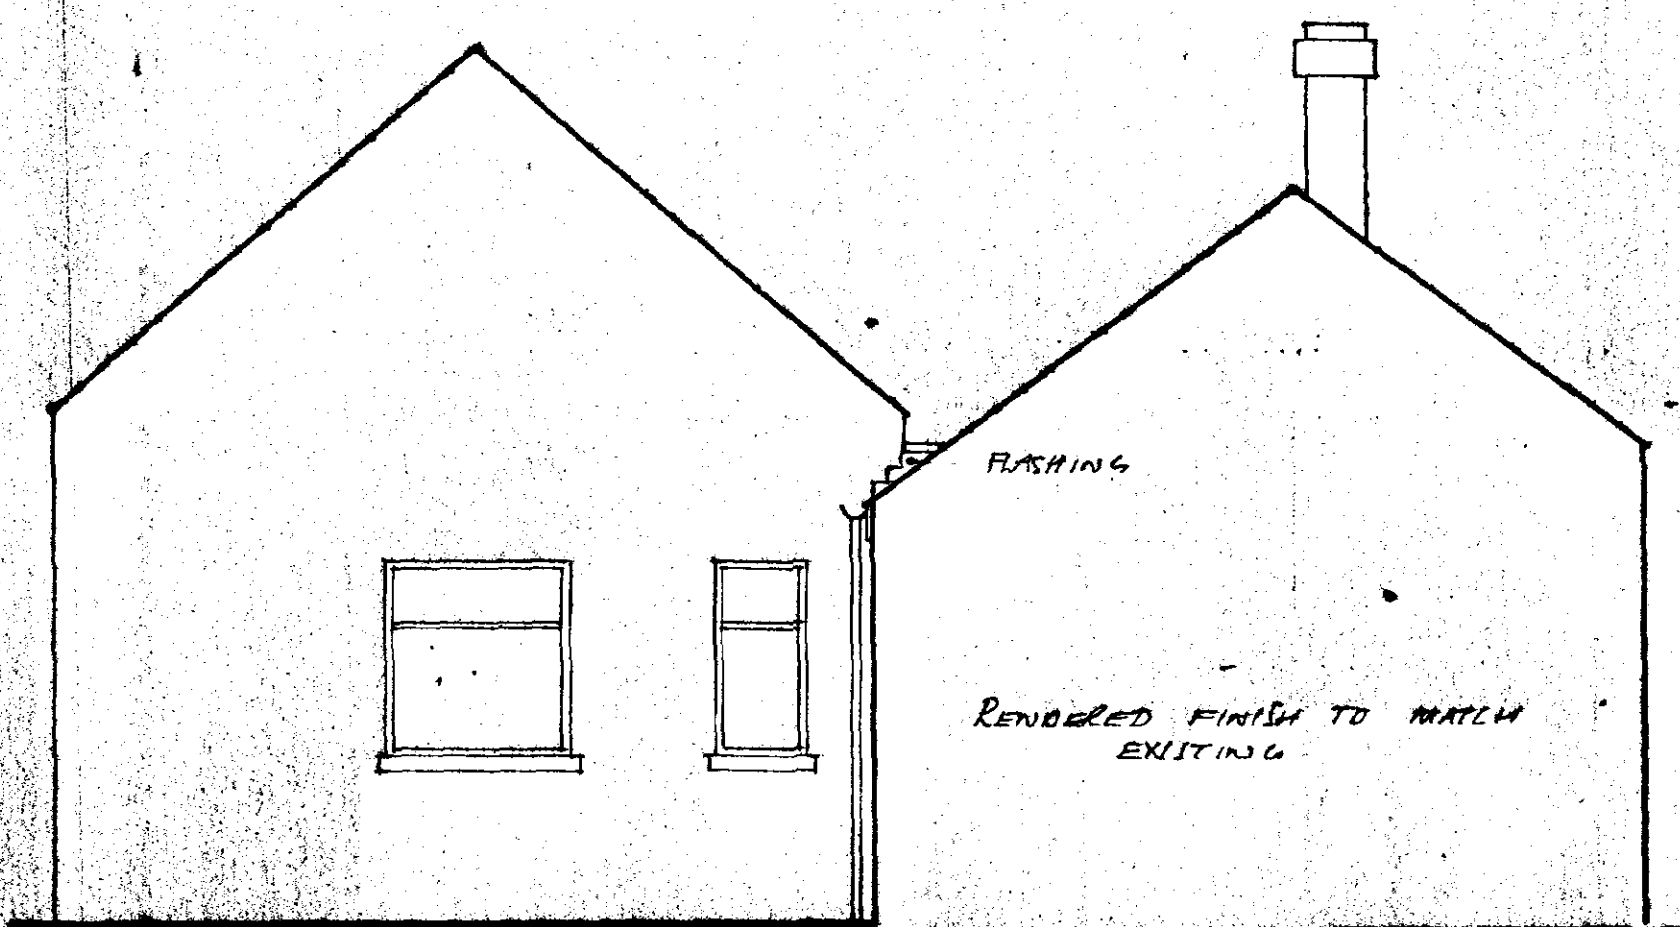


proposed west elevation



COMBER SEPTIC TANK DESIGNED TO BS 4297:1983 & INSTALLED RECOMMENDATIONS GUEST HOUSE

site location (scale 1/2500)
(ordnance reference TF 2230 TF 2330)

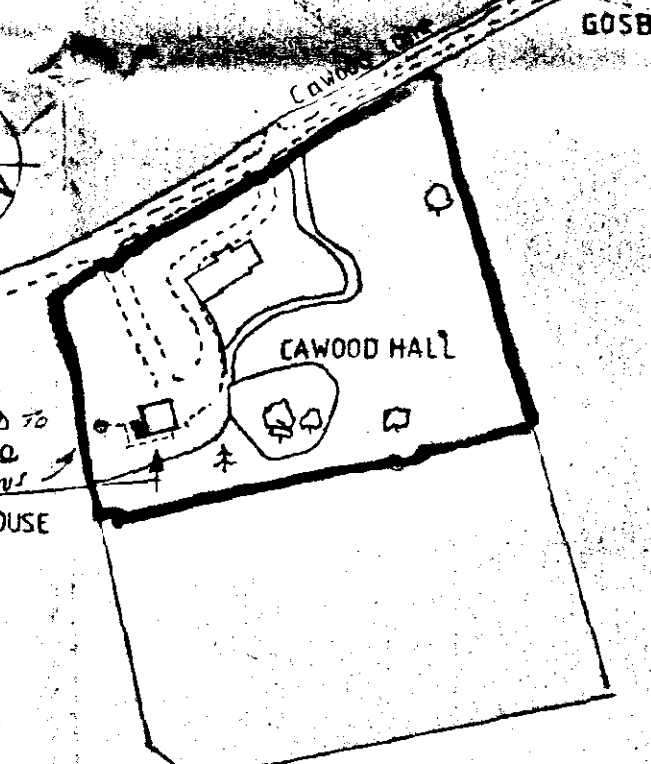

- NOTES
1. DIMENSIONS ARE NOT TO BE SCALED.
 2. GIVEN DIMENSIONS SHOULD BE CHECKED AGAINST ACTUAL SITE SIZES BEFORE ANY WORK IS CONSTRUCTED.

NEW UP & OVER GARAGE DOOR (SPECIAL) D.6

No.	Date	Description
REVISION		

EXTENSION AND UPGRADE OF GUEST HOUSE FOR MR & MRS J WRIGHT

DETERMINED PLAN

SOUTH HOLLAND DC
HOUSING & PLANNING
13 DEC 1999
Ref: 1257/99

TITLE
PROPOSED LAYOUT AND ELEVATIONS

PROPERTY
**CAWOOD HALL
CAWOOD LANE
GOSBERTON**

DRAWN
N.A.O.

CHECKED

DATE
NOV '99

DRAWING NUMBER
99/CH/03

SCALE
1:50

DRAWING STATUS