
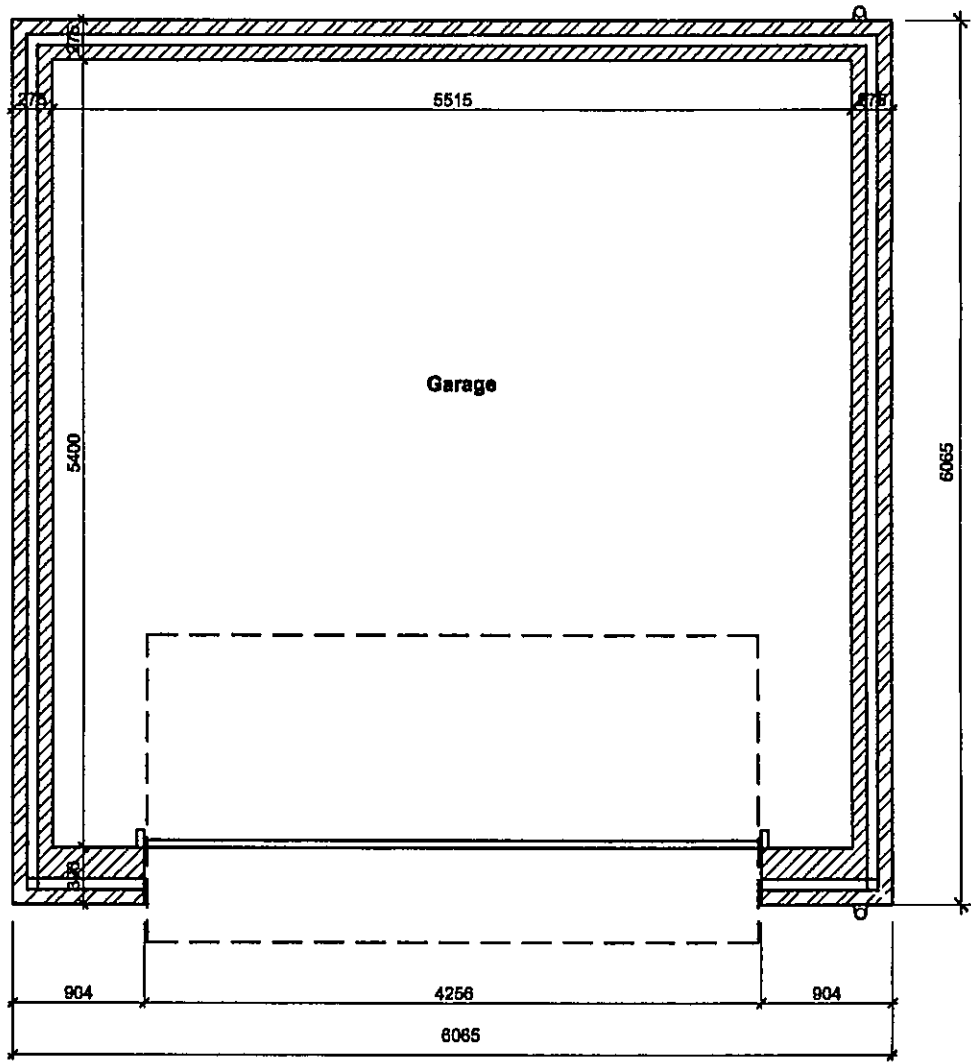


Contractor to check all Dimensions on site prior to ordering materials / commencing work.Do Not Scale from this Drawing - If in doubt then please ask

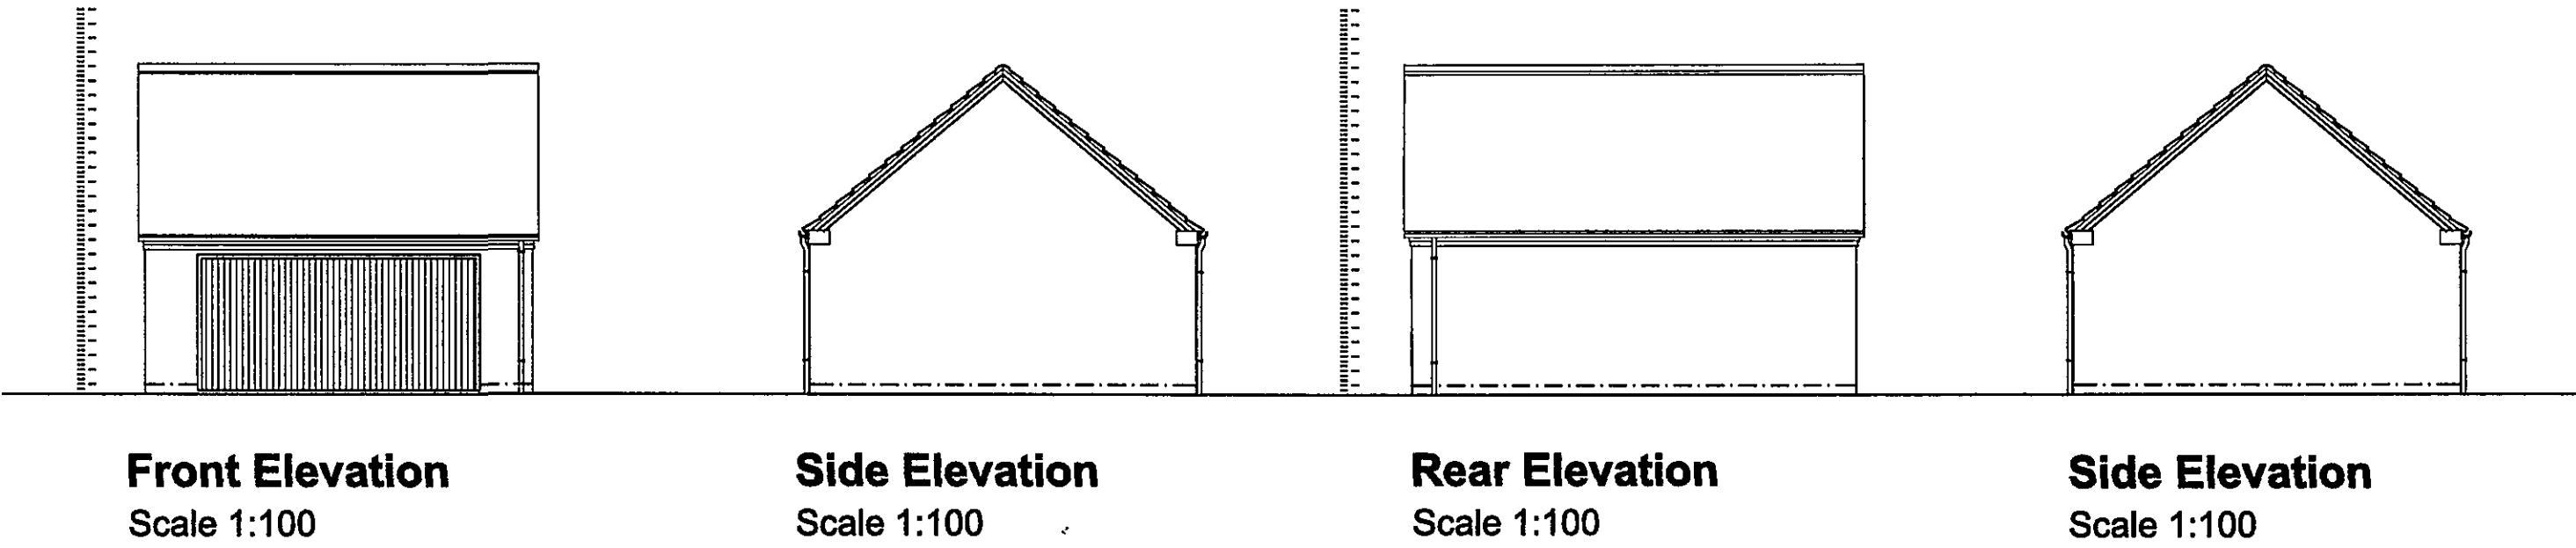

Ground Floor Plan
Scale 1:50

DETERMINED
PLAN

SHDC
Planning & Development
22 DEC 2008
Ref: 1289/08

Client :
Mrs C Davidson
117 High Street
Gosberton
PE11 4NA

Site :
**Proposed Residential
Development at 98 High
Street, Gosberton**

Drawing Title
Garage Details

remway
Design Ltd
2 Red Lion Street
Spalding
PE11 1BX
Tel / Fax: 01775 768 921
Mobile : 07815 112 058
e-mail: jason@remwaydesign.co.uk

Date : **Oct 07** Scale : **As noted**

Drawing No:
1500 - 04