


DO NOT SCALE FROM THIS DRAWING

This drawing is copyright and may not be altered, traced, copied, photographed or used for any other purpose other than that for which it is issued without consent of Mark Dennis - Architectural Services. The General Contractor is to check all dimensions on site and report any discrepancies to the Architect

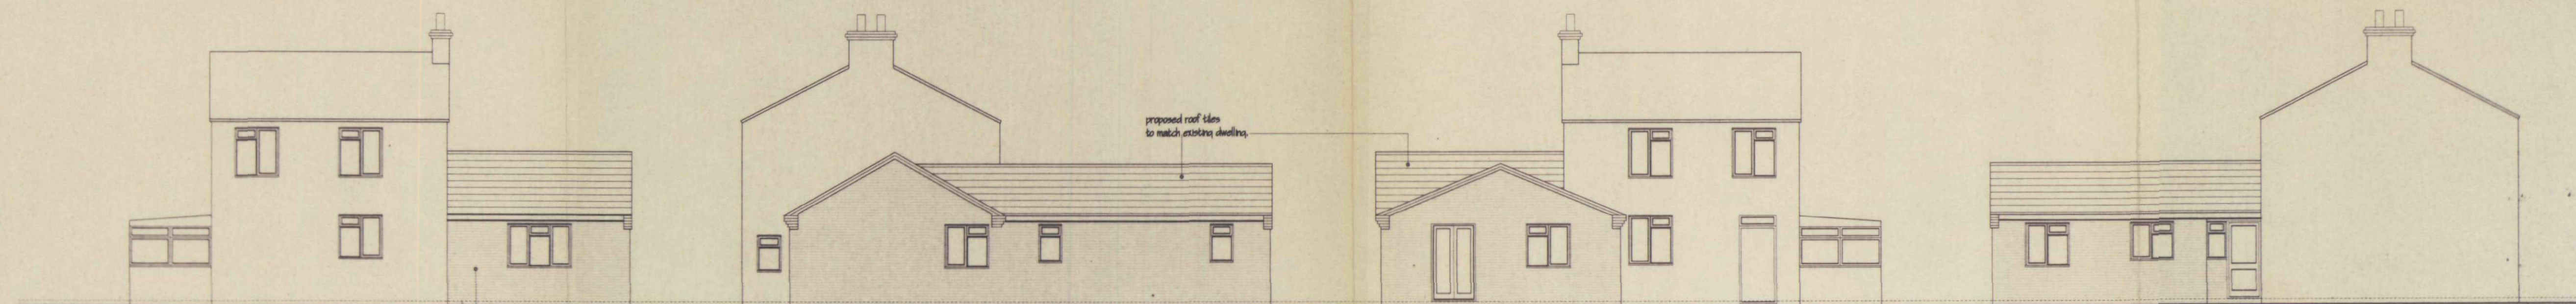

FRONT ELEVATION - from Tracks


proposed facing bricks
to match existing condition

SIDE ELEVATION

REAR ELEVATION

SIDE ELEVATION

PROPOSED ELEVATIONS

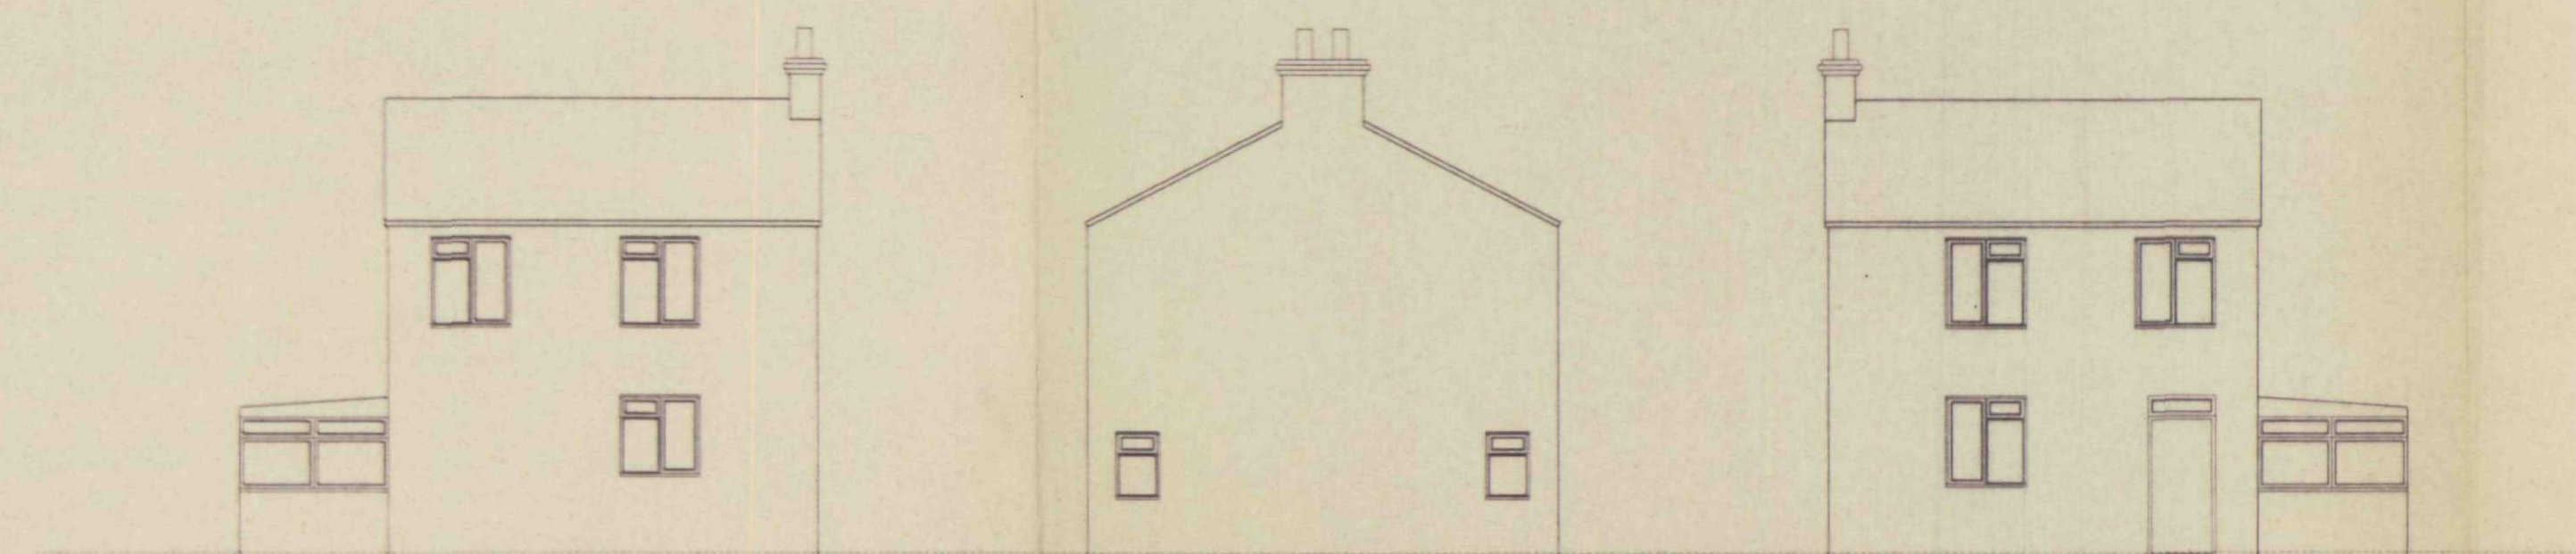


FRONT ELEVATION - from Track


SIDE ELEVATION

REAR ELEVATION

EXISTING ELEVATIONS

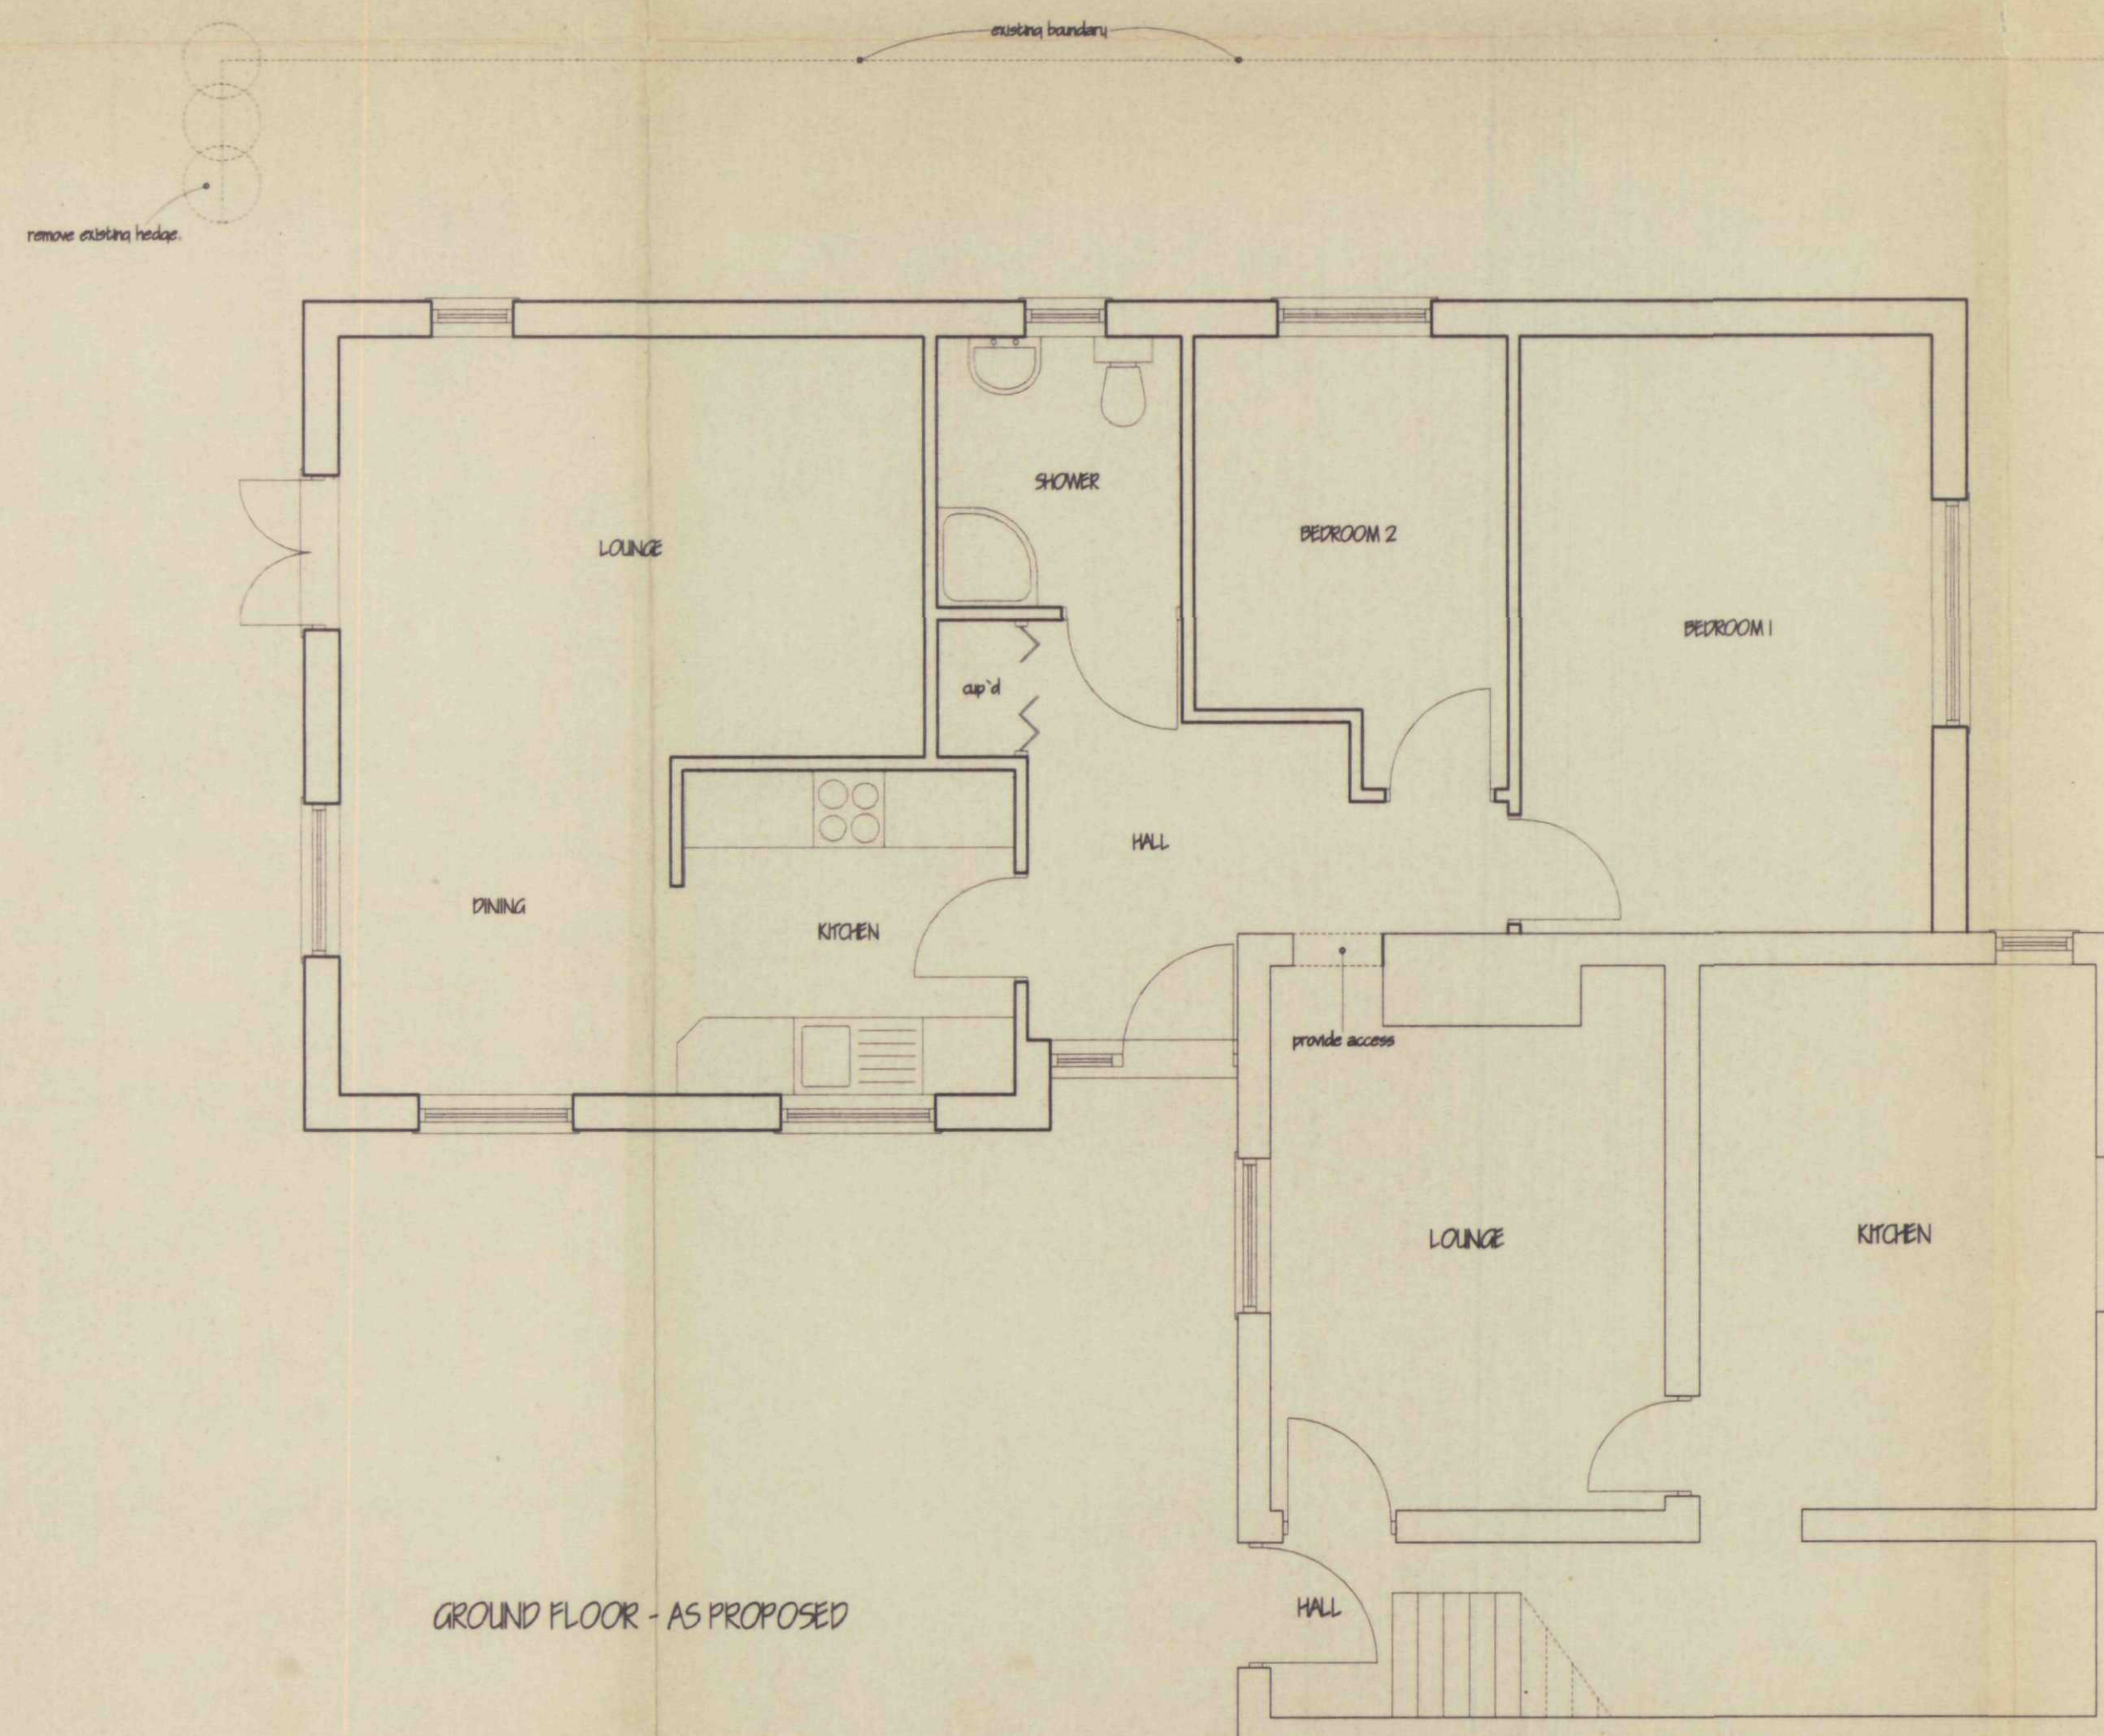

GROUND FLOOR - AS PROPOSED

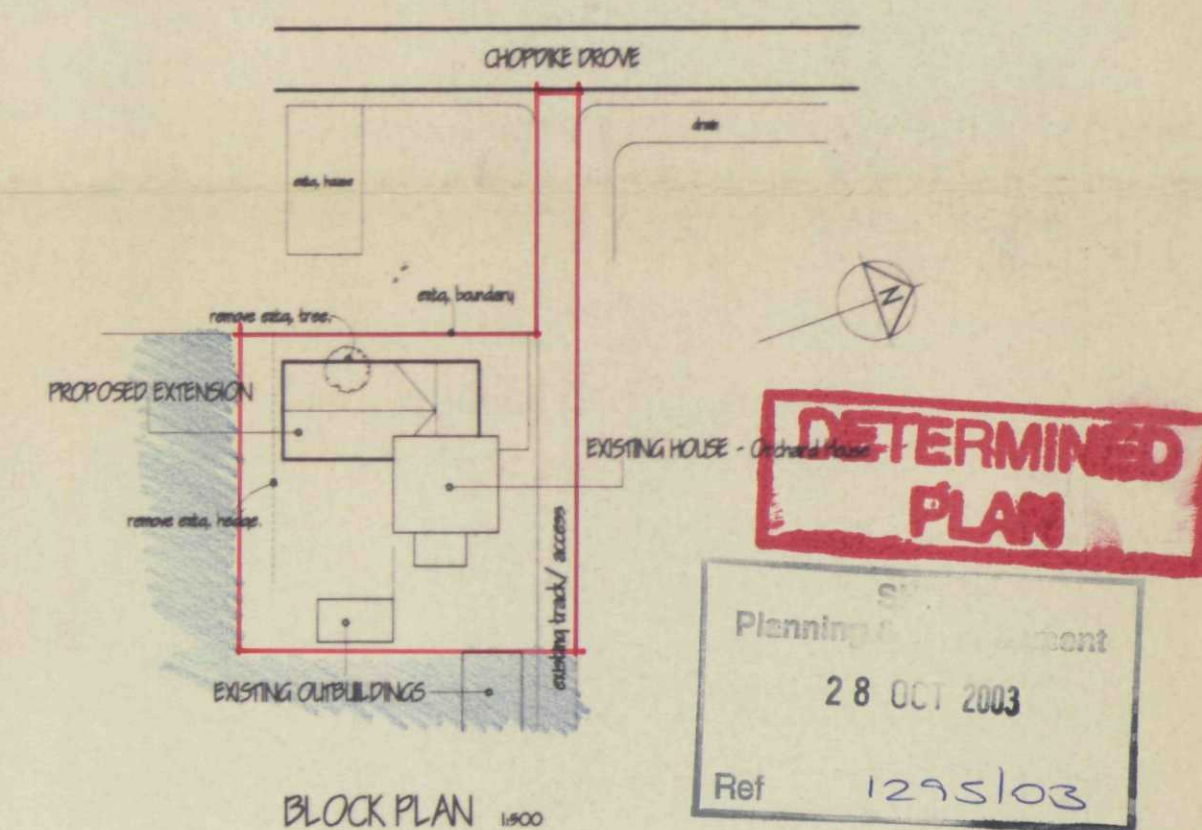

PROJECT TITLE
PROPOSED SINGLE STOREY EXTENSION AT:
ORCHARD HOUSE FARM, CHOP DIKE DROVE,
GOSBERTON CLOUGH, SPALDING, Lincs.

FOR: W. R. KERFOOT & PARTNERS.

LAYOUT, ELEVATIONS & BLOCK PLAN.

[illegible]

SCALE 1:50, 1:100, 1:500

DRAWN	M
-------	---

DATE OCT 07

DRAWING No. 05.028/1