




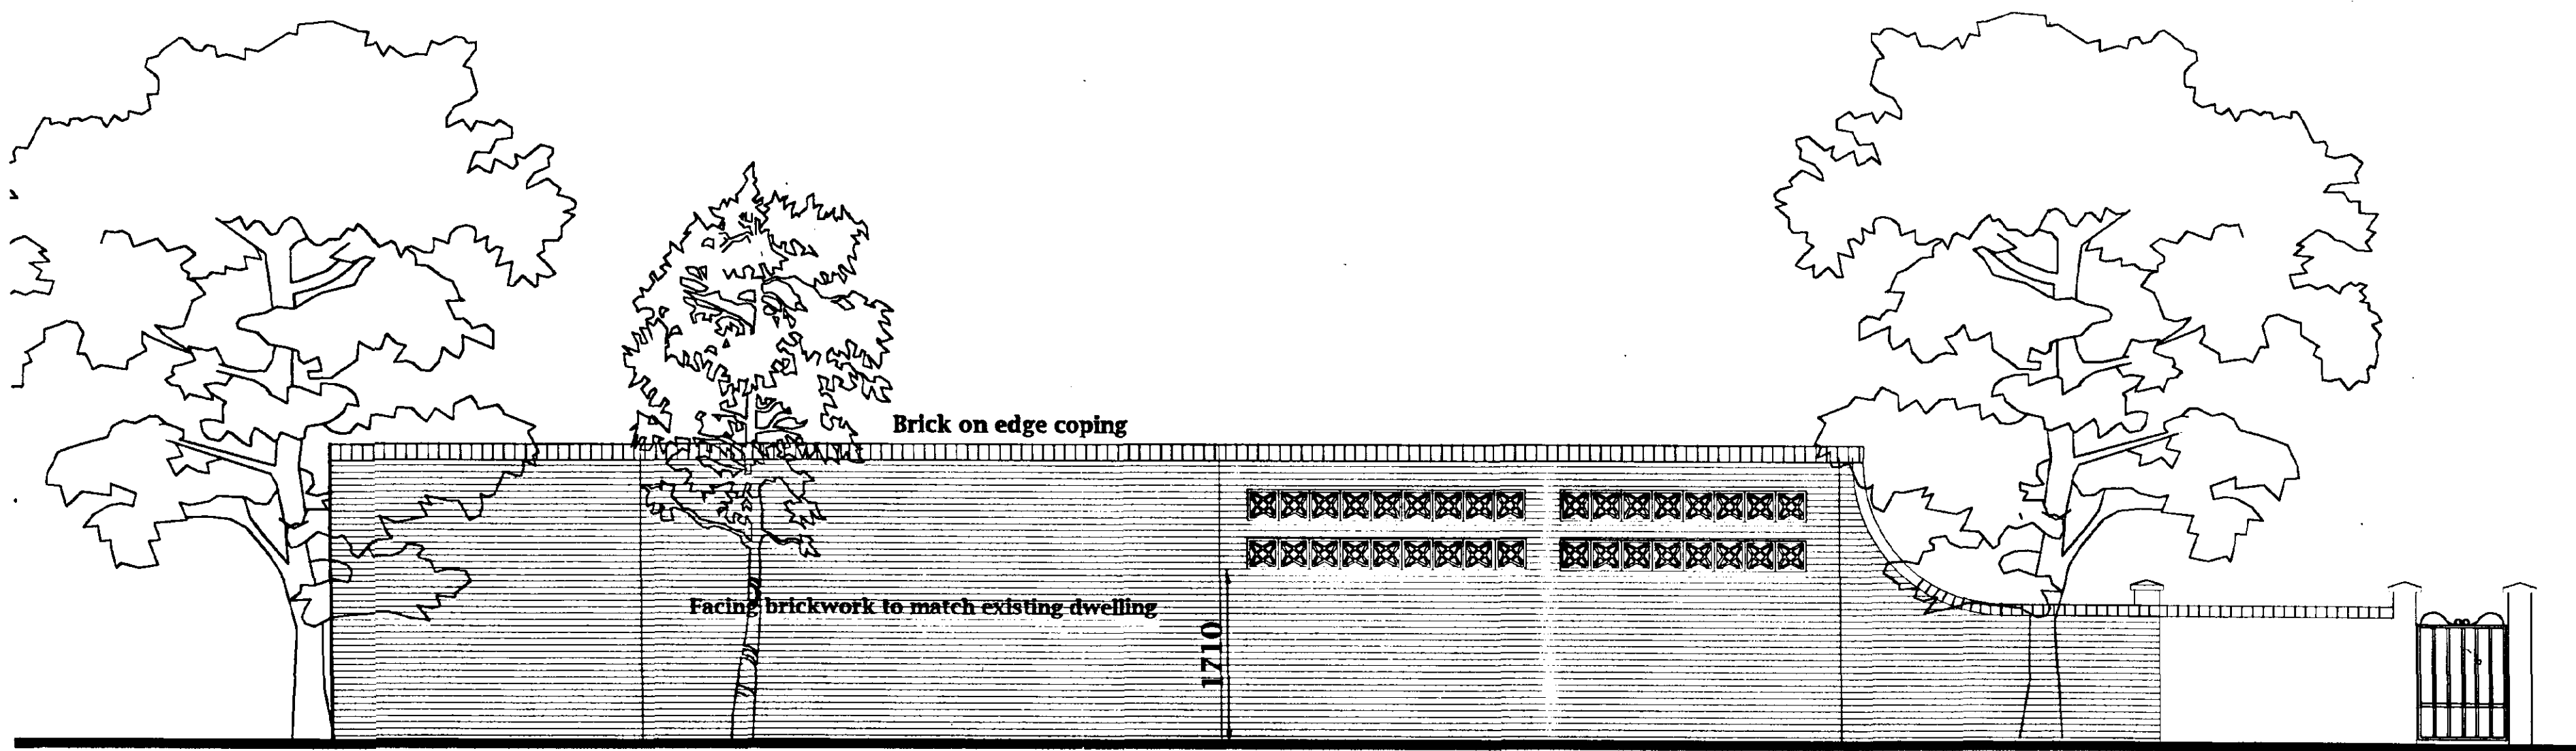


PROPOSED NORTH ELEVATION

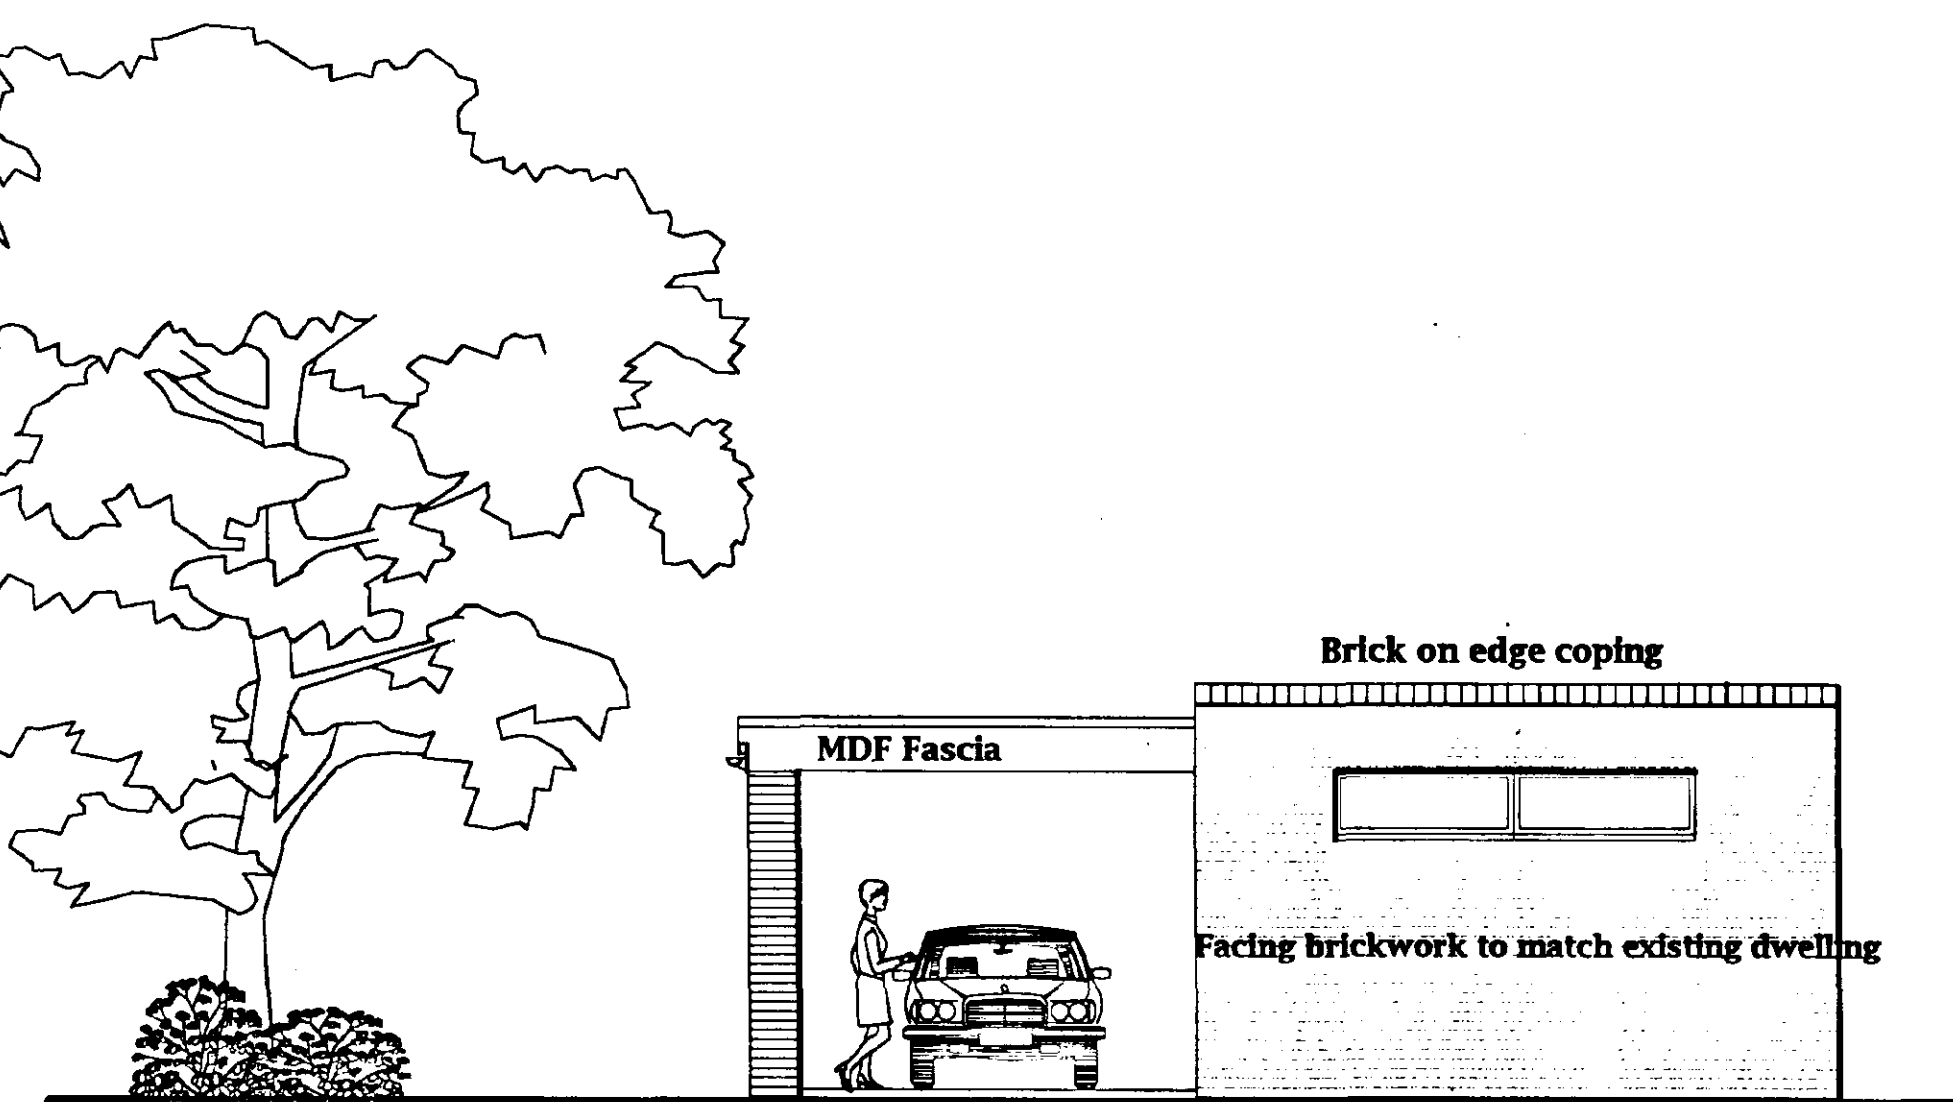


PROPOSED EAST ELEVATION

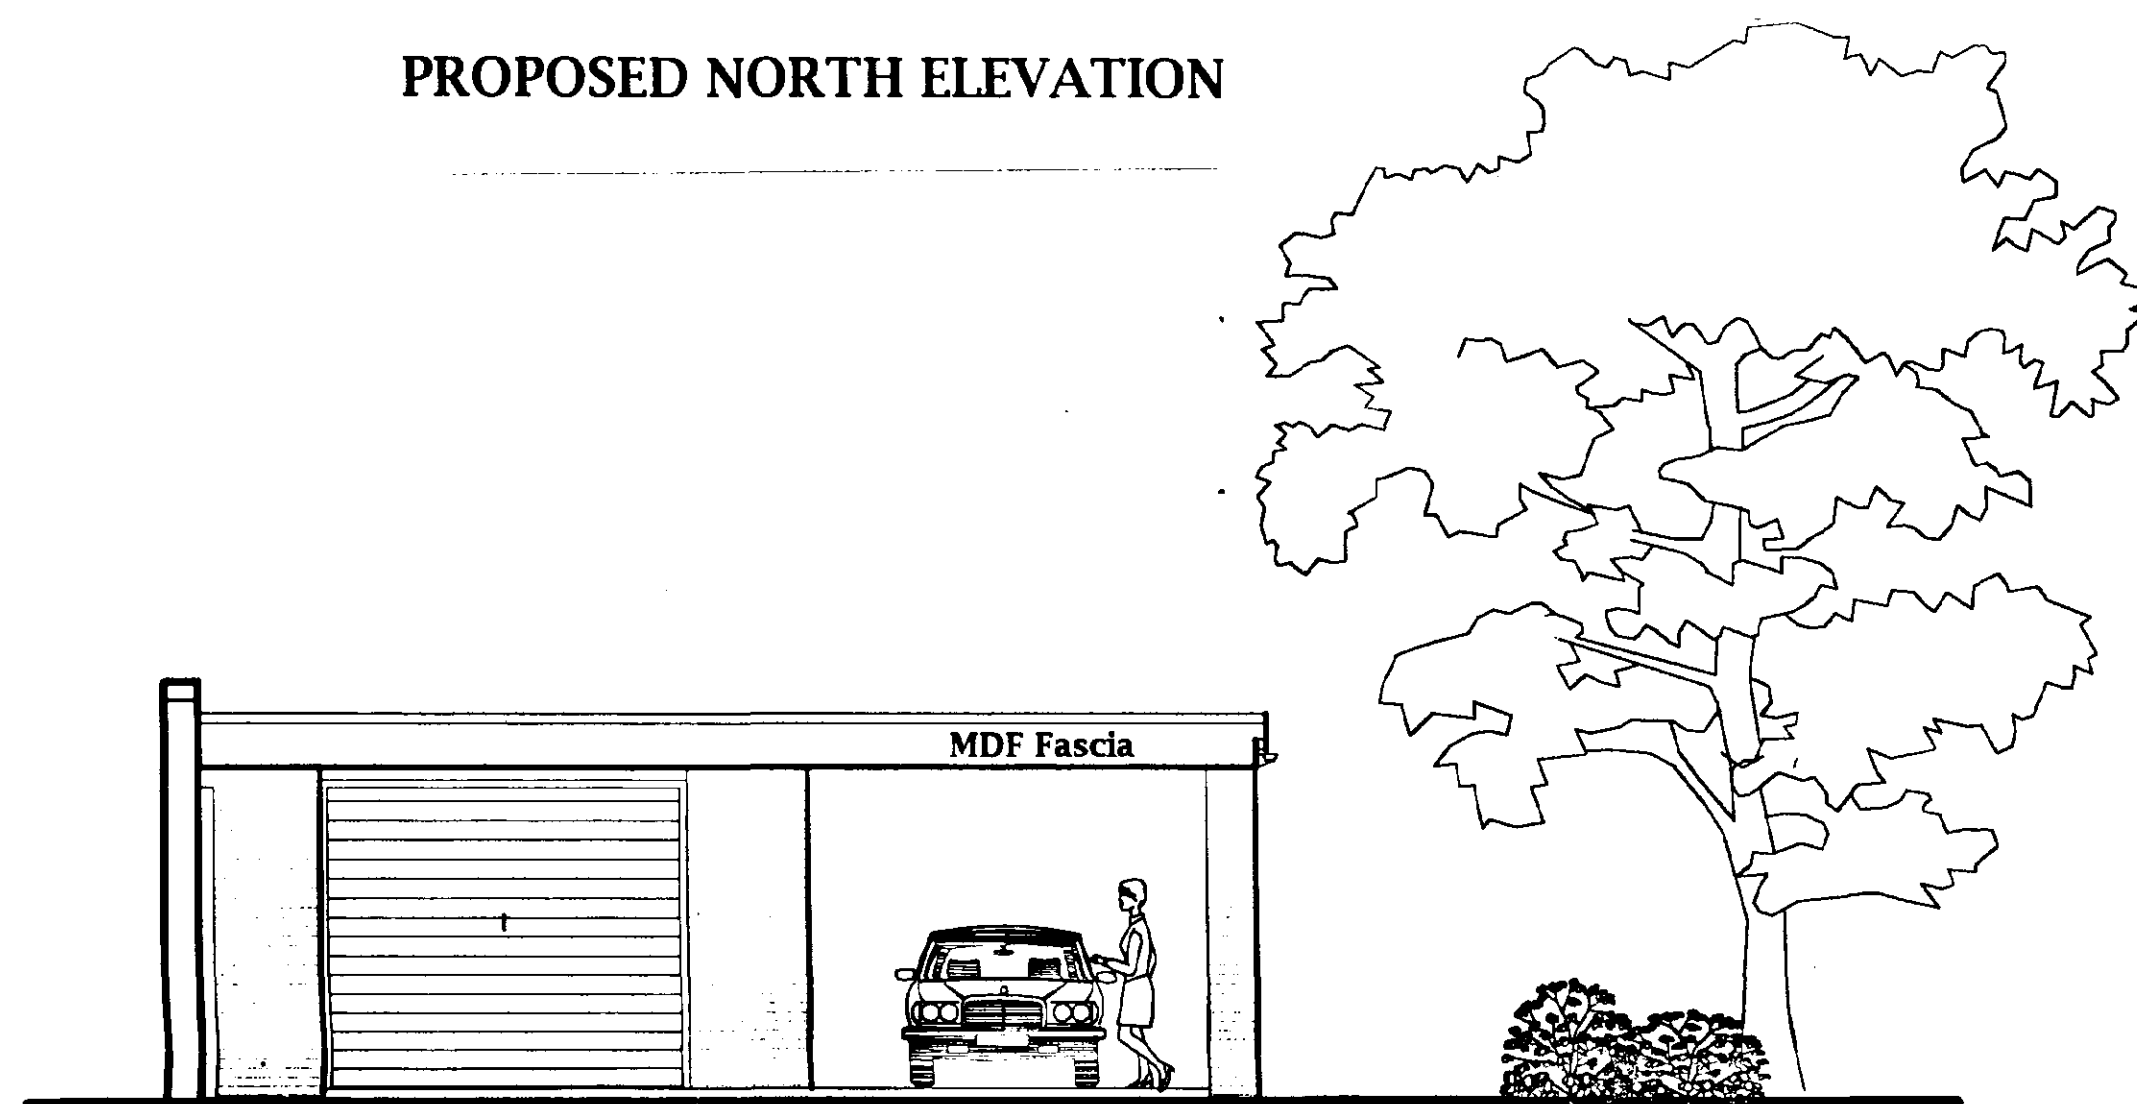


PROPOSED WEST ELEVATION

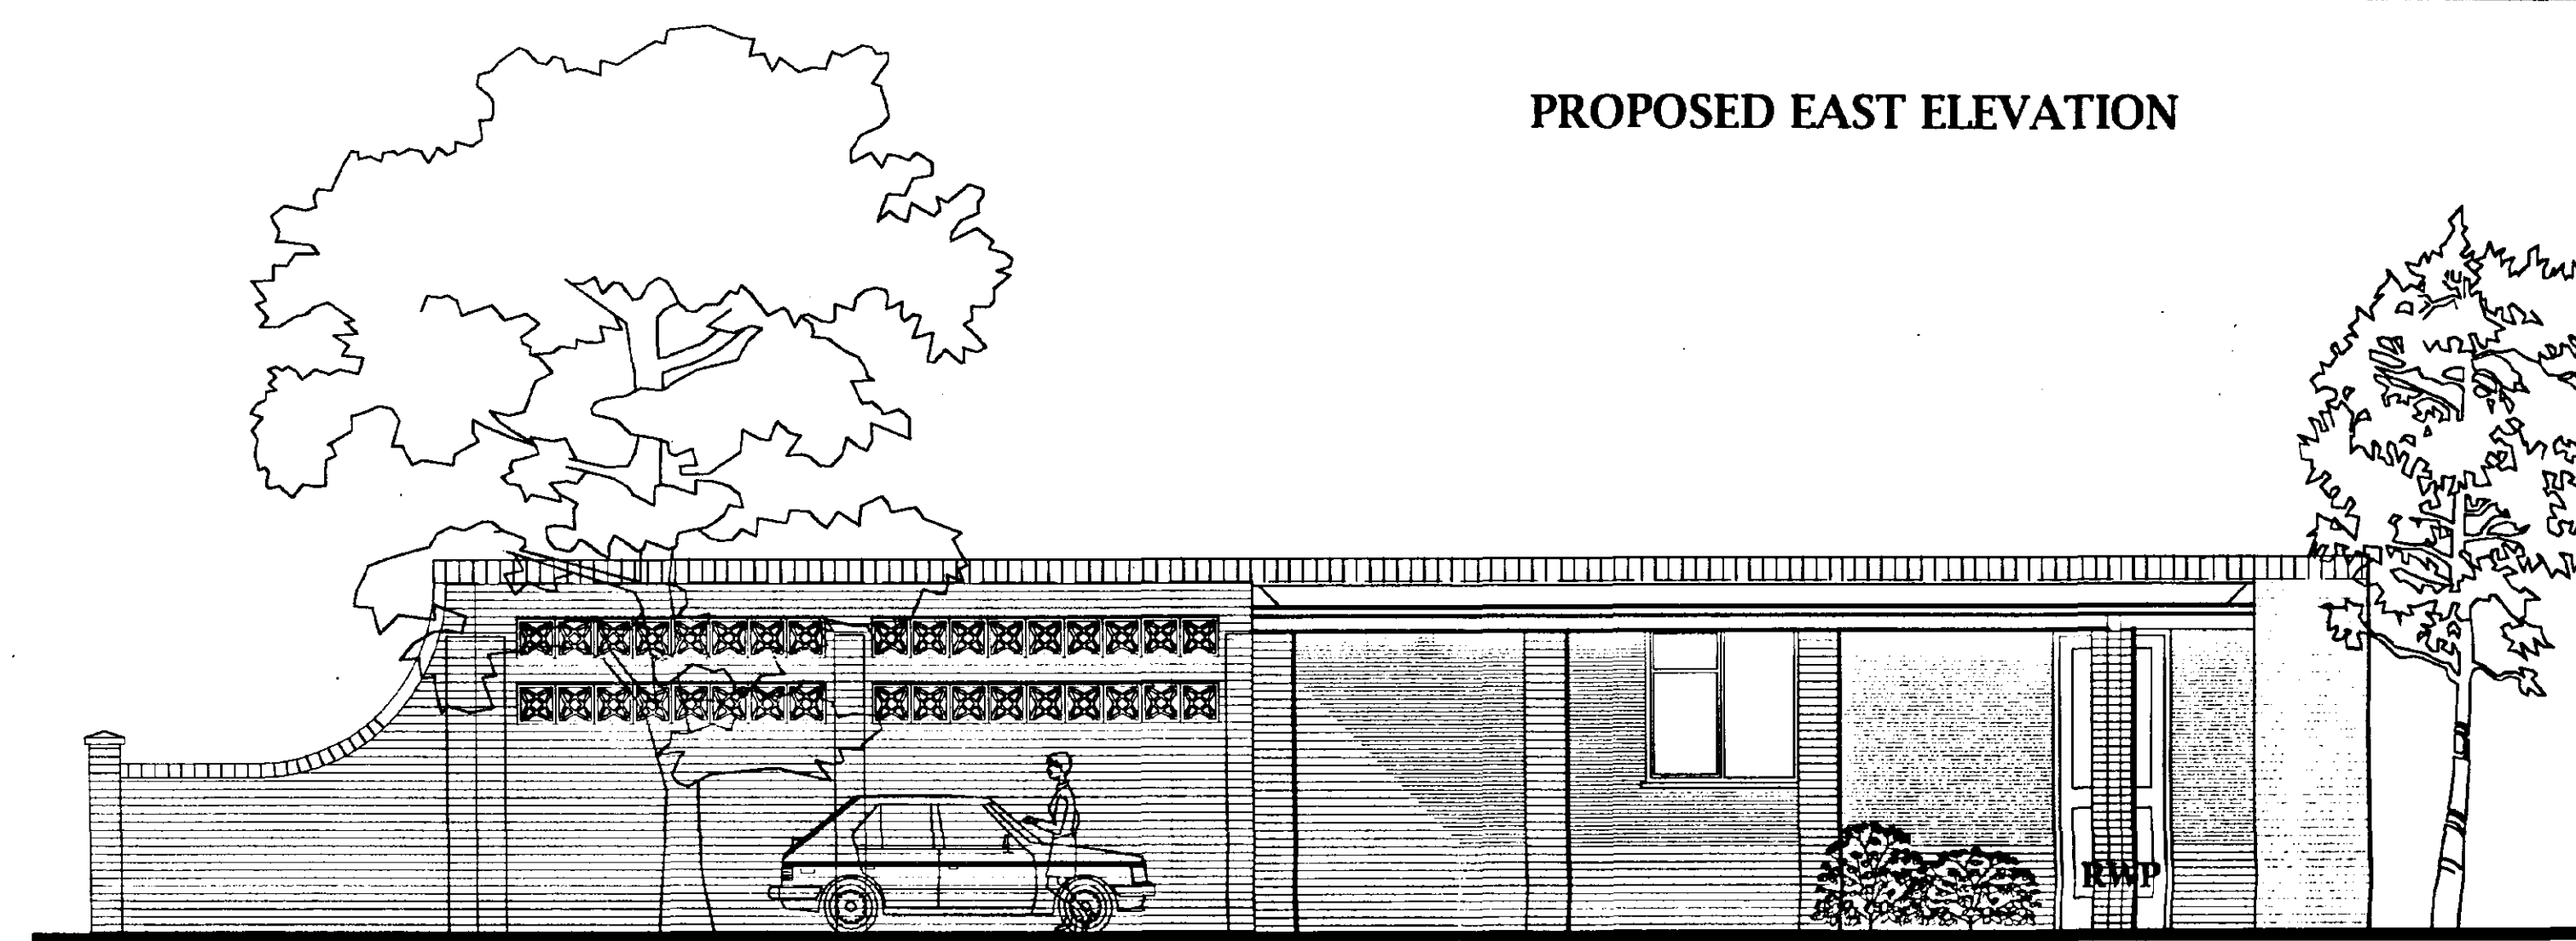


PROPOSED SOUTH ELEVATION

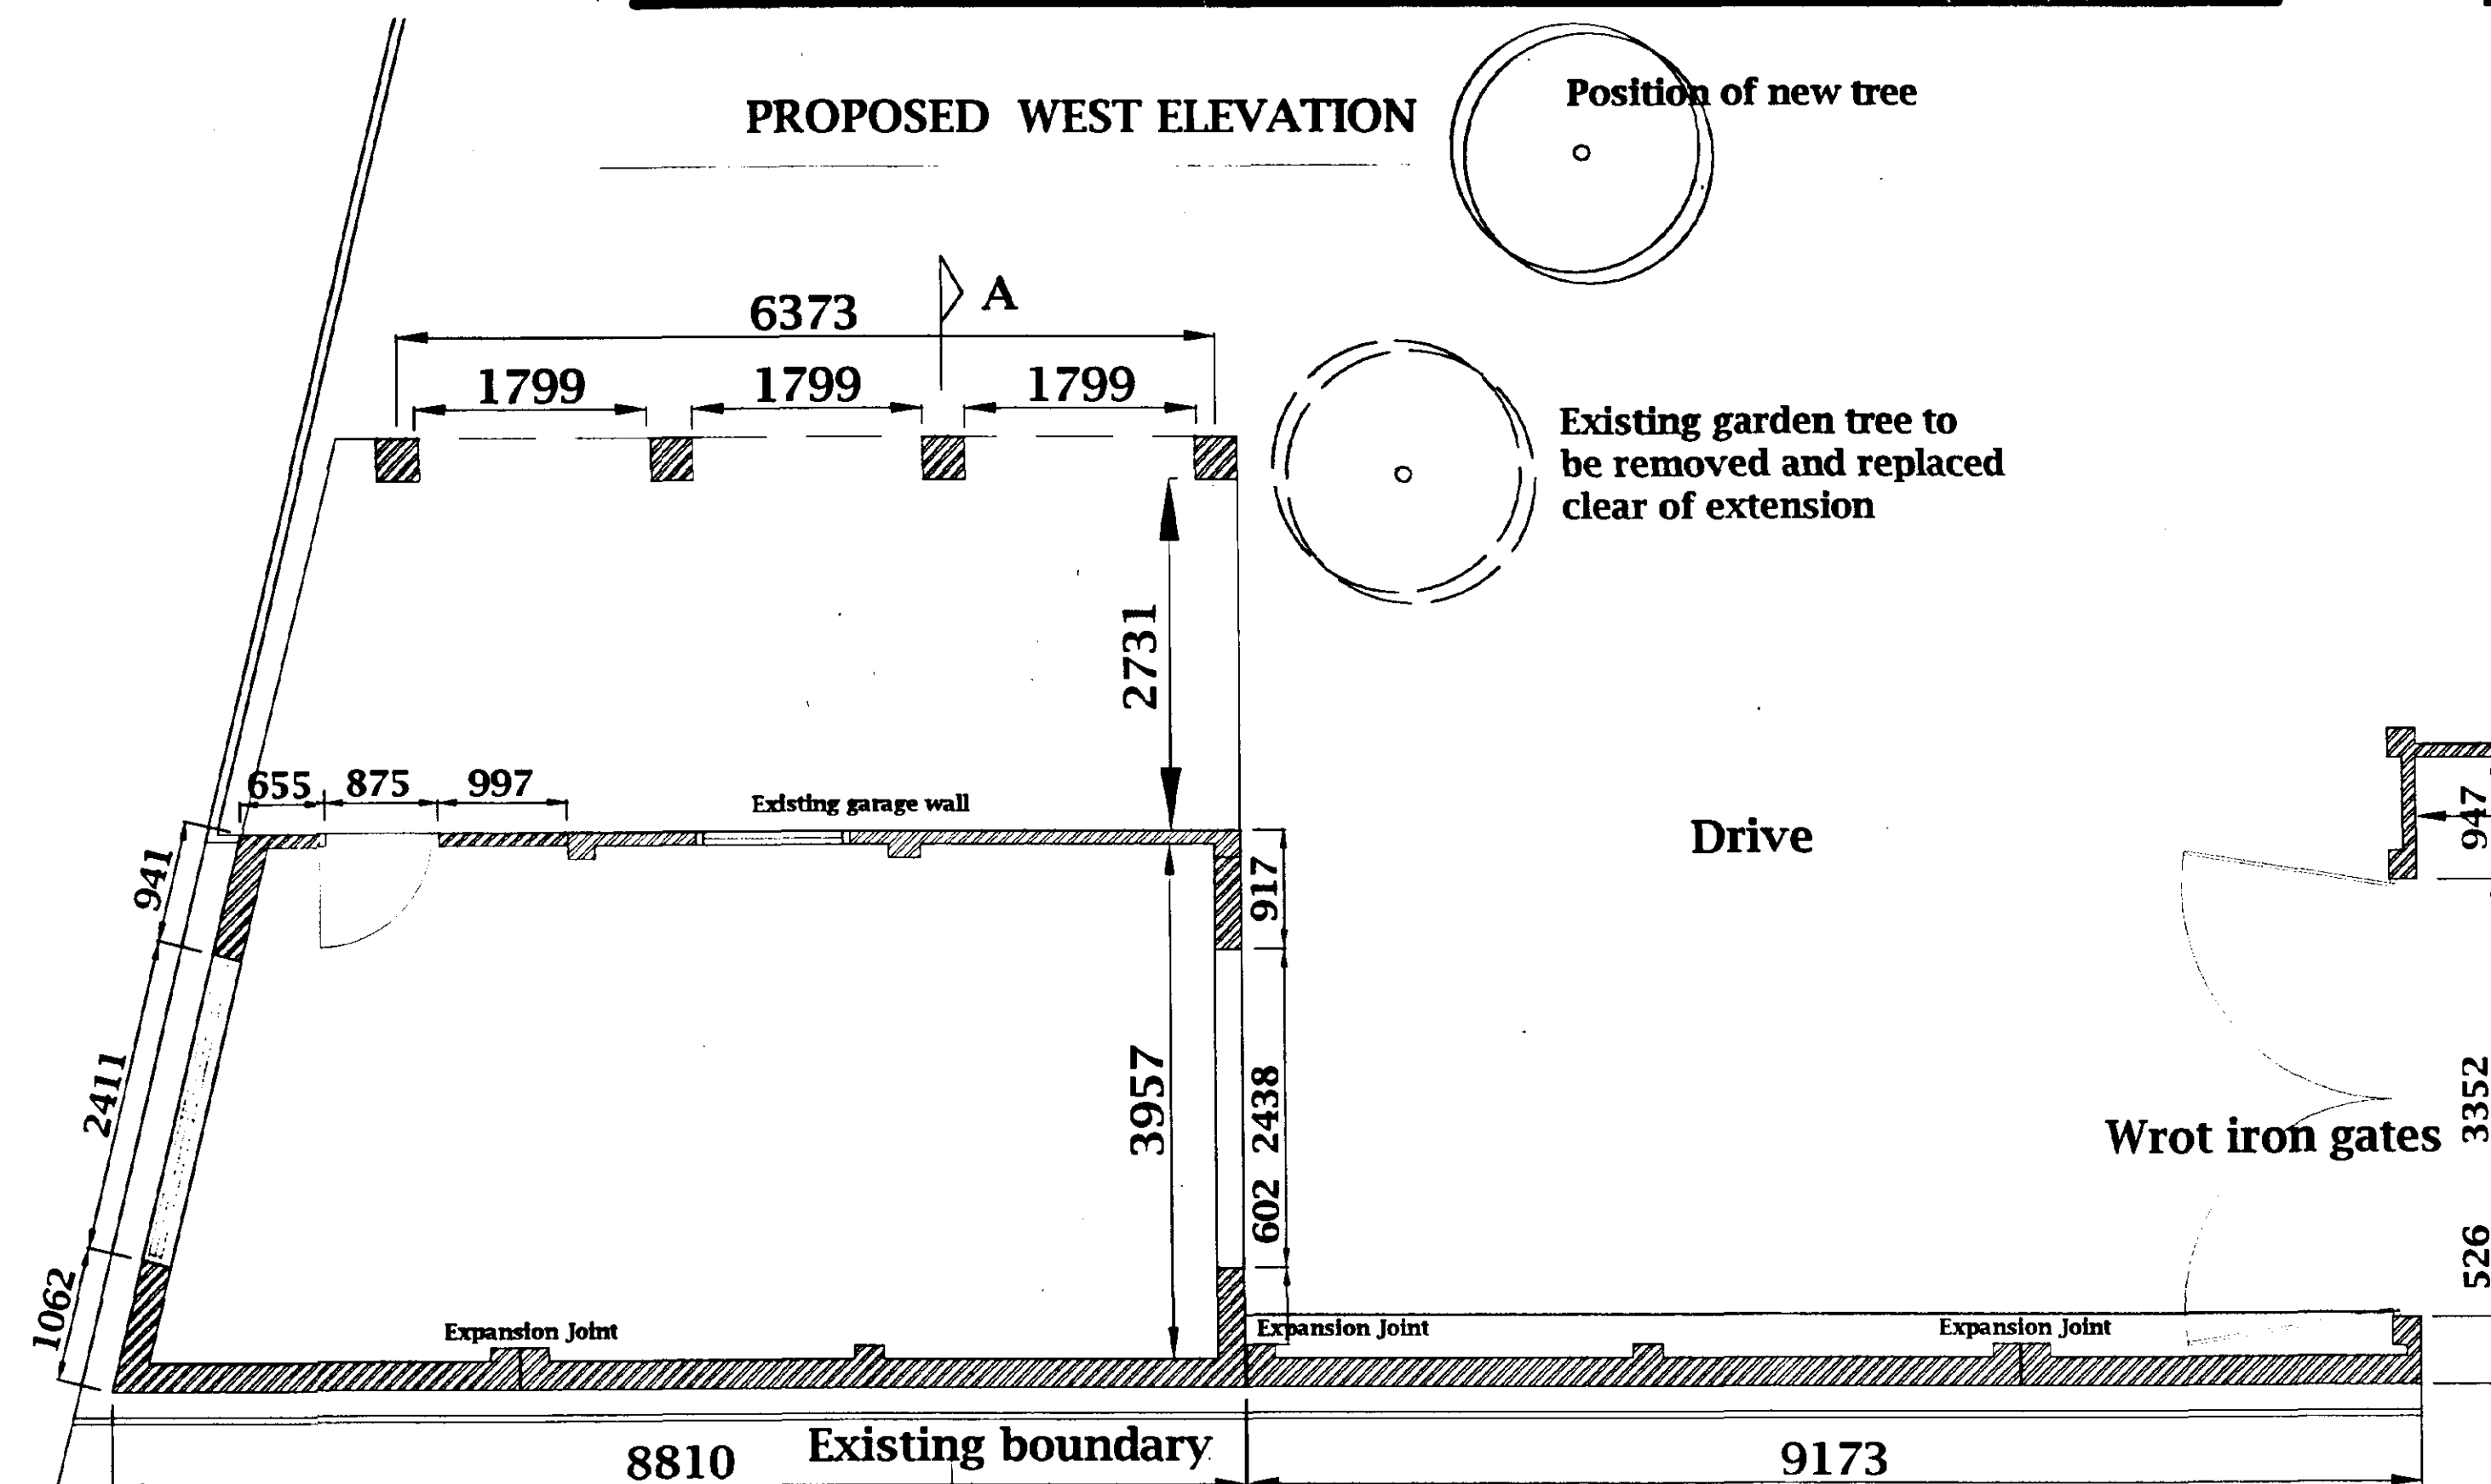


PLAN

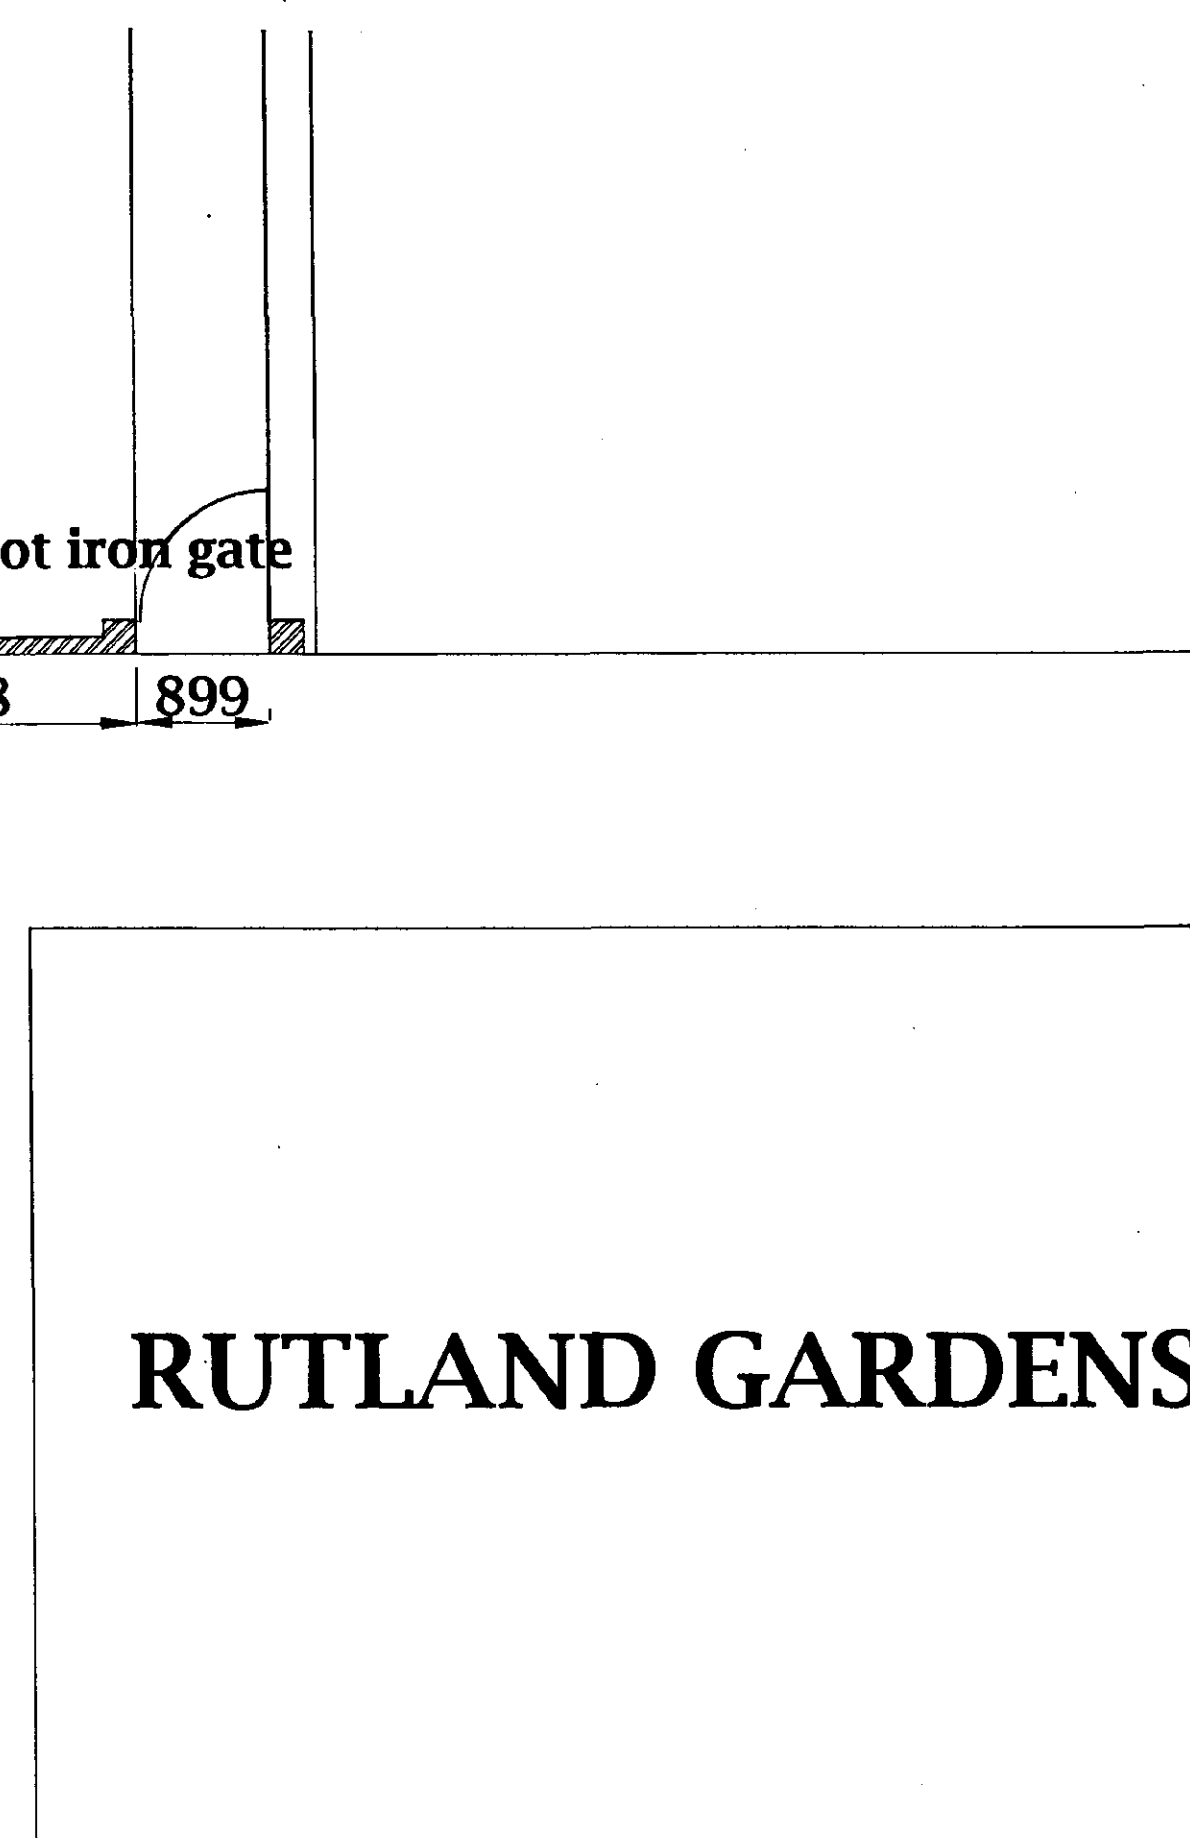


RUTLAND GARDENS

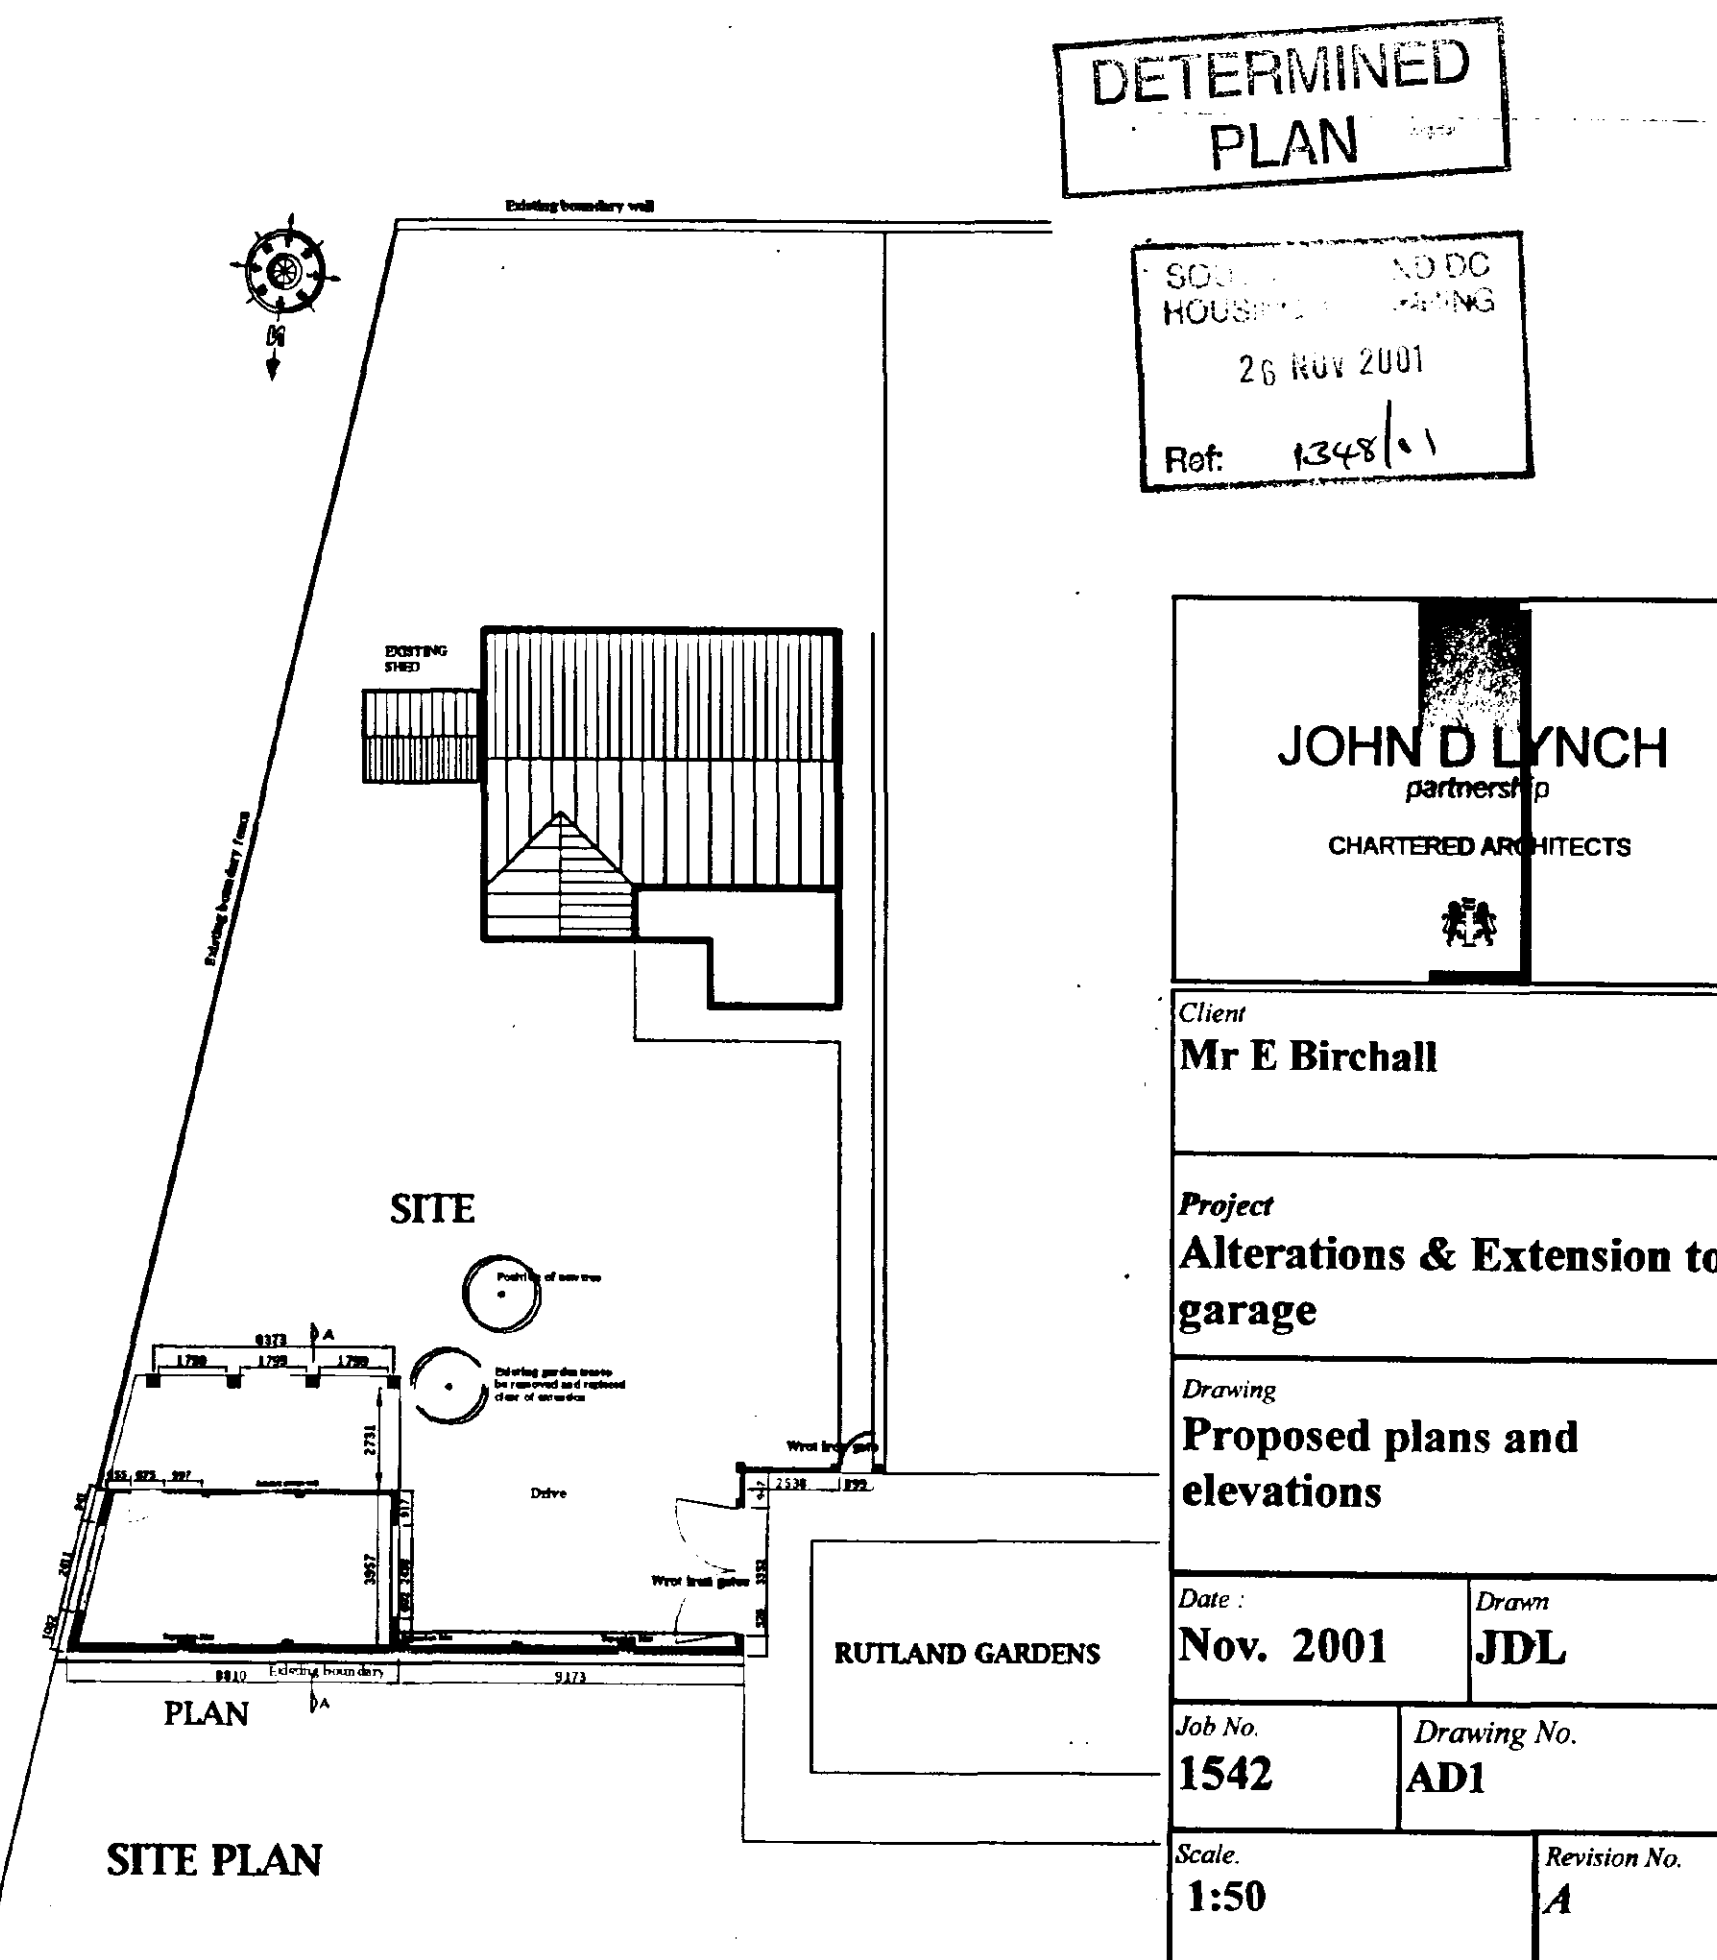


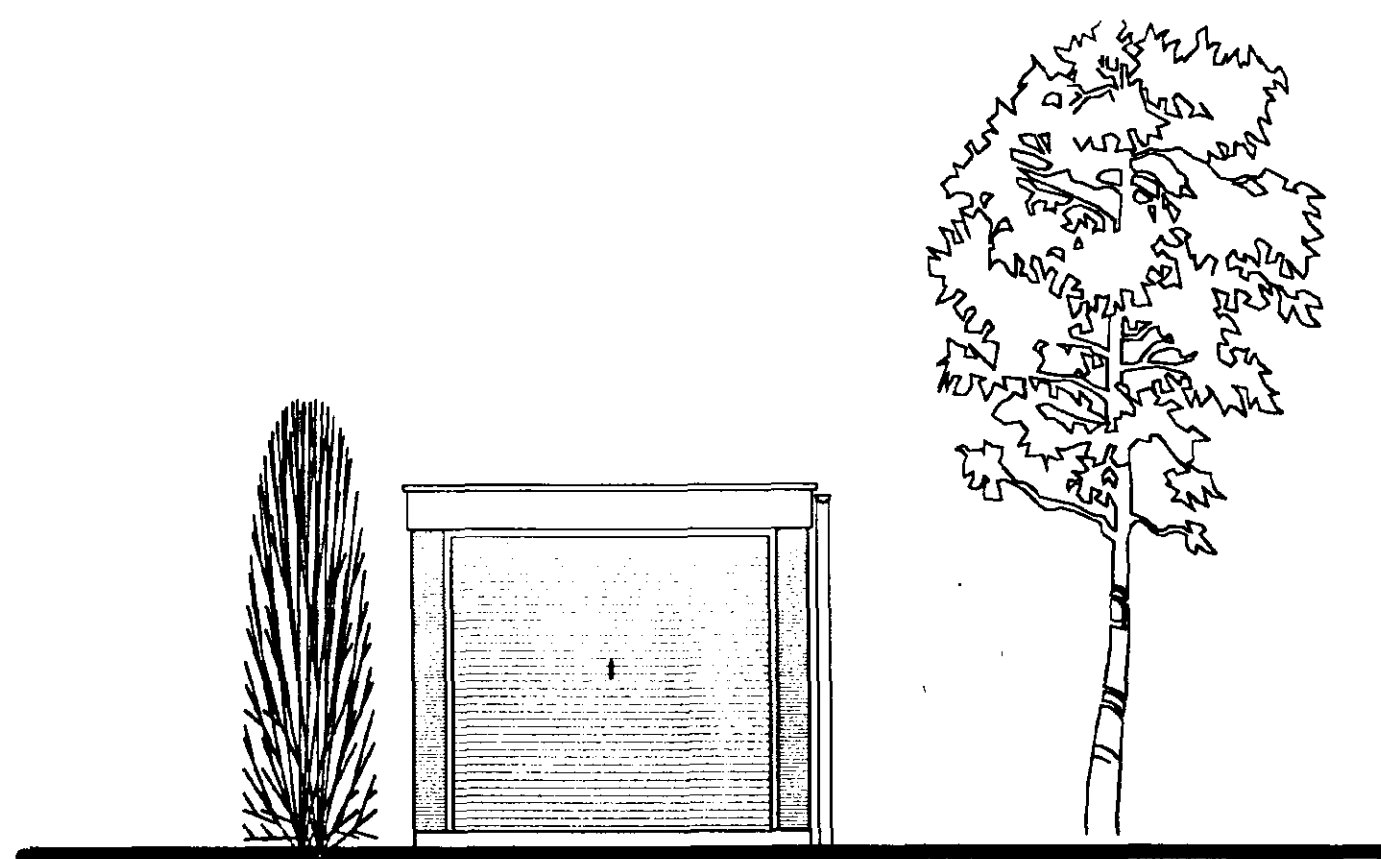



EXISTING WEST ELEVATION

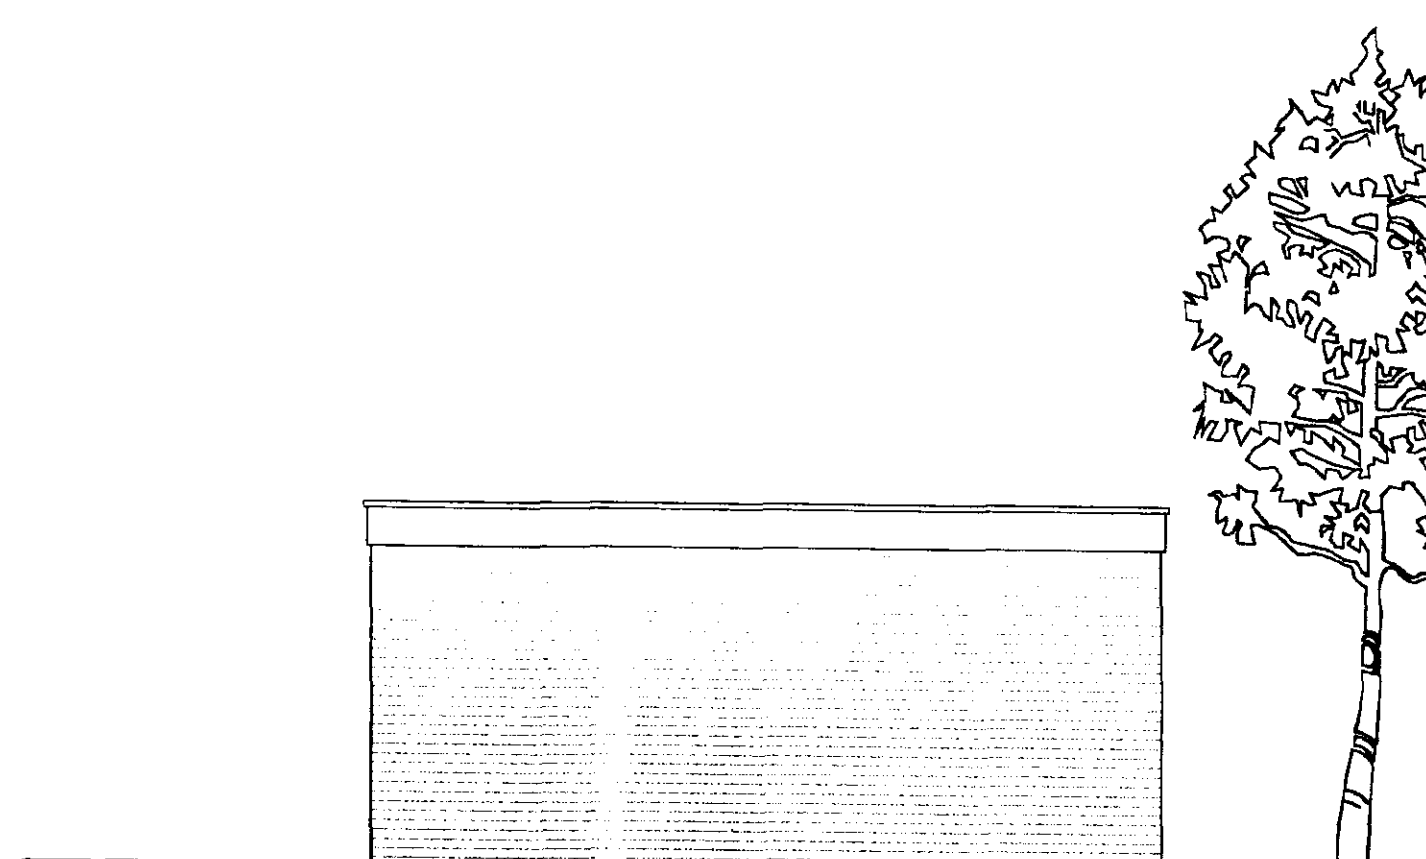


EXISTING NORTH ELEVATION

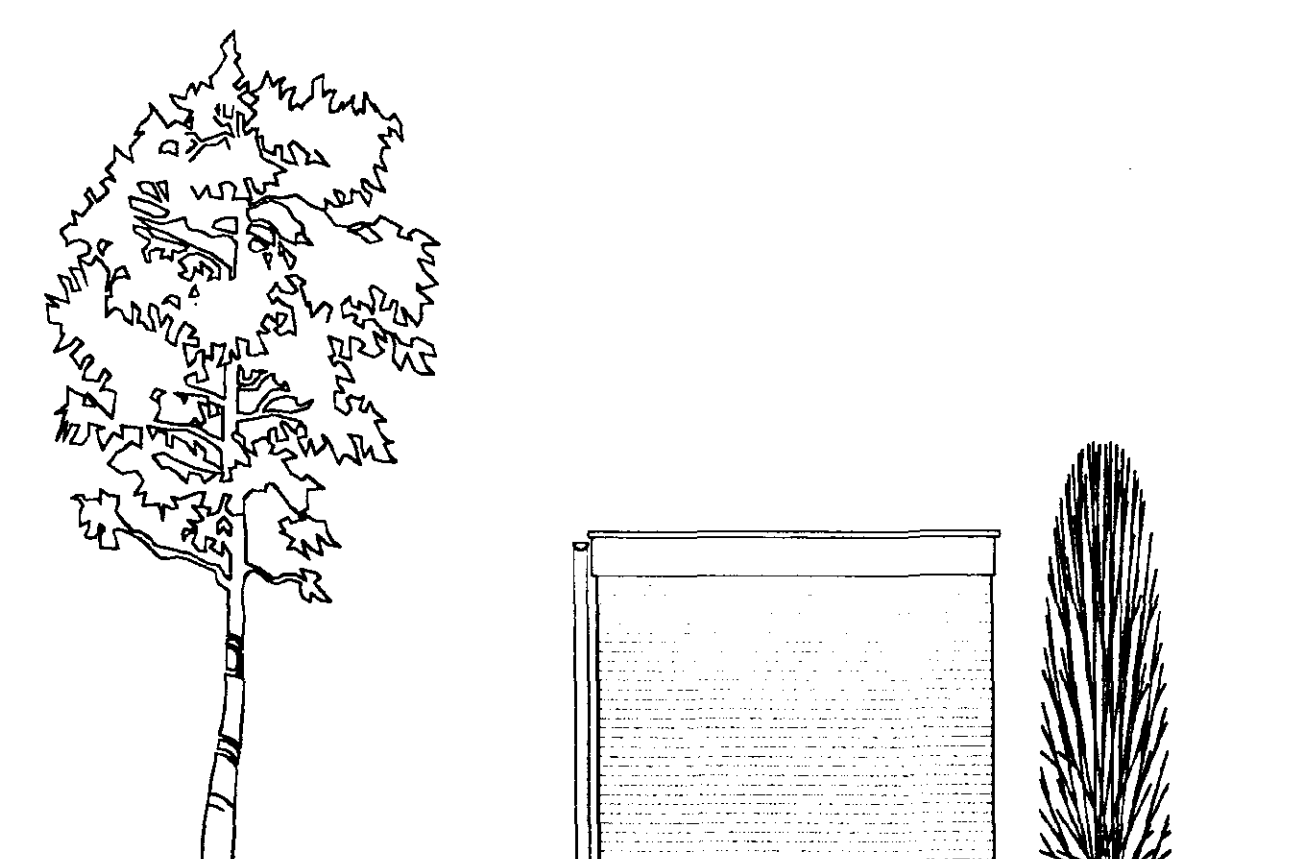

EXISTING EAST ELEVATION

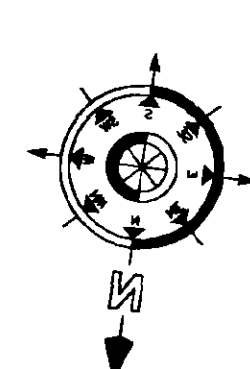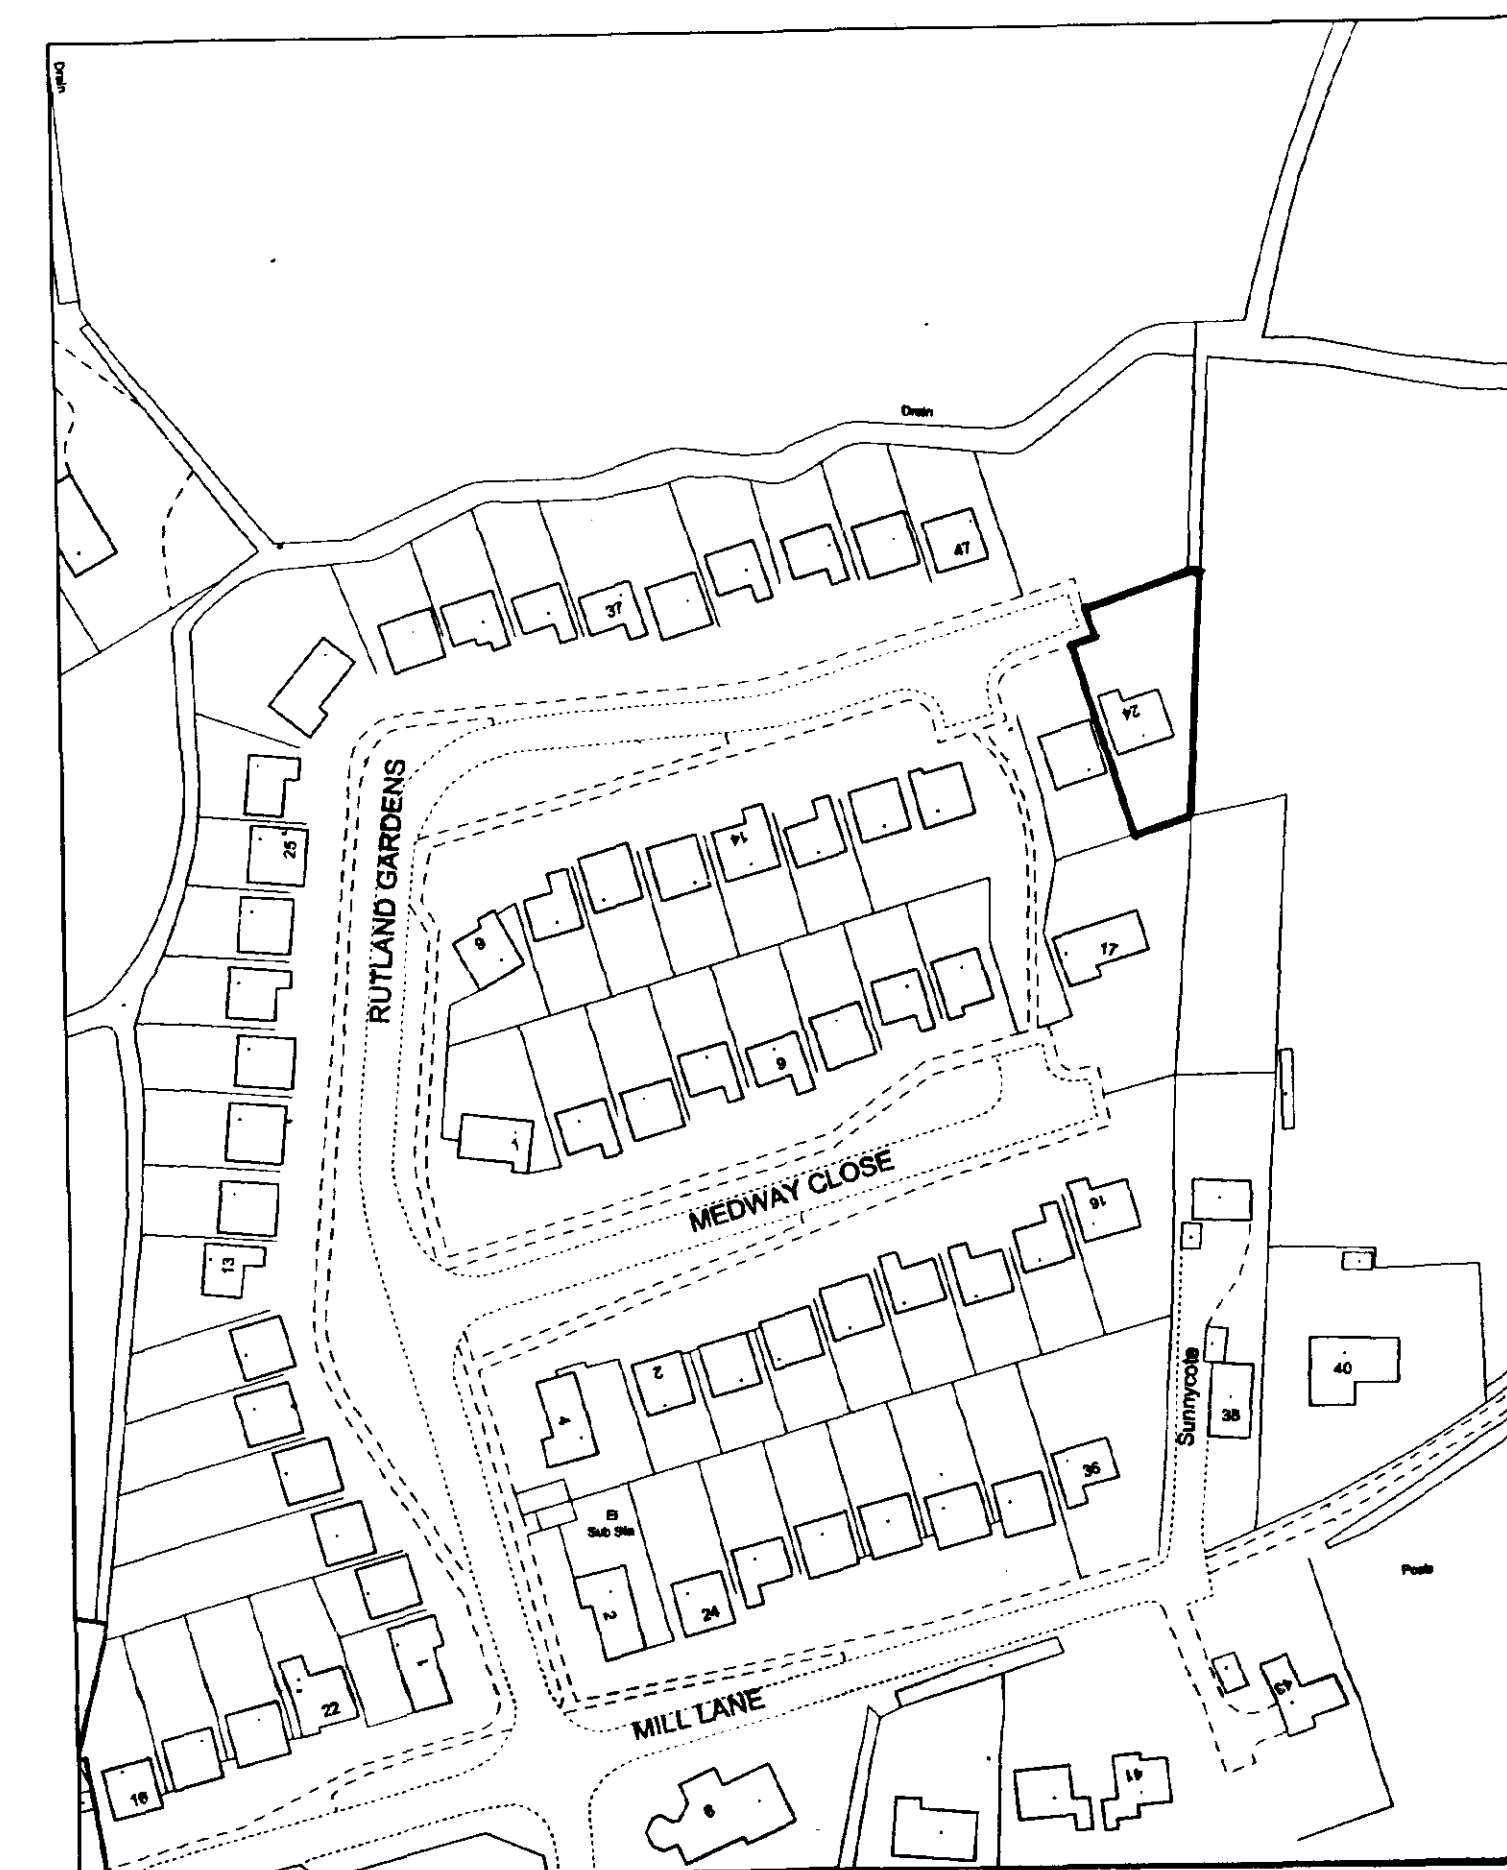


Existing boundary wall

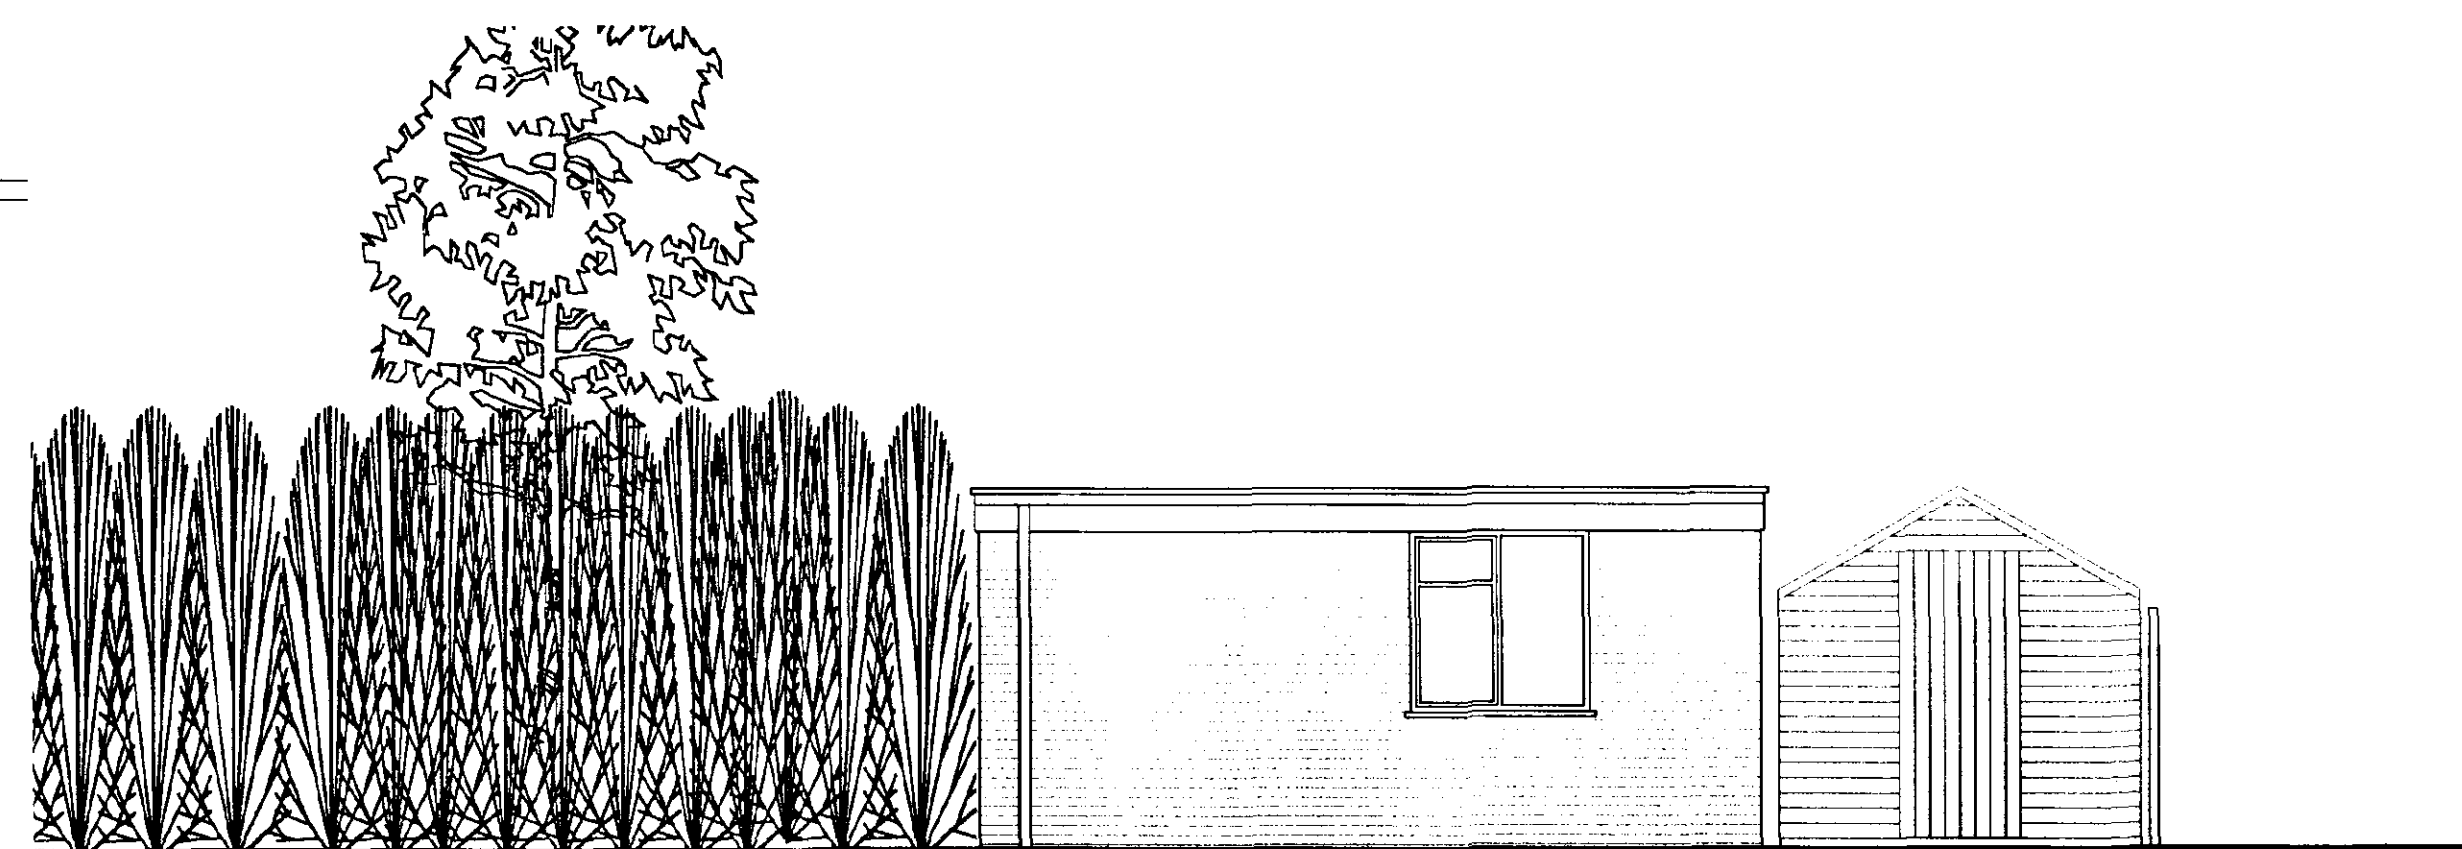

EXISTING SOUTH ELEVATION

**SITE**

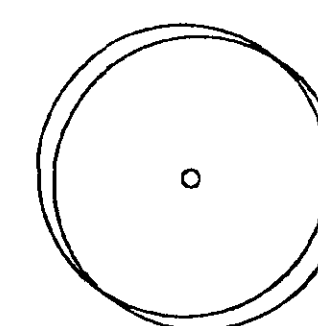


DETERMINED  
PLAN

SOUTH HOLLAND DC  
HOUSING & PLANNING  
26 NOV 2001  
Ref: 1348/01


**SITE**

Existing boundary fence

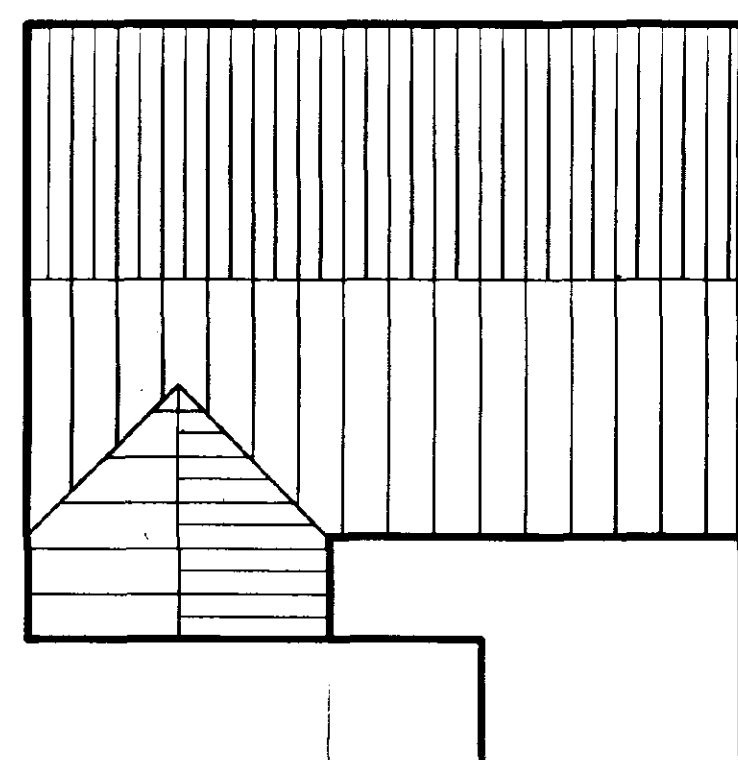

EXISTING  
SHED

EXISTING GARAGE

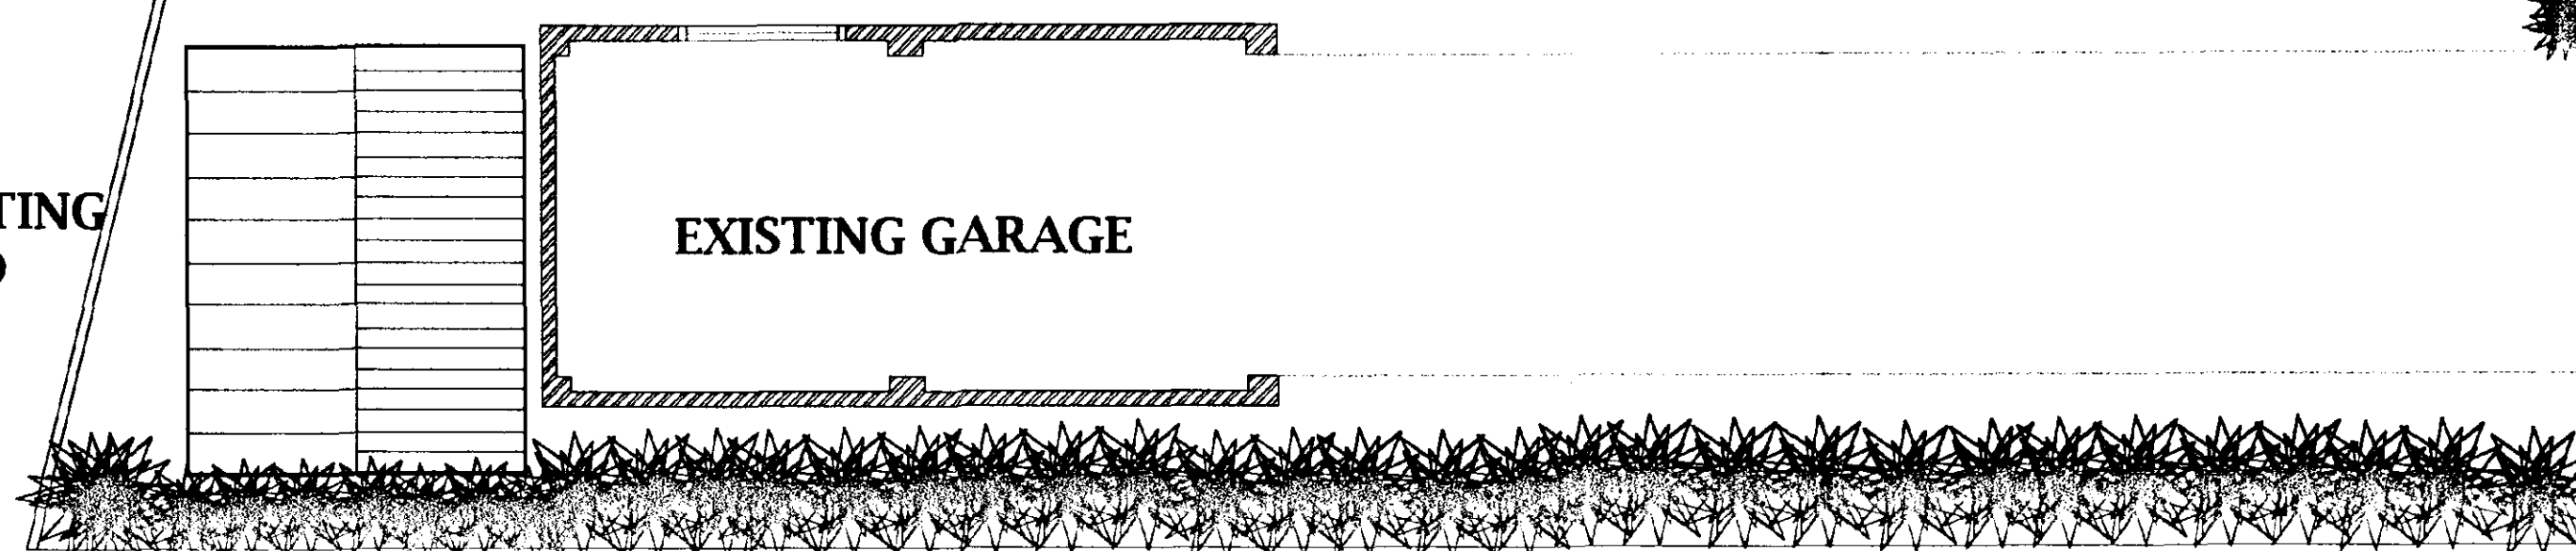

RUTLAND GARDENS

**JOHN D LYNCH**  
partnership  
CHARTERED ARCHITECTS

Client  
**Mr & Mrs D Burchall**

Project  
**Alterations and extensions  
to Garage**

Drawing  
**Existing Plan and  
Elevations**

Date  
**Nov. 2001**

Drawn  
**JDL**

Job No.  
**1542**

Drawing No.  
**AL1**

Scale  
**1 :100 & 1:50**

Revision No.