



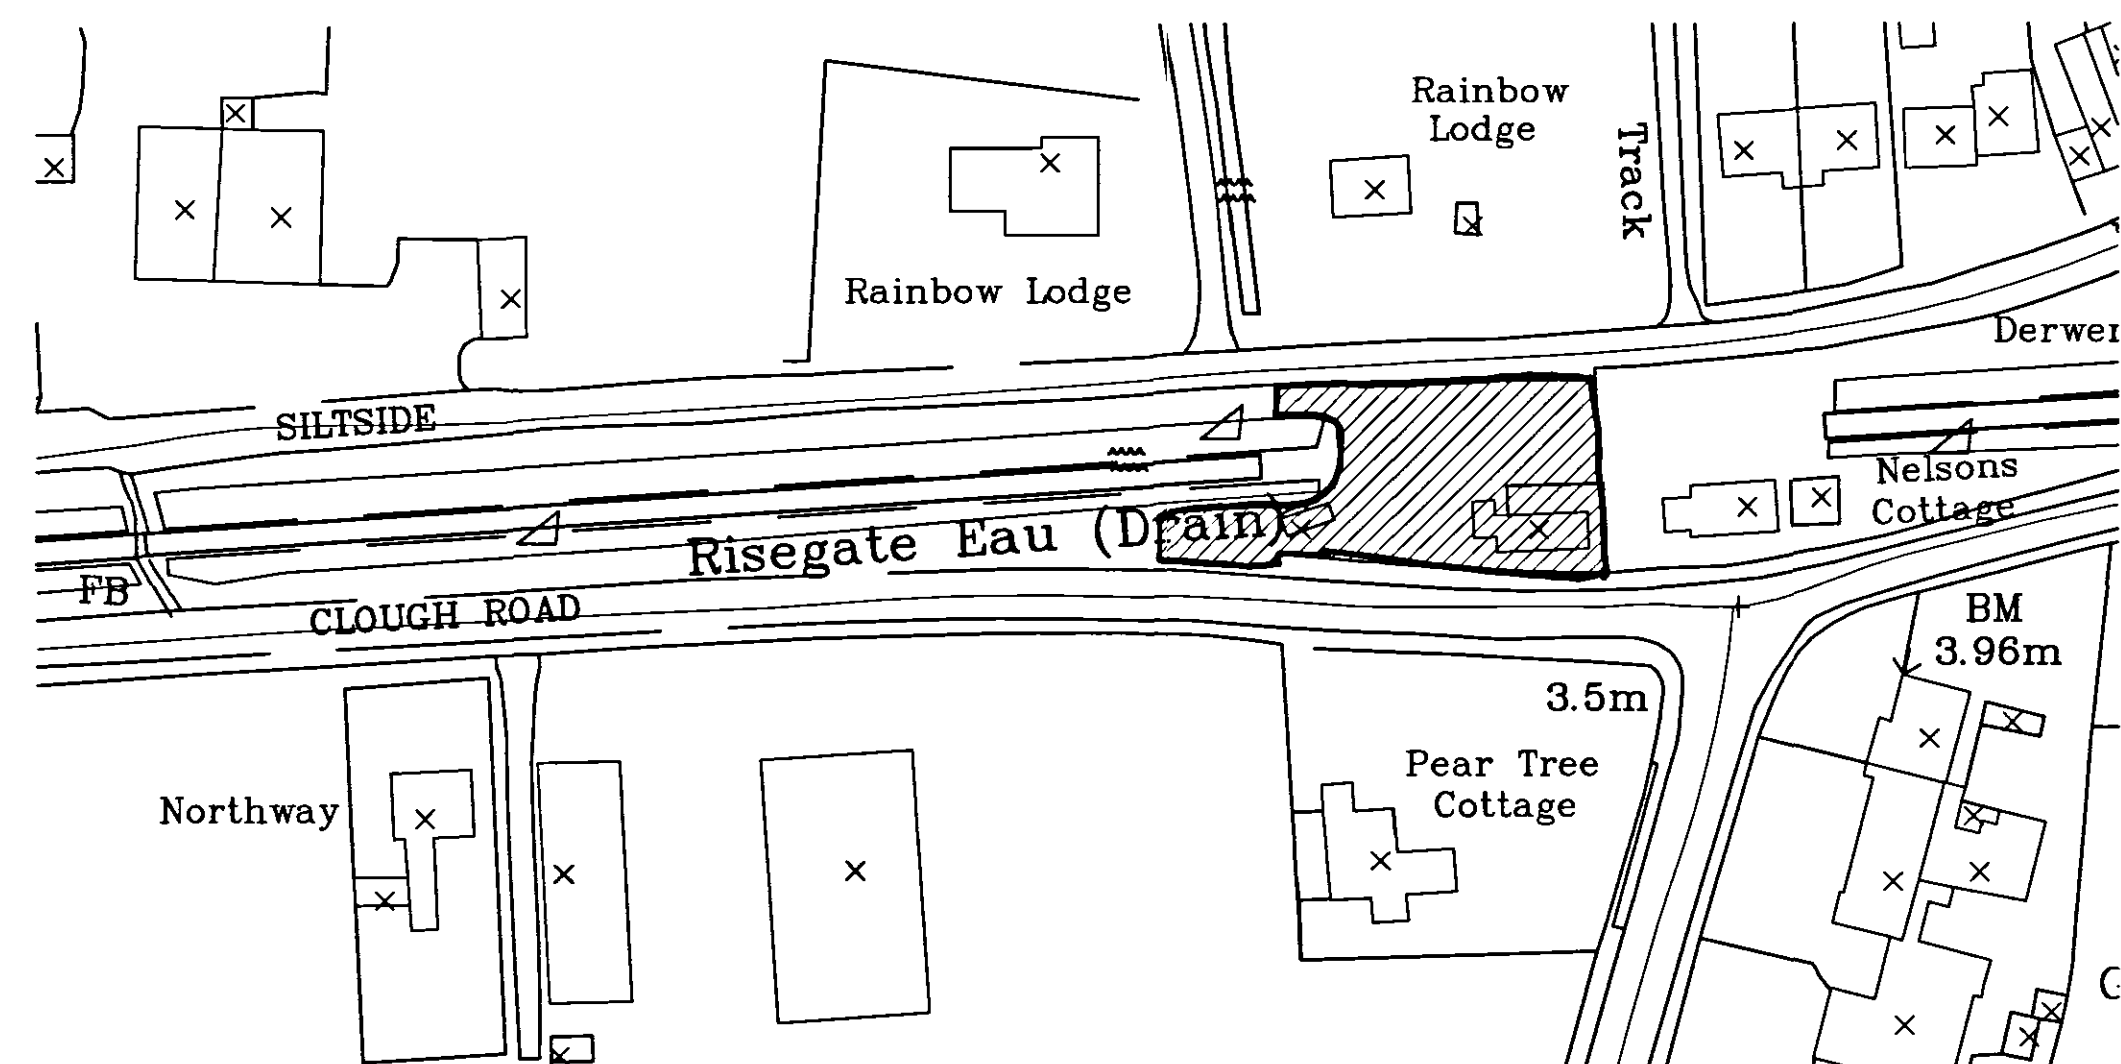

? Crown Copyright 2007. All rights reserved. Licence number 100020449


Site Location Plan

Scale 1:1250

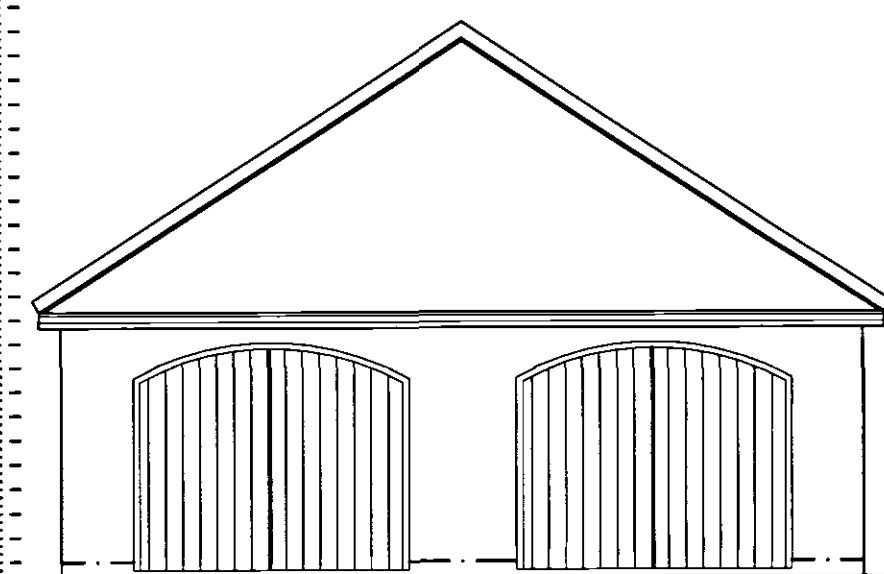


Front Elevation

Scale 1:100

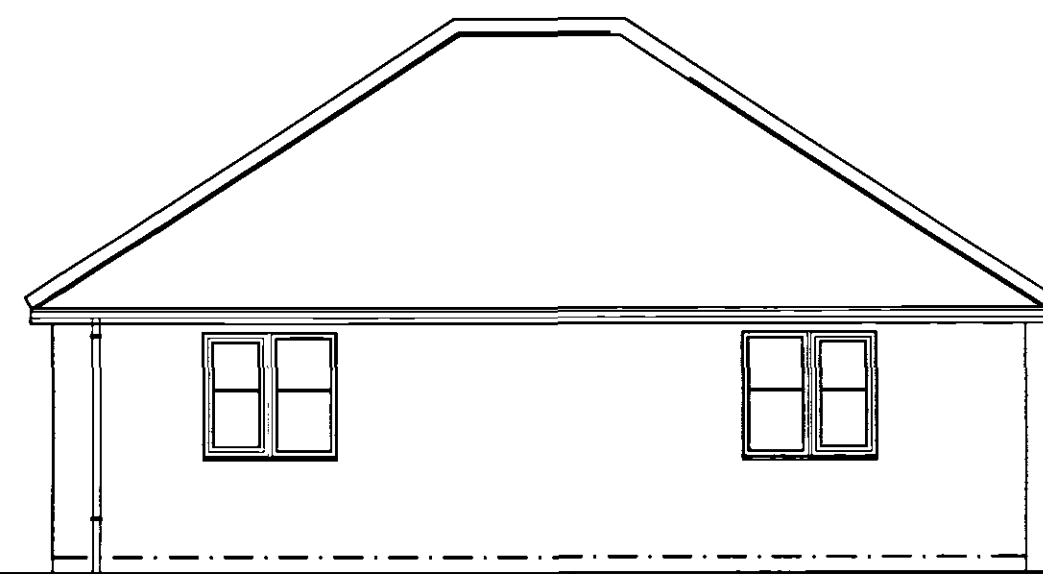


Side Elevation

Scale 1:100

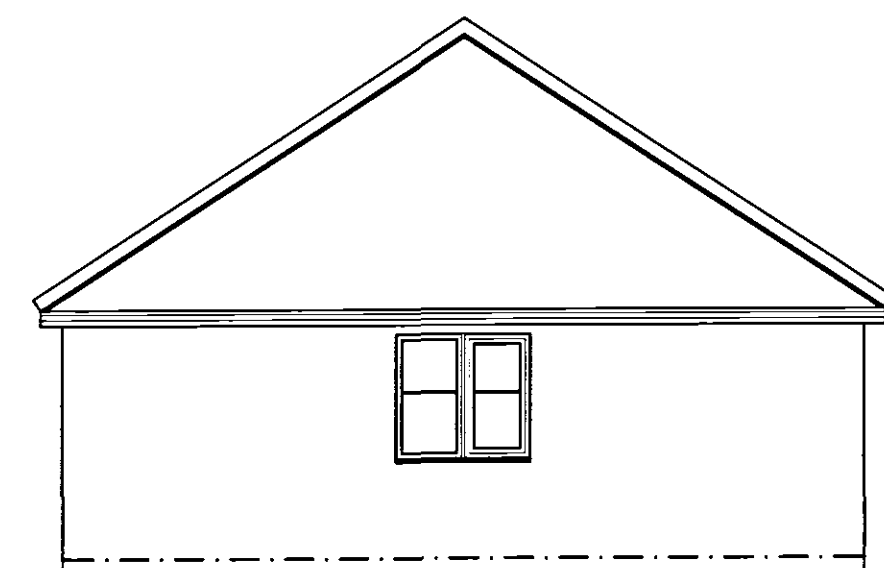


Rear Elevation

Scale 1:100

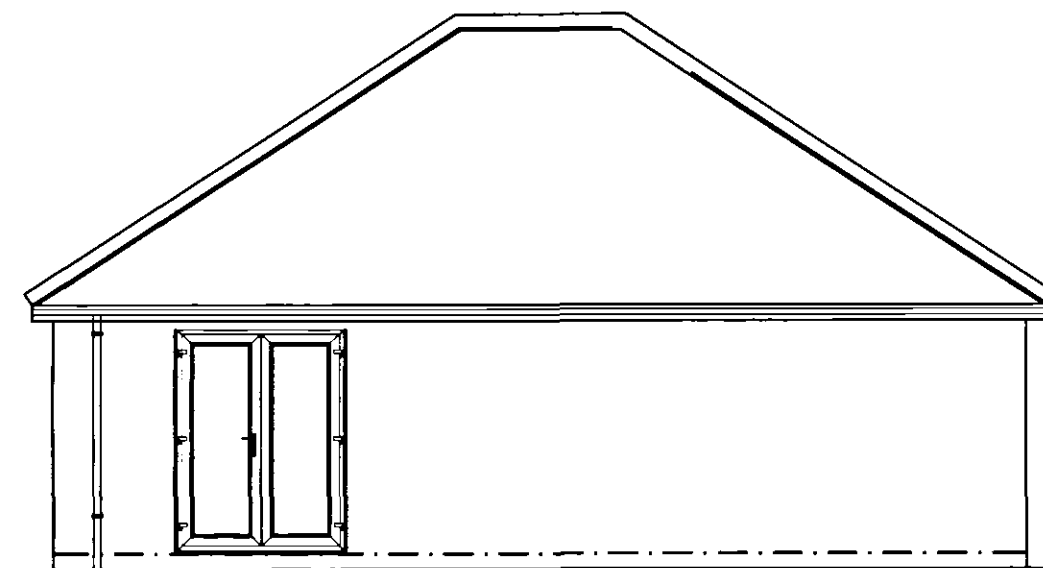


Side Elevation

Scale 1:100

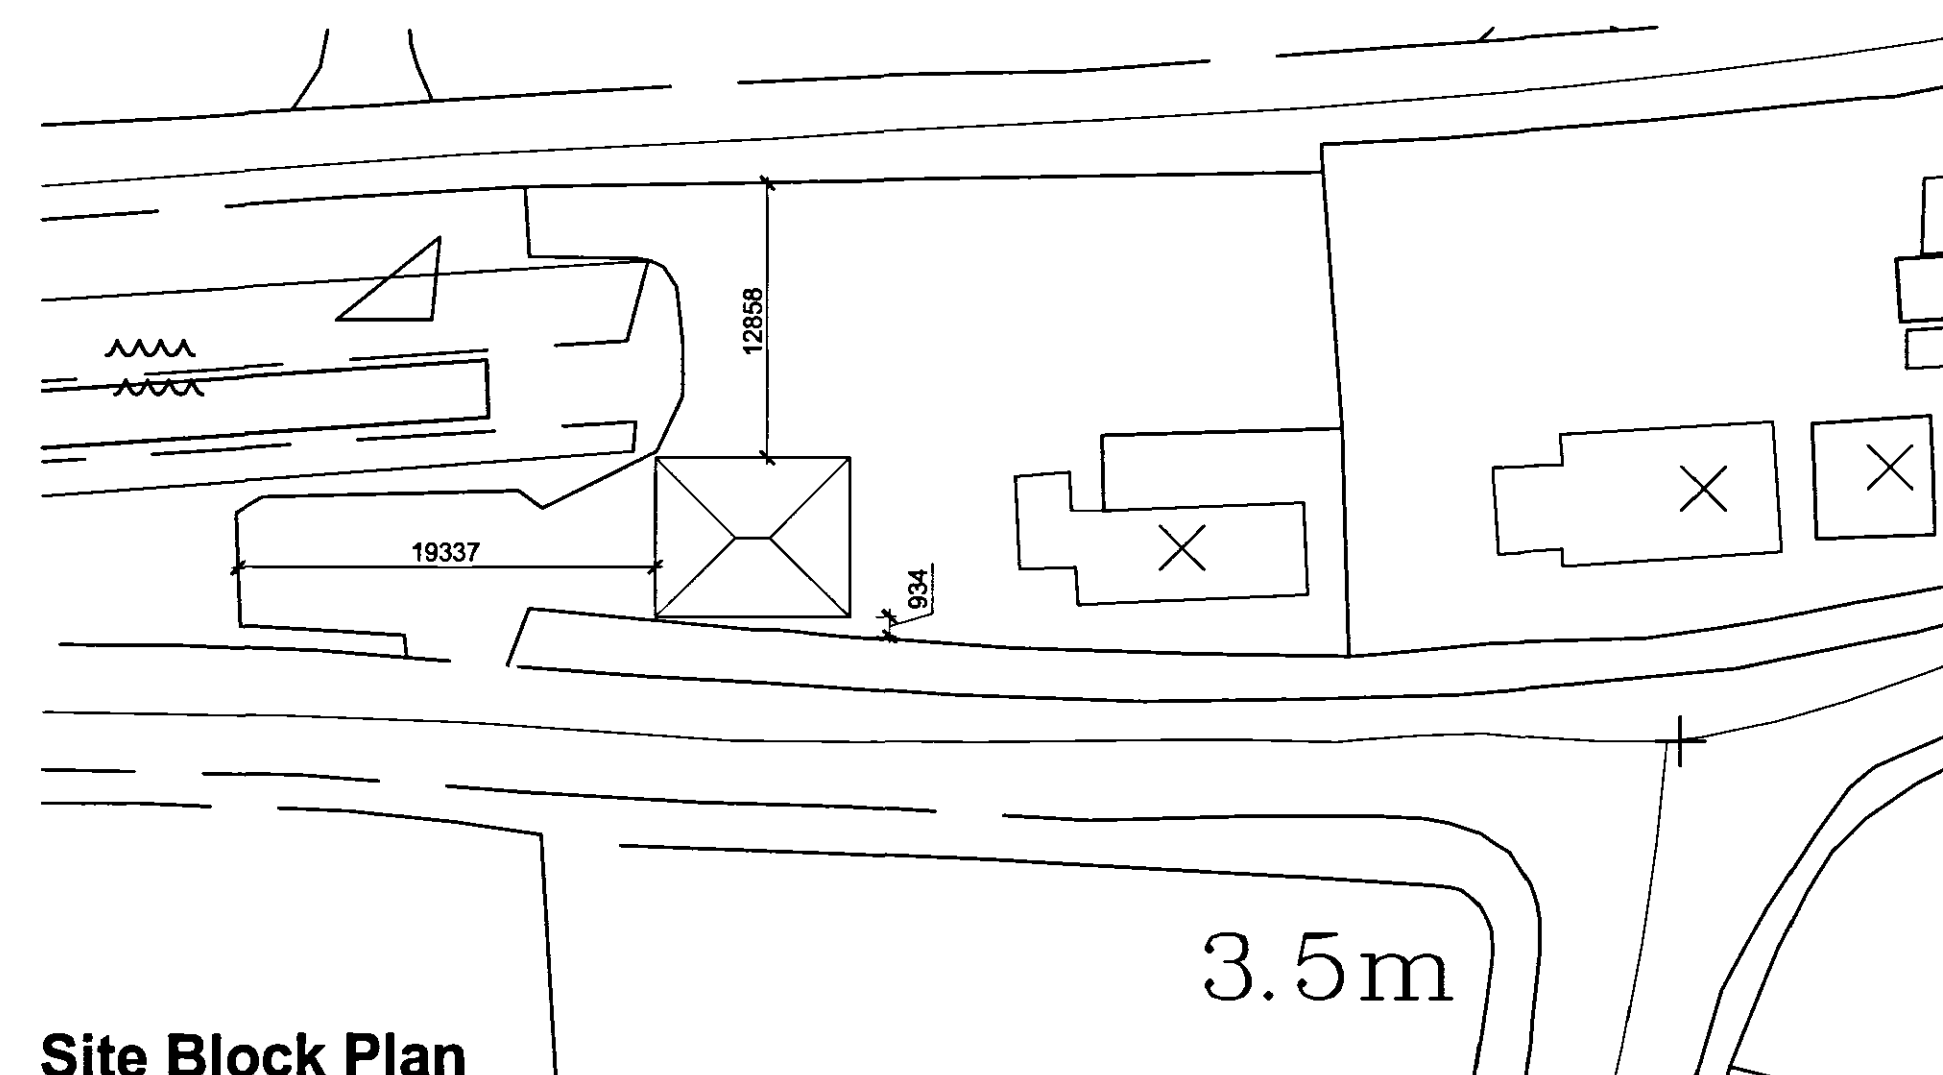

Site Block Plan

Scale 1:500

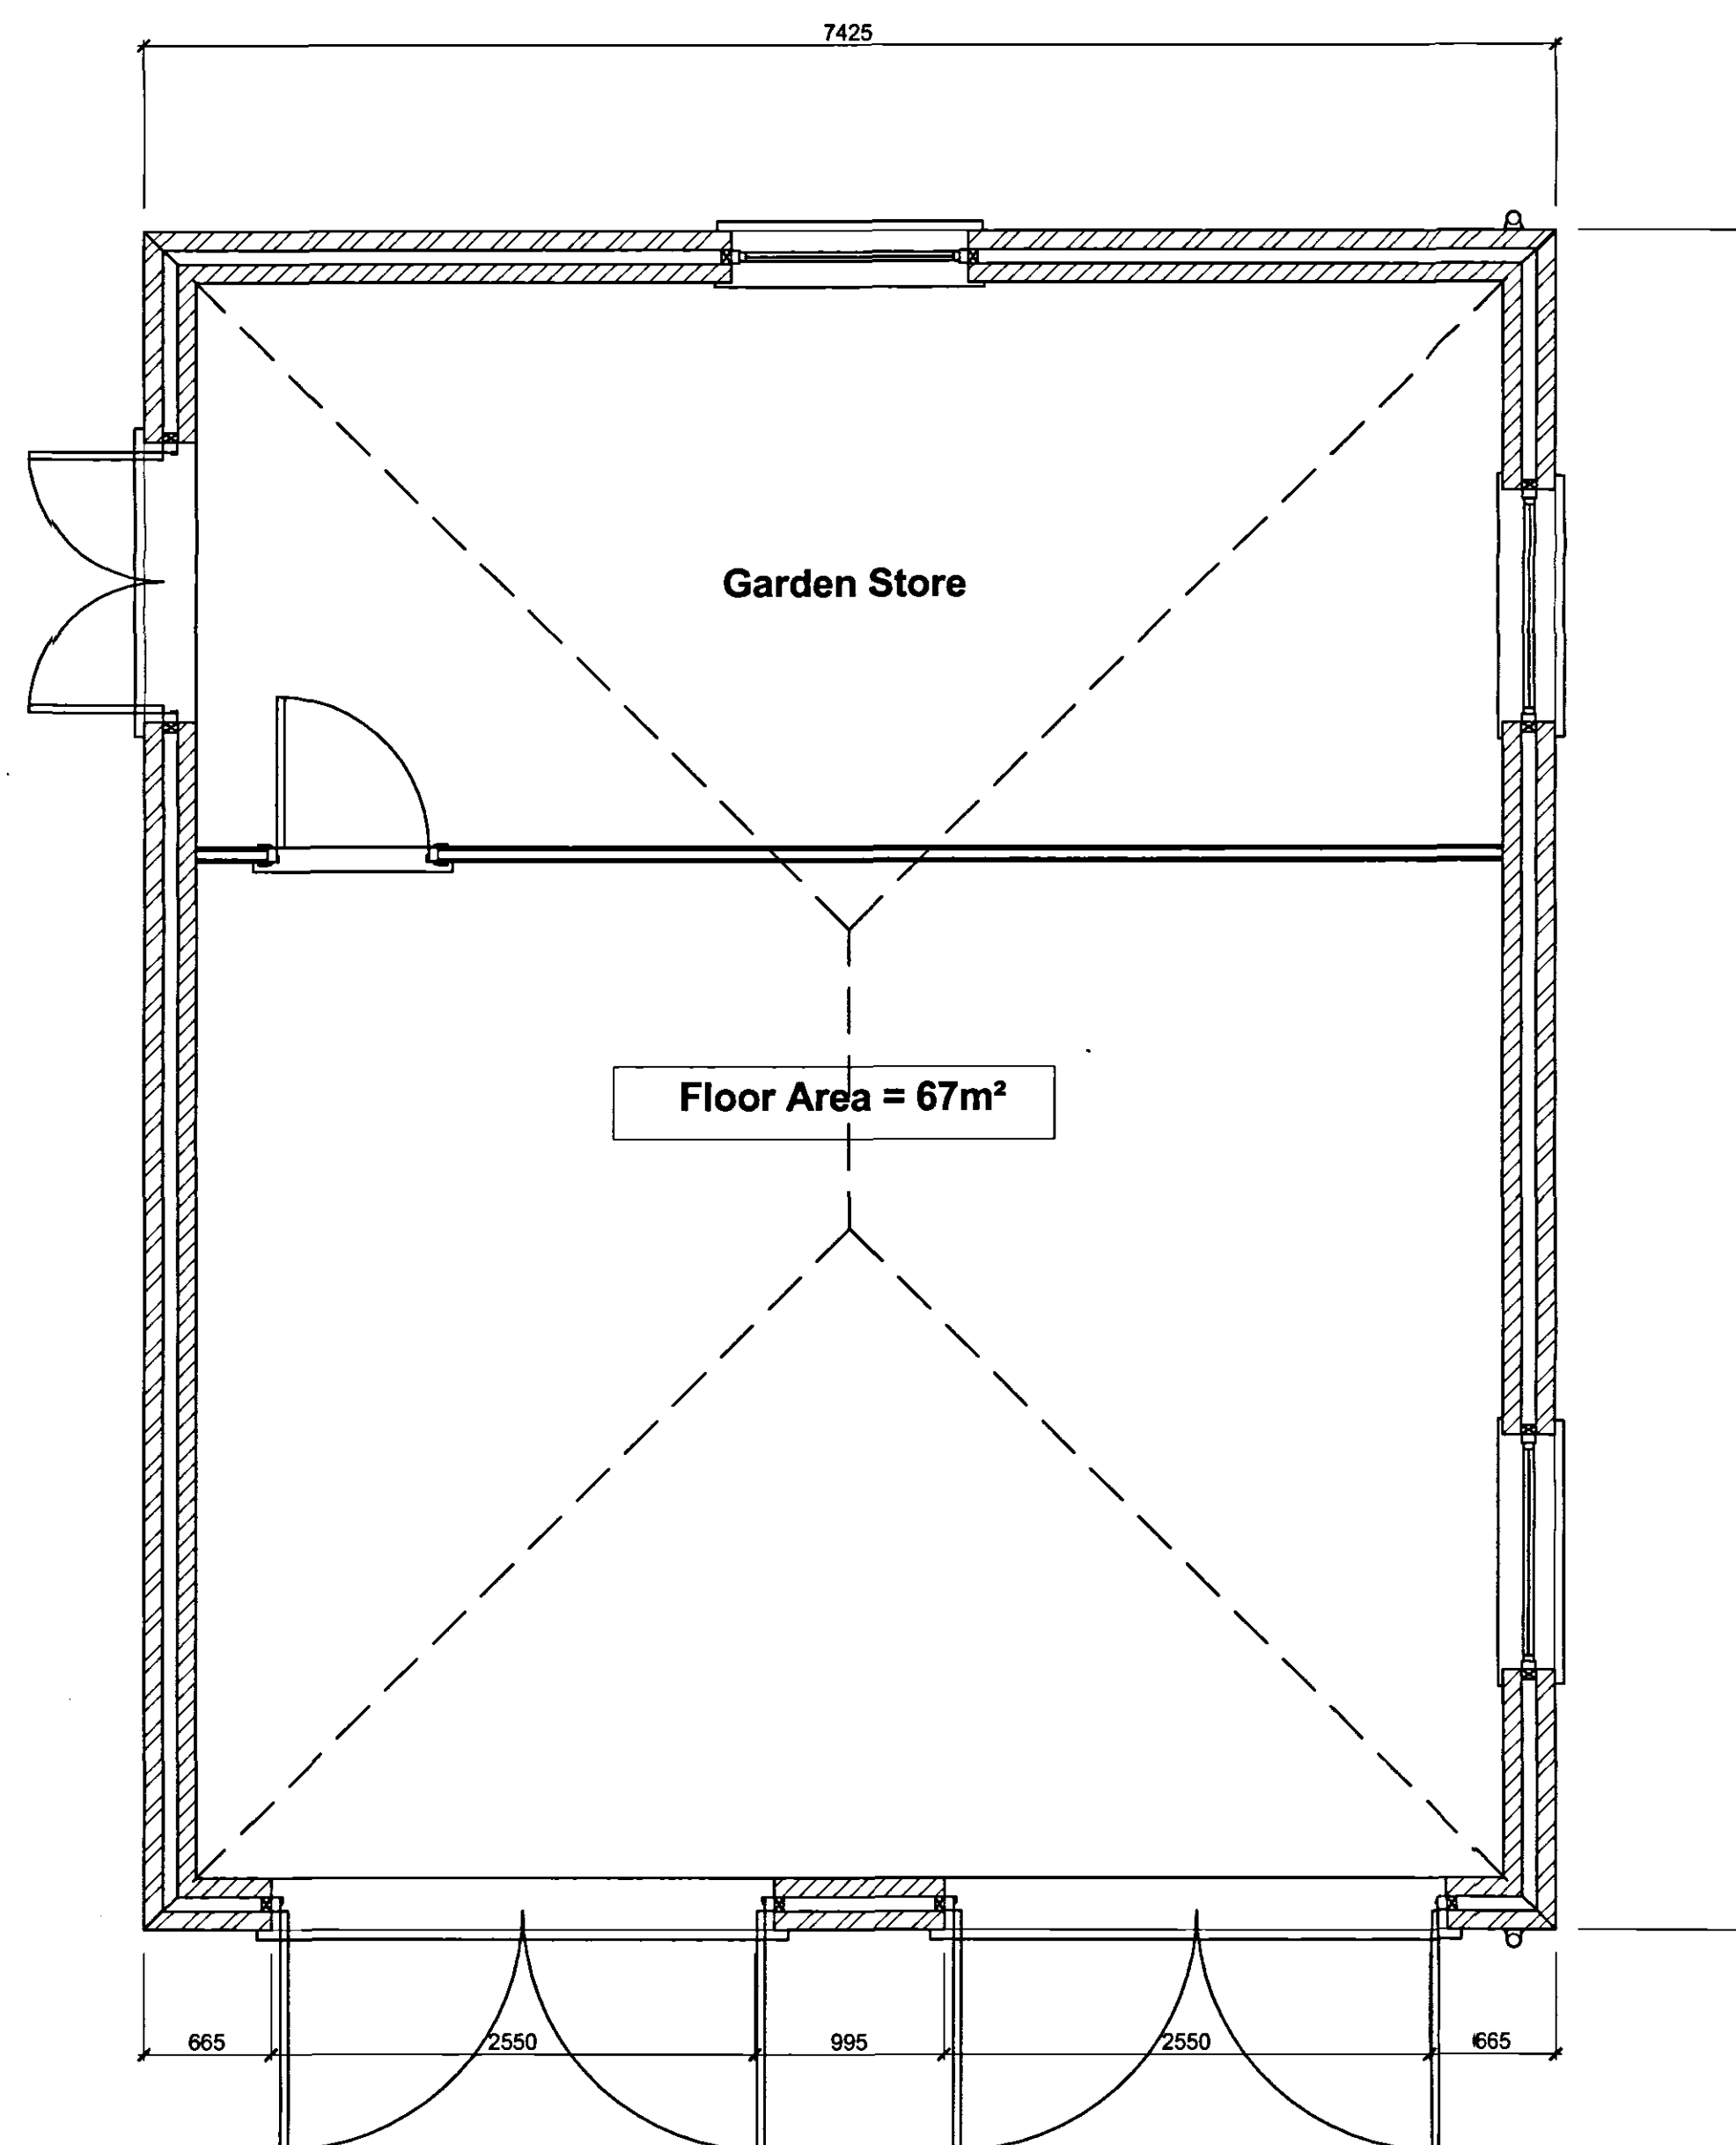

Ground Floor Plan

Scale 1:50

Planning & Development
09 OCT 2007
Ref: 1353/07

Client : **Mr & Mrs S Gooderson**
Kernow Cottage
Clough Road
Gosberton Road
PE11 4JN

Site : **Proposed Detached
Garage and New
Access Drive**

remway
Design Ltd
2 Red Lion Street
Spalding
PE11 1SX
Tel / Fax: 01775 768 921
Mobile : 07815 112 058
e-mail: jason@remwaydesign.co.uk

Date : **July06** Scale : **As Noted**

Drawing No:
1469 - 01