

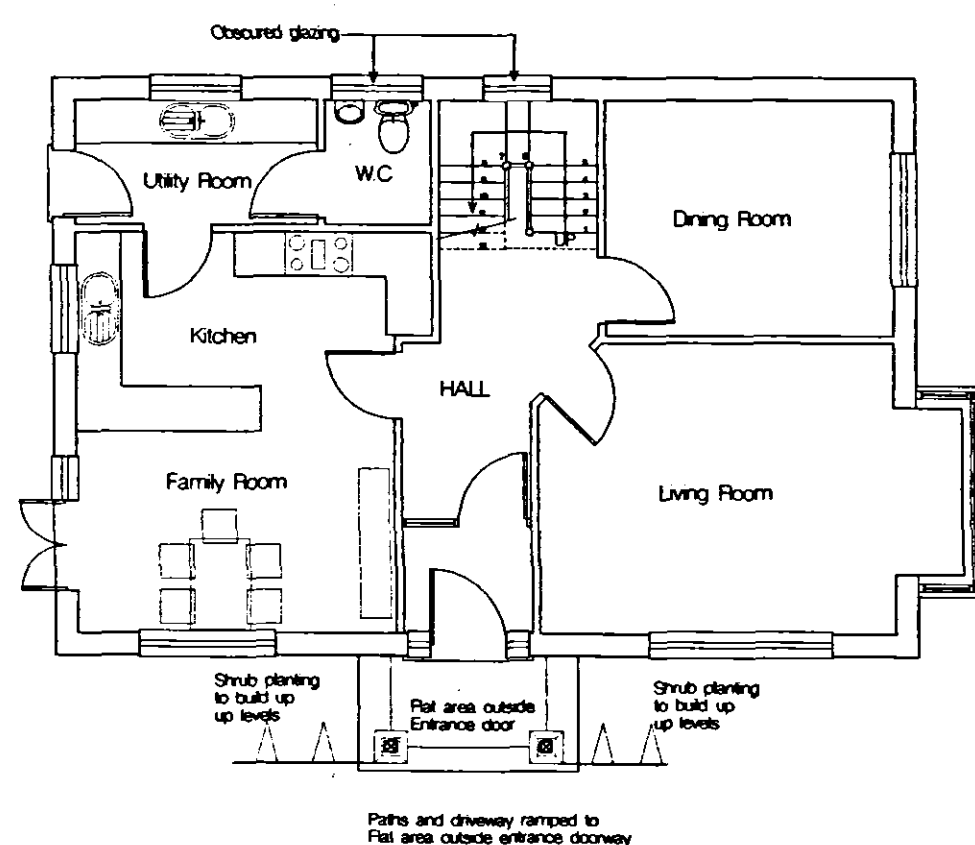
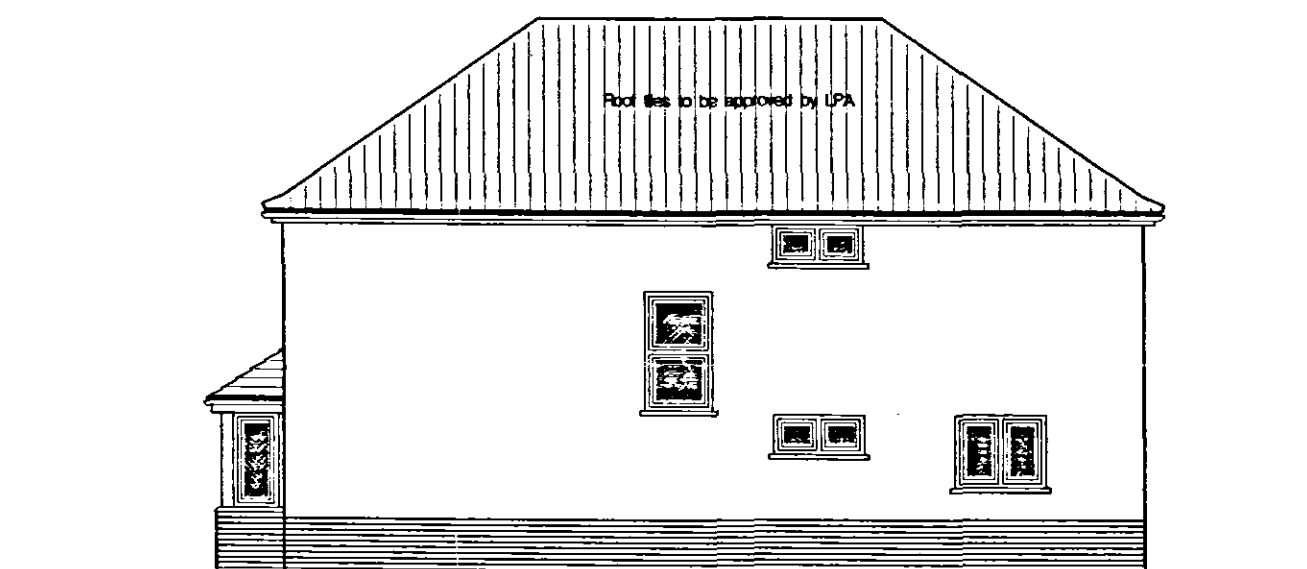
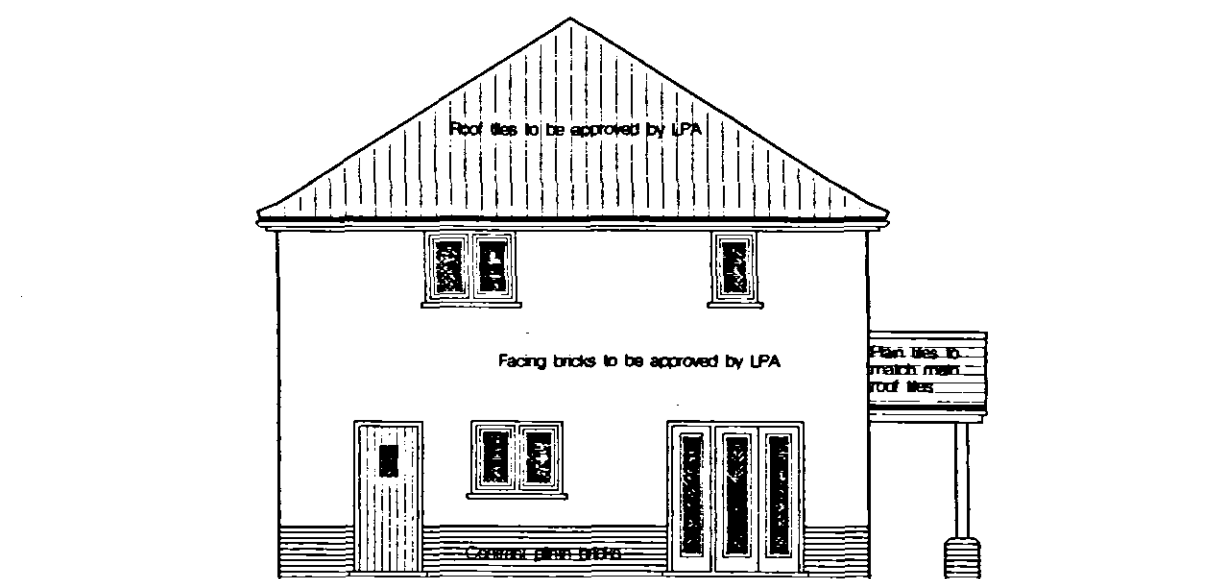
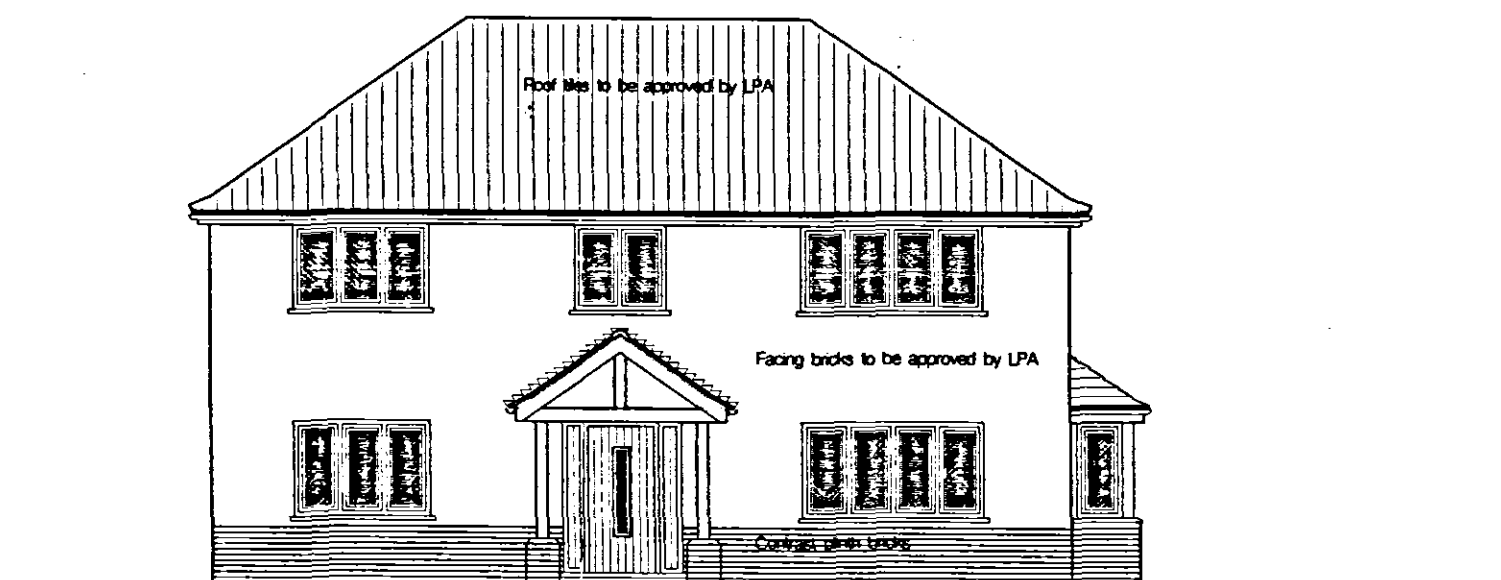


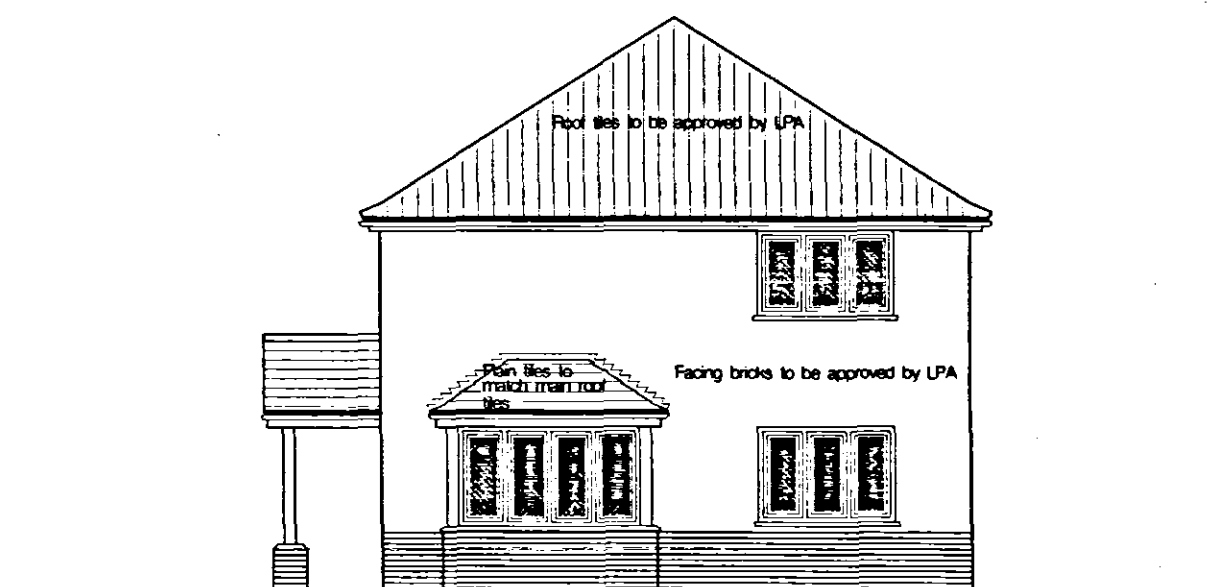

GROUND FLOOR PLAN

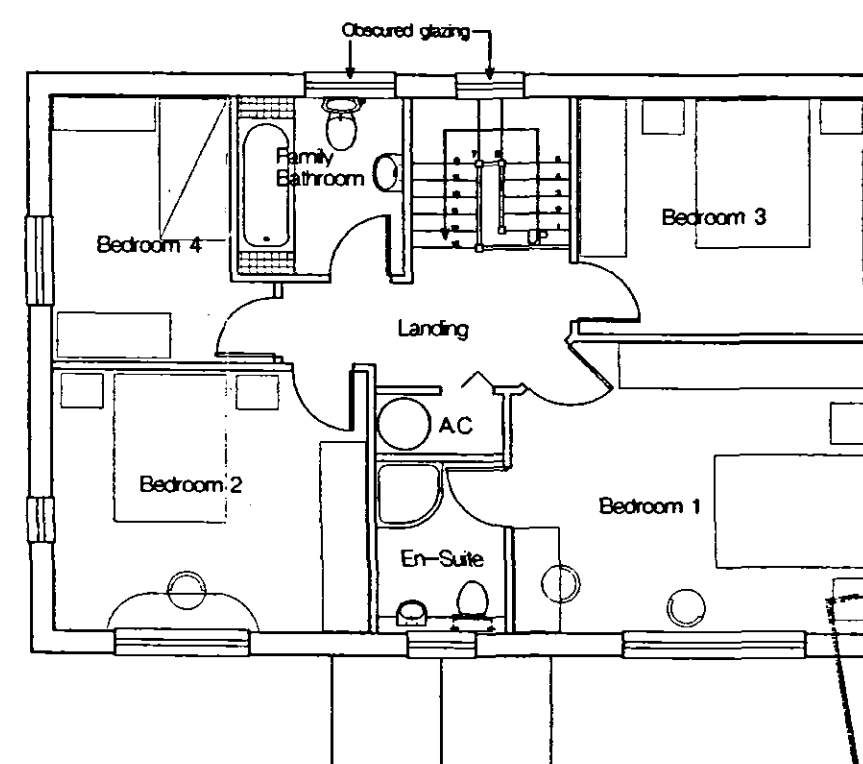

FIRST FLOOR PLAN

DETERMINED
PLAN

-2 (17 003)

1373/06

Do not scale from this drawing.

This drawing is copyright and may not be altered, traced, photographed, electronically copied or used for any purpose other than that for which it is issued, without the written permission from Barry Johnson Architect.

The General Contractor is to check all dimensions on site and report any discrepancy to the Architect.

8' AUG 06, General Revisions

Client

Owl Homes of Lincolnshire

Job Title

PROPOSED REPLACEMENT
DWELLING
at 1 Churchfleet Lane
Gosberton

Drawing Title

PLANS & ELEVATIONS

AS PROPOSED

Scale 1:100	Date 24.08.06	C.A.D.
----------------	------------------	--------

Barry Johnson DipArch, RIBA
Chartered Architect
16 Main Ridge West, Boston
Lincolnshire PE21 6QN
Telephone 01205 367929
Facsimile 01205 358031

Job No. 1203	Drawing No. A 10 B
-----------------	-----------------------