


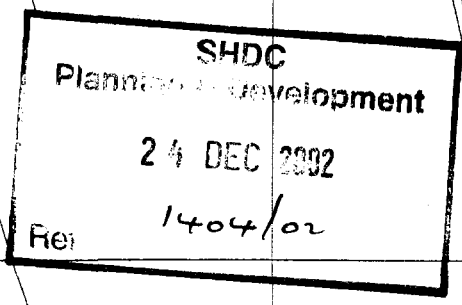

Produced 07 Jul 1997 from Ordnance Survey digital data and incorporating surveyed revision available at this date. © Crown Copyright 1997.


Reproduction in whole or in part is prohibited
without the prior permission of Ordnance Survey.

Superplan products are sold subject to Ordnance
Survey Terms & Conditions of Sale, available
on request

Scale 1: 2500

National Grid sheet reference at centre
of this Superplan: TF2130


This Superplan Plot does not contain all recorded map information.

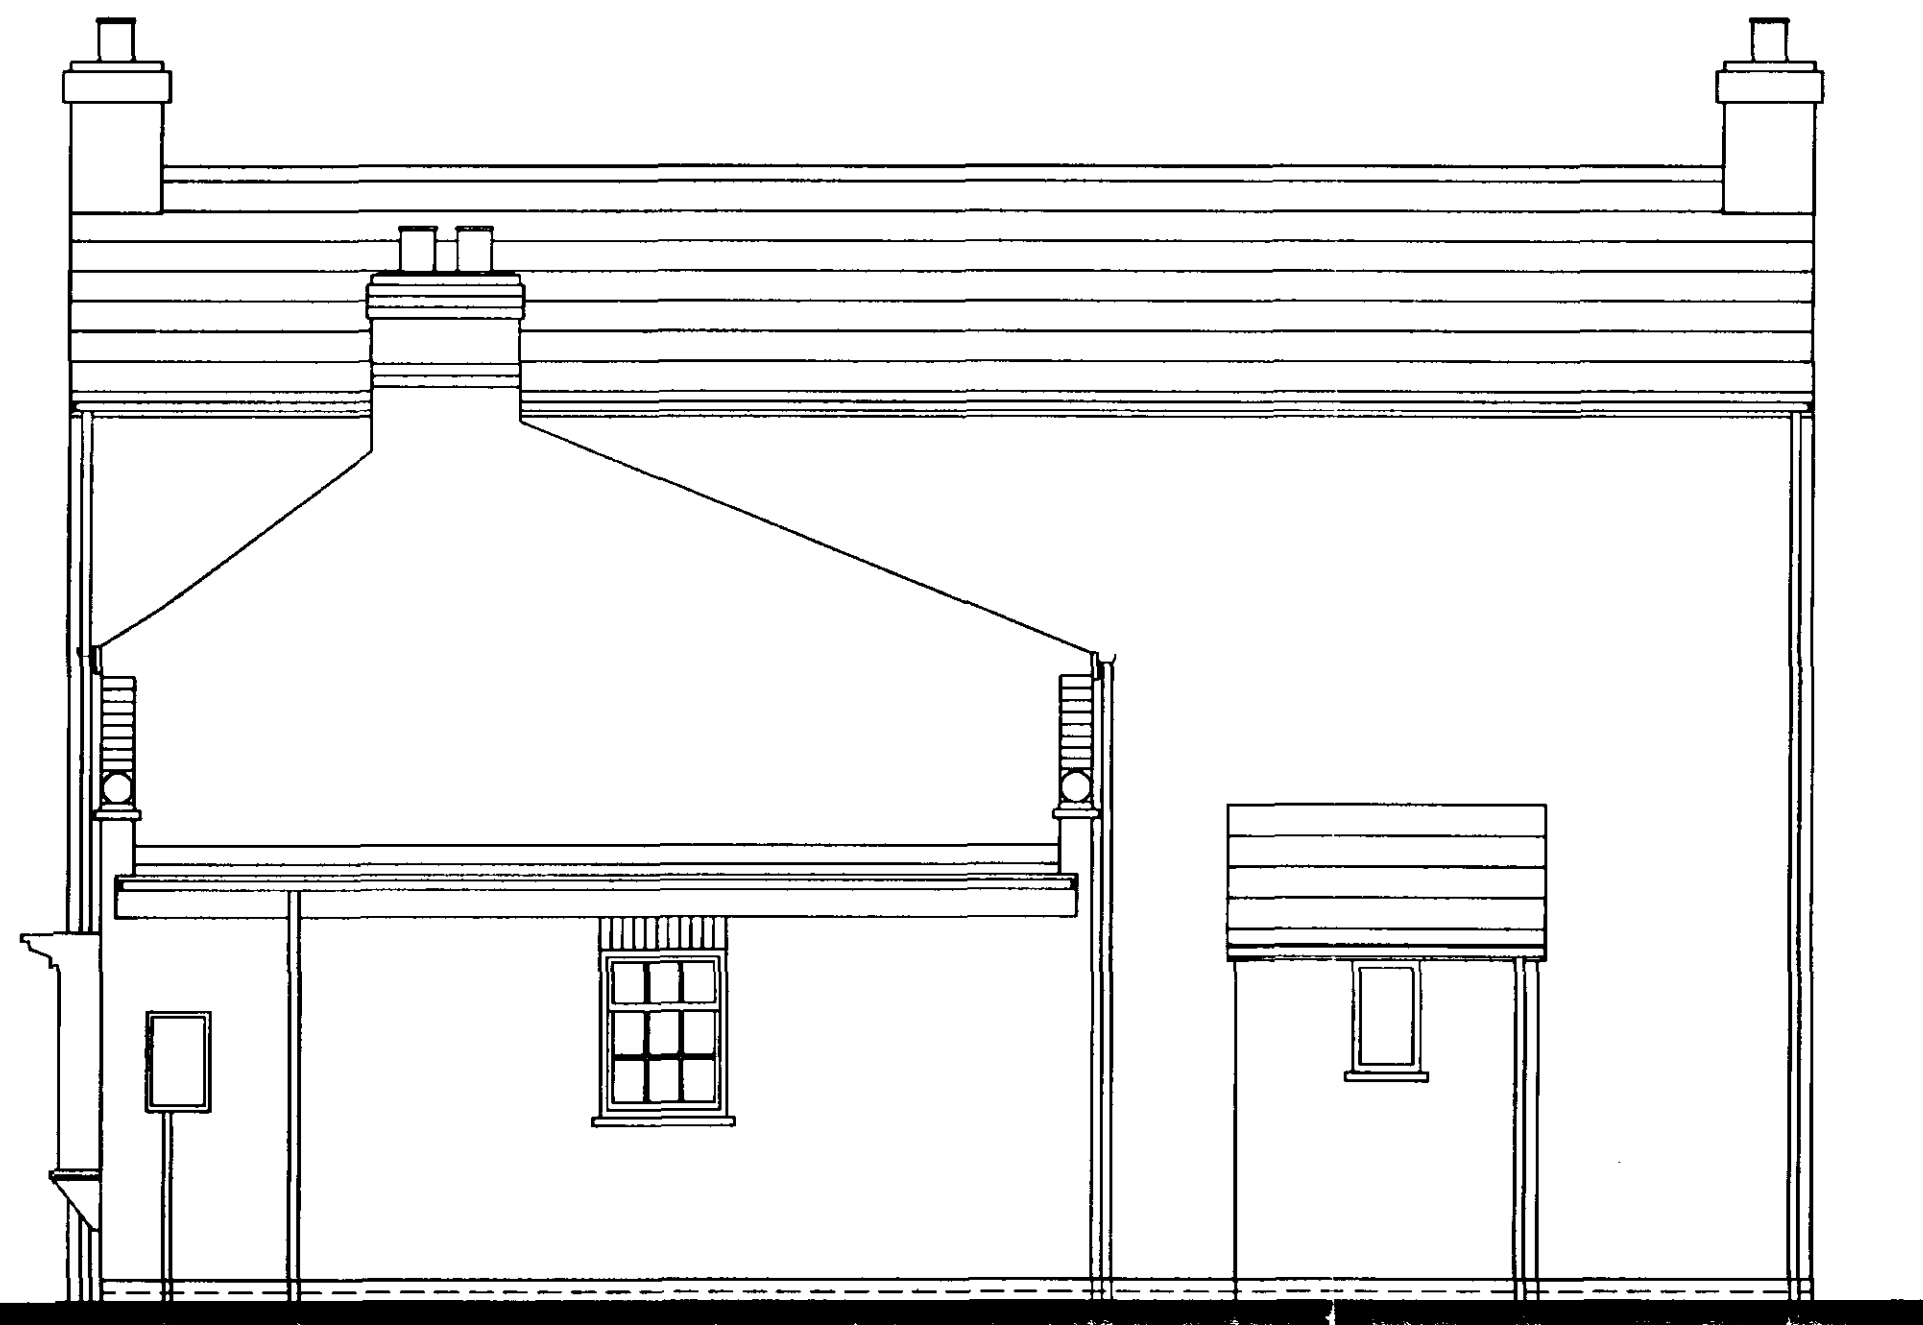

Elevation to Rear (North) as Existing
Scale 1:50




Elevation to Drive (East) as Existing
Scale 1:50

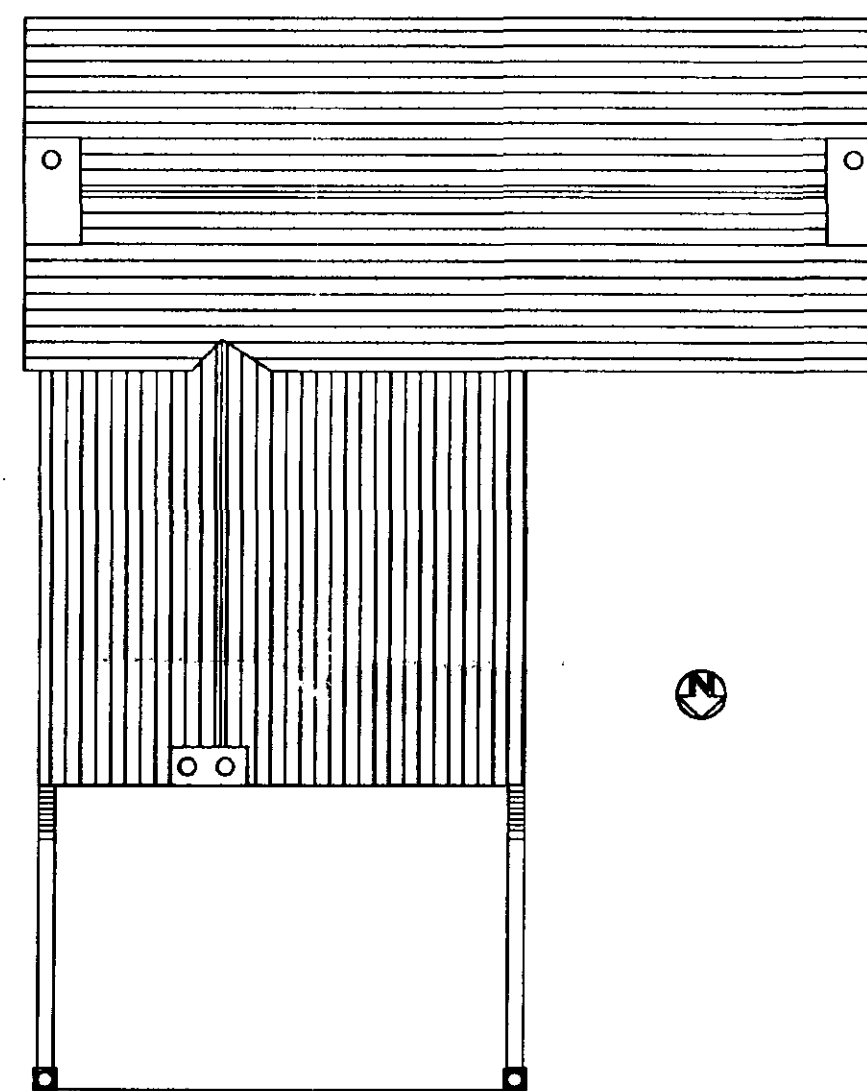


Roof Plan as Existing
Scale 1:100




Elevation to Garden (West) as Existing
Scale 1:50

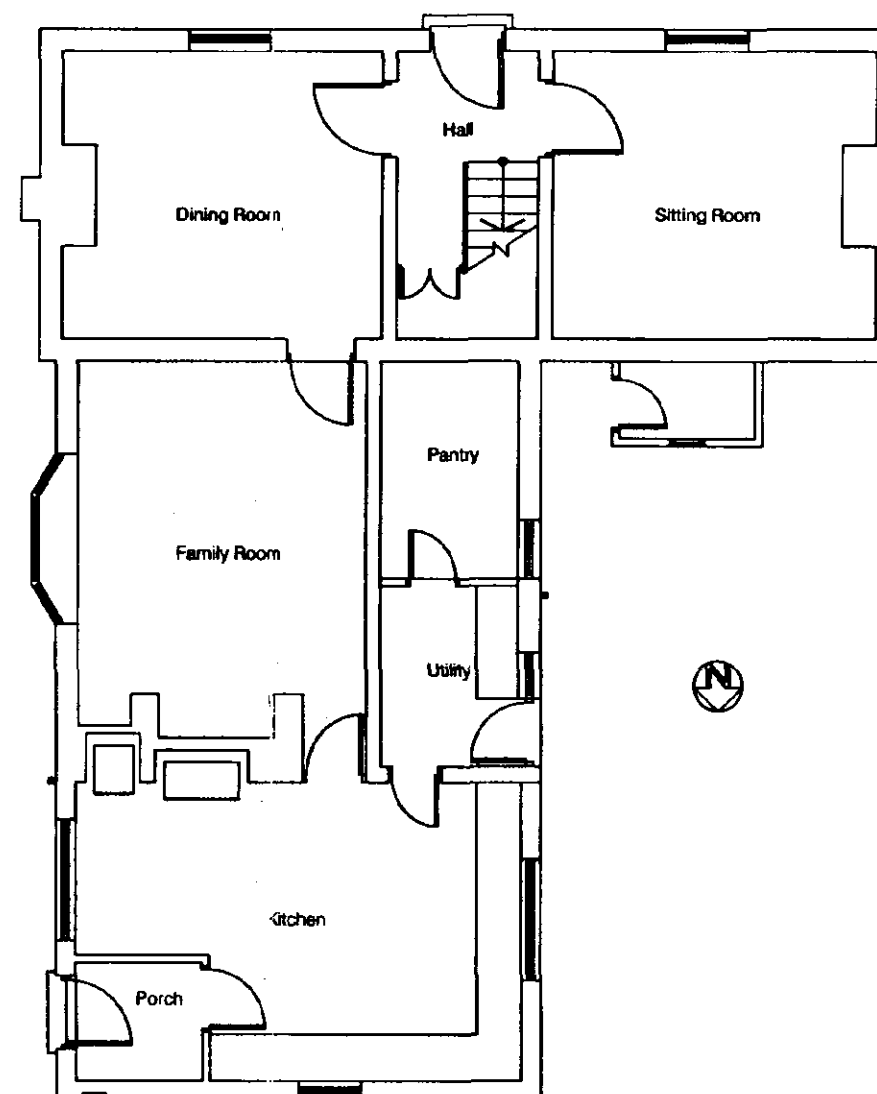

Ground Floor Plan as Existing
Scale 1:100

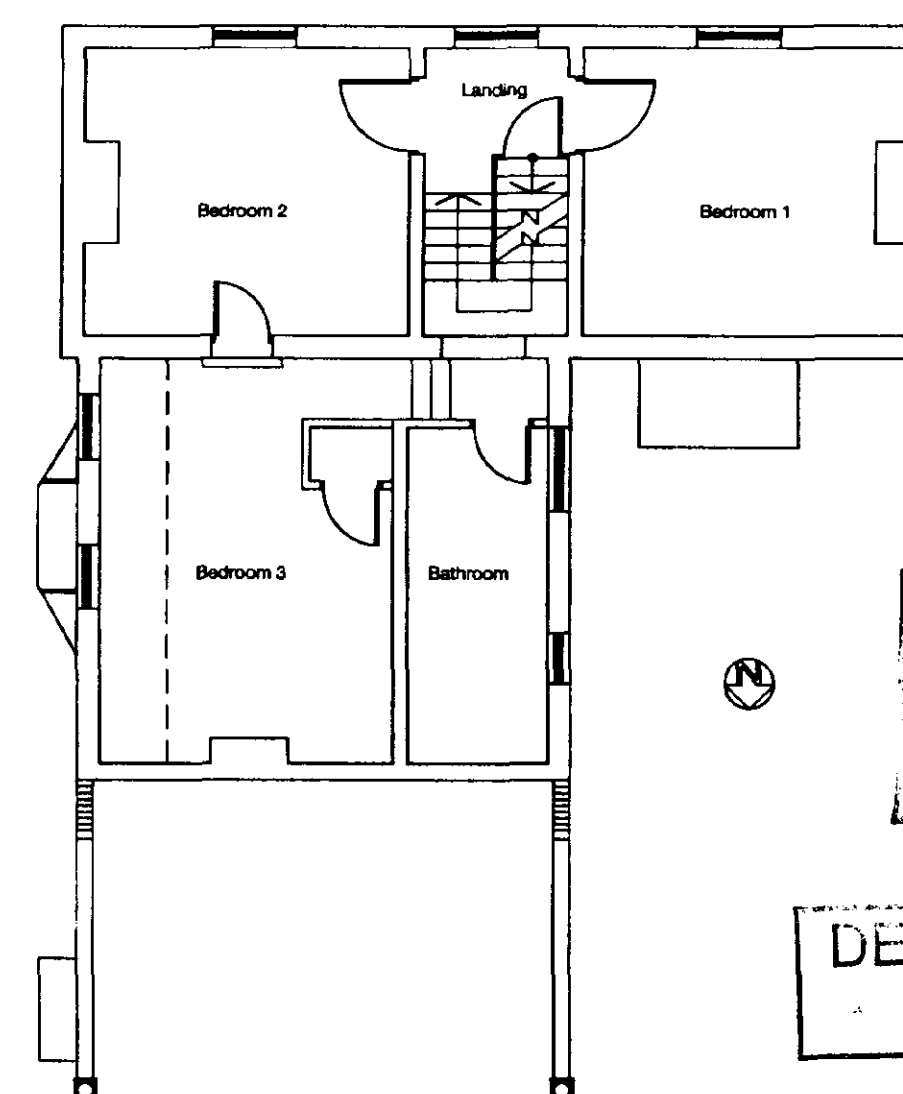

First Floor Plan as Existing
Scale 1:100

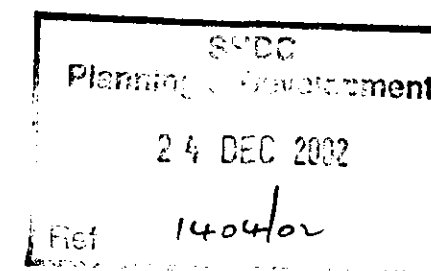


**DETERMINED
PLAN**

DO NOT SCALE THIS DRAWING. THE CONTRACTOR IS DEEMED TO HAVE CHECKED ALL DIMENSIONS ON SITE AND REPORT ANY DISCREPANCIES TO OGLESBY & LIMB LTD.
THE CONTENTS OF THIS DRAWING ARE COVERED BY COPYRIGHT AND REMAIN THE PROPERTY OF OGLESBY & LIMB LTD. WRITTEN APPROVAL MUST BE OBTAINED FROM OGLESBY & LIMB LTD PRIOR TO DUPLICATION OR REPRODUCTION OF THIS DRAWING OR ITS CONTENTS.
ANY DIMENSIONS NOT SHOWN ARE TO BE CHECKED AND AGREED WITH OGLESBY & LIMB LTD.

THIS DRAWING HAS BEEN BASED UPON AN ORIGINAL SUPPLIED BY THE CLIENT. THE ORIGINAL DRAWING WAS BASED ON RECORD INFORMATION NOT UPON MEASURED SURVEY MATERIAL. THIS DRAWING HAS BEEN ADJUSTED LOCALLY TO ENSURE ACCURACY IN CERTAIN AREAS AND TO ELIMINATE OBVIOUS ERRORS AND OMISSIONS, BUT CANNOT BE TAKEN AS AN ACCURATE REPRESENTATION OF THE BUILDING AS IT EXISTS ON SITE. WHERE DIMENSIONS ARE CONSIDERED CRITICAL THEY SHOULD BE VERIFIED ON SITE AND QUERIES RAISED WITH THE ARCHITECT PRIOR TO CONSTRUCTION COMMENCING.

Rev	Date	Description	By

Oglesby & Limb Ltd
Chartered Architects
and Building Surveyors
67 London Road
Newark, Notts
NG24 1RZ
Tel: 01636 702030
Fax: 01636 703740
e-mail: design@o-l-ltd.co.uk

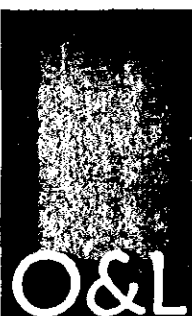


Client:
Mr and Mrs D Matthews

Project:
**Extension to Farmhouse
The Firs, Siltside, Gosberton Risegate**


Drawing Title
Plans and Elevations as Existing

Date: September 2002 Scale: As shown
Drawn by: A.Oglesby Checked by: DAL

Drawing Number:
A0026 - 01

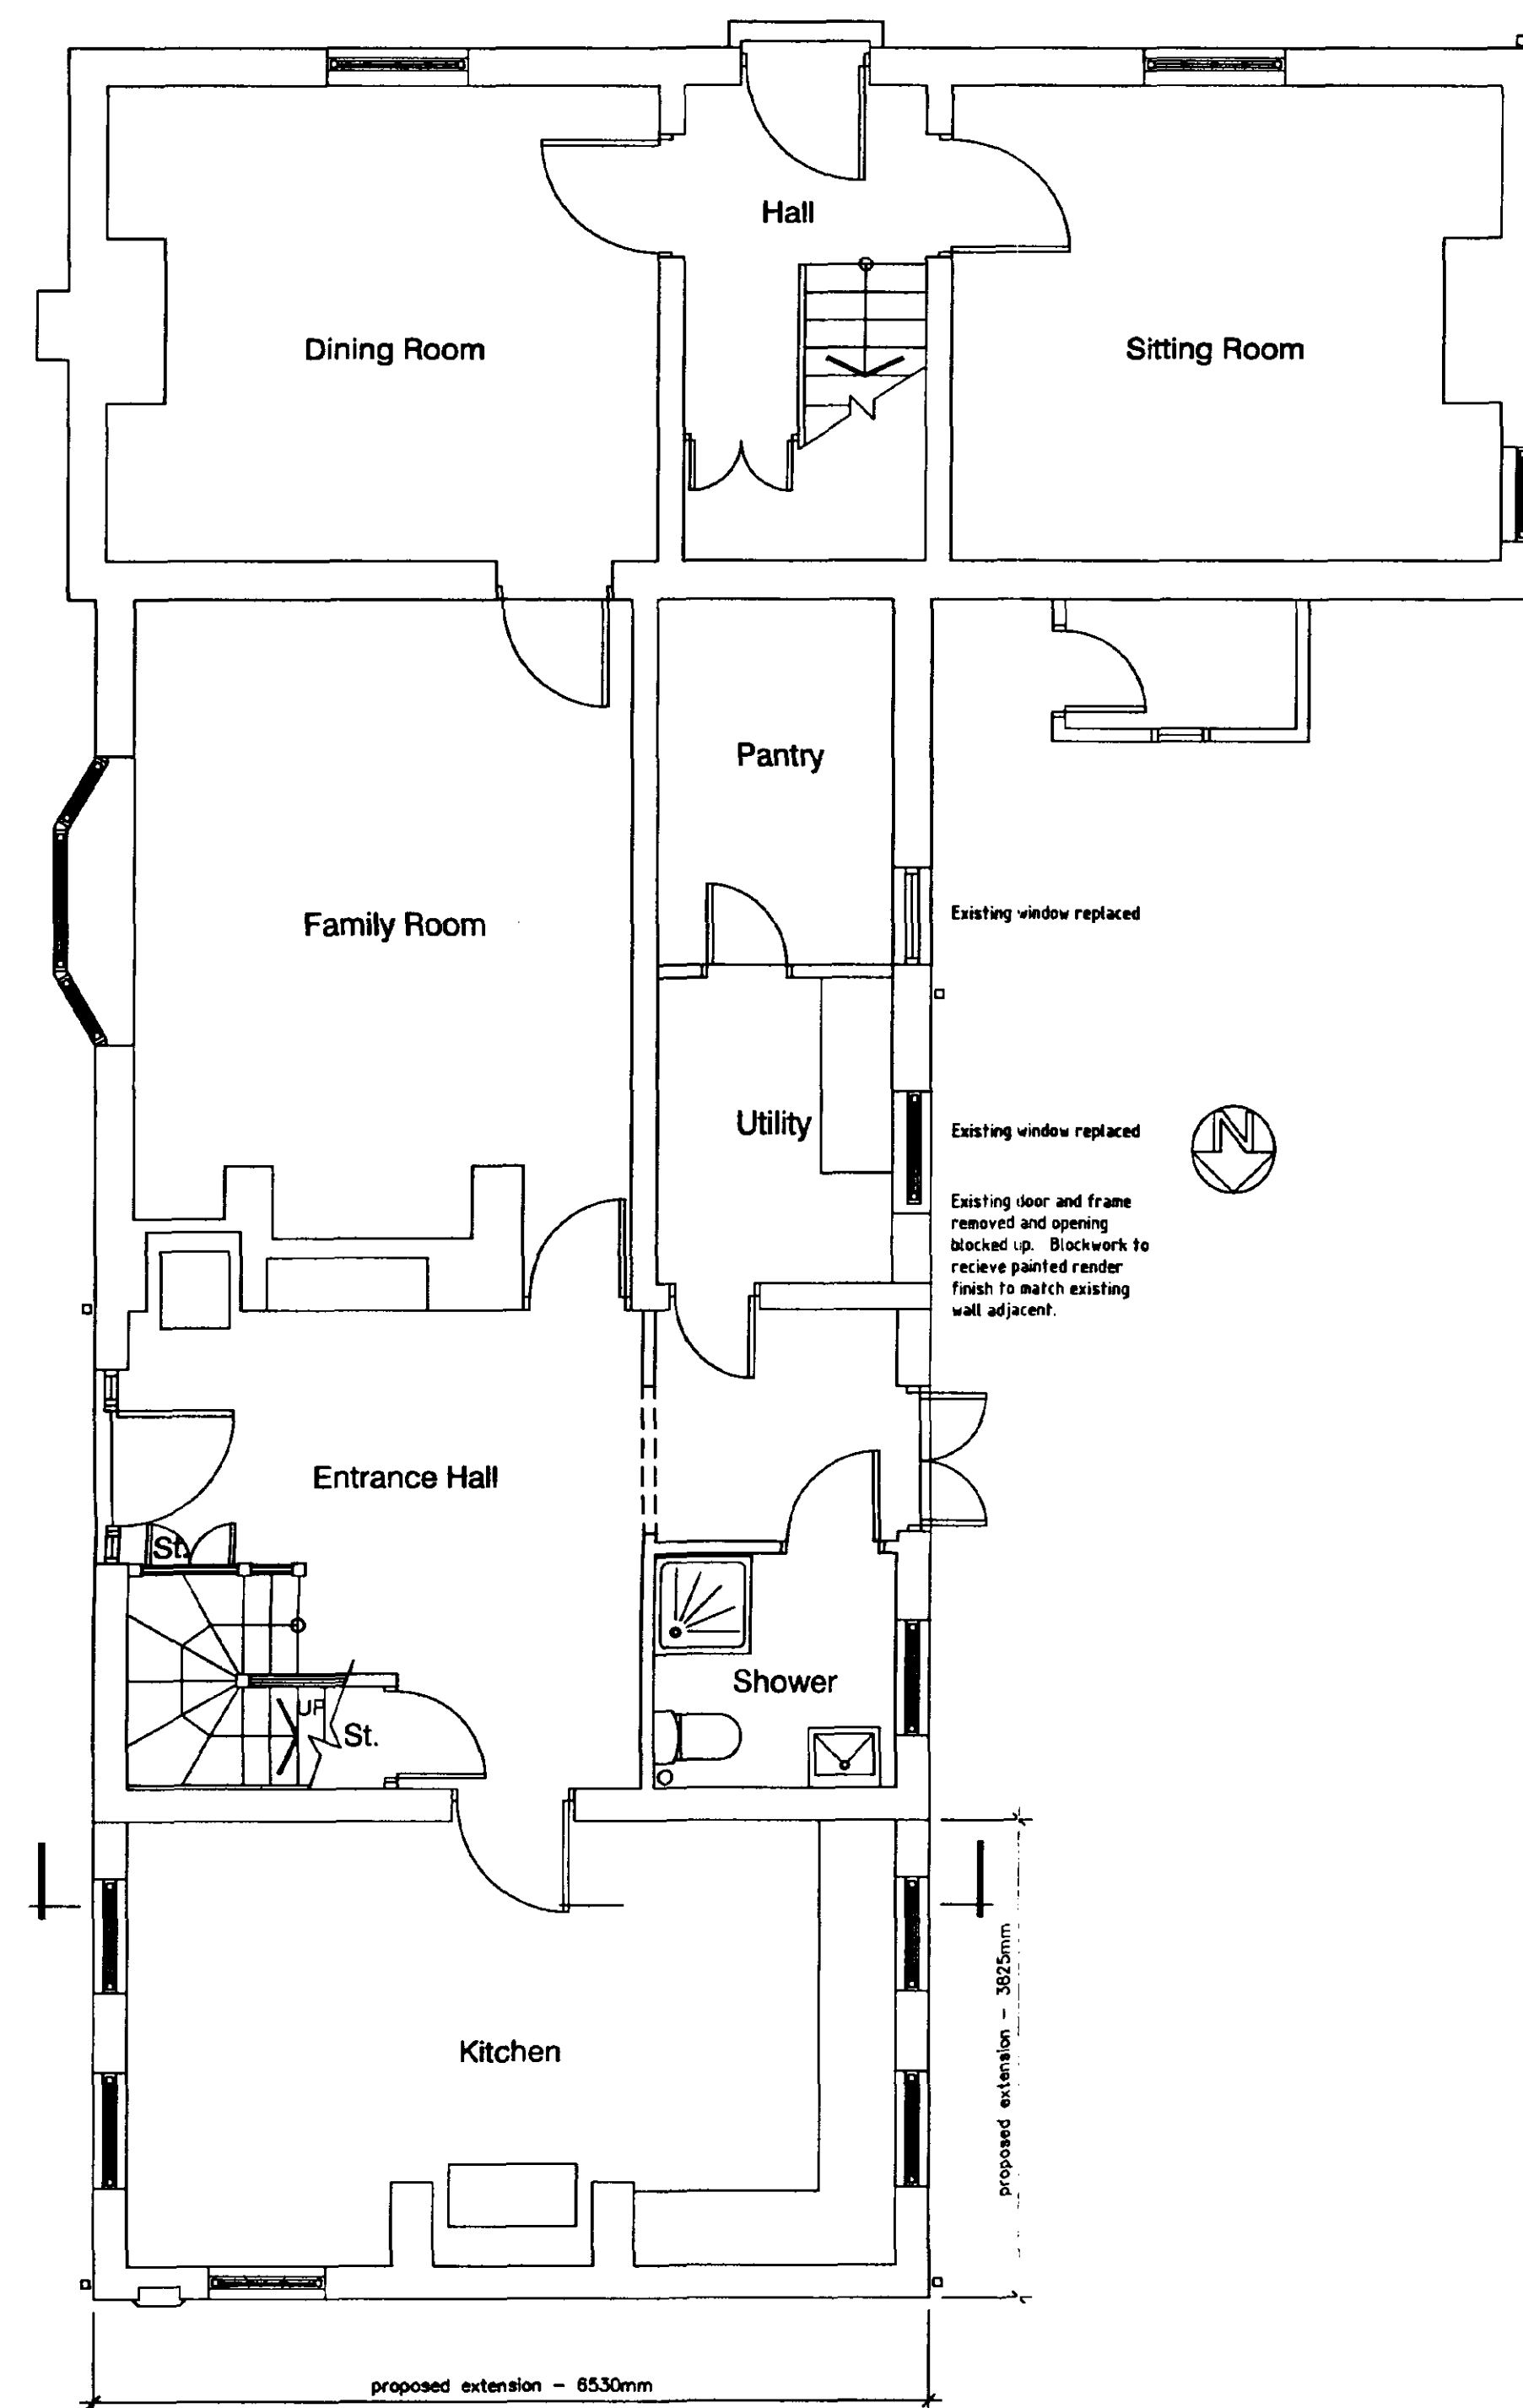

Ground Floor Plan as Proposed

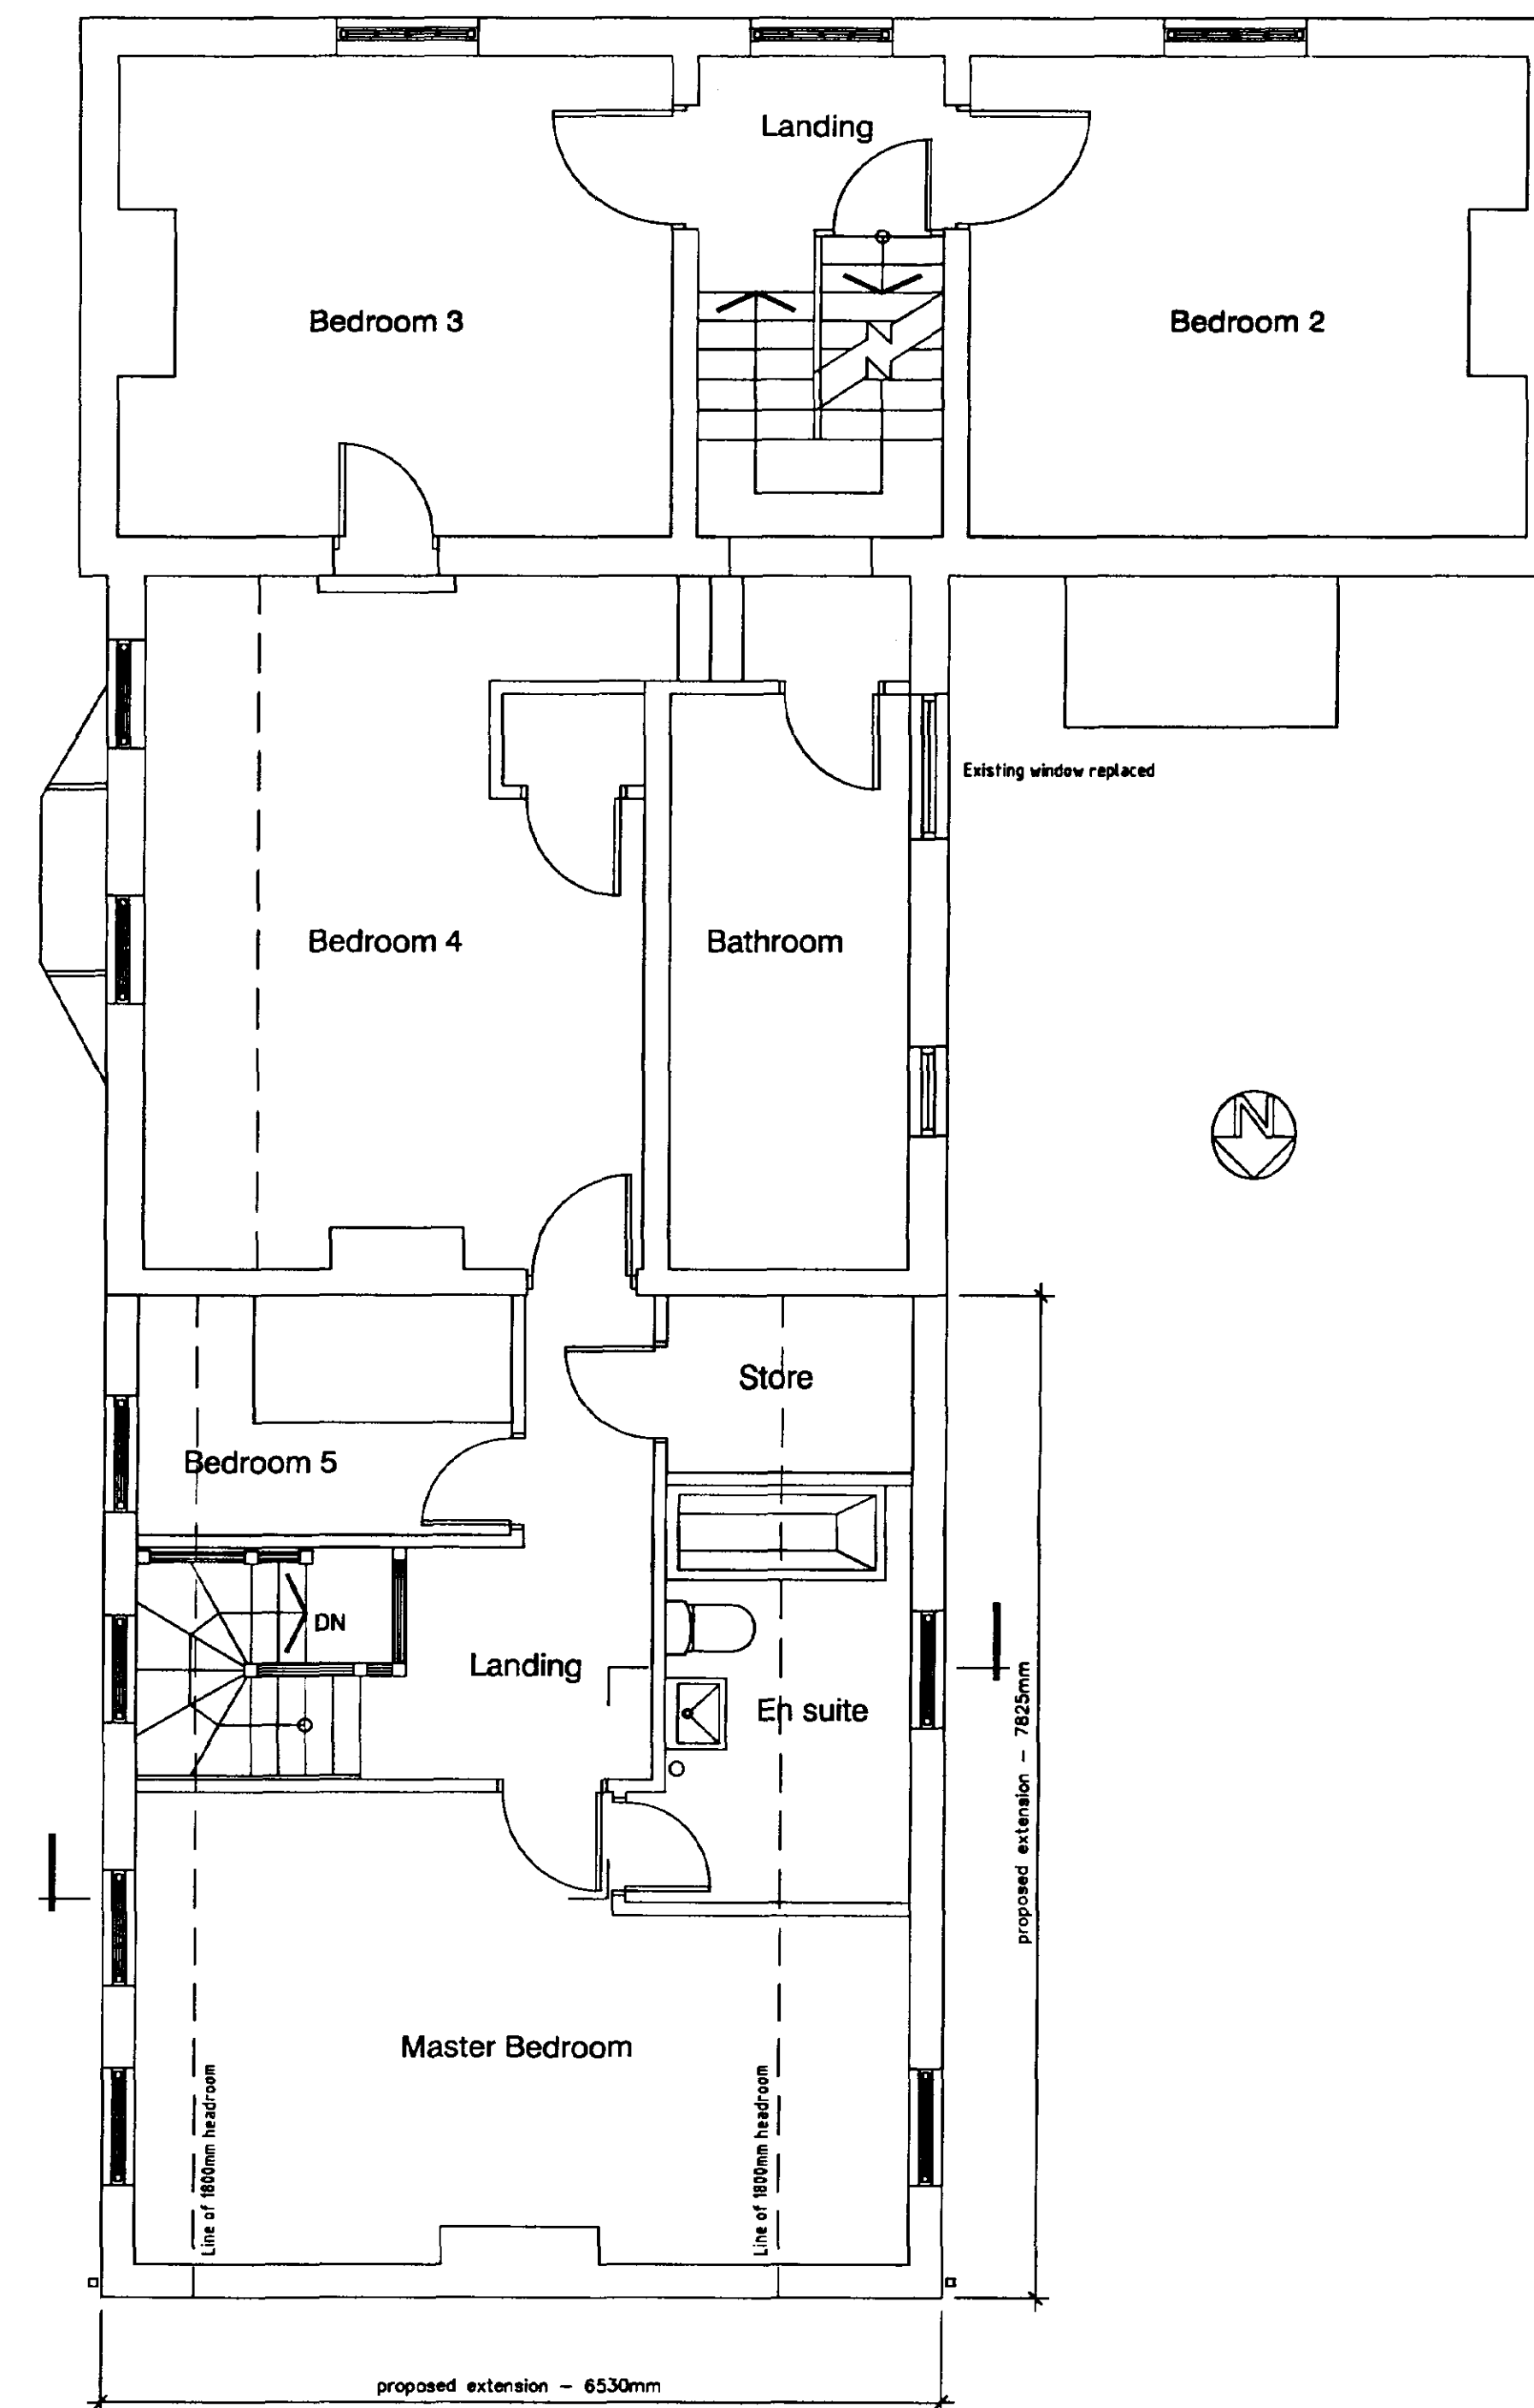

First Floor Plan as Proposed

5400
 Planning & Development
 24 DEC 2002
 1404/02

DETERMINED
 PLAN

DO NOT SCALE THIS DRAWING. THE CONTRACTOR IS DEEMED TO HAVE CHECKED ALL DIMENSIONS ON SITE AND REPORT ANY DISCREPANCIES TO OGLESBY & LIMB LTD.
 THE CONTENTS OF THIS DRAWING ARE COVERED BY COPYRIGHT AND REMAIN THE PROPERTY OF OGLESBY & LIMB LTD. WRITTEN APPROVAL MUST BE OBTAINED FROM OGLESBY & LIMB LTD PRIOR TO DUPLICATION OR REPRODUCTION OF THIS DRAWING OR ITS CONTENTS.
 ANY DIMENSIONS NOT SHOWN ARE TO BE CHECKED AND AGREED WITH OGLESBY & LIMB LTD.

THIS DRAWING HAS BEEN BASED UPON AN ORIGINAL SUPPLIED BY THE CLIENT. THE ORIGINAL DRAWING WAS BASED ON RECORD INFORMATION NOT UPON MEASURED SURVEY MATERIAL. THIS DRAWING HAS BEEN ADJUSTED LOCALLY TO ENSURE ACCURACY IN CERTAIN AREAS AND TO ELIMINATE OBVIOUS ERRORS AND OMISSIONS. BUT CANNOT BE TAKEN AS AN ACCURATE REPRESENTATION OF THE BUILDING AS IT EXISTS ON SITE. WHERE DIMENSIONS ARE CONSIDERED CRITICAL THEY SHOULD BE VERIFIED ON SITE AND QUERIES RAISED WITH THE ARCHITECT PRIOR TO CONSTRUCTION COMMENCING.

Rev	Date	Description	By

Oglesby & Limb Ltd
 Chartered Architects
 and Building Surveyors
 67 London Road
 Newark, Notts
 NG24 1RZ
 Tel: 01636 702030
 Fax: 01636 703740
 e-mail: design@o-ltd.co.uk



Client:
 Mr and Mrs D Matthews

Project:
 Extension to Farmhouse
 The Firs, Siltside, Gosberton Risegate


Drawing Title:
 Plans as Proposed

Date: September 2002 Scale: 1 : 50 @ A1
 Drawn by: A.Oglesby Checked by: DAL

Drawing Number:
 A0026 - 03




Elevation to Garden as Proposed (West)

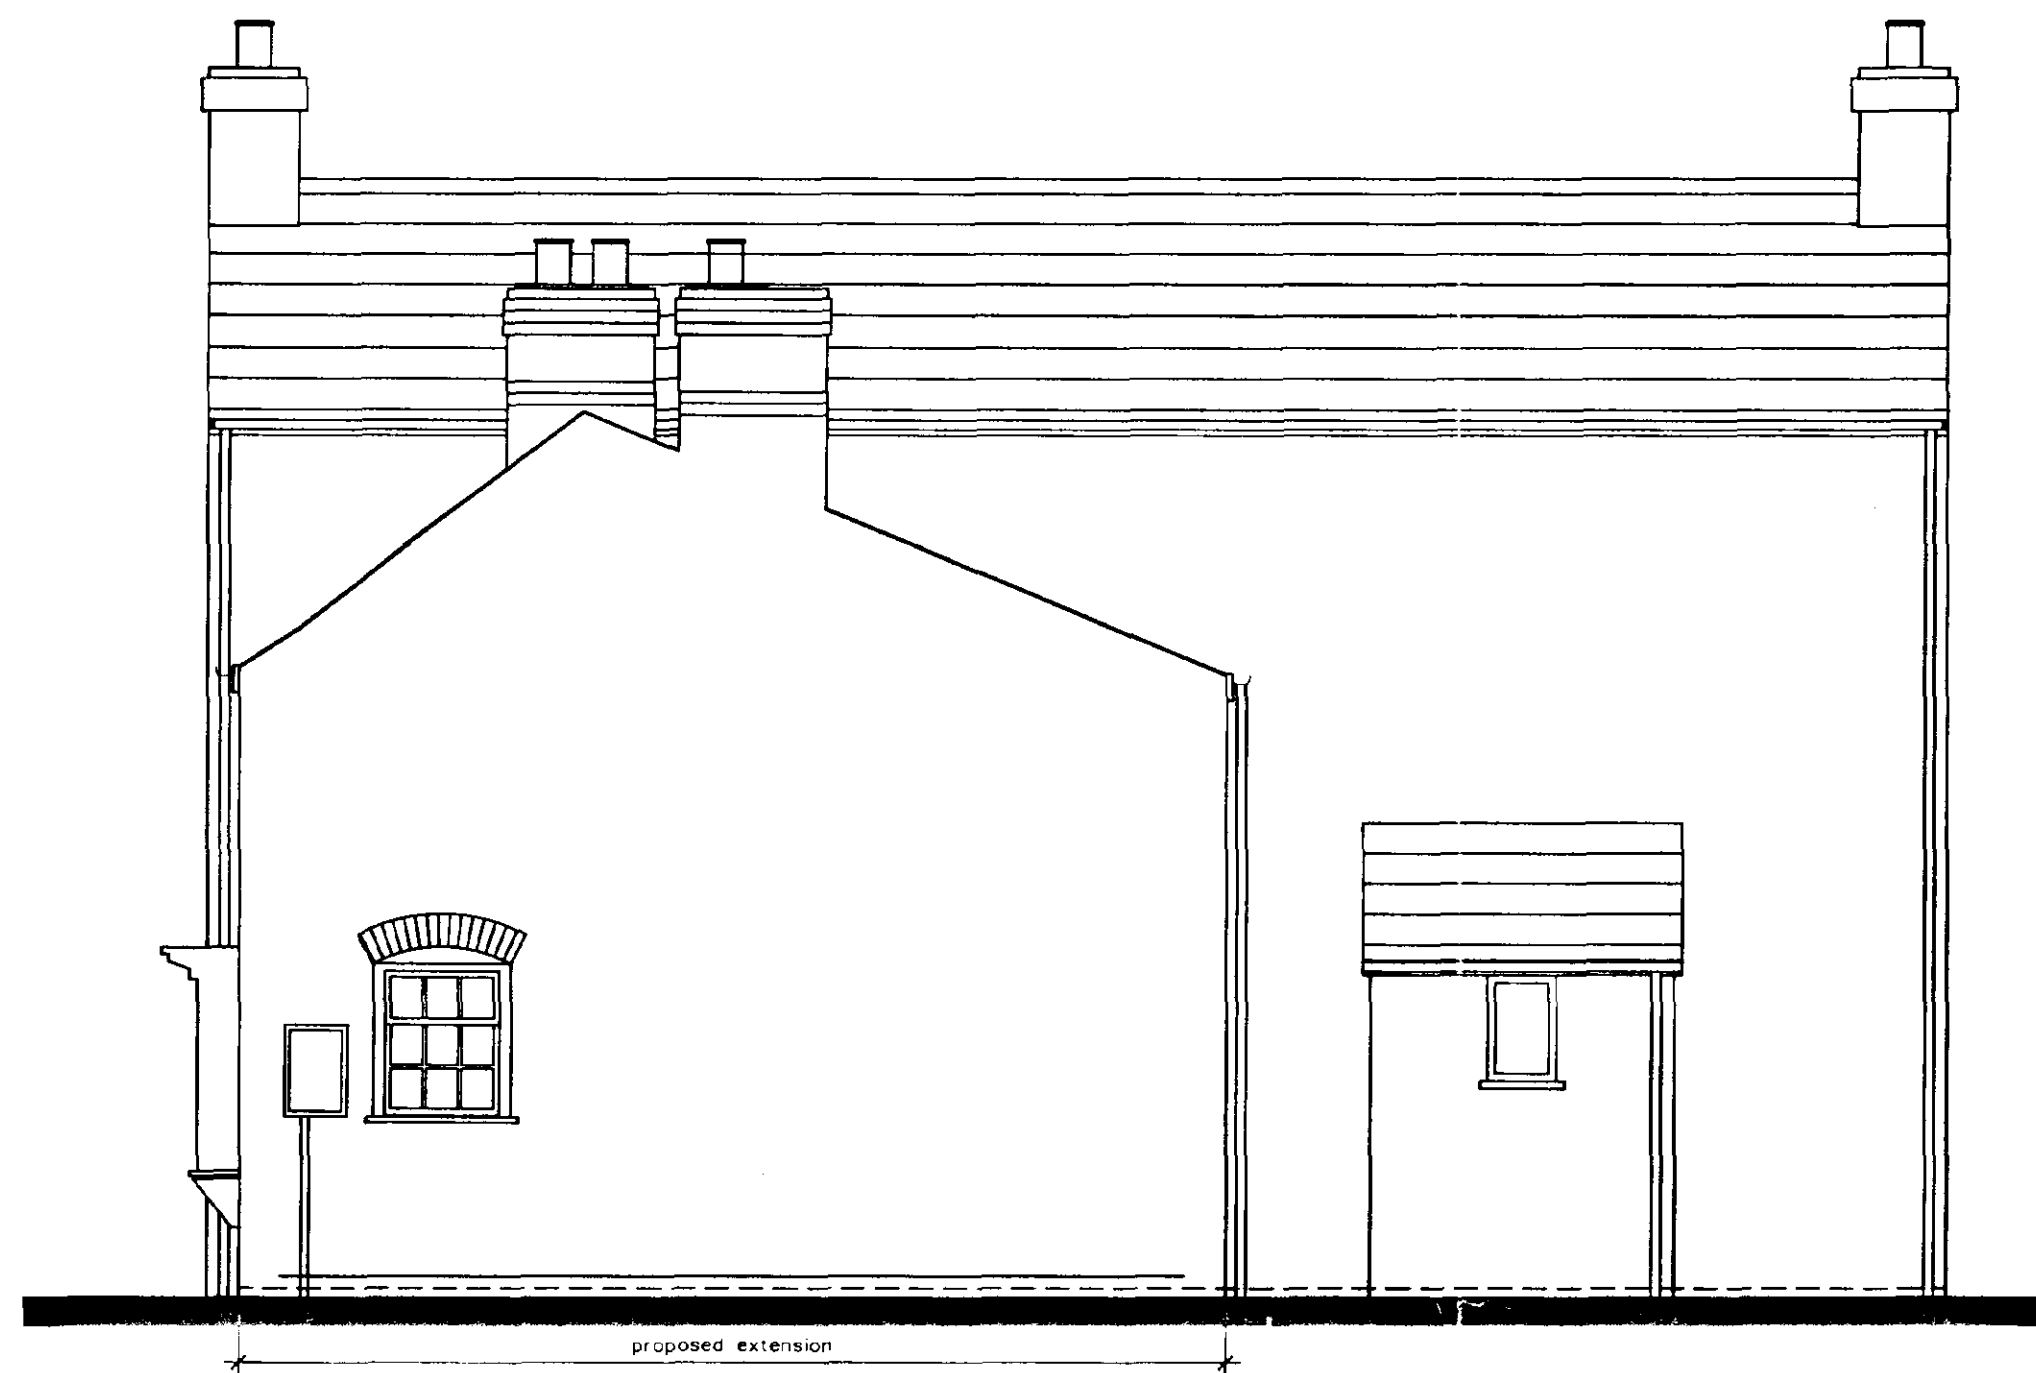

Elevation to Rear as Proposed (North)



Elevation to Drive as Proposed (East)

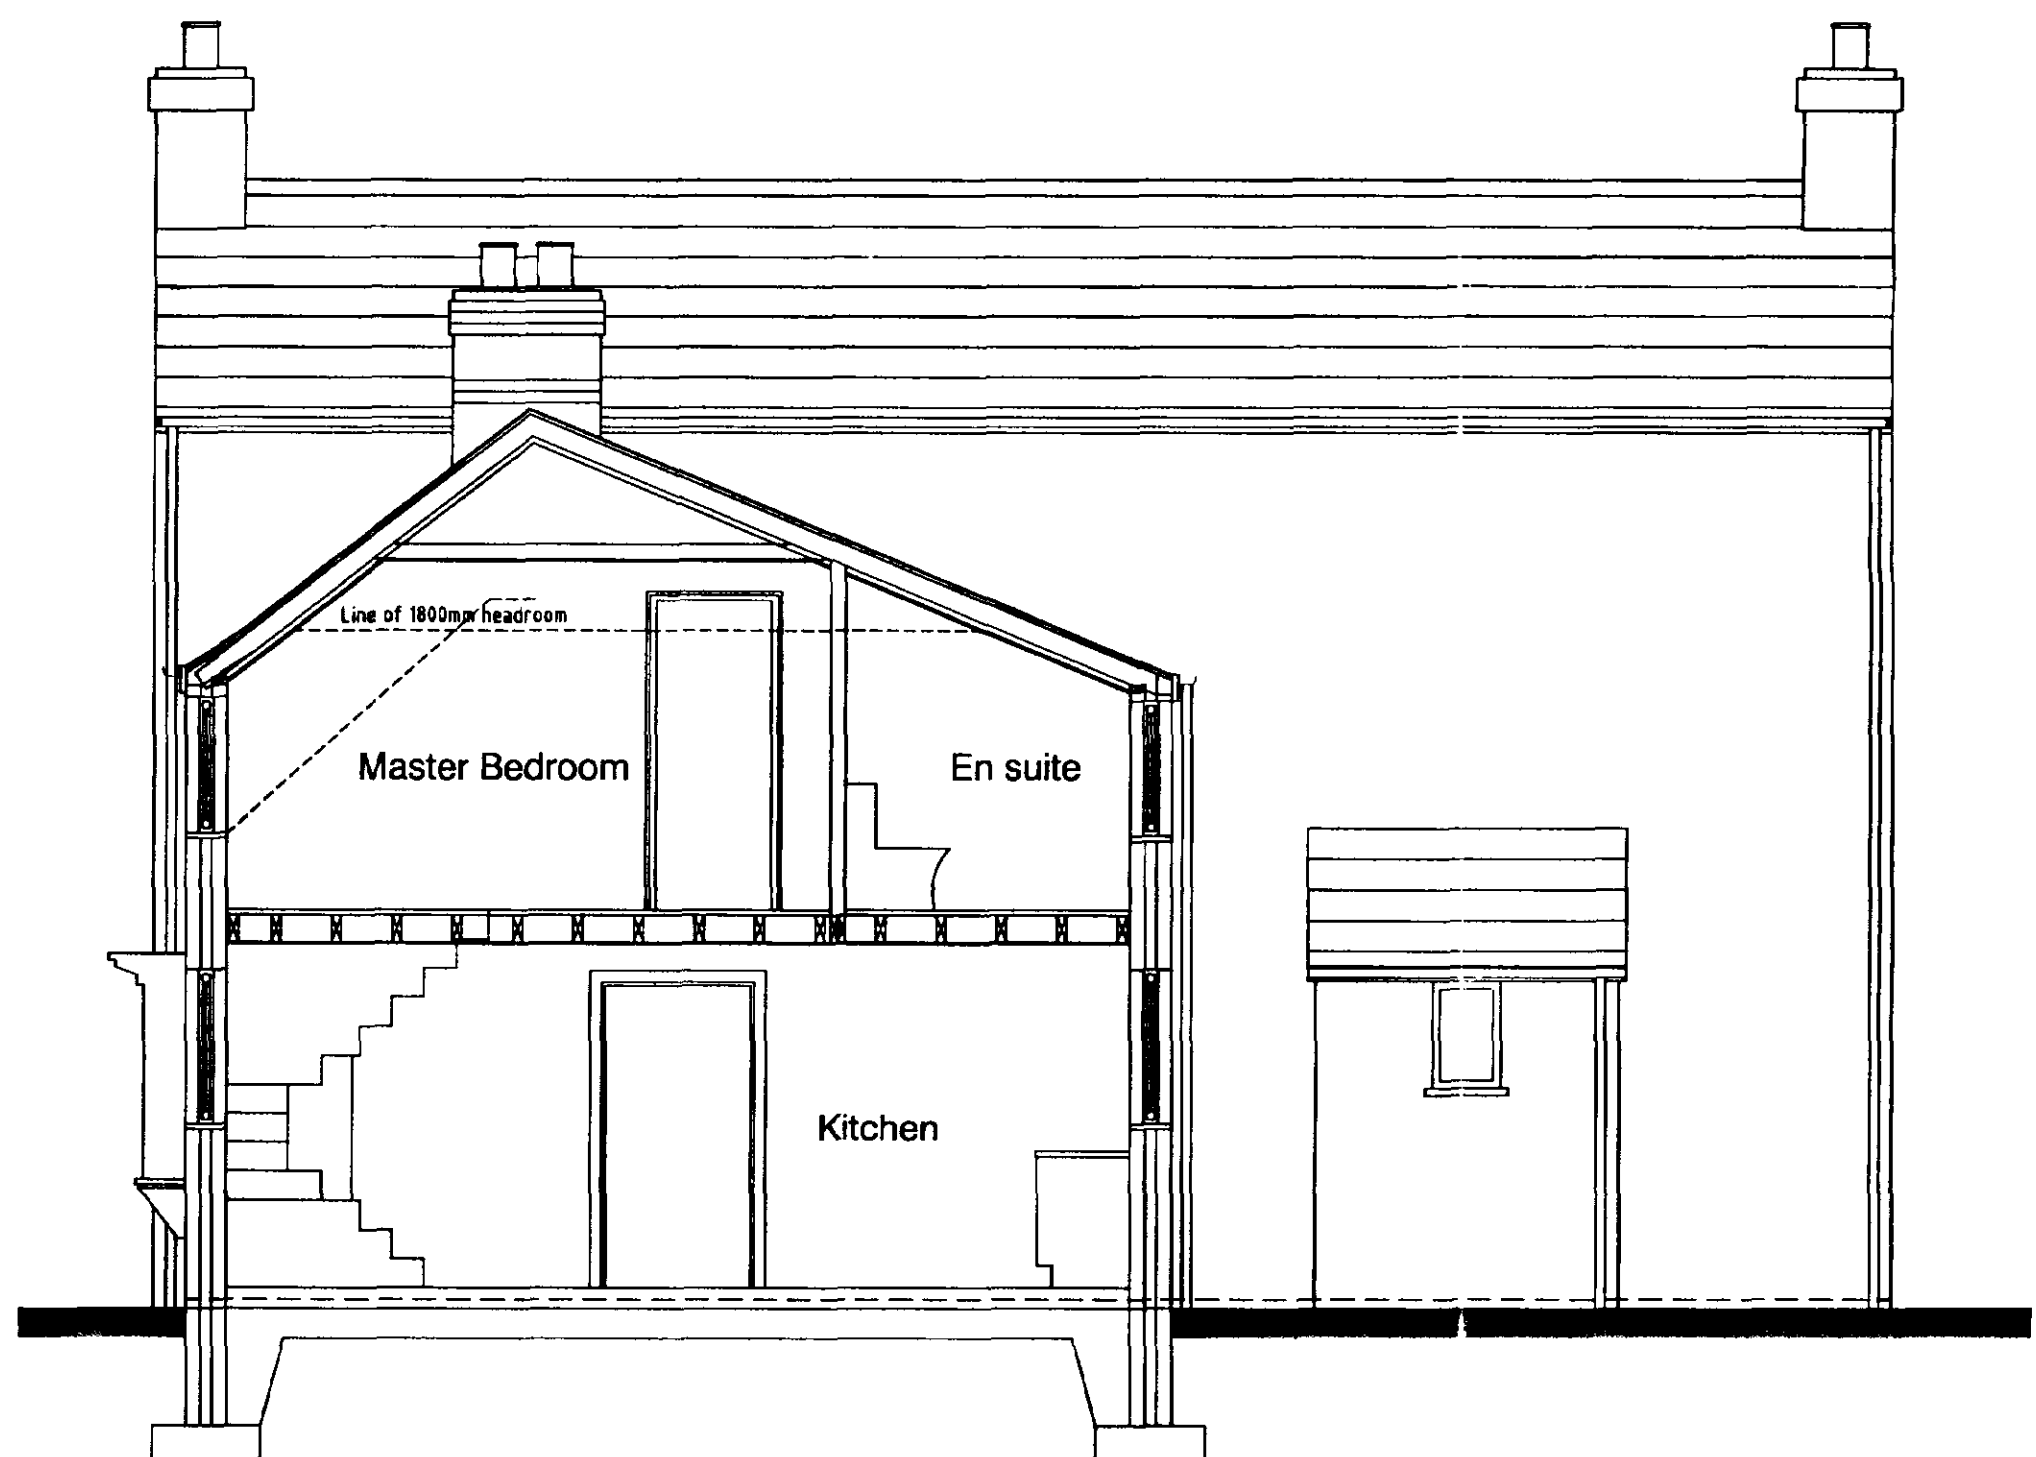

Cross Section as Proposed

DO NOT SCALE THIS DRAWING. THE CONTRACTOR IS DEEMED TO HAVE CHECKED ALL DIMENSIONS ON SITE AND REPORT ANY DISCREPANCIES TO OGLESBY & LIMB LTD. THE CONTENTS OF THIS DRAWING ARE COVERED BY COPYRIGHT AND REMAIN THE PROPERTY OF OGLESBY & LIMB LTD. WRITTEN APPROVAL MUST BE OBTAINED FROM OGLESBY & LIMB LTD PRIOR TO DUPLICATION OR REPRODUCTION OF THIS DRAWING OR ITS CONTENTS. ANY DIMENSIONS NOT SHOWN ARE TO BE CHECKED AND AGREED WITH OGLESBY & LIMB LTD.

THIS DRAWING HAS BEEN BASED UPON AN ORIGINAL SUPPLIED BY THE CLIENT. THE ORIGINAL DRAWING WAS BASED ON RECORD INFORMATION NOT UPON MEASURED SURVEY MATERIAL. THIS DRAWING HAS BEEN ADJUSTED LOCALLY TO ENSURE ACCURACY IN CERTAIN AREAS AND TO ELIMINATE OBVIOUS ERRORS AND OMISSIONS, BUT CANNOT BE TAKEN AS AN ACCURATE REPRESENTATION OF THE BUILDING AS IT EXISTS ON SITE. WHERE DIMENSIONS ARE CONSIDERED CRITICAL THEY SHOULD BE VERIFIED ON SITE AND QUERIES RAISED WITH THE ARCHITECT PRIOR TO CONSTRUCTION COMMENCING.

Ref	Date	Description	By
Revisions			

Oglesby & Limb Ltd
Chartered Architects
and Building Surveyors

67 London Road
Newark, Notts
NG24 1RZ

Tel: 01636 702030
Fax: 01636 703740
e-mail: design@o-ltd.co.uk

O&L

Client:
Mr and Mrs D Matthews

Project:
**Extension to Farmhouse
The Firs, Siltside, Gosberton Rise**

Drawing Title:
Elevations and Section as Proposed

Date: **September 2002** Scale: **1 : 50 @ A1**
Drawn by: **A.Oglesby** Checked by: **DAL**


Drawing Number:
A0026 - 04

SHDC
Planning & Development
24 DEC 2002
1404/02


**DETERMINED
PLAN**

DO NOT SCALE THIS DRAWING. THE CONTRACTOR IS DEEMED TO HAVE CHECKED ALL DIMENSIONS ON SITE AND REPORT ANY DISCREPANCIES TO OGLESBY & LIMB LTD. THE CONTENTS OF THIS DRAWING ARE COVERED BY COPYRIGHT AND REMAIN THE PROPERTY OF OGLESBY & LIMB LTD. WRITTEN APPROVAL MUST BE OBTAINED FROM OGLESBY & LIMB LTD PRIOR TO DUPLICATION OR REPRODUCTION OF THIS DRAWING OR ITS CONTENTS. ANY DIMENSIONS NOT SHOWN ARE TO BE CHECKED AND AGREED WITH OGLESBY & LIMB LTD.

THIS DRAWING HAS BEEN BASED UPON AN ORIGINAL SUPPLIED BY THE CLIENT. THE ORIGINAL DRAWING WAS BASED ON RECORD INFORMATION NOT UPON MEASURED SURVEY MATERIAL. THIS DRAWING HAS BEEN ADJUSTED LOCALLY TO ENSURE ACCURACY IN CERTAIN AREAS AND TO ELIMINATE OBVIOUS ERRORS AND OMISSIONS, BUT CANNOT BE TAKEN AS AN ACCURATE REPRESENTATION OF THE BUILDING AS IT EXISTS ON SITE. WHERE DIMENSIONS ARE CONSIDERED CRITICAL, THEY SHOULD BE VERIFIED ON SITE AND QUERIES RAISED WITH THE ARCHITECT PRIOR TO CONSTRUCTION COMMENCING.

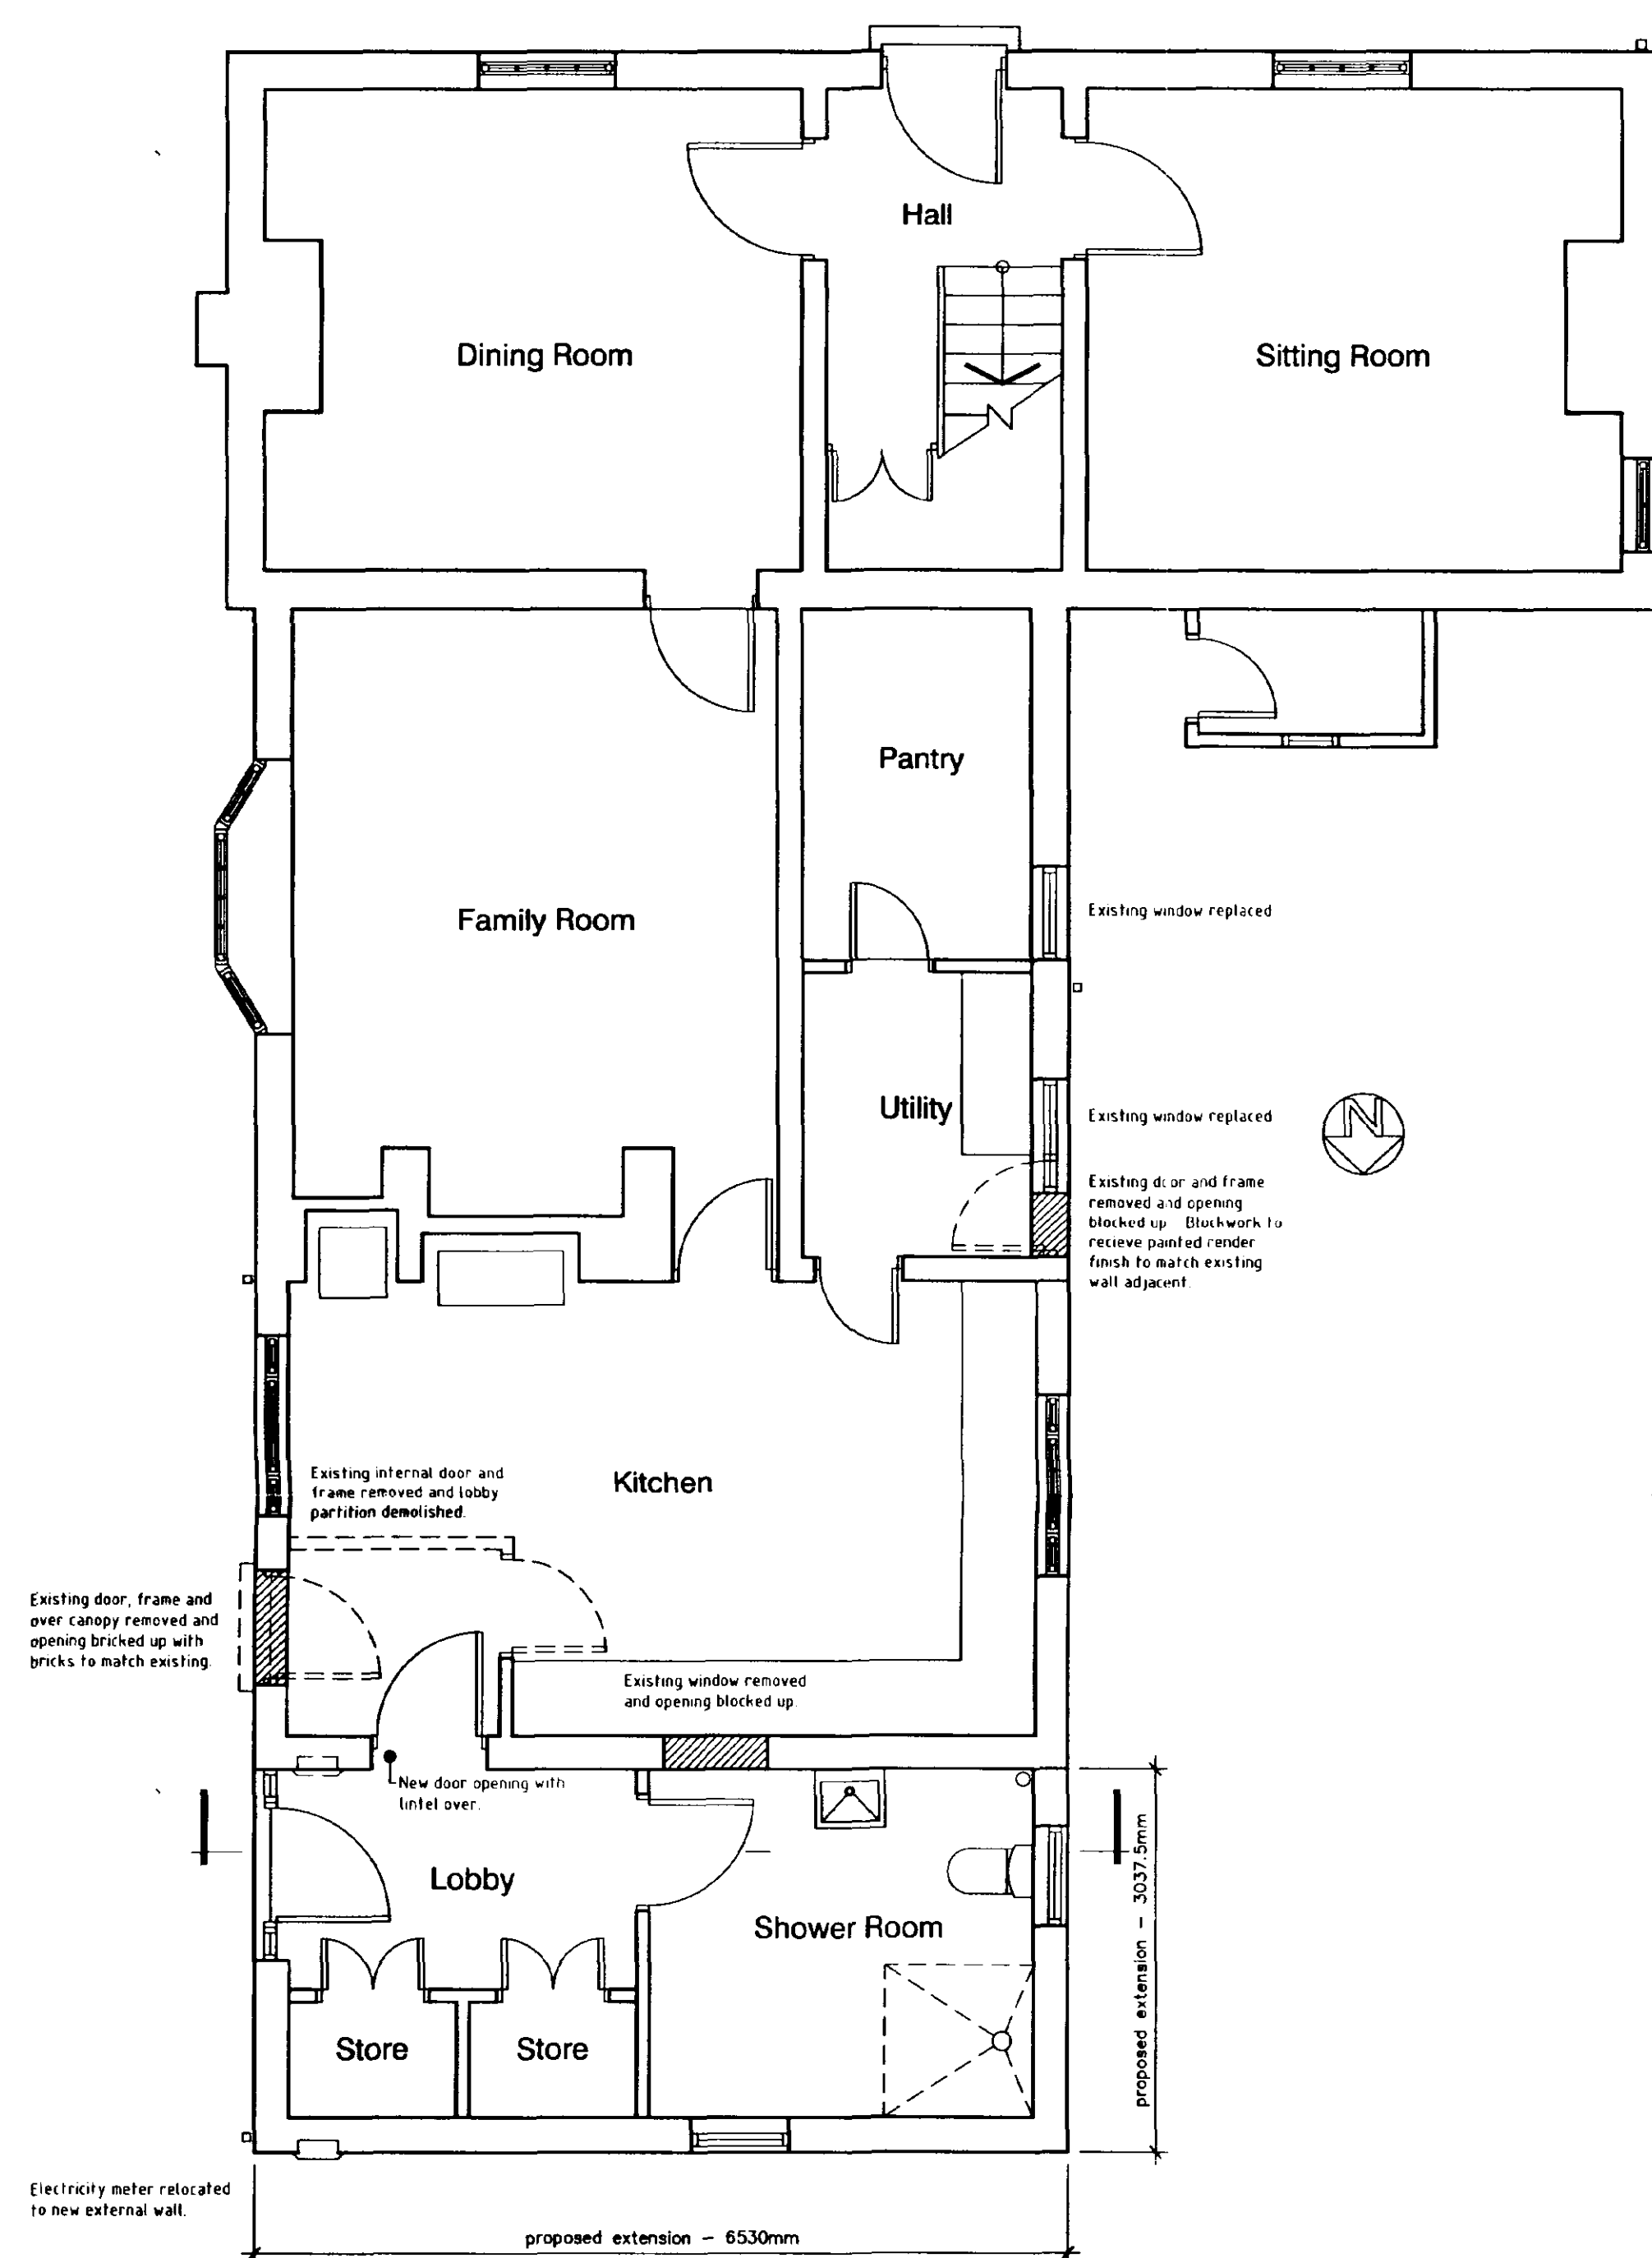

Ground Floor Plan as Proposed

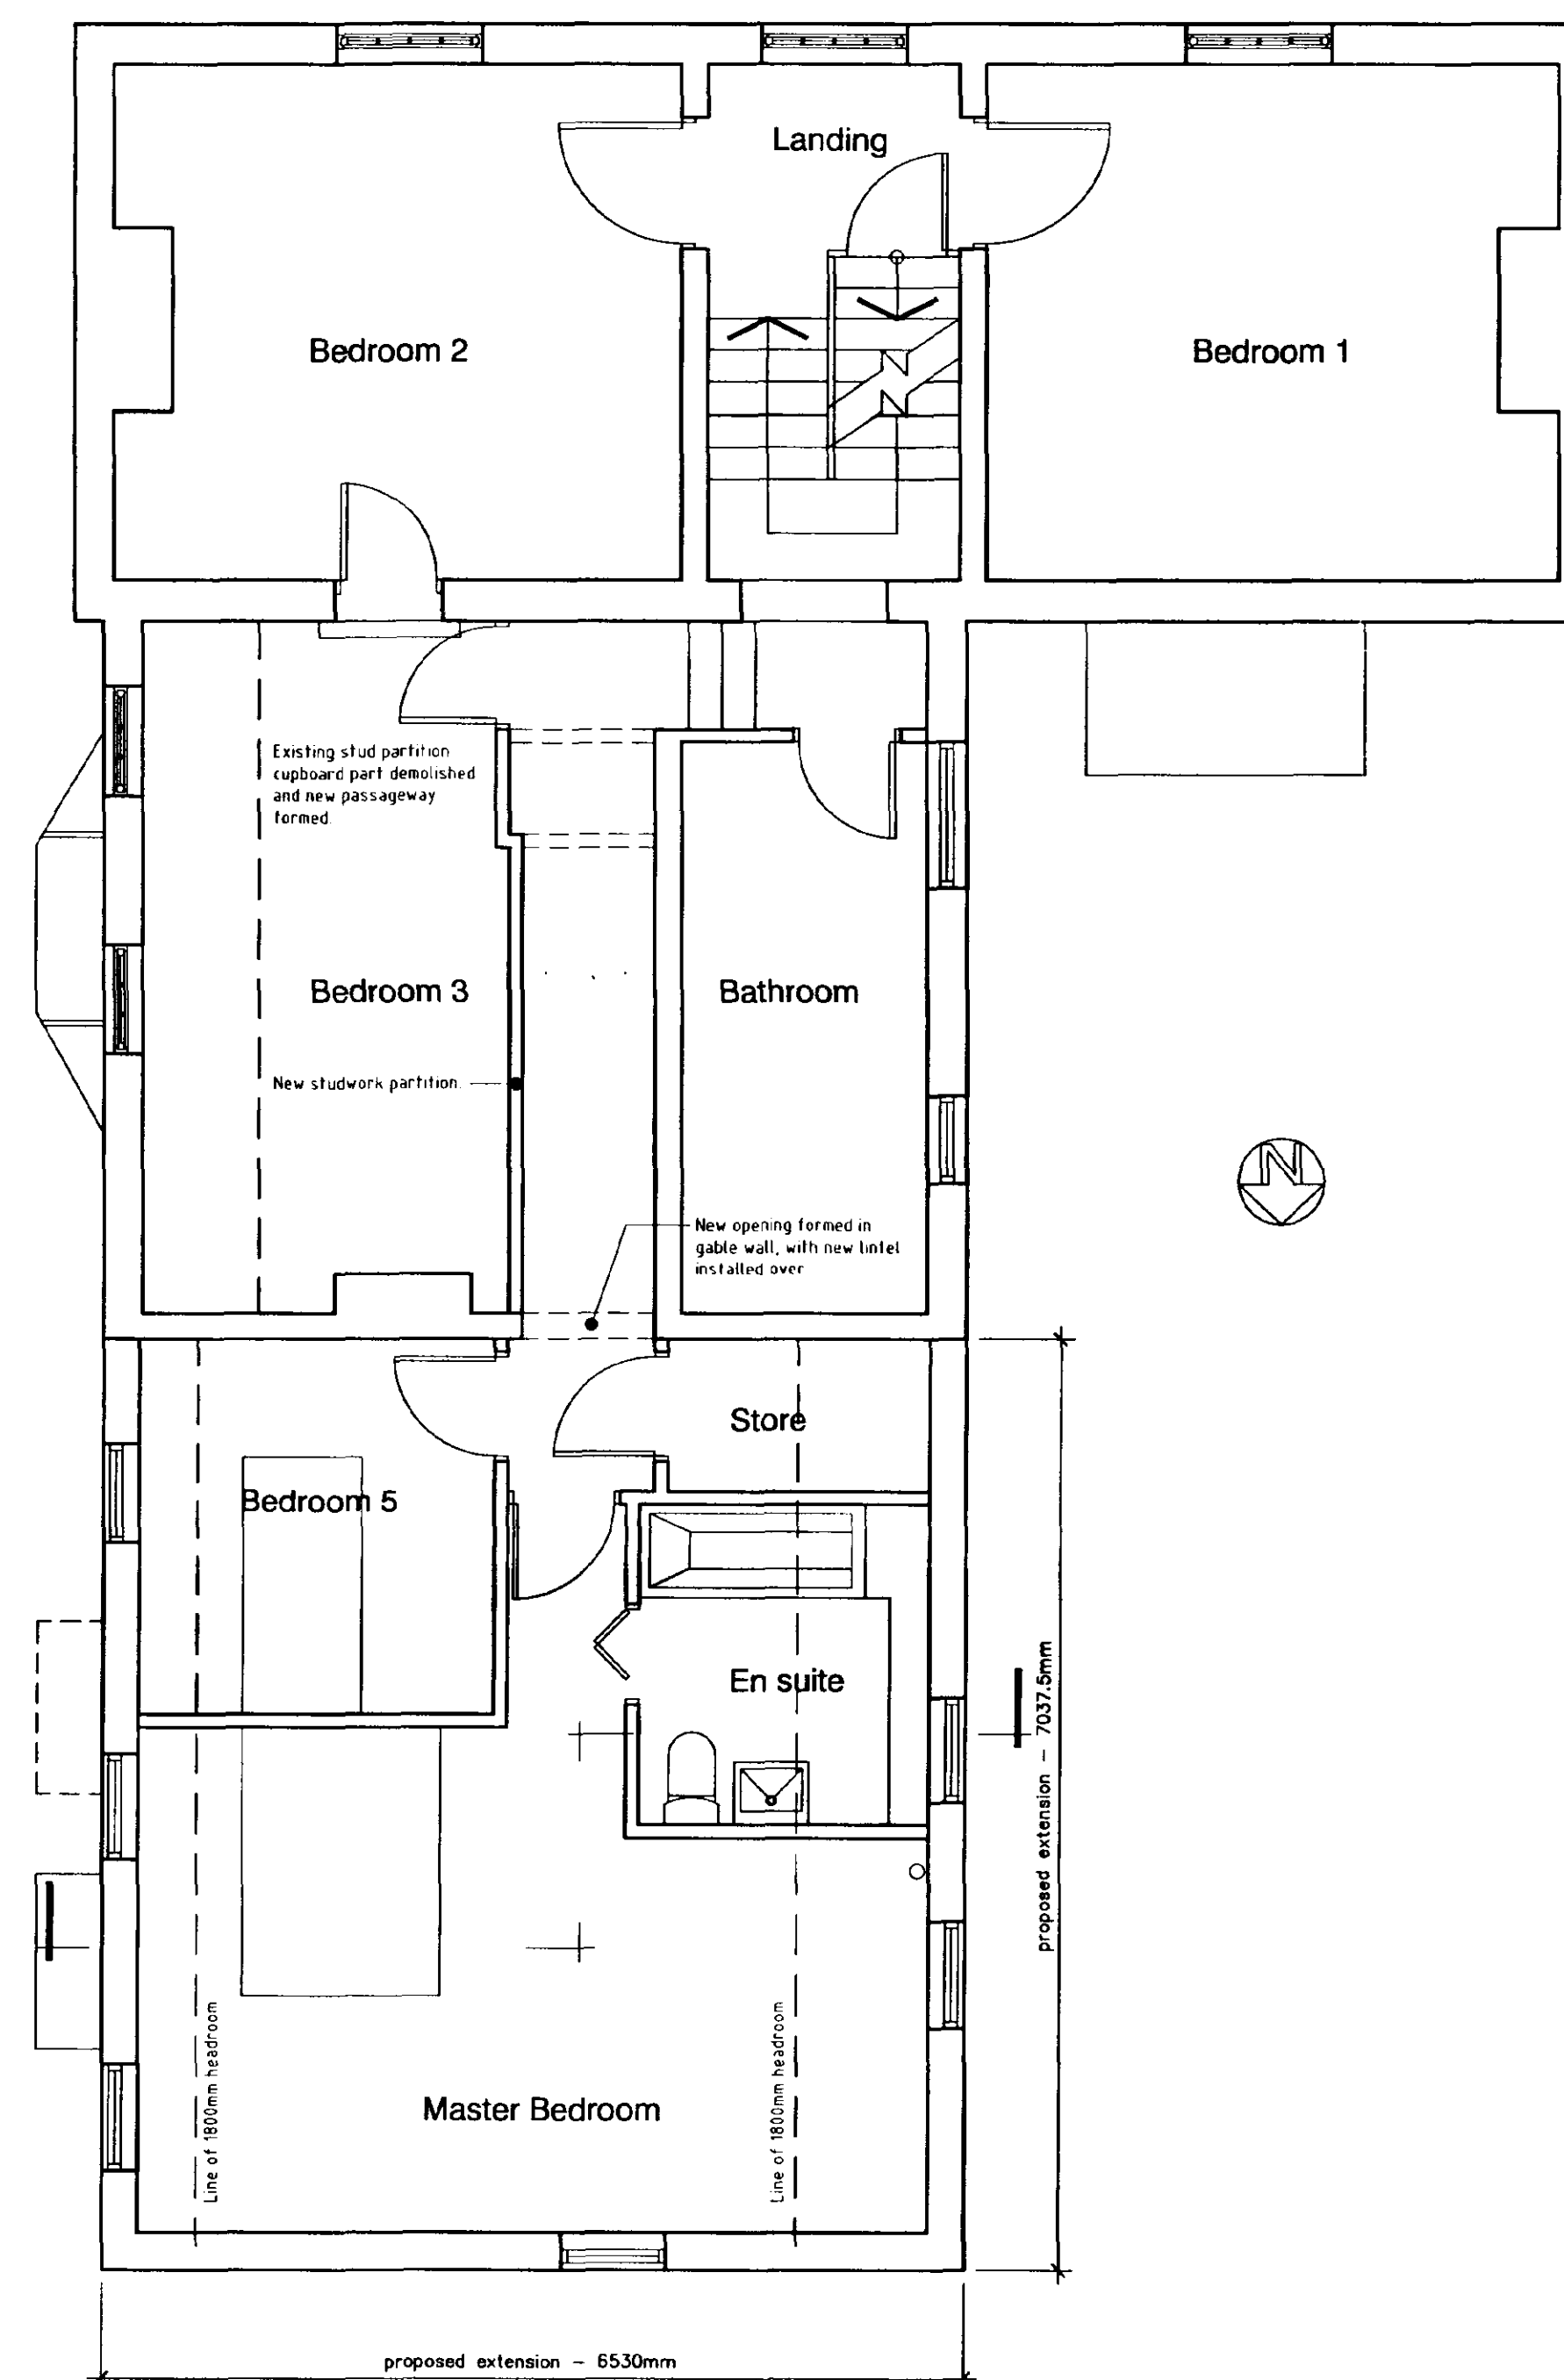

First Floor Plan as Proposed

Ref	Date	Description	By
A	26/09/02	Revised in accordance with client's instructions as follows: 1. Extension totally redesigned to reduce size	asp

Oglesby & Limb Ltd
Chartered Architects
and Building Surveyors
67 London Road
Newark, Notts
NG24 1BZ
Tel: 01636 702030
Fax: 01636 703740
e-mail: design@o-ltd.co.uk



Client:
Mr and Mrs D Matthews

Project:
Extension to Farmhouse
The Firs, Siltside, Gosberton Rise

Drawing Title:
Plans as Proposed

Date: September 2002 Scale: 1 : 50 @ A1
Drawn by: A.Oglesby Checked by: DAL

Drawing Number:
A0026 - 03
Rev: A

REL A1


1404/02

DO NOT SCALE THIS DRAWING. THE CONTRACTOR IS DEEMED TO HAVE CHECKED ALL DIMENSIONS ON SITE AND REPORT ANY DISCREPANCIES TO OGLESBY & LIMB LTD. THE CONTENTS OF THIS DRAWING ARE COVERED BY COPYRIGHT AND REMAIN THE PROPERTY OF OGLESBY & LIMB LTD. WRITTEN APPROVAL MUST BE OBTAINED FROM OGLESBY & LIMB LTD PRIOR TO REPRODUCTION OR REPRODUCTION OF THIS DRAWING OR ITS CONTENTS. ANY DIMENSIONS NOT SHOWN ARE TO BE CHECKED AND AGREED WITH OGLESBY & LIMB LTD.

THIS DRAWING HAS BEEN BASED UPON AN ORIGINAL SUPPLIED BY THE CLIENT. THE ORIGINAL DRAWING WAS BASED ON RECORD INFORMATION NOT UPON MEASURED SURVEY MATERIAL. THIS DRAWING HAS BEEN ADJUSTED LOCALLY TO ENSURE ACCURACY IN CERTAIN AREAS AND TO ELIMINATE OBVIOUS ERRORS AND OMISSIONS, BUT CANNOT BE TAKEN AS AN ACCURATE REPRESENTATION OF THE BUILDING AS IT EXISTS ON SITE. WHERE DIMENSIONS ARE CONSIDERED CRITICAL THEY SHOULD BE VERIFIED ON SITE AND QUERIES RAISED WITH THE ARCHITECT PRIOR TO CONSTRUCTION COMMENCING.




Elevation to Garden as Proposed (West)

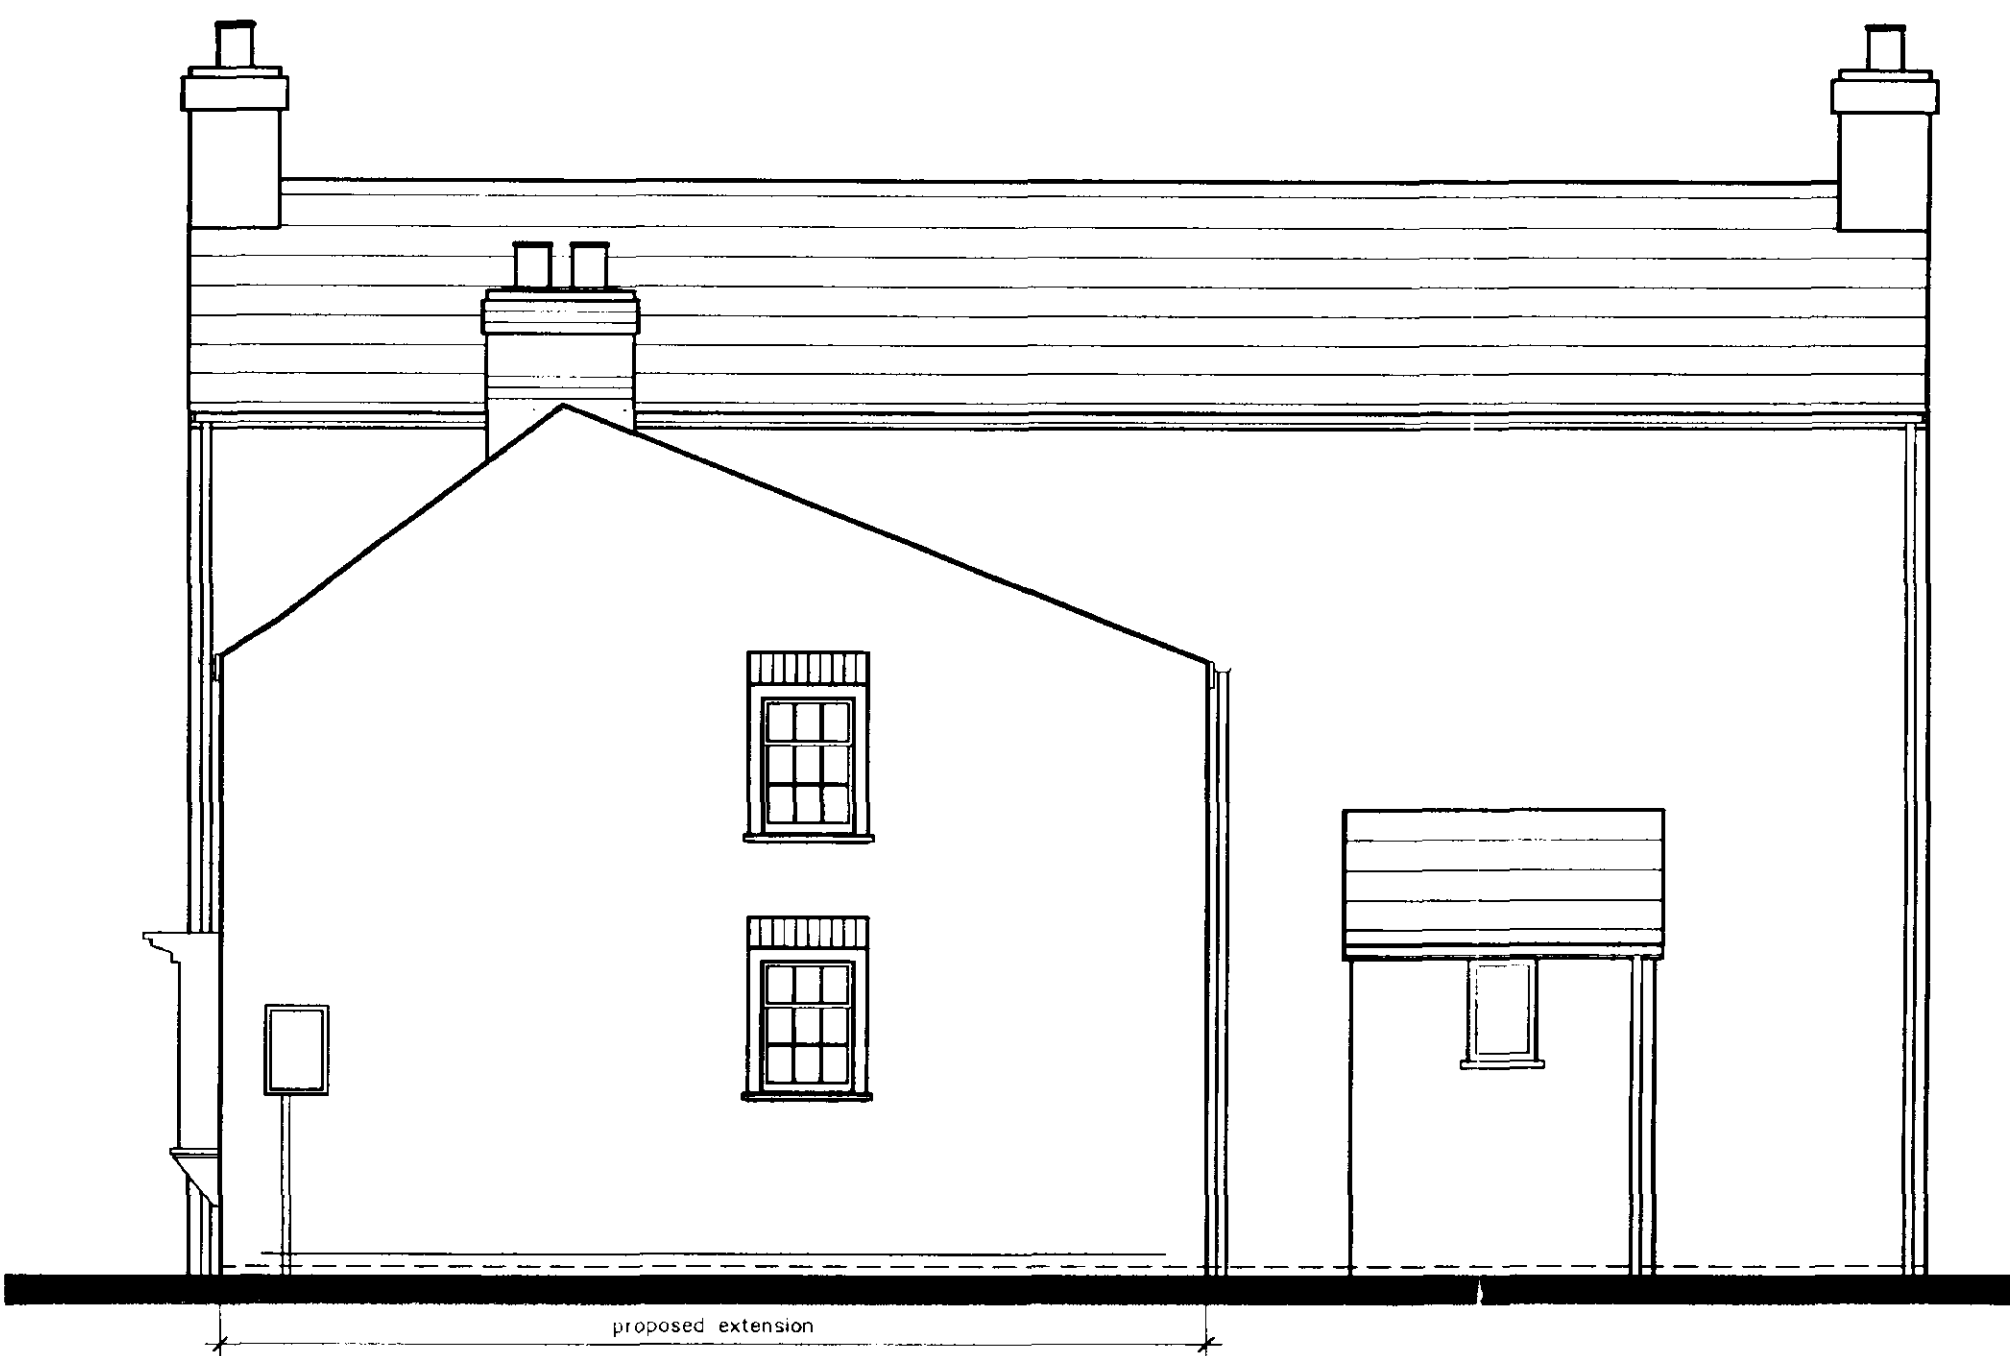

Elevation to Rear as Proposed (North)



Elevation to Drive as Proposed (East)

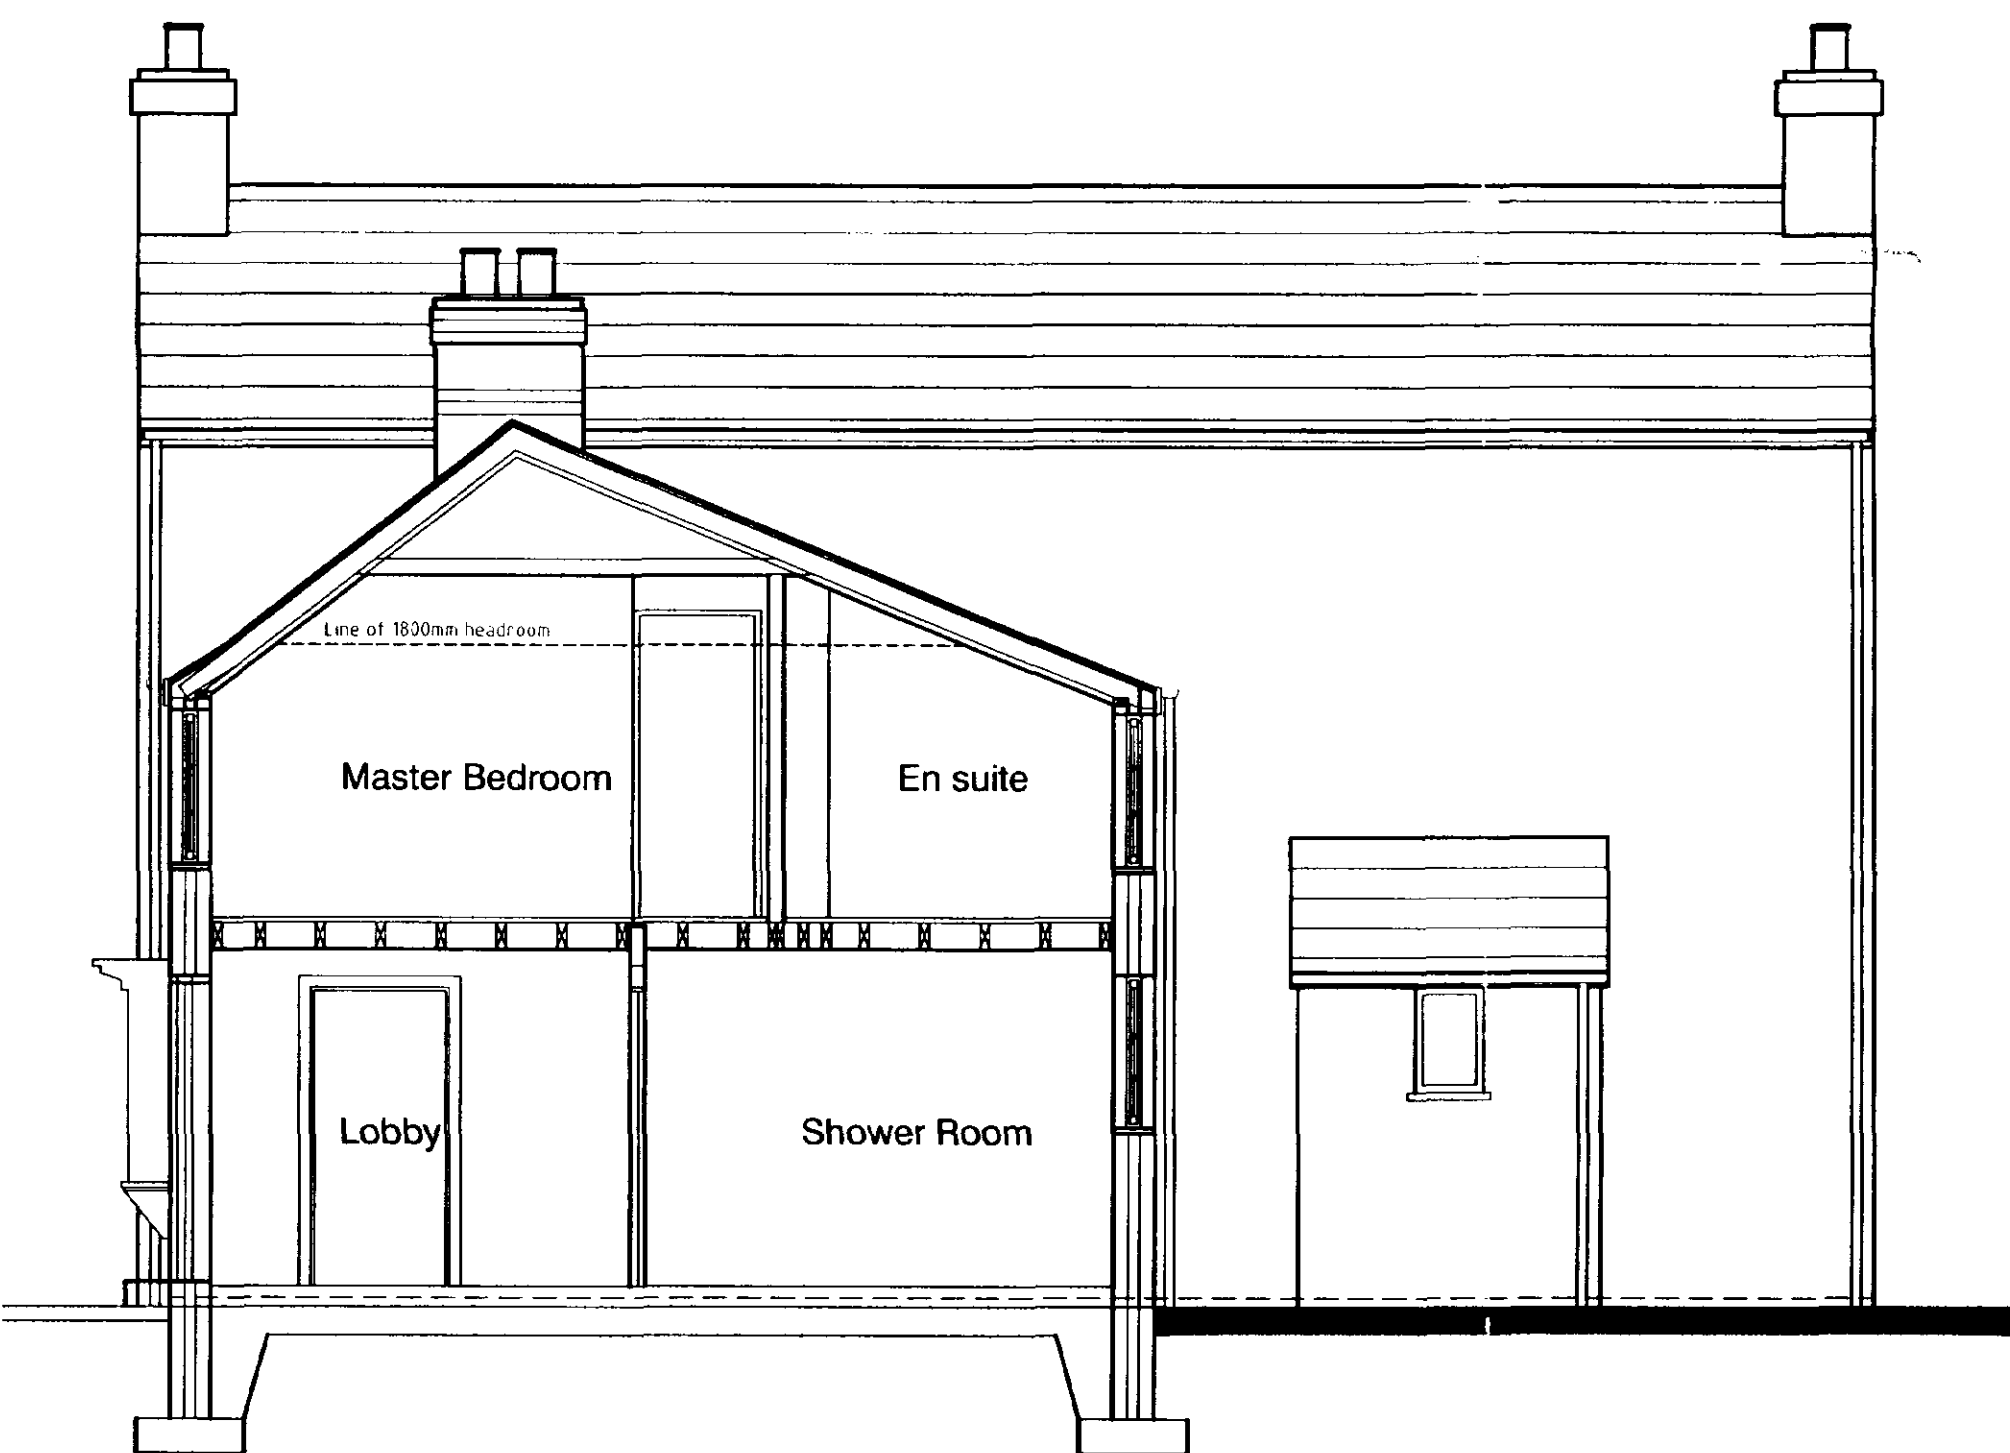

Cross Section as Proposed

Ref	Date	Description	By
A	20.09.03	Revised in accordance with clients instructions as follows: 1. Extension totally redesigned to reduce size	ape

Oglesby & Limb Ltd
Chartered Architects
and Building Surveyors
67 London Road
Newark, Notts
NG24 1RZ
Tel: 01636 702030
Fax: 01636 703740
e-mail: design@o-l-ltd.co.uk

O&L

Client:
Mr and Mrs D Matthews

Project:
Extension to Farmhouse
The Firs, Siltside, Gosberton Risegate

Drawing Title:
Elevations and Section as Proposed

Date: September 2002 Scale: 1 : 50 @ A1
Drawn by: A.Oglesby Checked by: DAL

Drawing Number: A0026 - 04 Rev: A

Ref. A1

- 2 OCT 2003
Ref. 11404102