



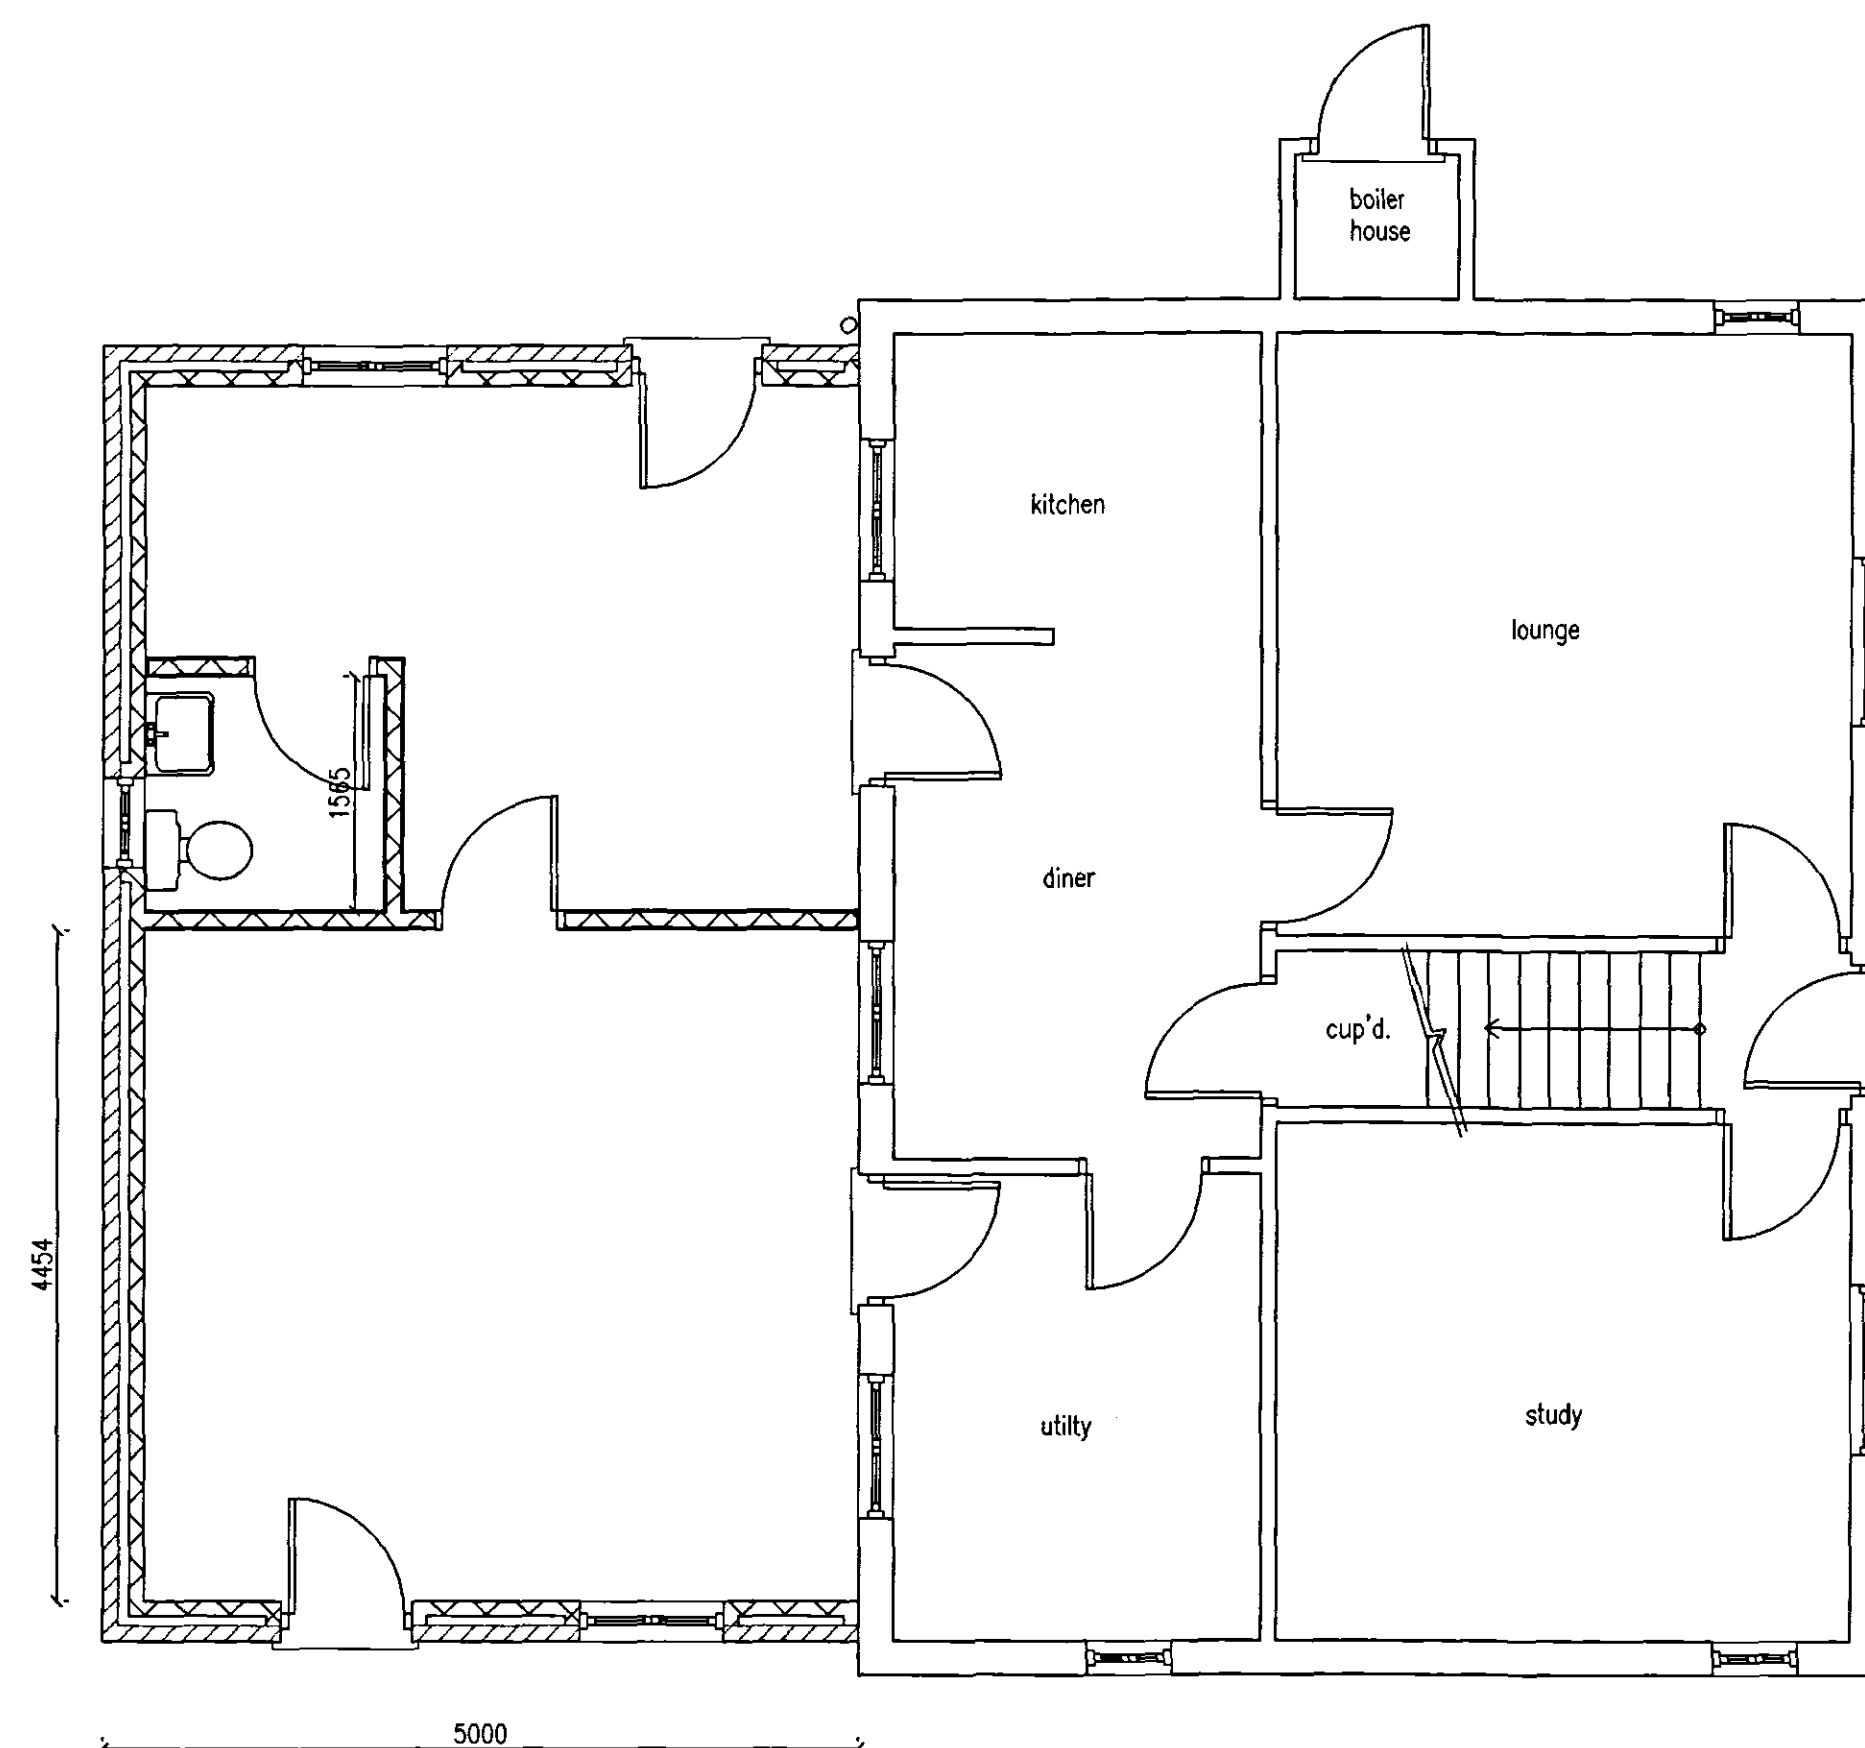

Ref:	Revision:	Date:
------	-----------	-------

2 Austendyke Road
Weston Hills
Spalding
Lincs. PE12 6BX
Tel/Fax 01775 724171
Mobile 0784 1718457

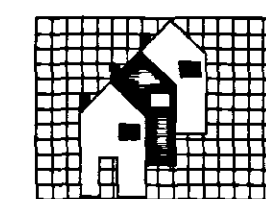

Project:
PROPOSED DETACHED FOUR BEDROOM HOUSE &
GARAGE
ADJ. 34A MARKET STREET, LONG SUTTON

Client: MR & MRS BENNETT
ASHLEA
BECK BANK
GOSBERTON CLOUGH
SPALDING, Lincs

DRAWING:

EXISTING GROUND FLOOR PLAN
PROPOSED GROUND FLOOR PLAN
PROPOSED ELEVATIONS

DRAWING N°:
WEN/1240/08/00

DATE: MAY 2008

DRAWN BY:

SCALES:
1:50 1:100

[illegible]

HEALTH & SAFETY
The client is to ensure that the appointed contractor is familiar with and complies with Health & Safety for Building Sites and Work Places.