


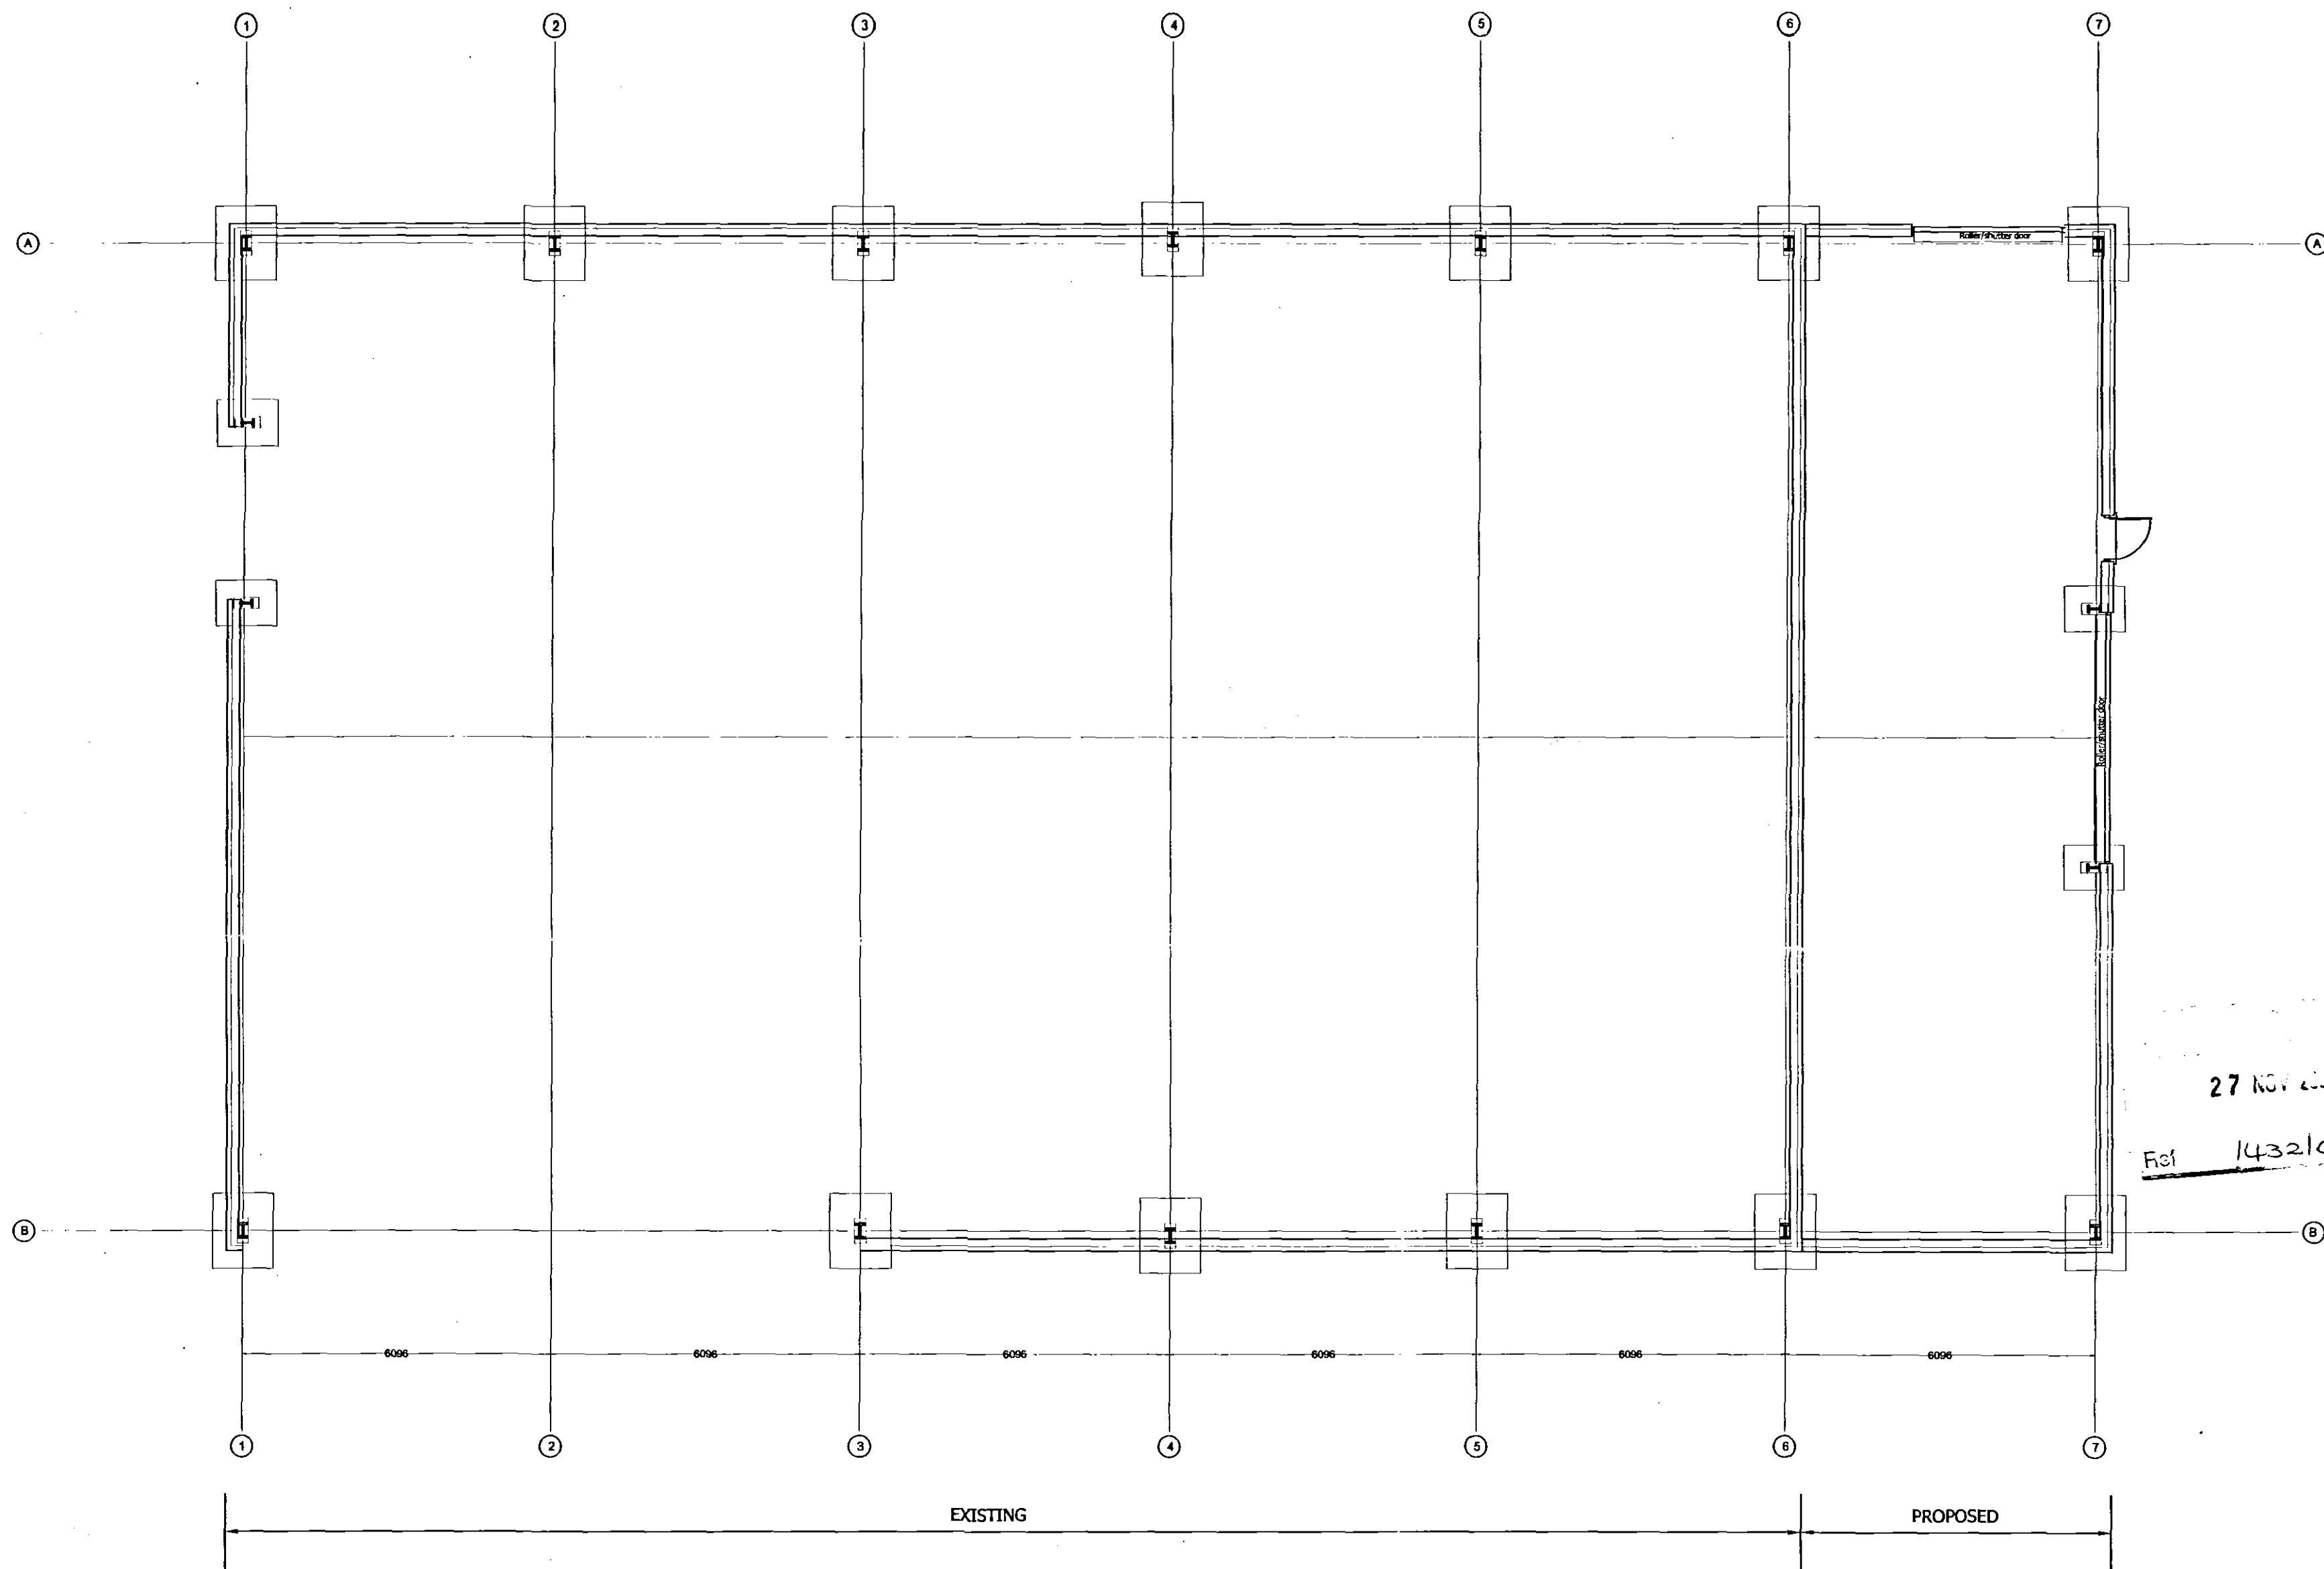

FLOOR LAYOUT

**DETERMINED
PLAN**

PROJECT DETAILS	
EXTENSION TO NEAME LEA NURSERY GREEN LANE BOSTON ROAD GOSBERTON, LINCOLNSHIRE	
CLIENT	M&G FABRICATIONS
DRAWING TITLE	
PROPOSED FLOOR PLAN	
DATE	DRAWN
NOVEMBER 2003	JESS
SCALE	DRNG No.
1:100	1660/A1/01

**STEVEN DUNN
ARCHITECT**

Hadleigh House
High Street
Walcott
Lincoln
LN4 3SN



Steven W. Dunn
B.A. (Hons) Dip. Arch. (Leics) R.I.B.A.
R.I.B.A. Chartered Architect

Telephone 01526 860 757
Facsimile 01526 861 575
E-Mail: Steven.Dunn@member.riba.org