

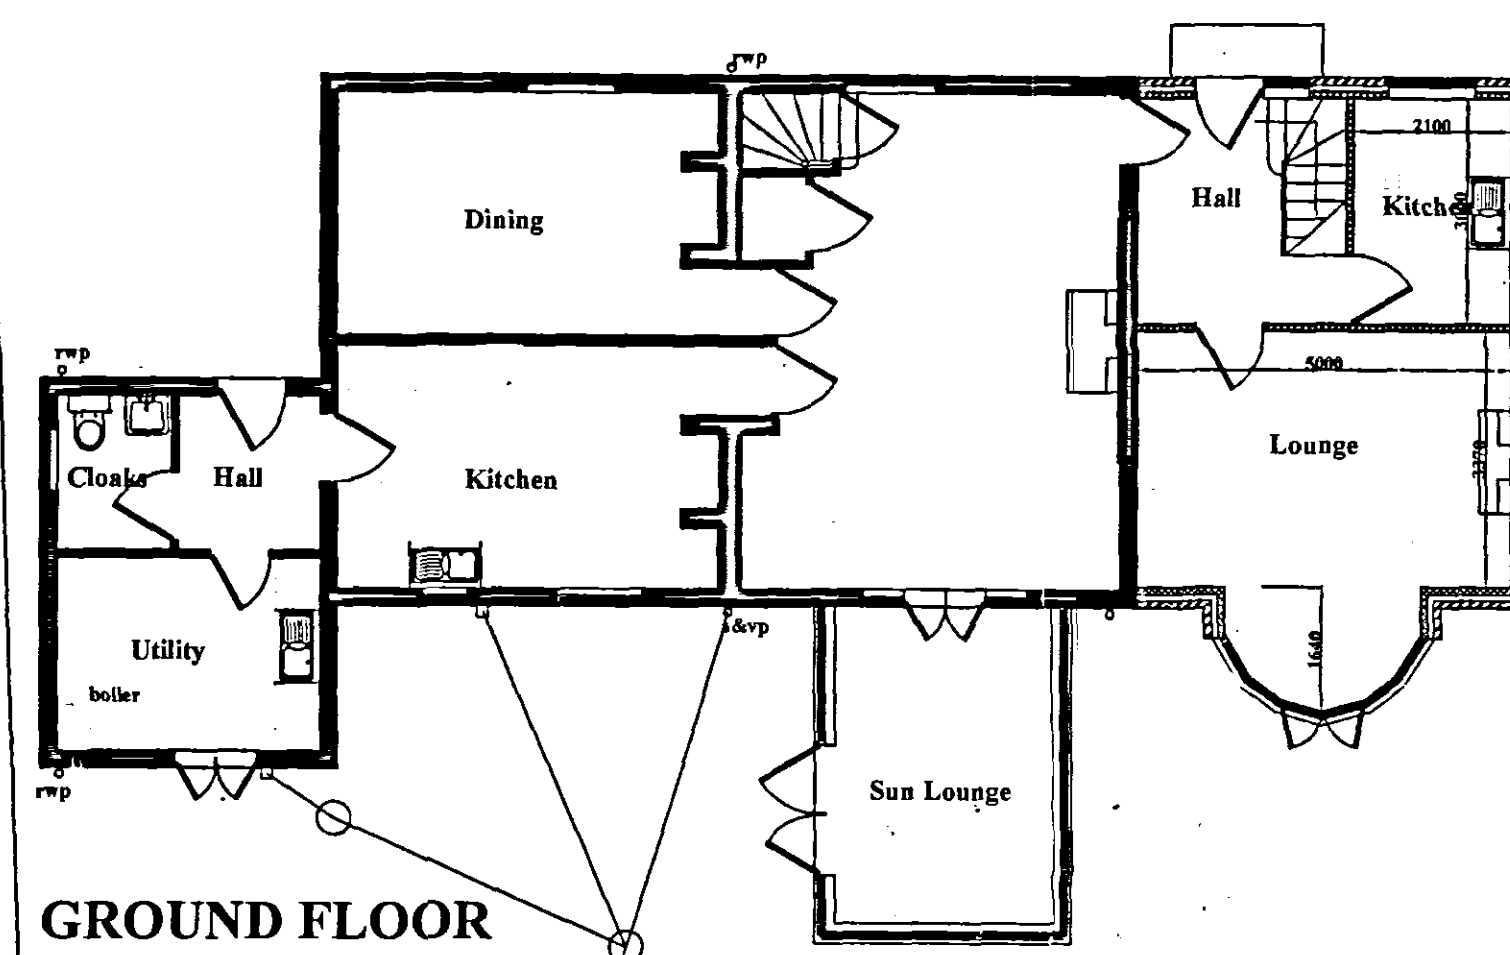
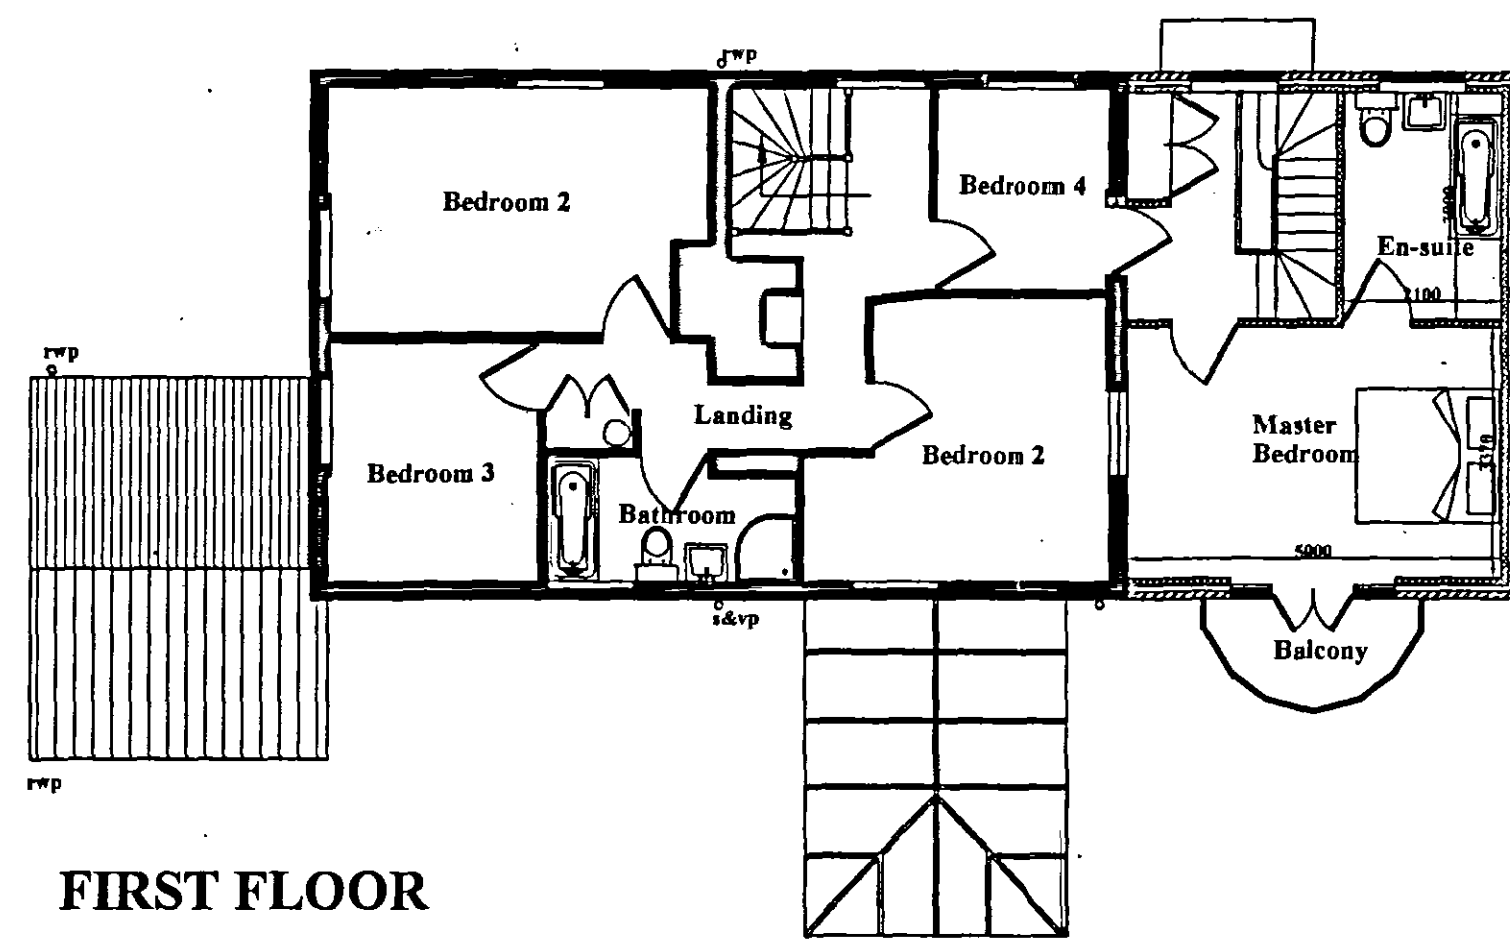
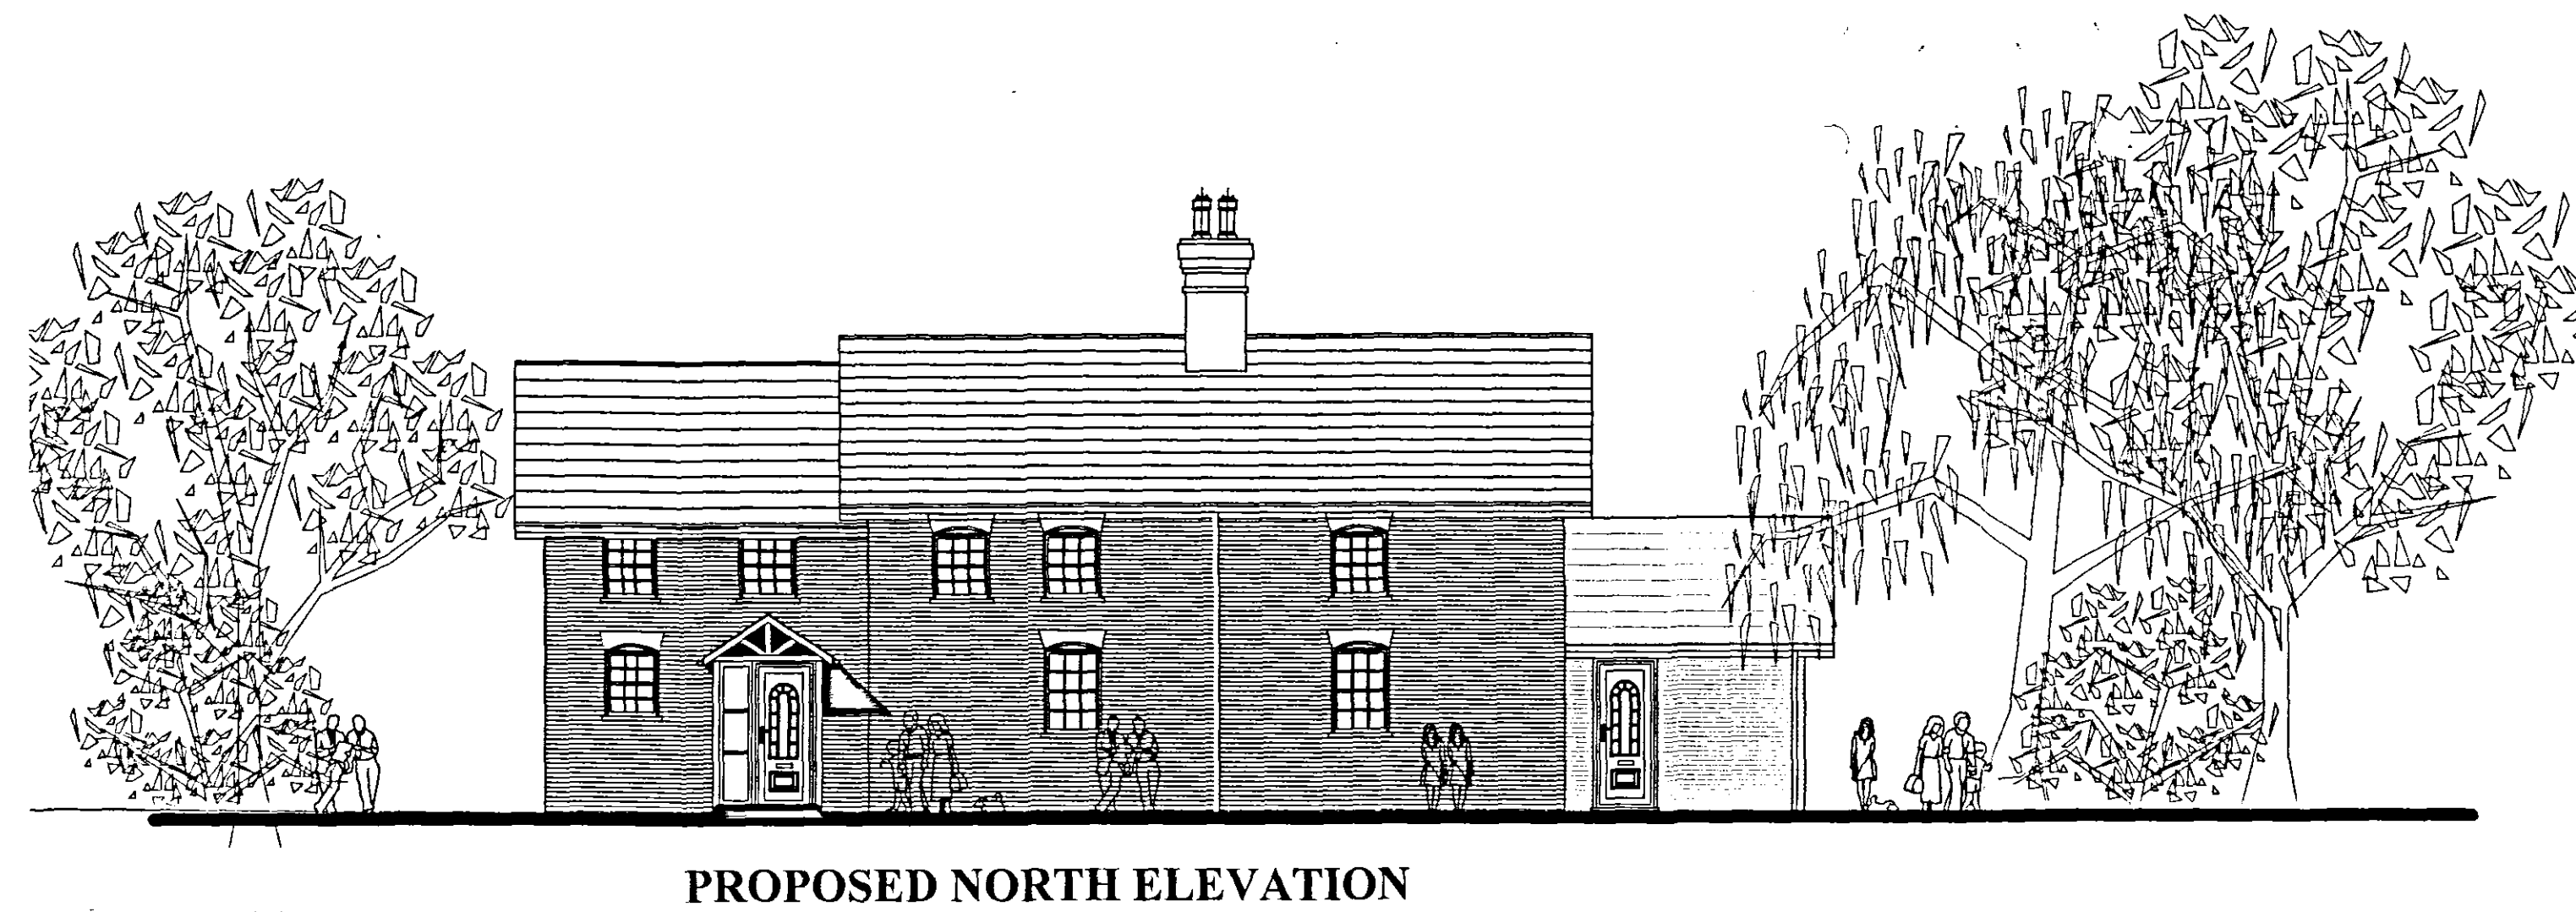


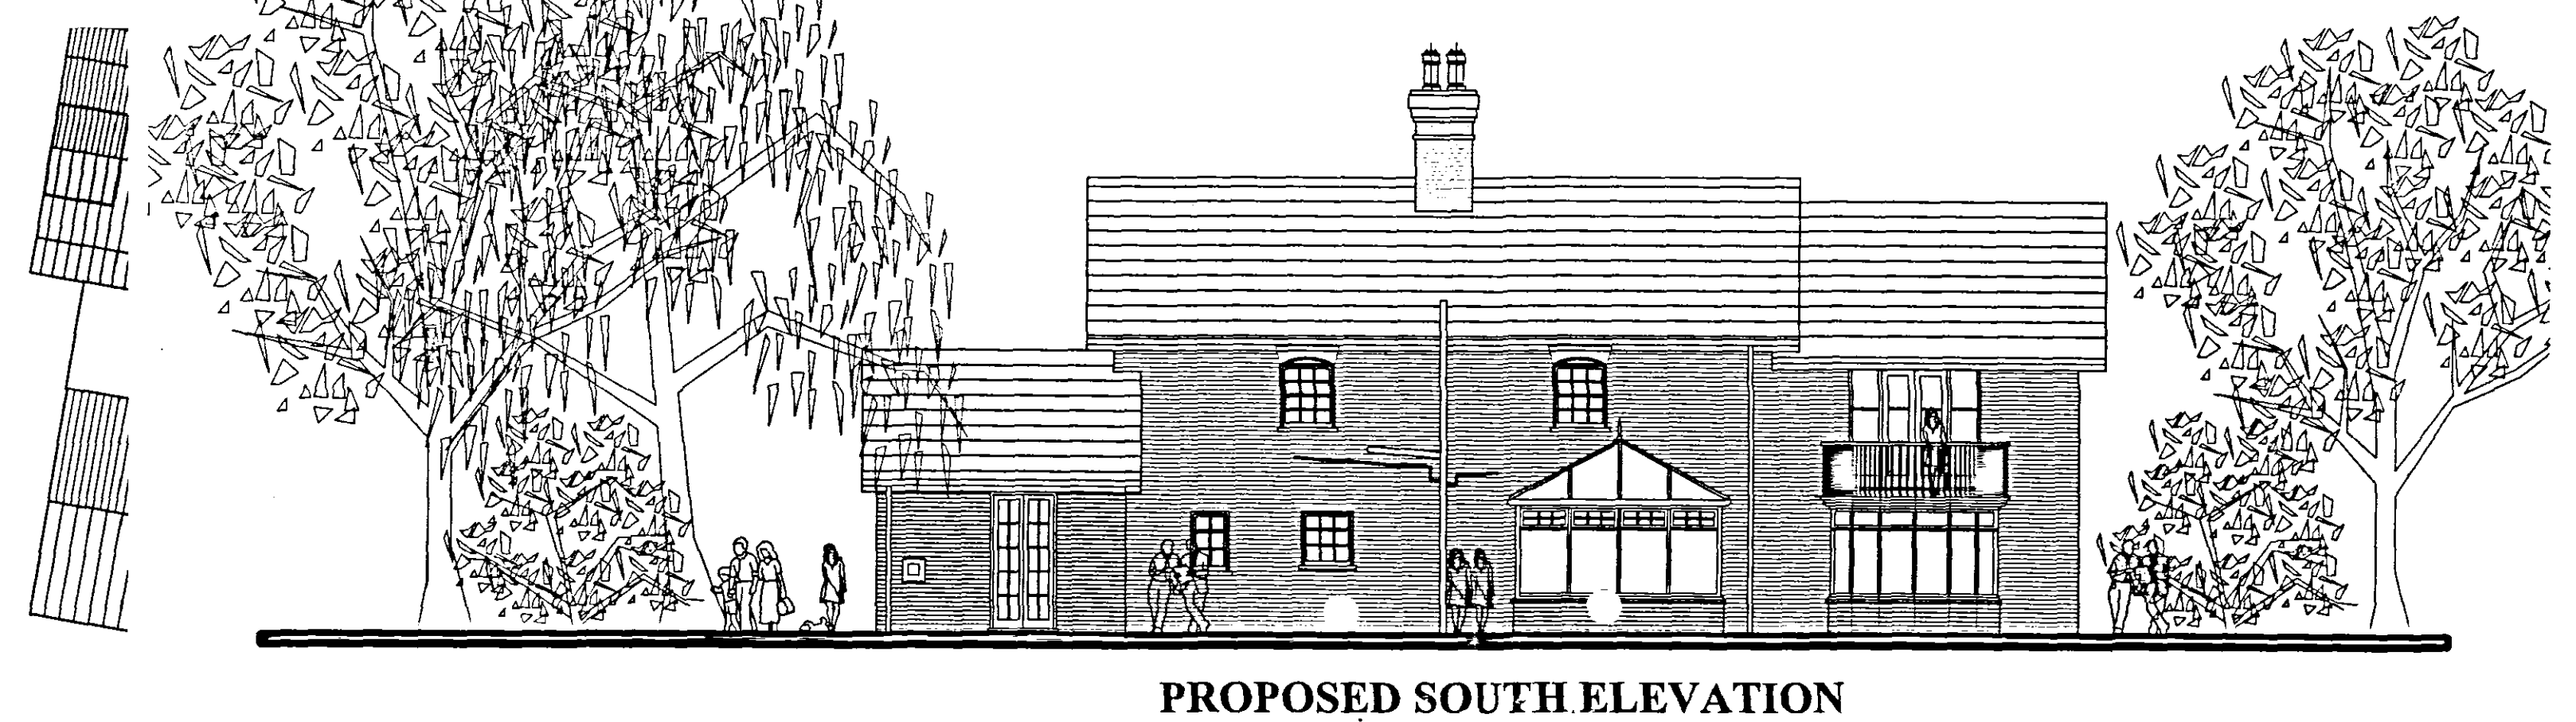

SITE PLAN Scale 1:500

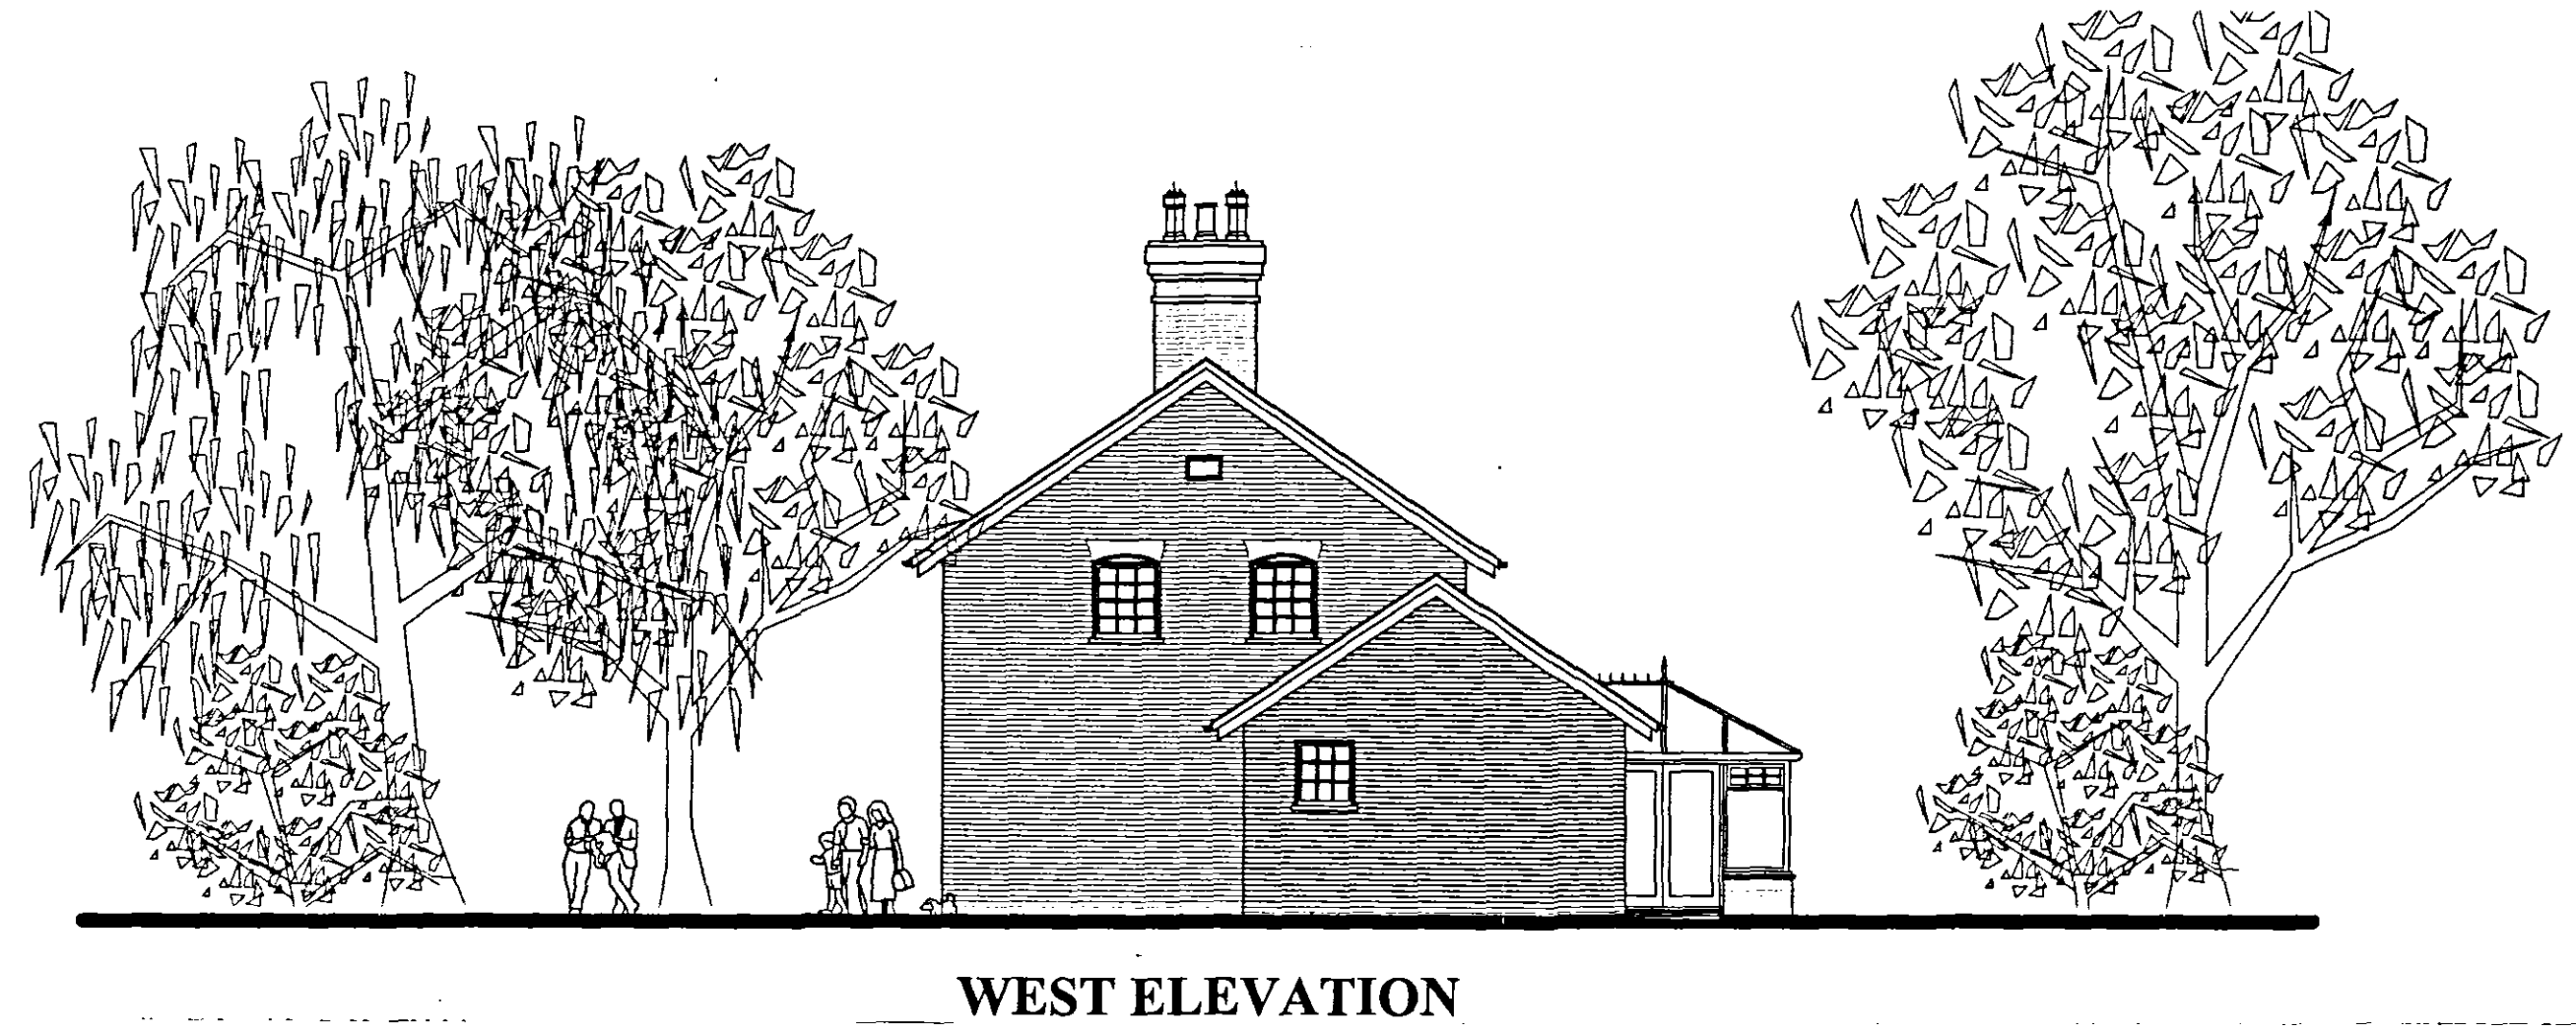

AMENDED PLAN
Ref. A/

SHDC
Planning & Development
06 DEC 2008
Ref: 1472/06

John Lynch partnership CHARTERED ARCHITECTS	
Client Mrs Norma Lloyd	
Project Alterations & Extensions to Fenland House	
Drawing Plans & Elevations	
Job No. 1663	Drawing No. AD/1
Scale 1:500, 1:100	Rev No. A