




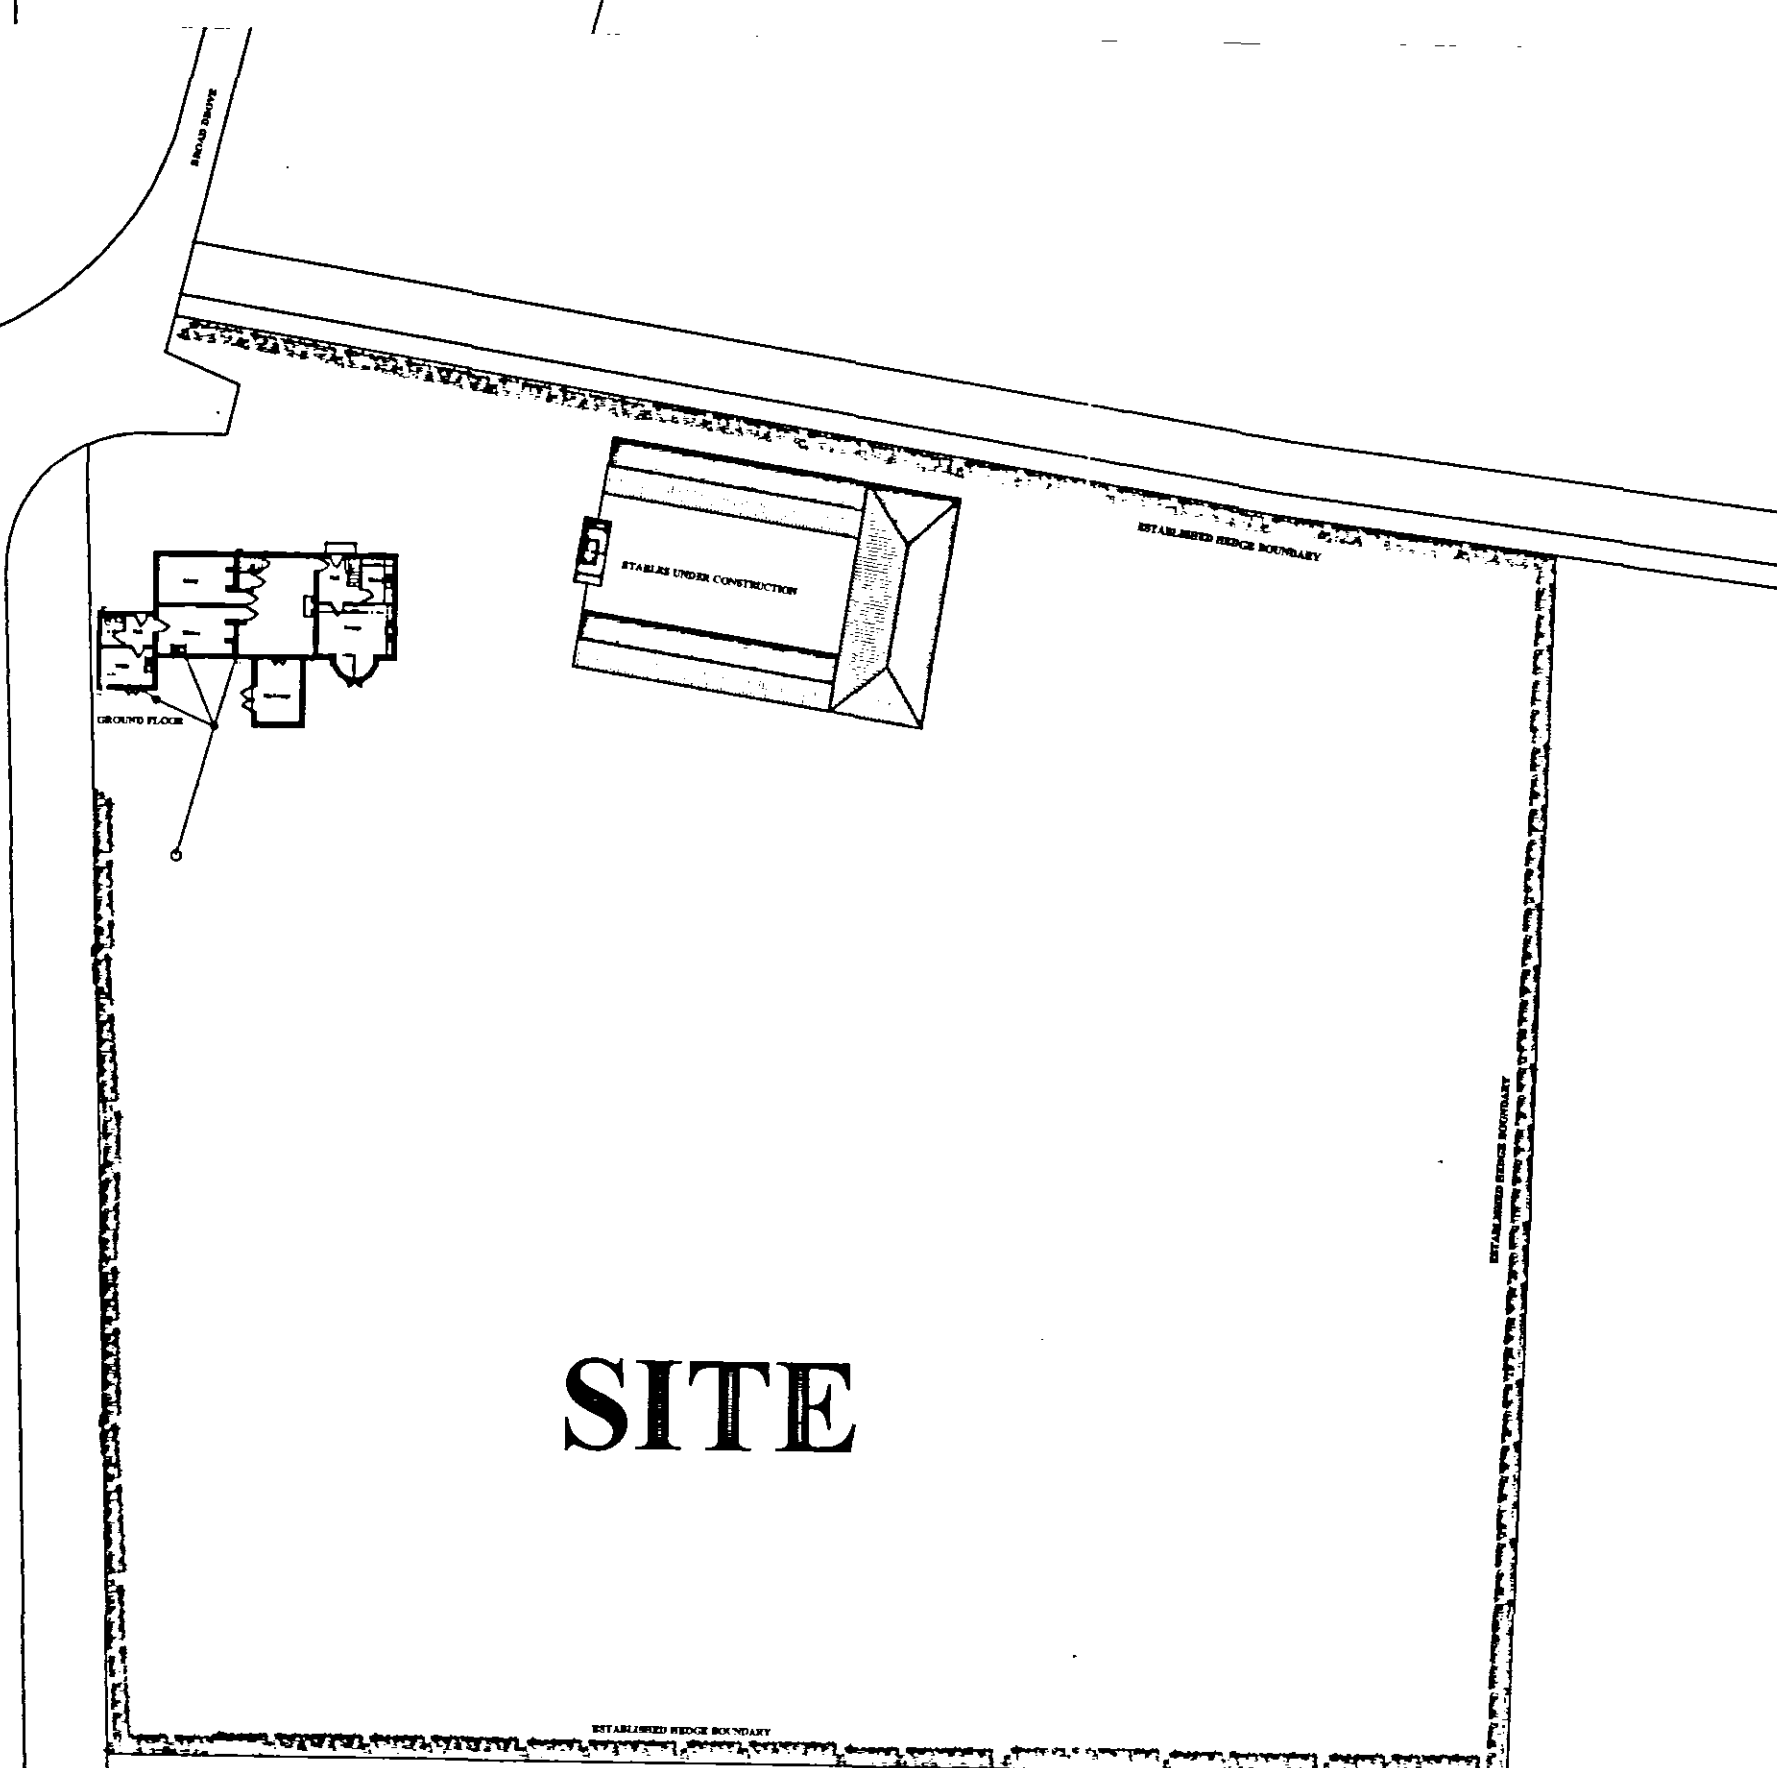


SITE PLAN Scale 1:500

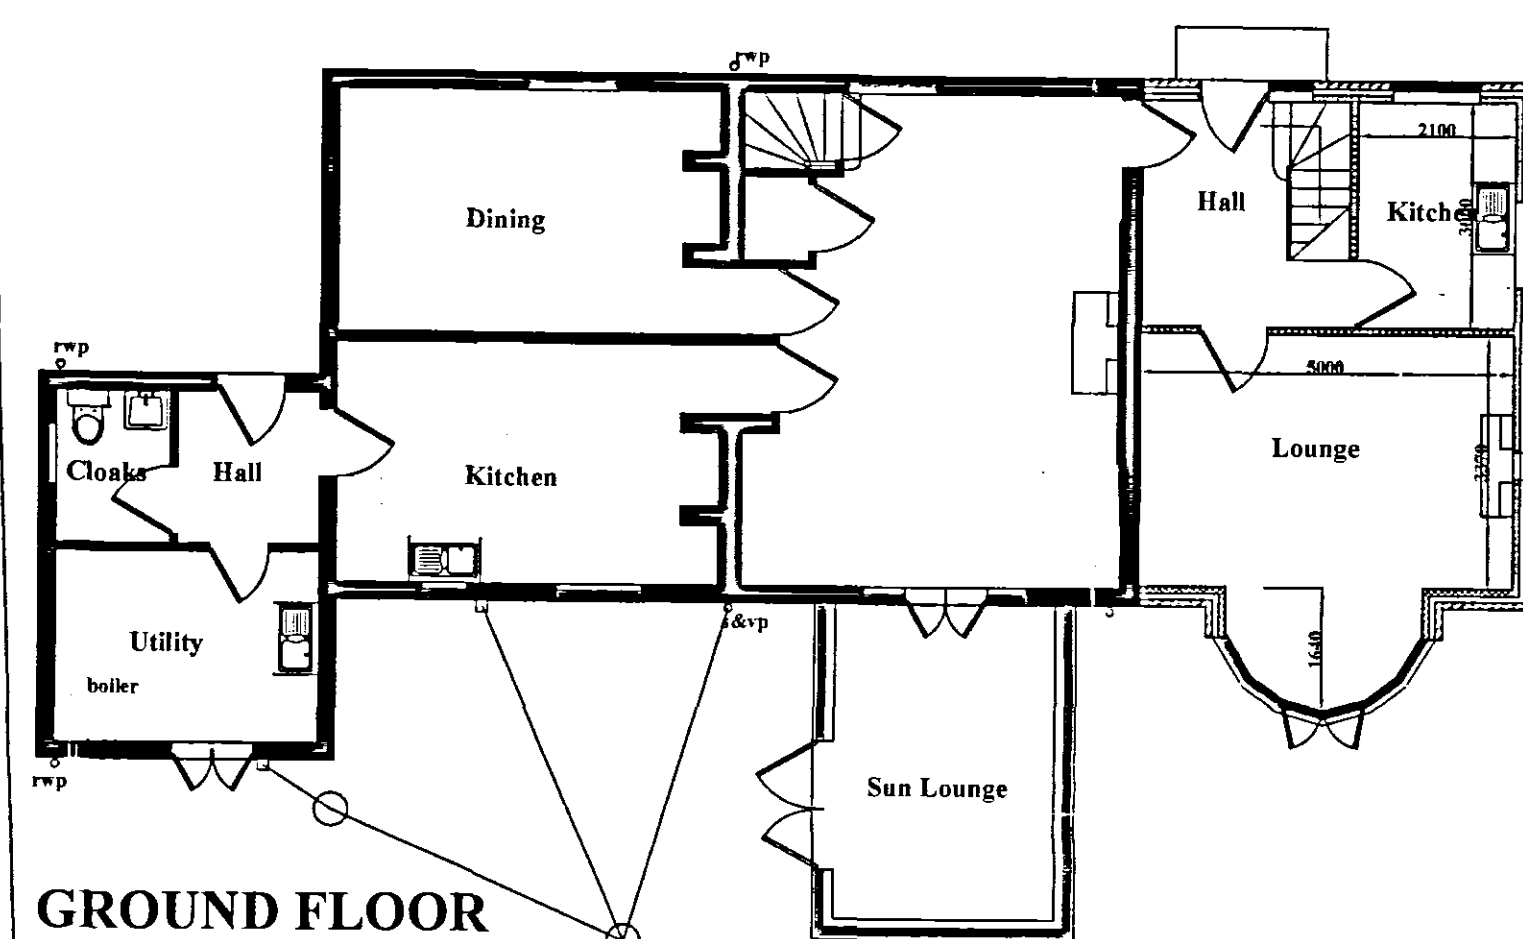

WEST ELEVATION

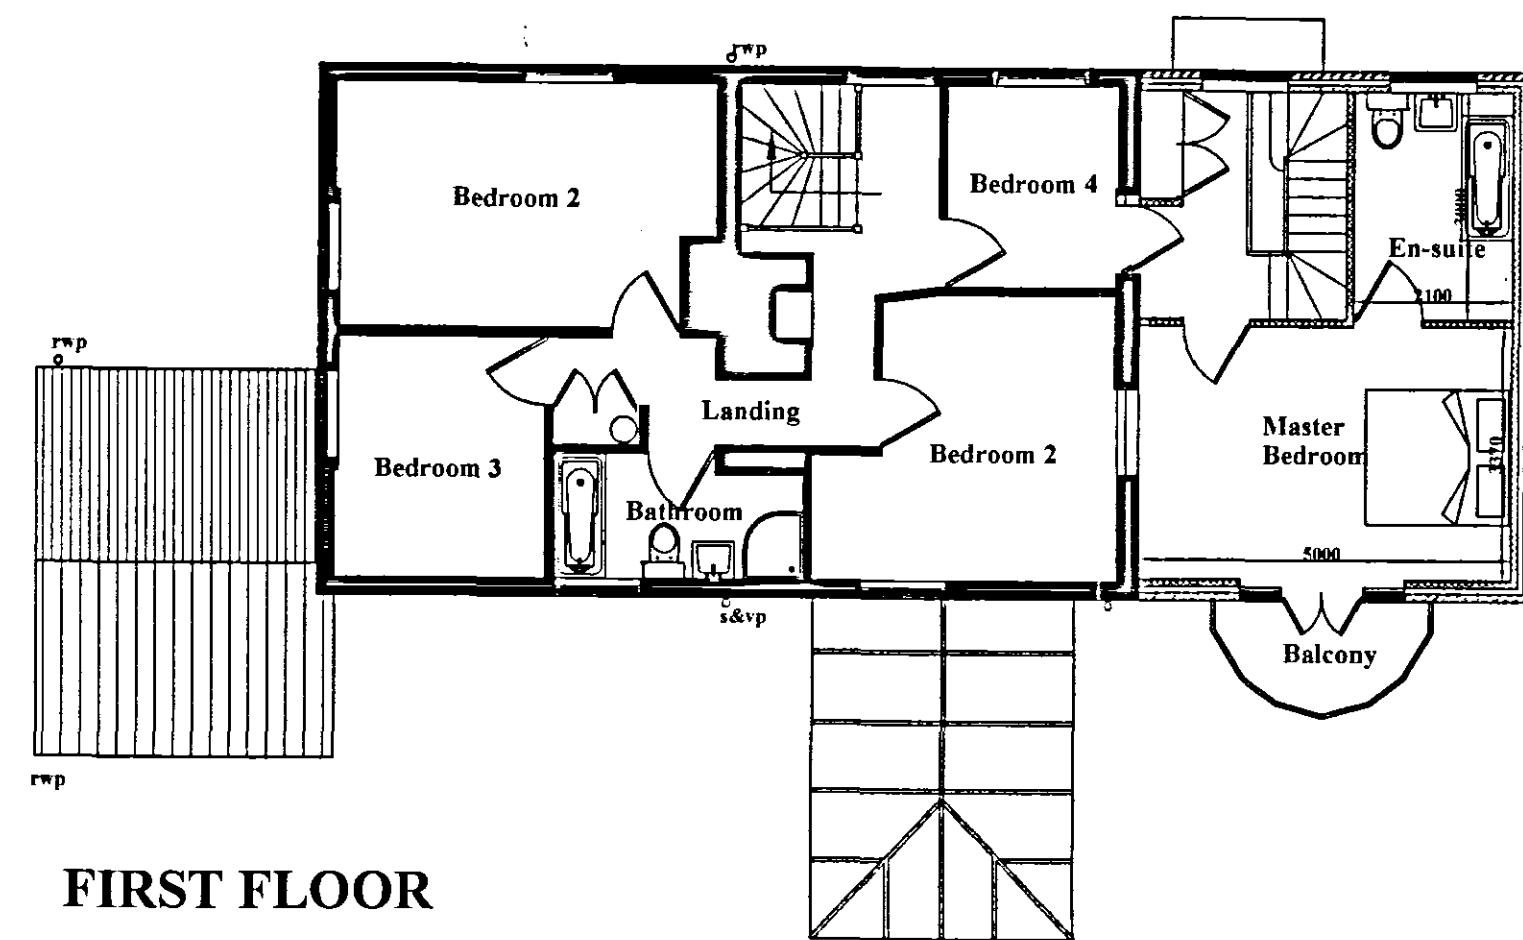

PROPOSED SOUTH ELEVATION

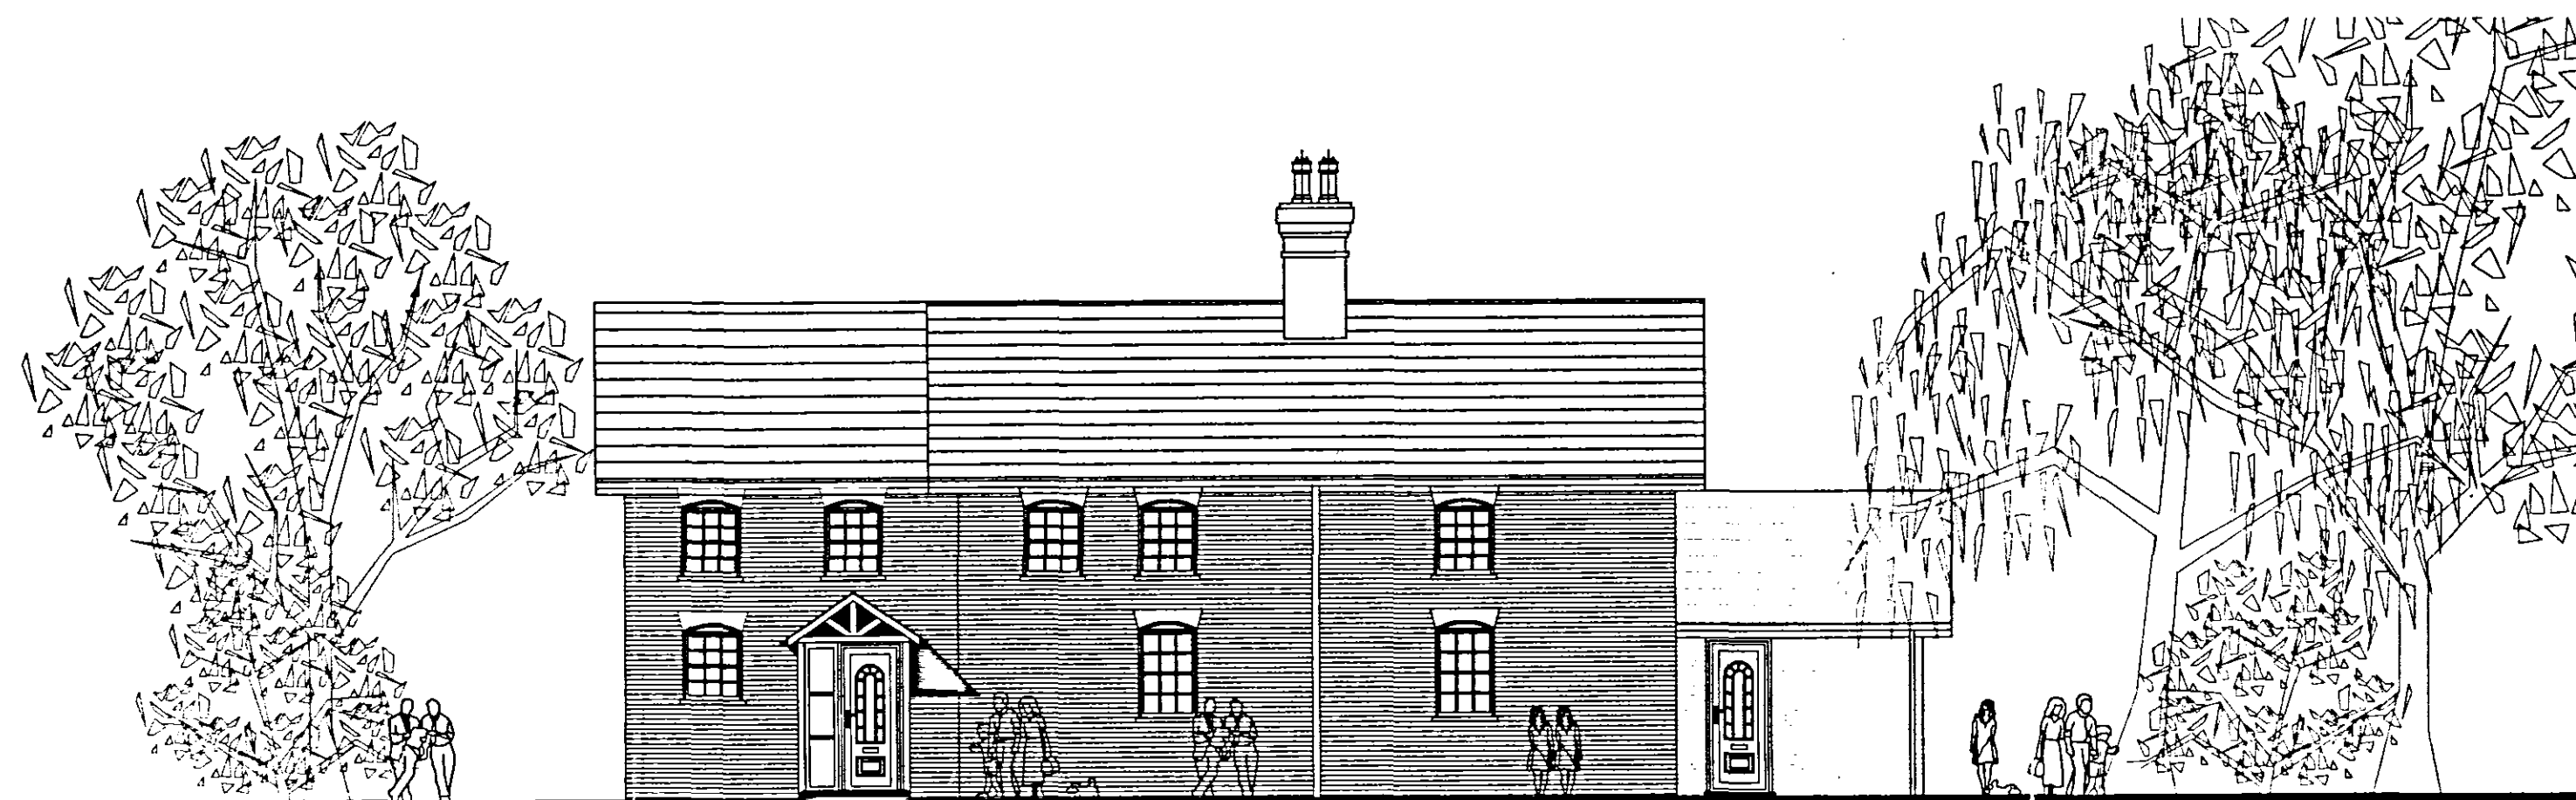

PROPOSED NORTH ELEVATION



PROPOSED EAST ELEVATION

SUPERSEDED

John D. Lynch partnership CHARTERED ARCHITECTS 	
Client Mrs Norma Lloyd	
Project Alterations & Extensions to Fenland House	
Drawing Plans & Elevations	
Job No. 1663	Drawing No. AD/1
Scale 1:500, 1:100	Rev No.

PLANNING PERMISSION
 20 001 213
 1472/cb