



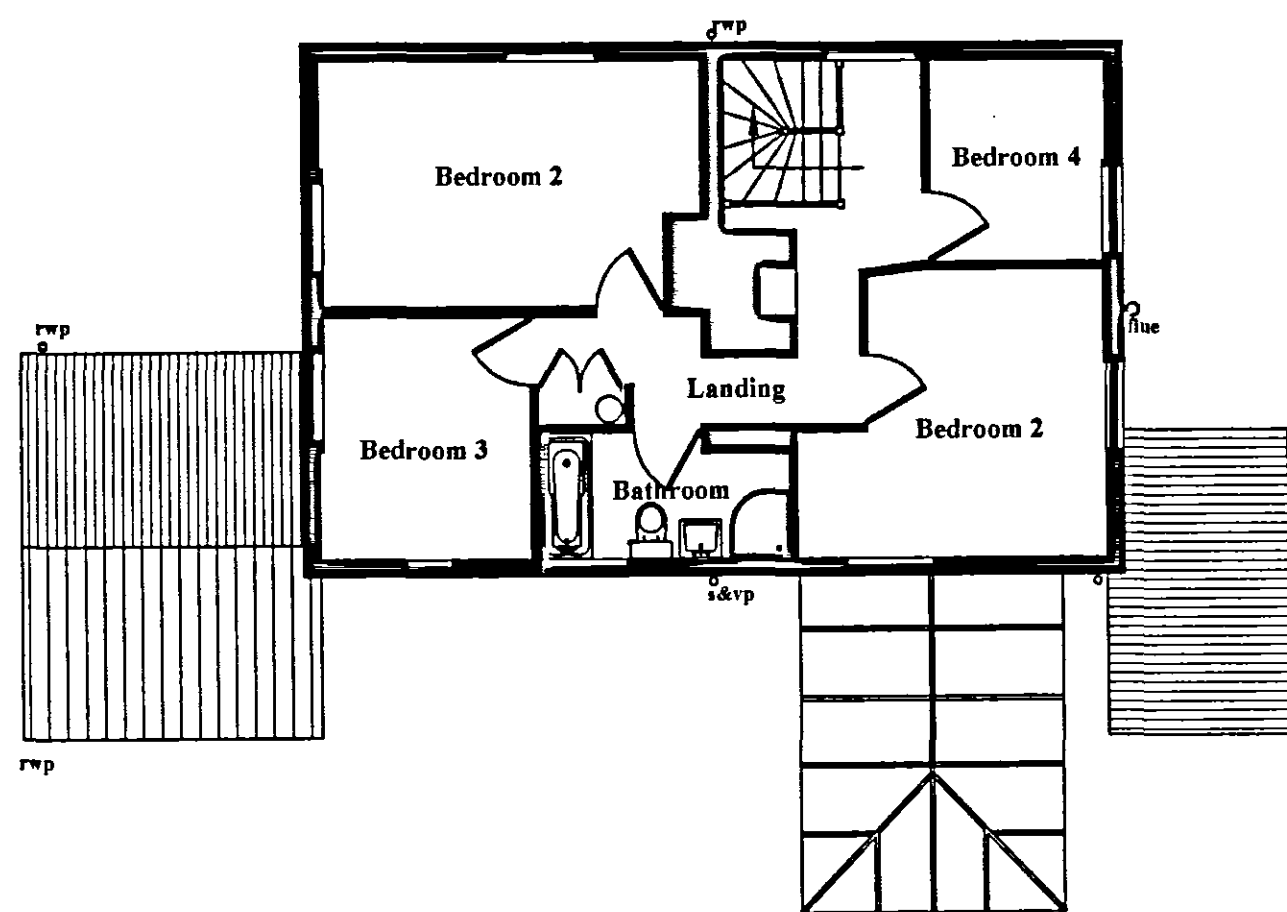

FIRST FLOOR

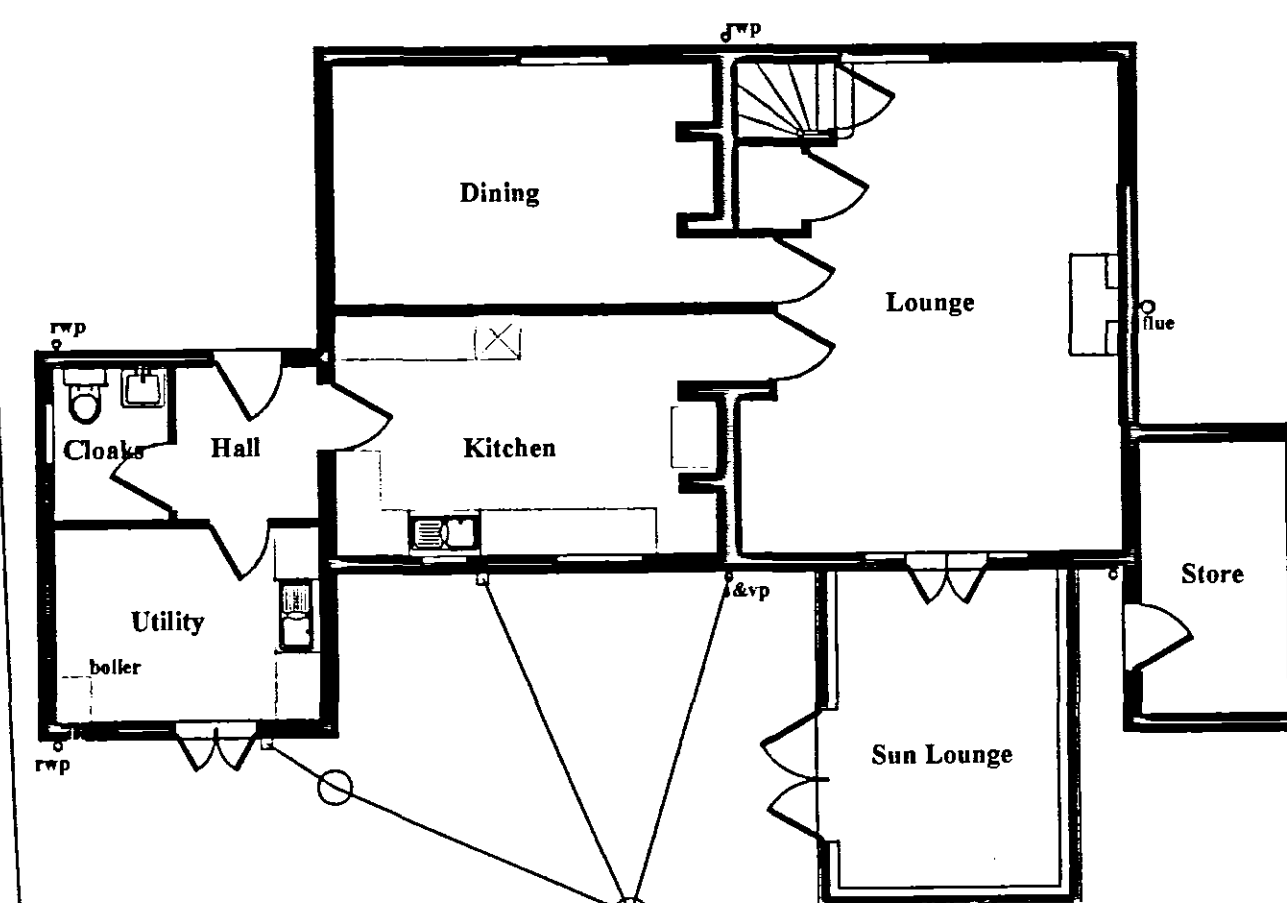

GROUND FLOOR




SOUTH ELEVATION





WEST ELEVATION



EAST ELEVATION

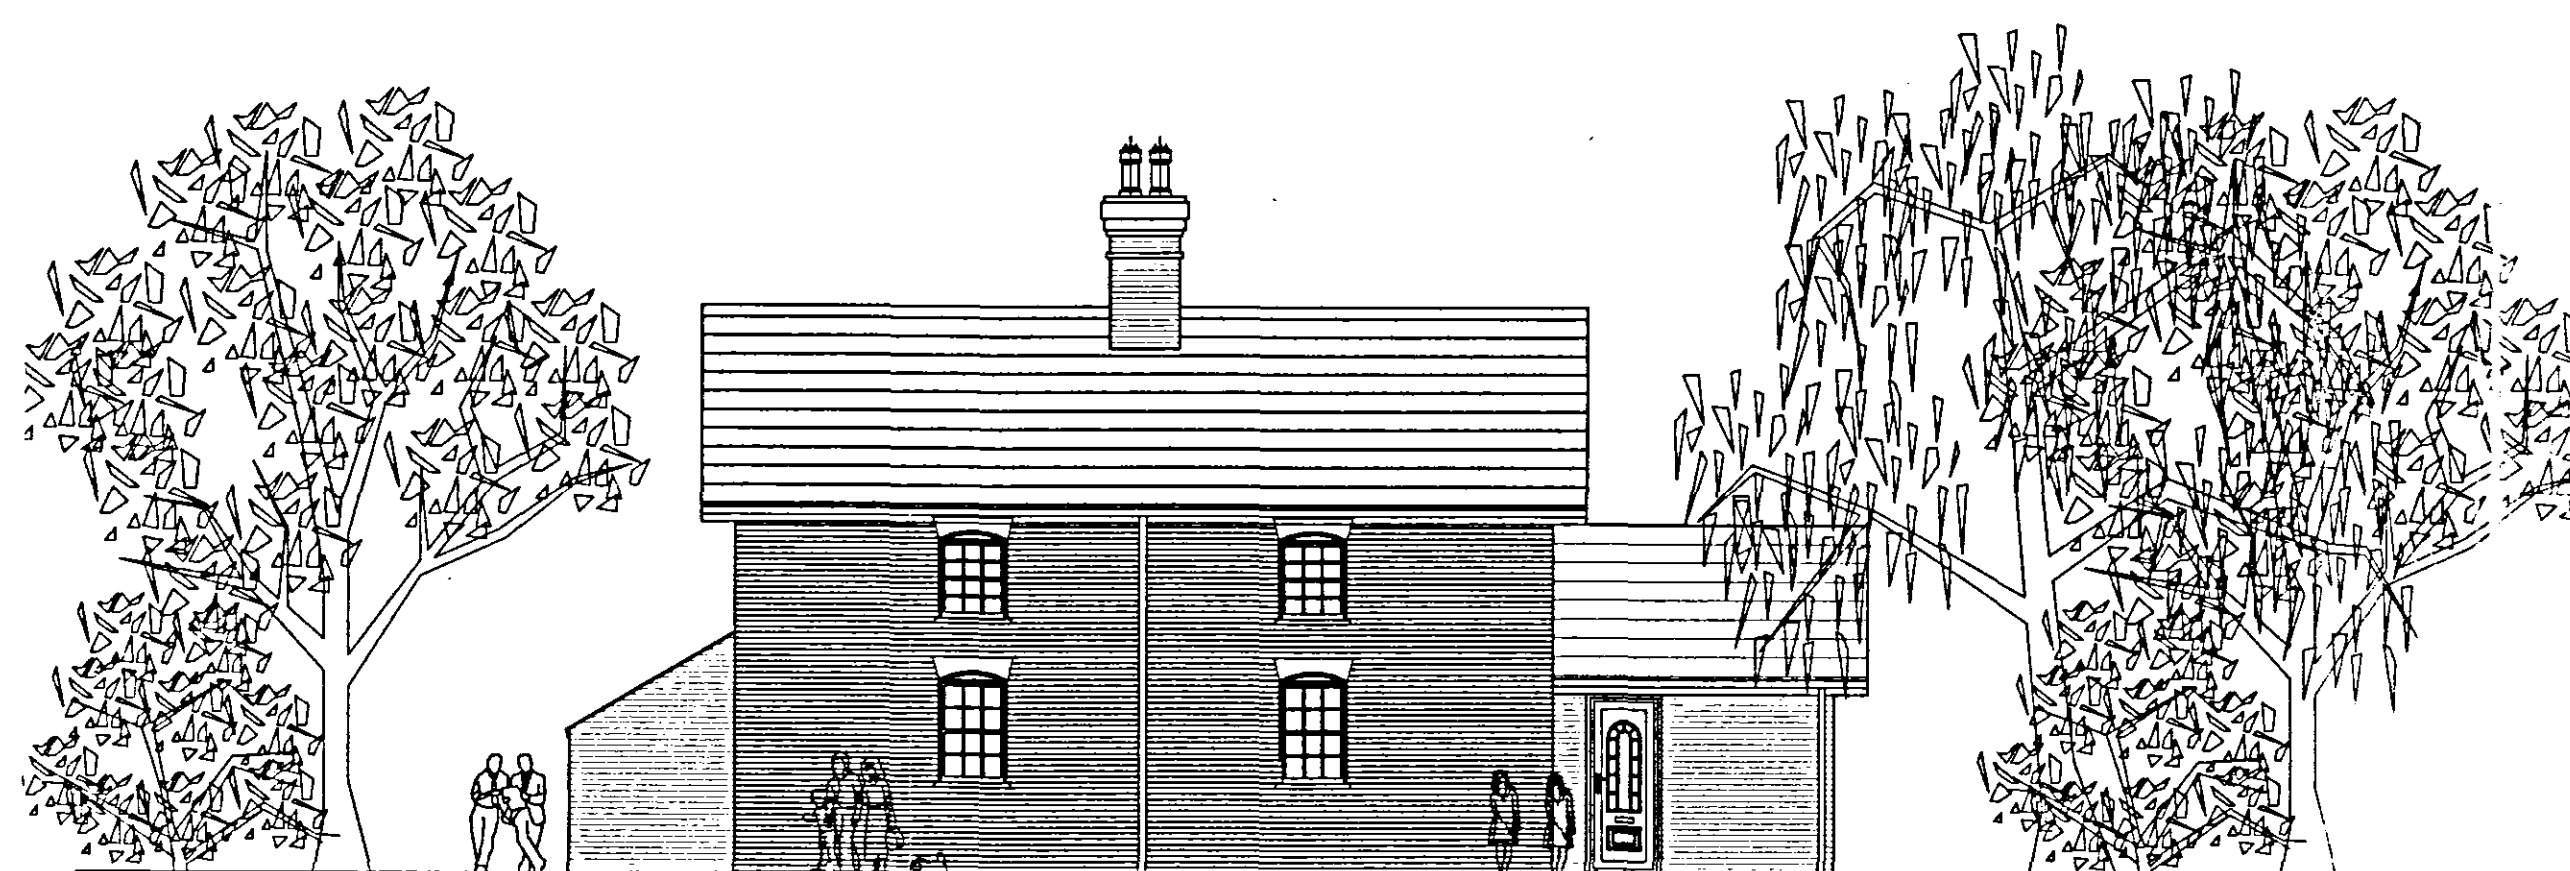

NORTH ELEVATION

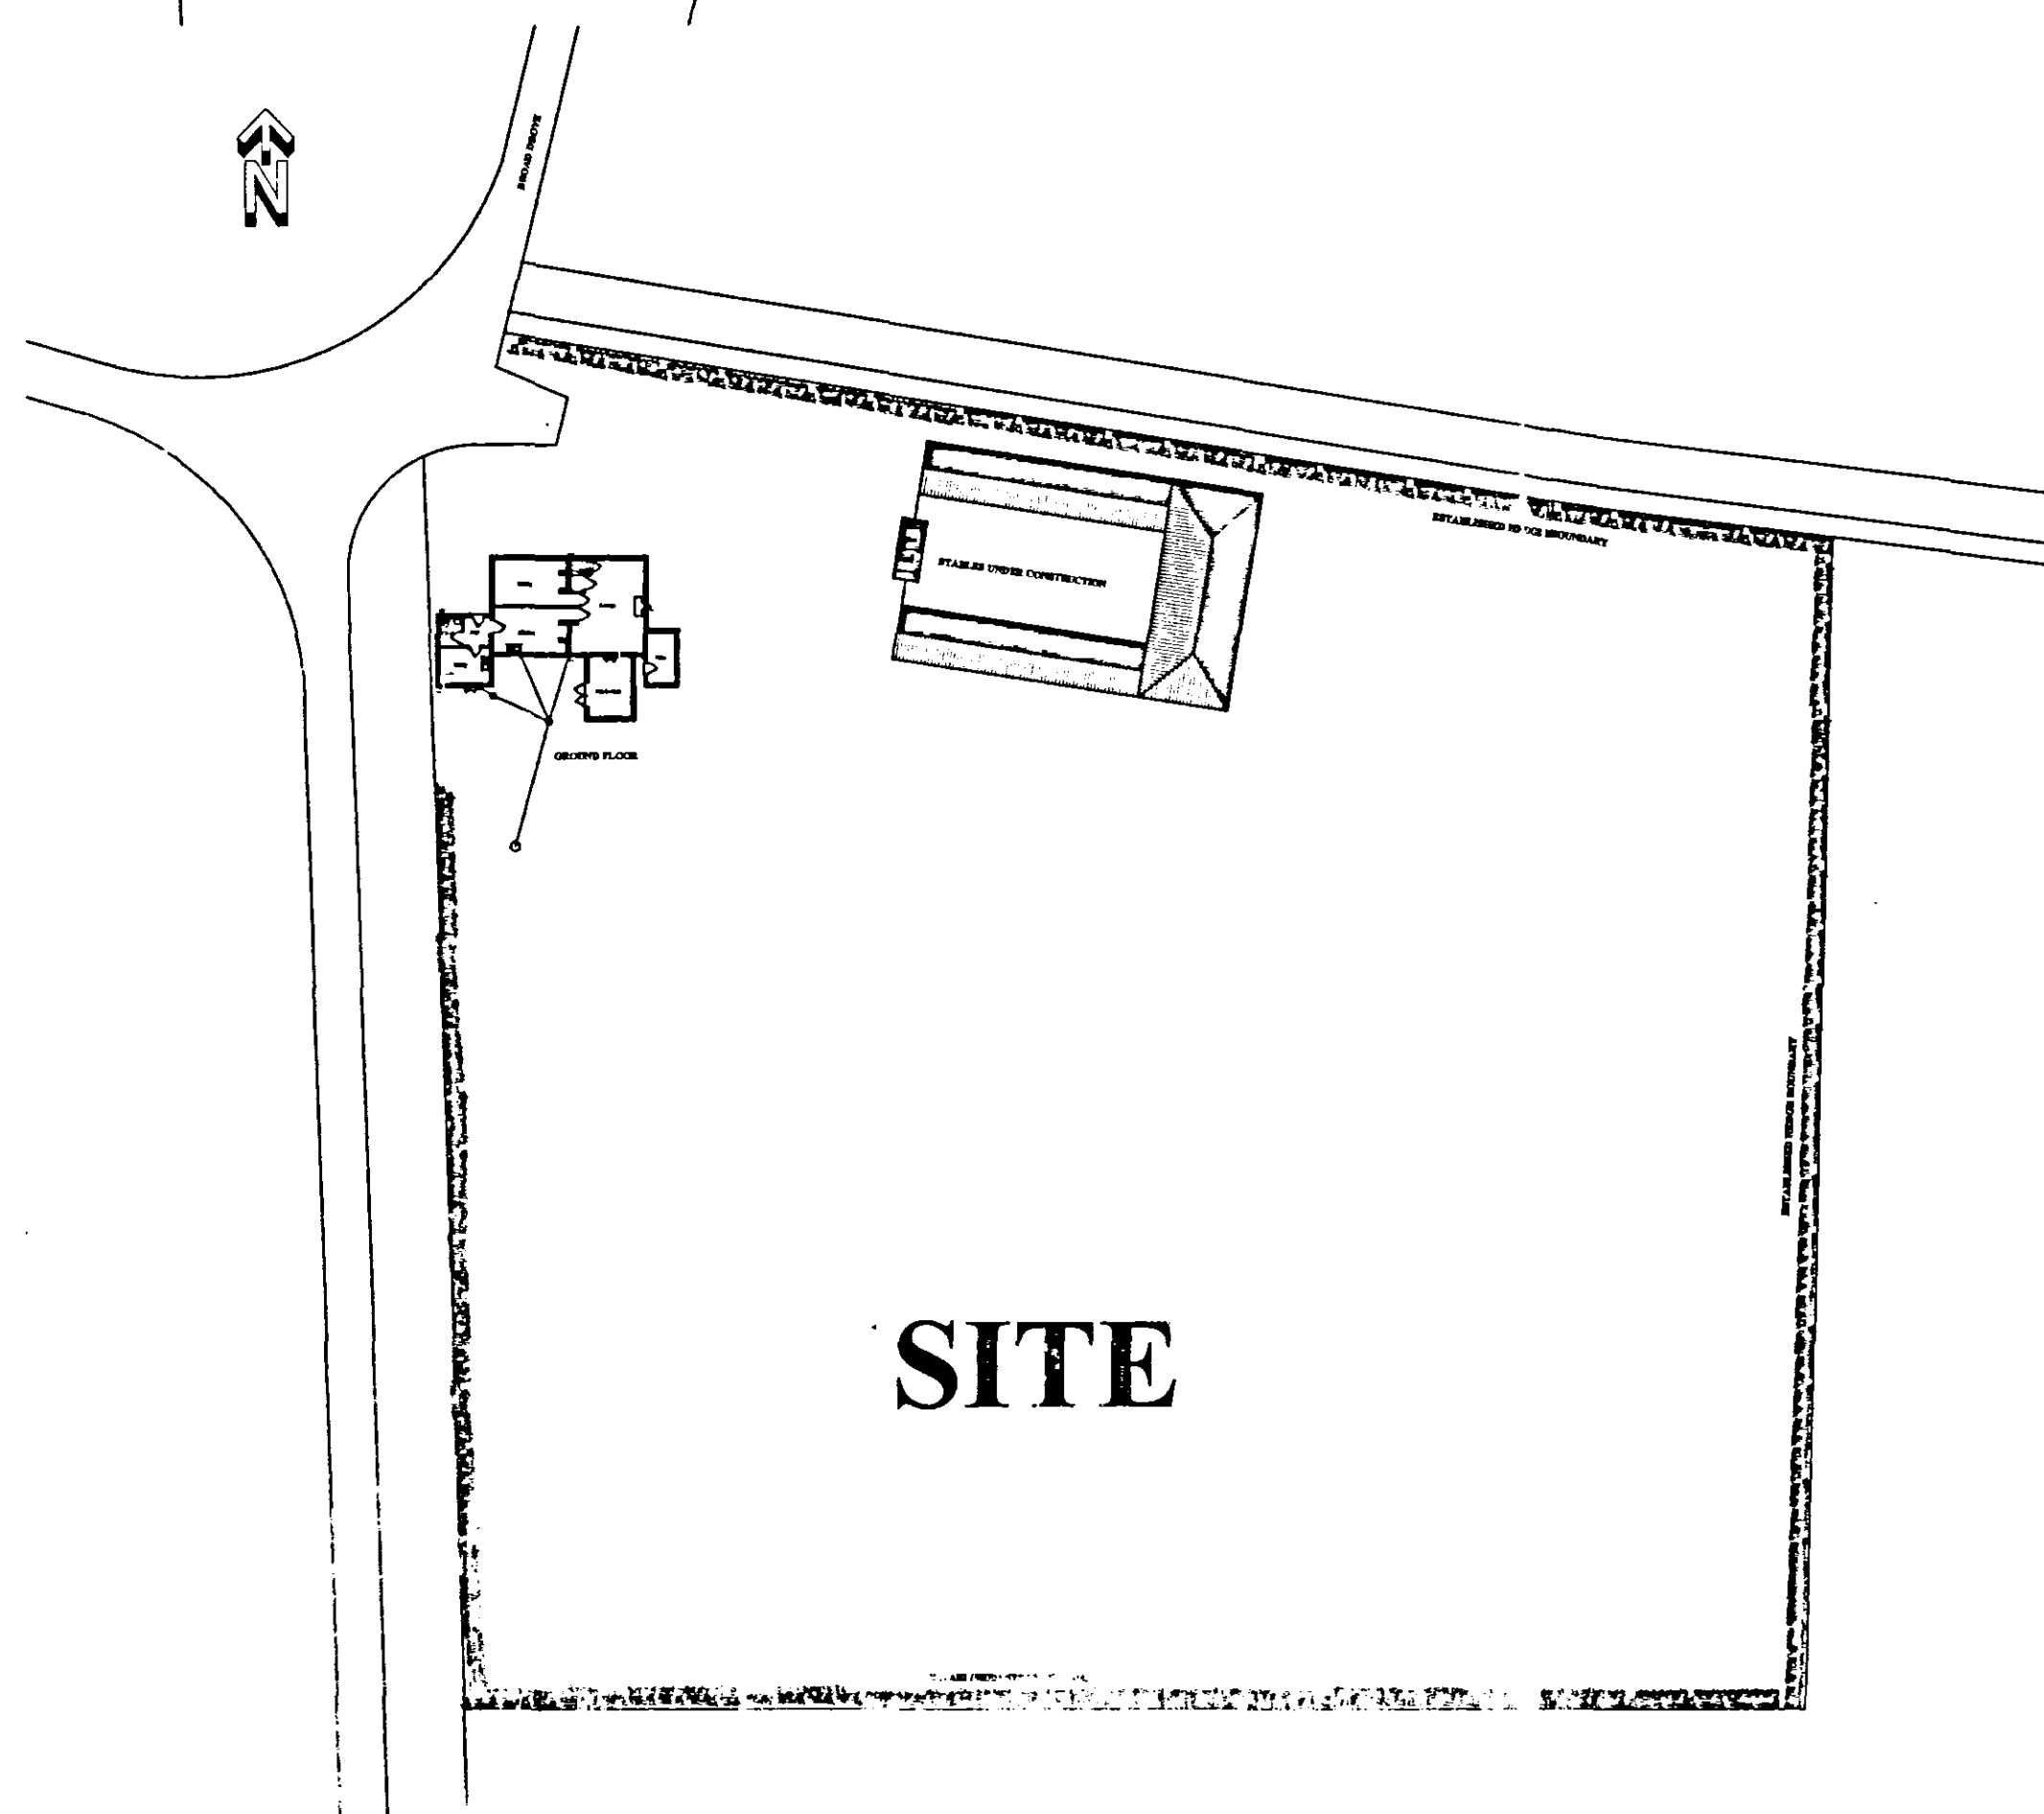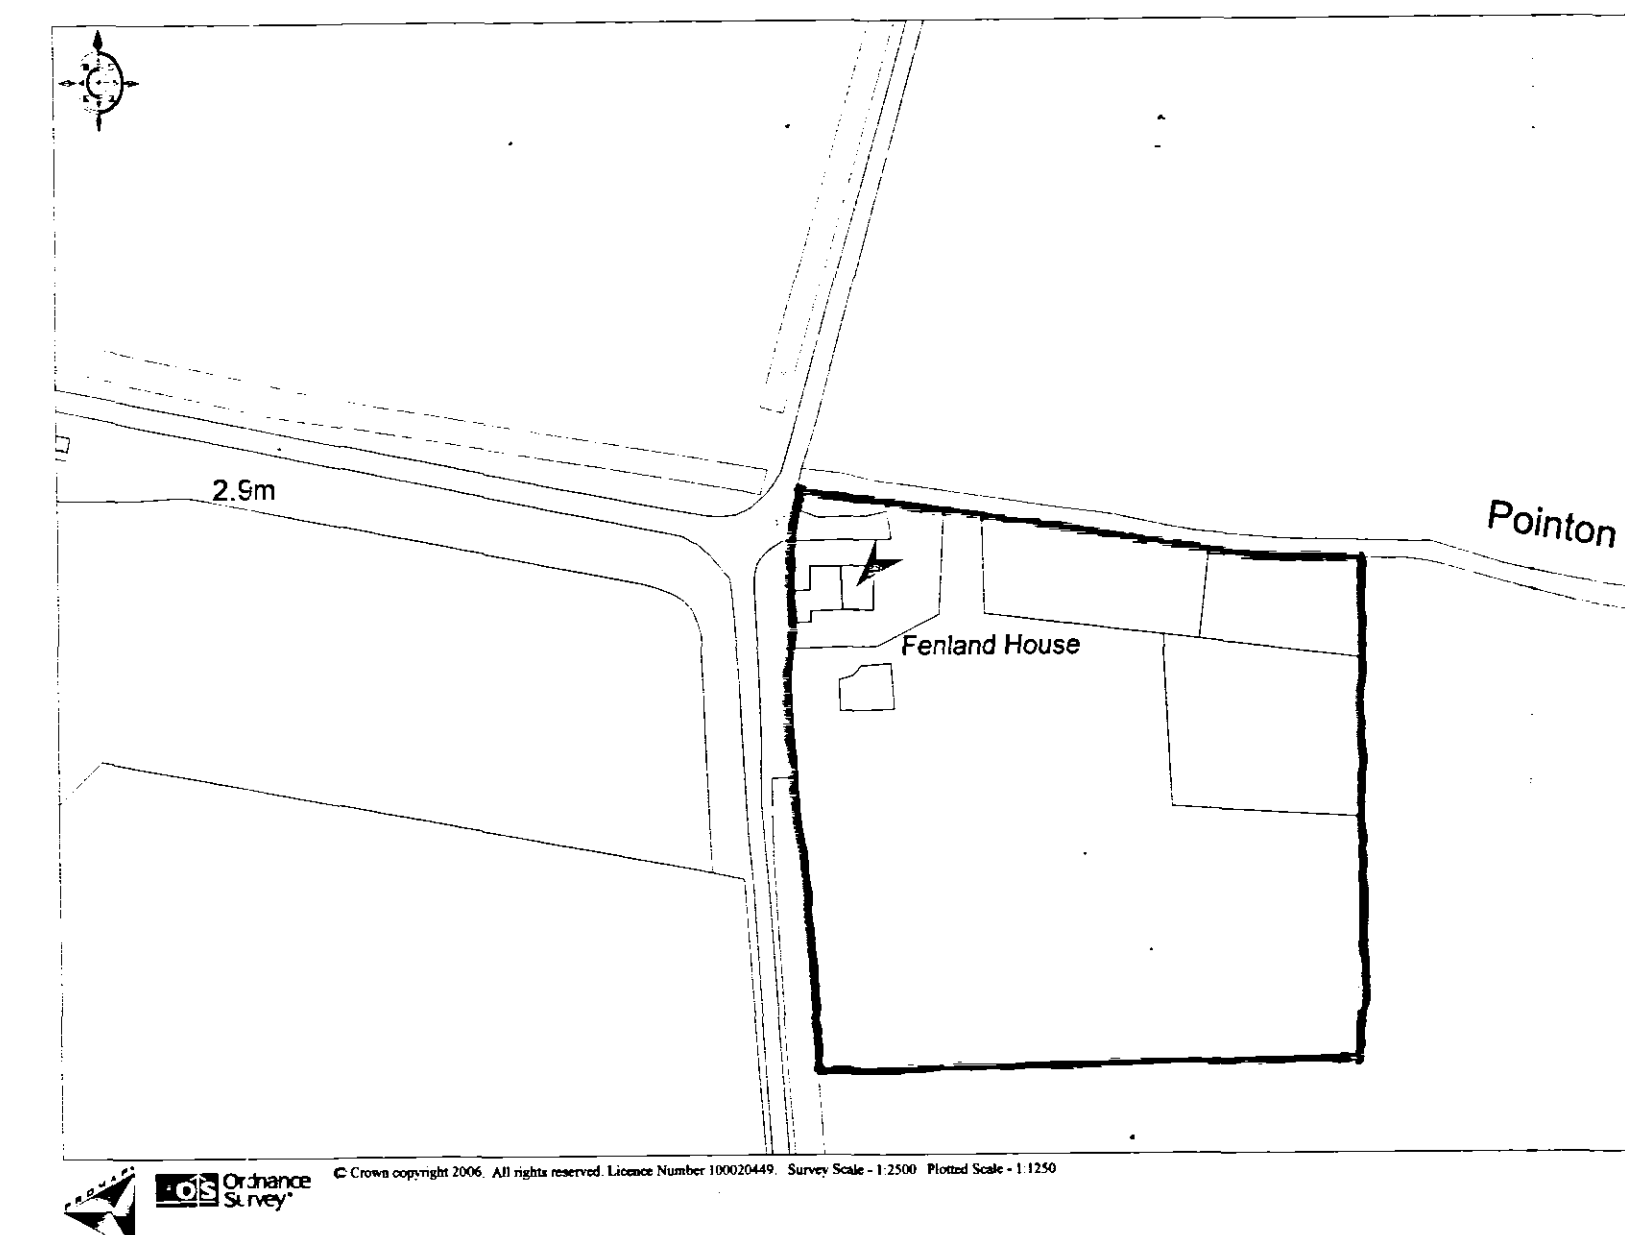

SITE

SUPERSEDED

PLANNING & DEVELOPMENT
20 OCT 2006
Ref: 1472/06

JOHN D LYNCH <i>partnership</i> CHARTERED ARCHITECTS	
Client:- Mrs Lloyd	
Project:- Alterations & Extensions to Fenland House	
Drawing:- Plans, Elevations & Location Plan of existing	
Date: Sept 2006	Drawn JDL
Job No. 1653	Drawing No. AL/1
Scale 1:100, 1:500 1:2500	
Revision No.	