




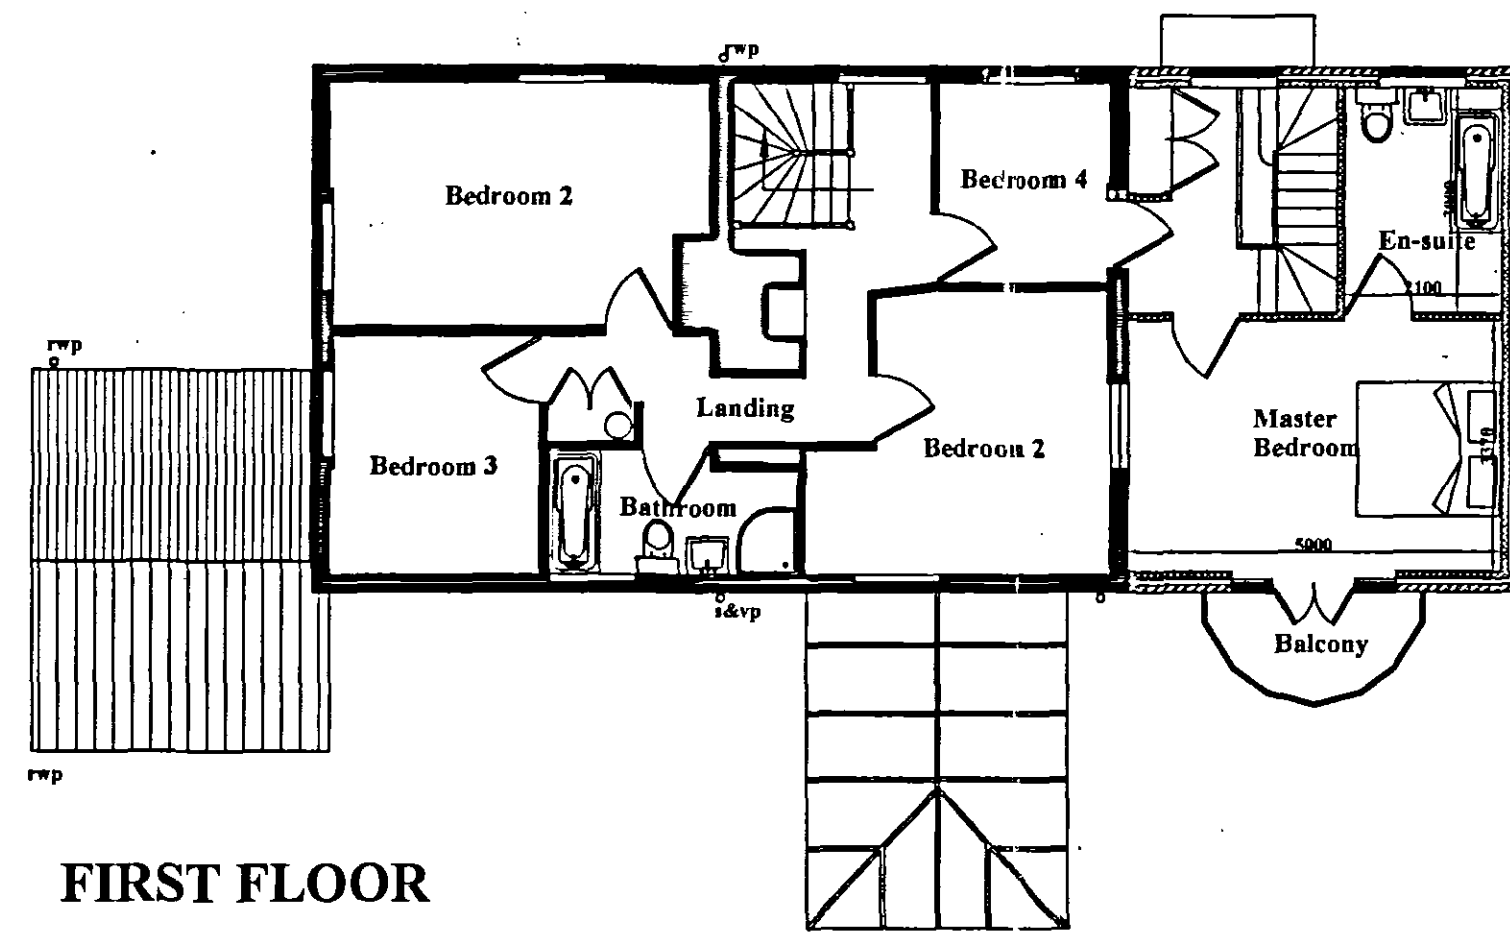

FIRST FLOOR

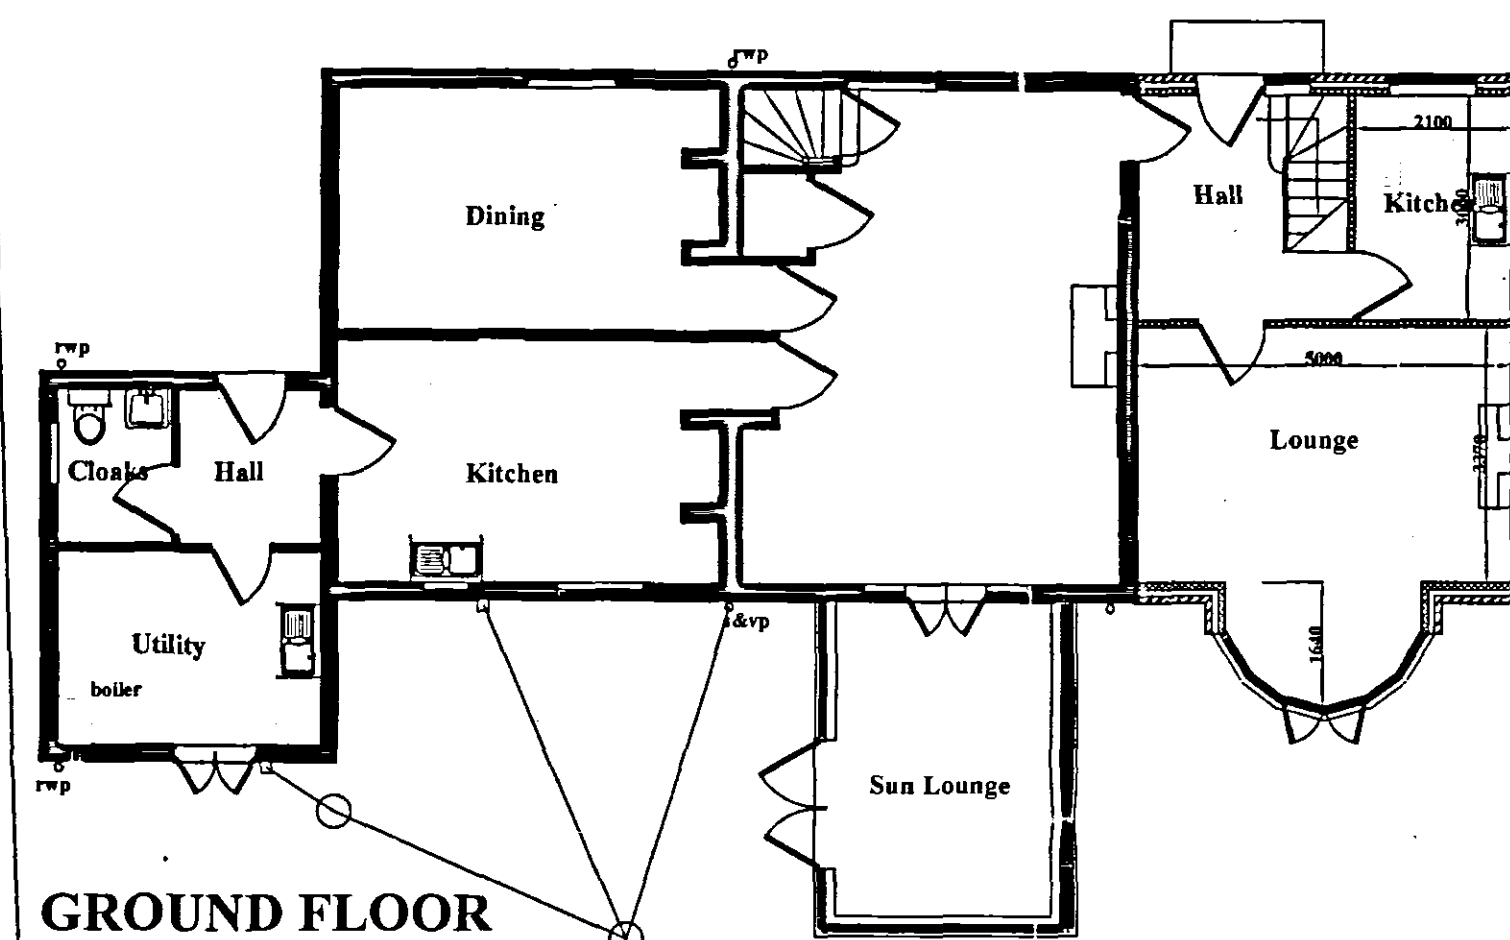

GROUND FLOOR

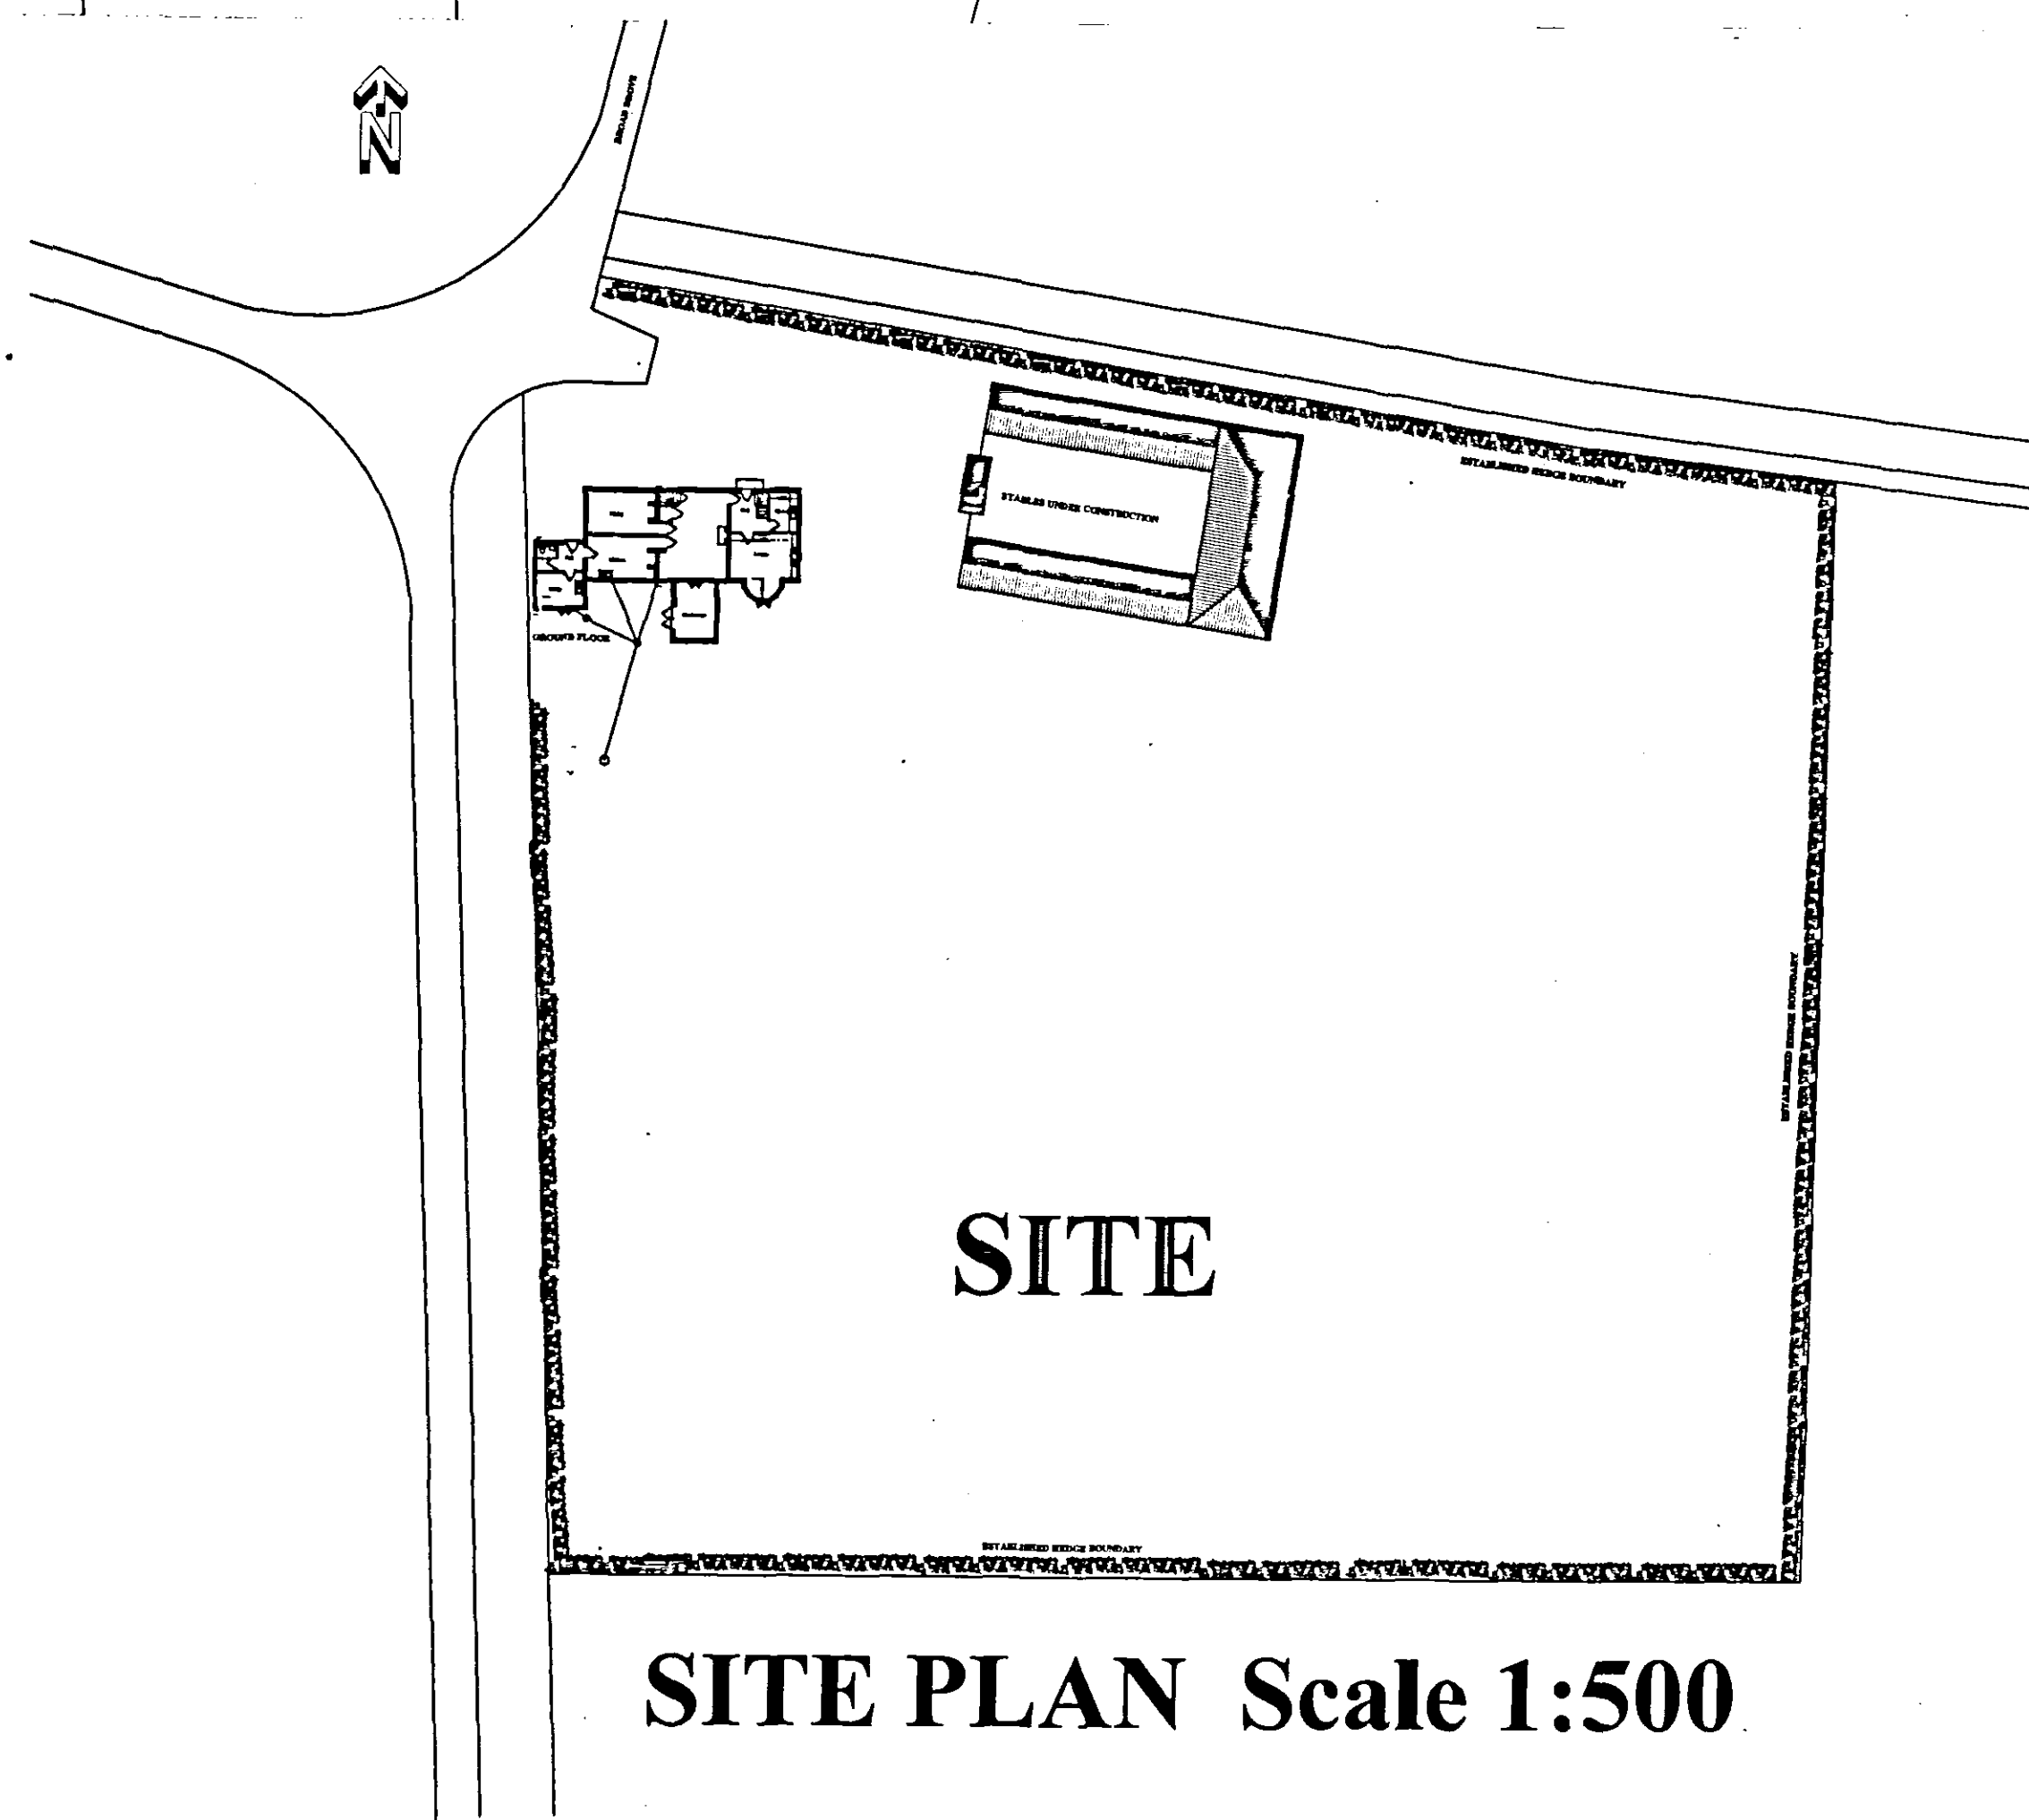


SITE PLAN Scale 1:500



WEST ELEVATION



PROPOSED SOUTH ELEVATION

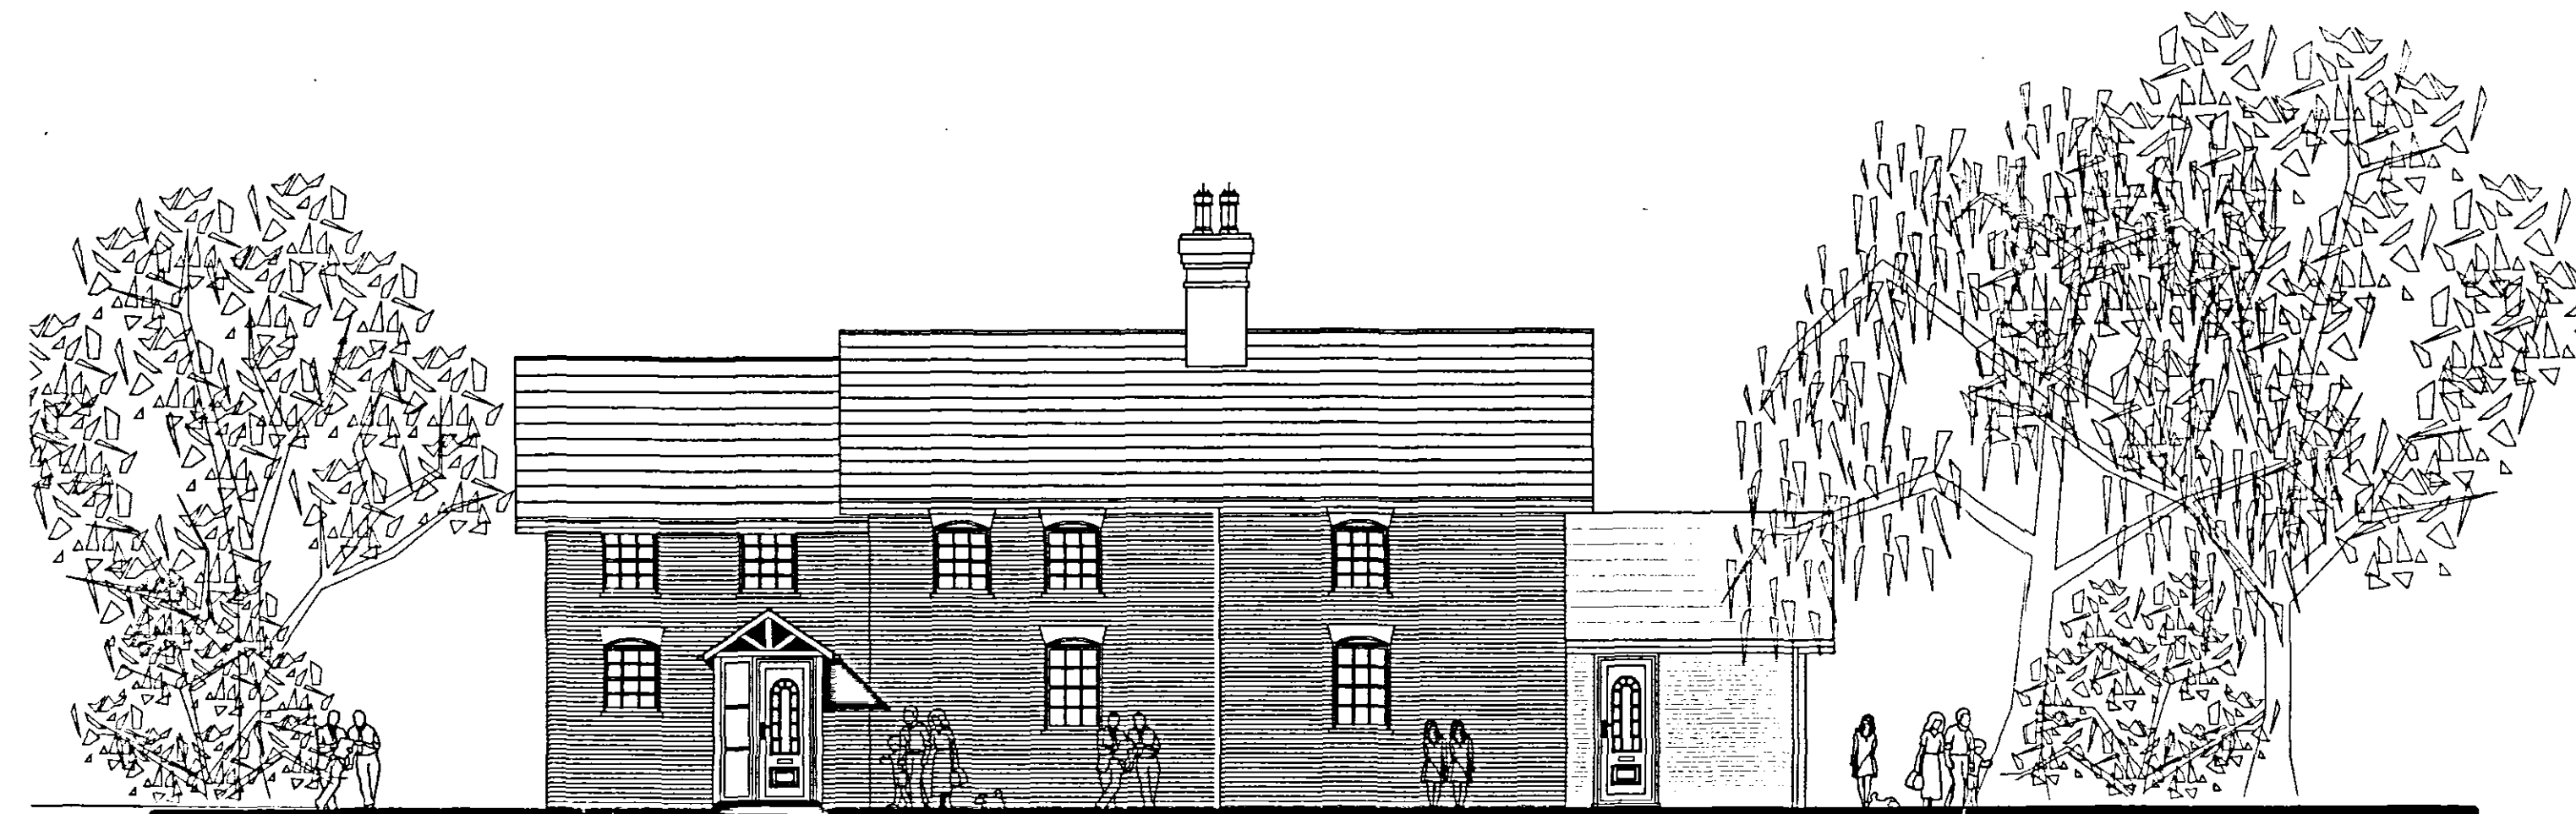

PROPOSED NORTH ELEVATION



PROPOSED EAST ELEVATION

AMENDED PLAN
Ref. A1

SHDC
Planning & Development
06 DEC 2008
Ref. 1472/06

John Lynch
partnership
CHARTERED ARCHITECTS

Client
Mrs Norma Lloyd

Project
Alterations & Extensions to
Fenland House

Drawing
Plans & Elevations

Job No.
1663

Drawing No.
AD/1

Scale
1:500, 1:100

Rev No.
A

DETERMINED
PLAN