




DO NOT SCALE THIS DRAWING. THE CONTRACTOR IS DEEMED TO HAVE CHECKED ALL DIMENSIONS ON SITE AND REPORT ANY DISCREPANCIES TO OGLESBY & LIMB LTD.
THE CONTENTS OF THIS DRAWING ARE COVERED BY COPYRIGHT AND REMAIN THE PROPERTY OF OGLESBY & LIMB LTD. WRITTEN APPROVAL MUST BE OBTAINED FROM OGLESBY & LIMB LTD PRIOR TO DUPLICATION OR REPRODUCTION OF THIS DRAWING OR ITS CONTENTS.
ANY DIMENSIONS NOT SHOWN ARE TO BE CHECKED AND AGREED WITH OGLESBY & LIMB LTD.

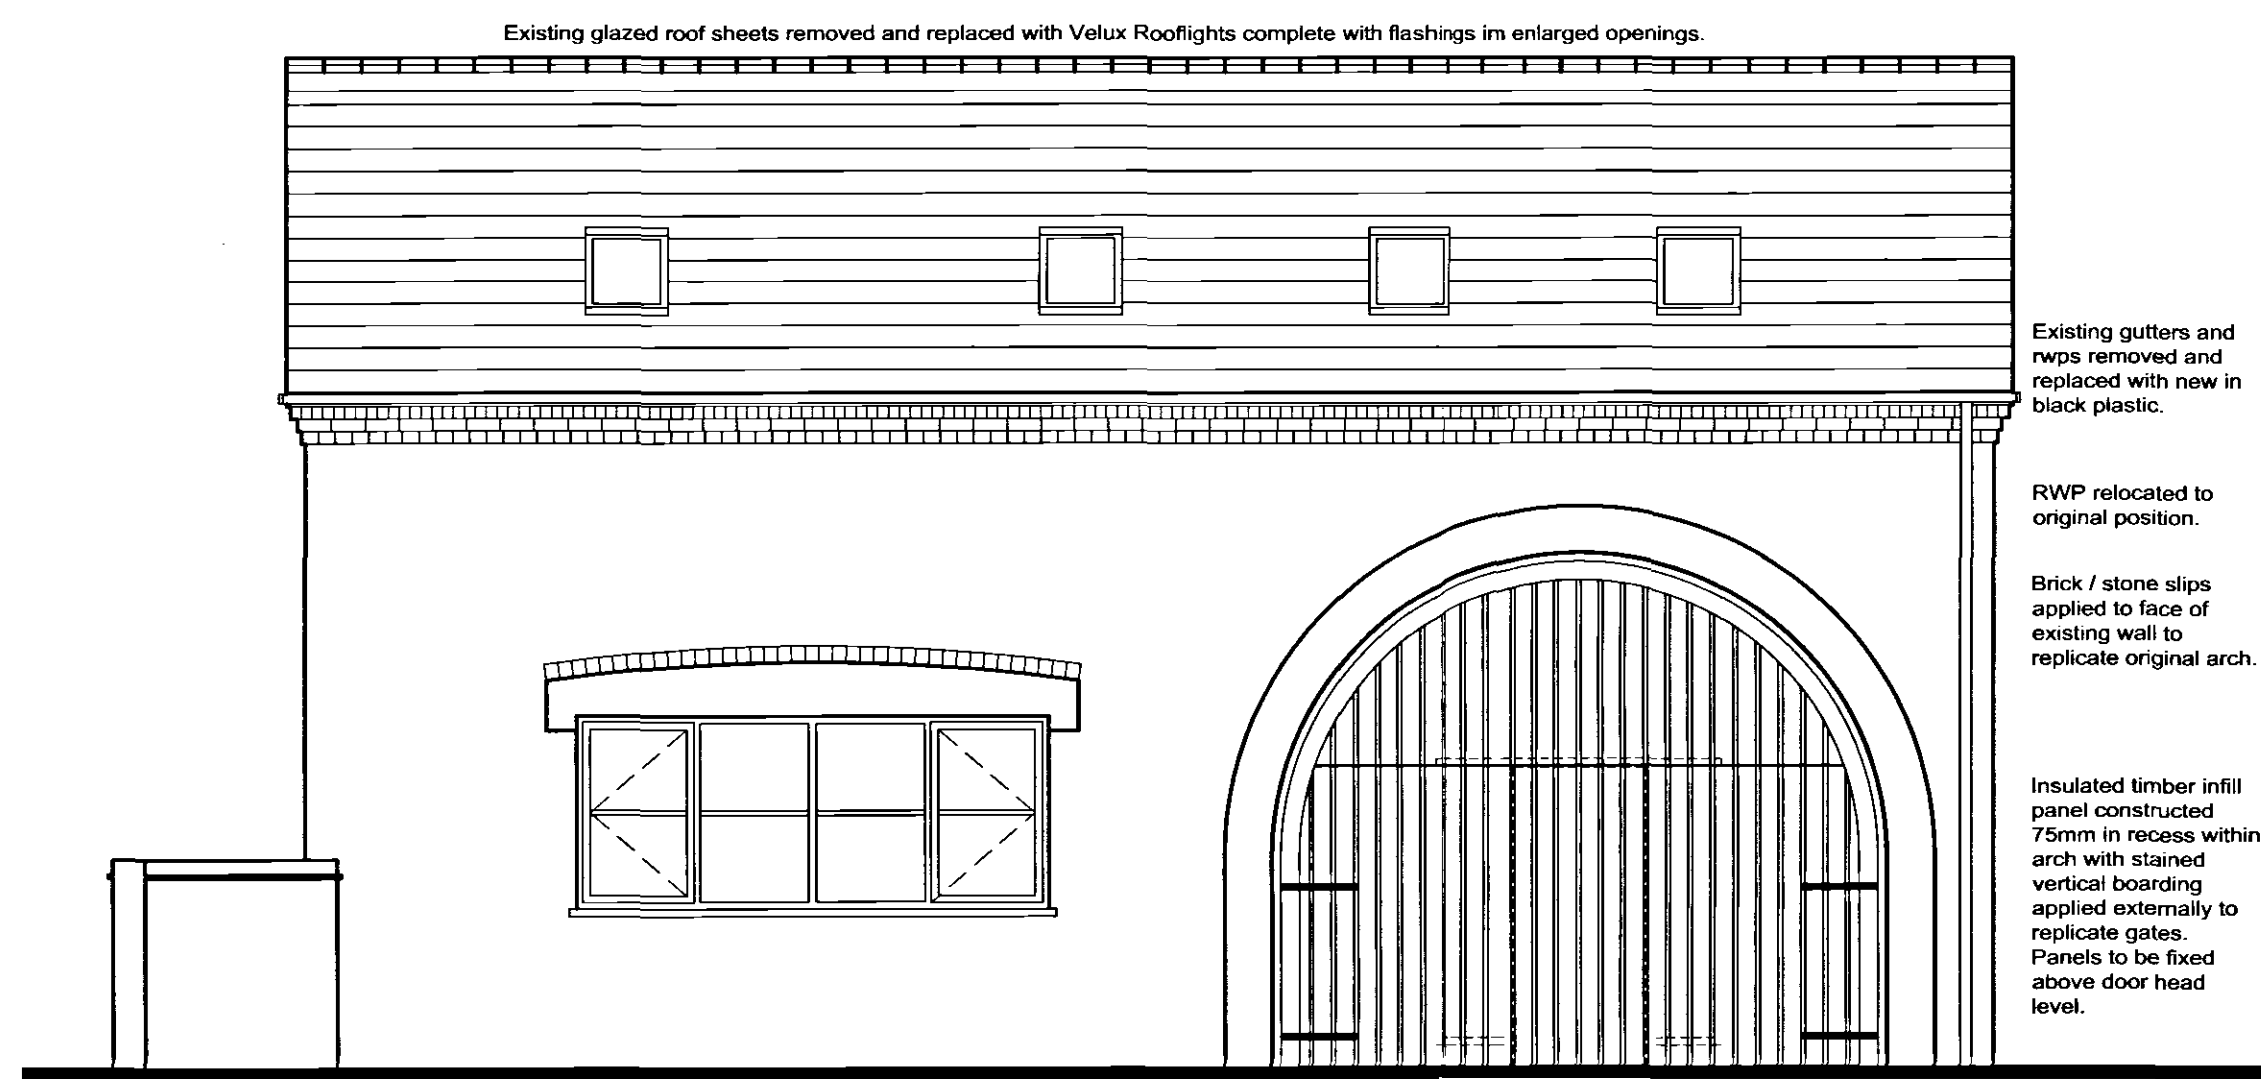


Front Elevation as Proposed (outer doors closed) Scale 1:50

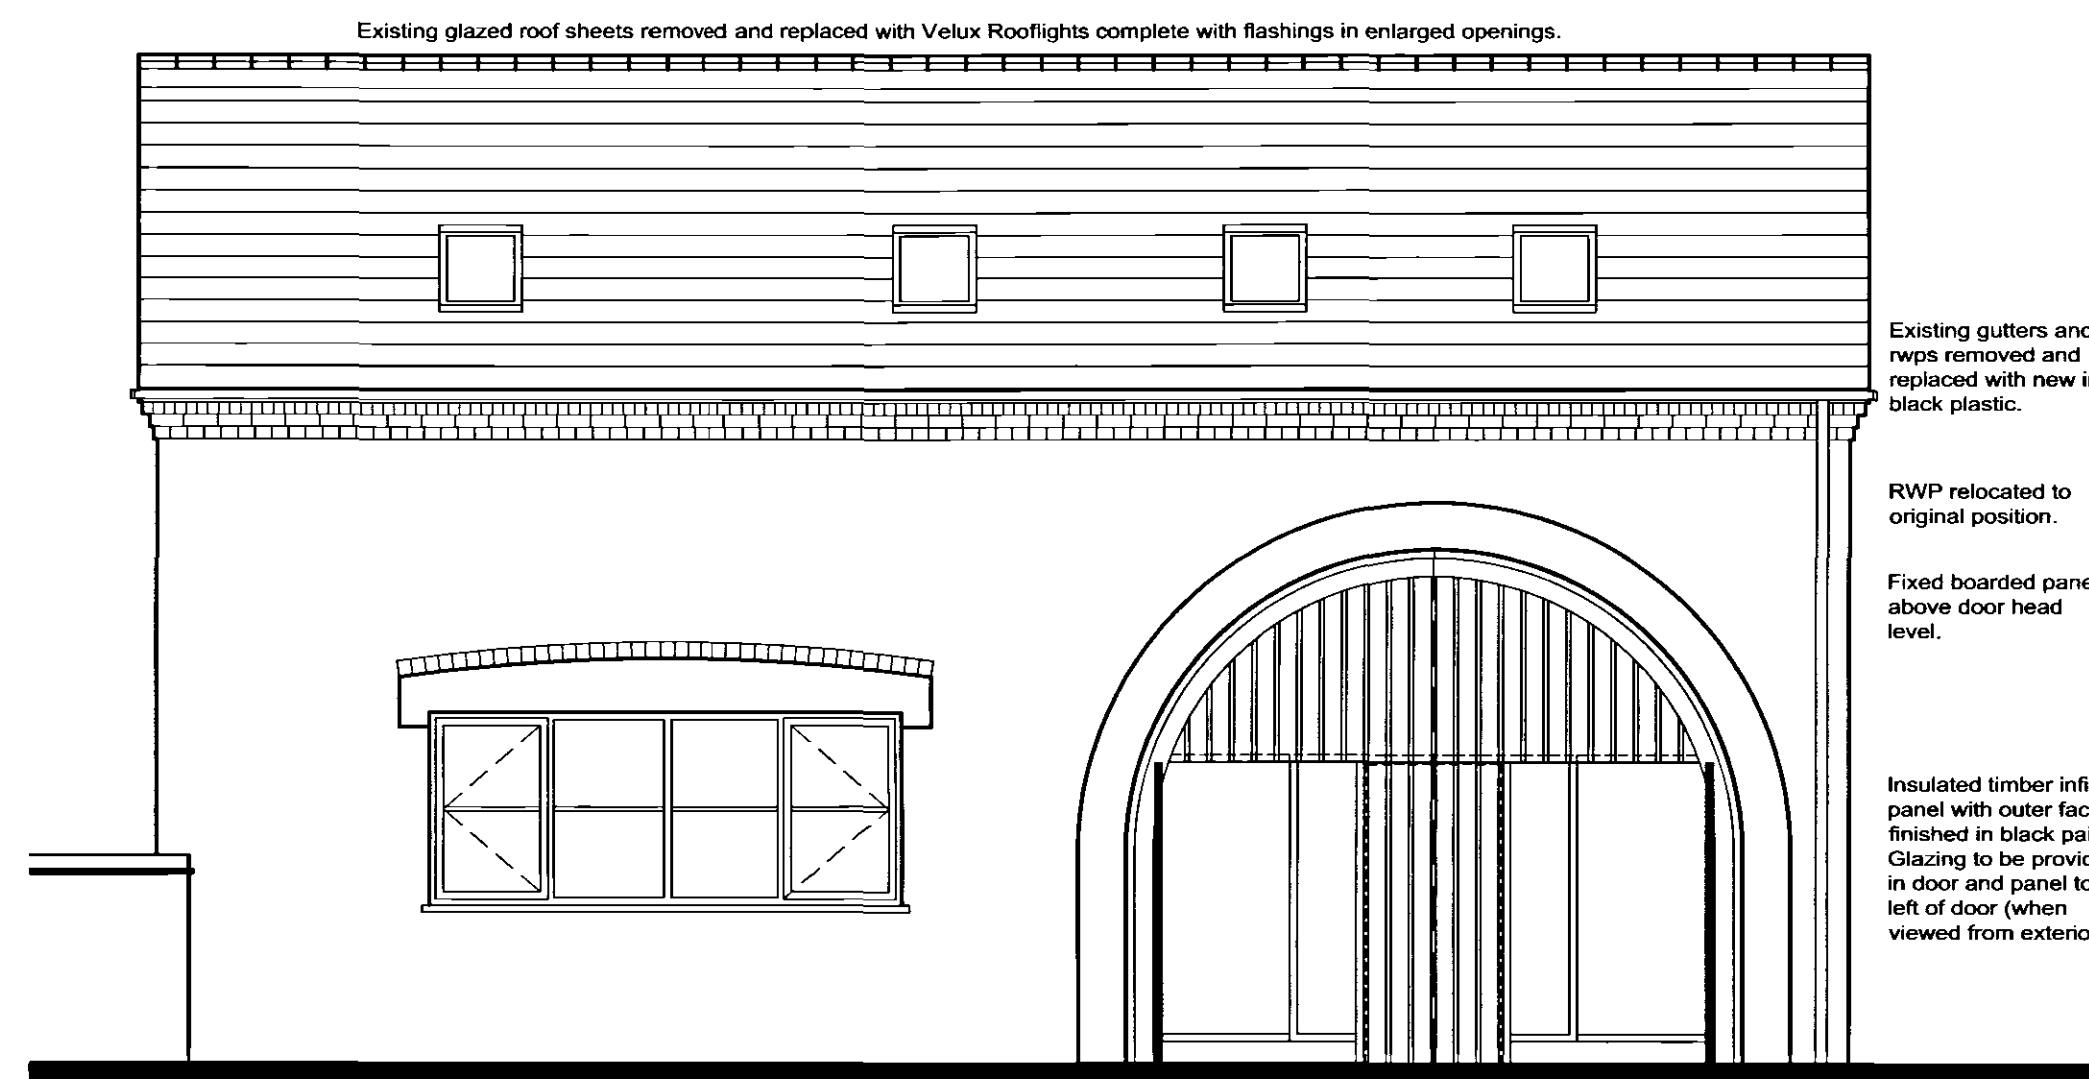


Front Elevation as Proposed (with outer doors open) Scale 1:50

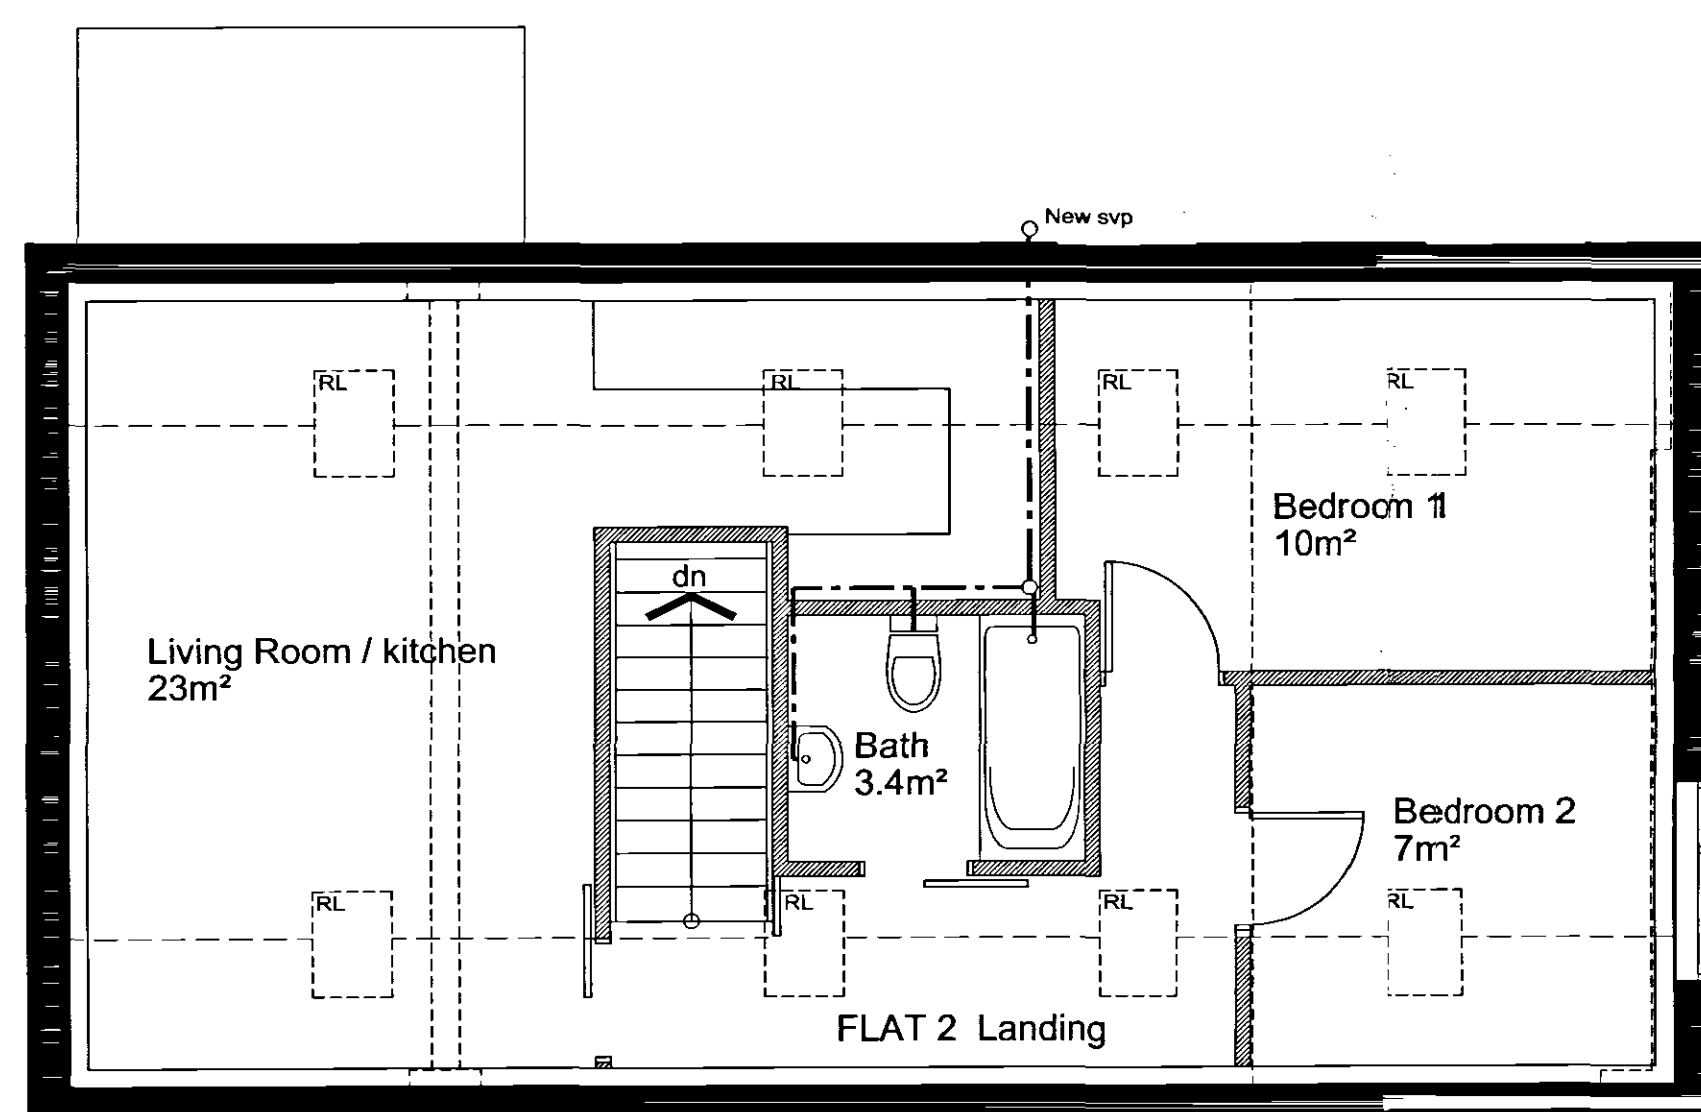

First Floor Plan as Proposed

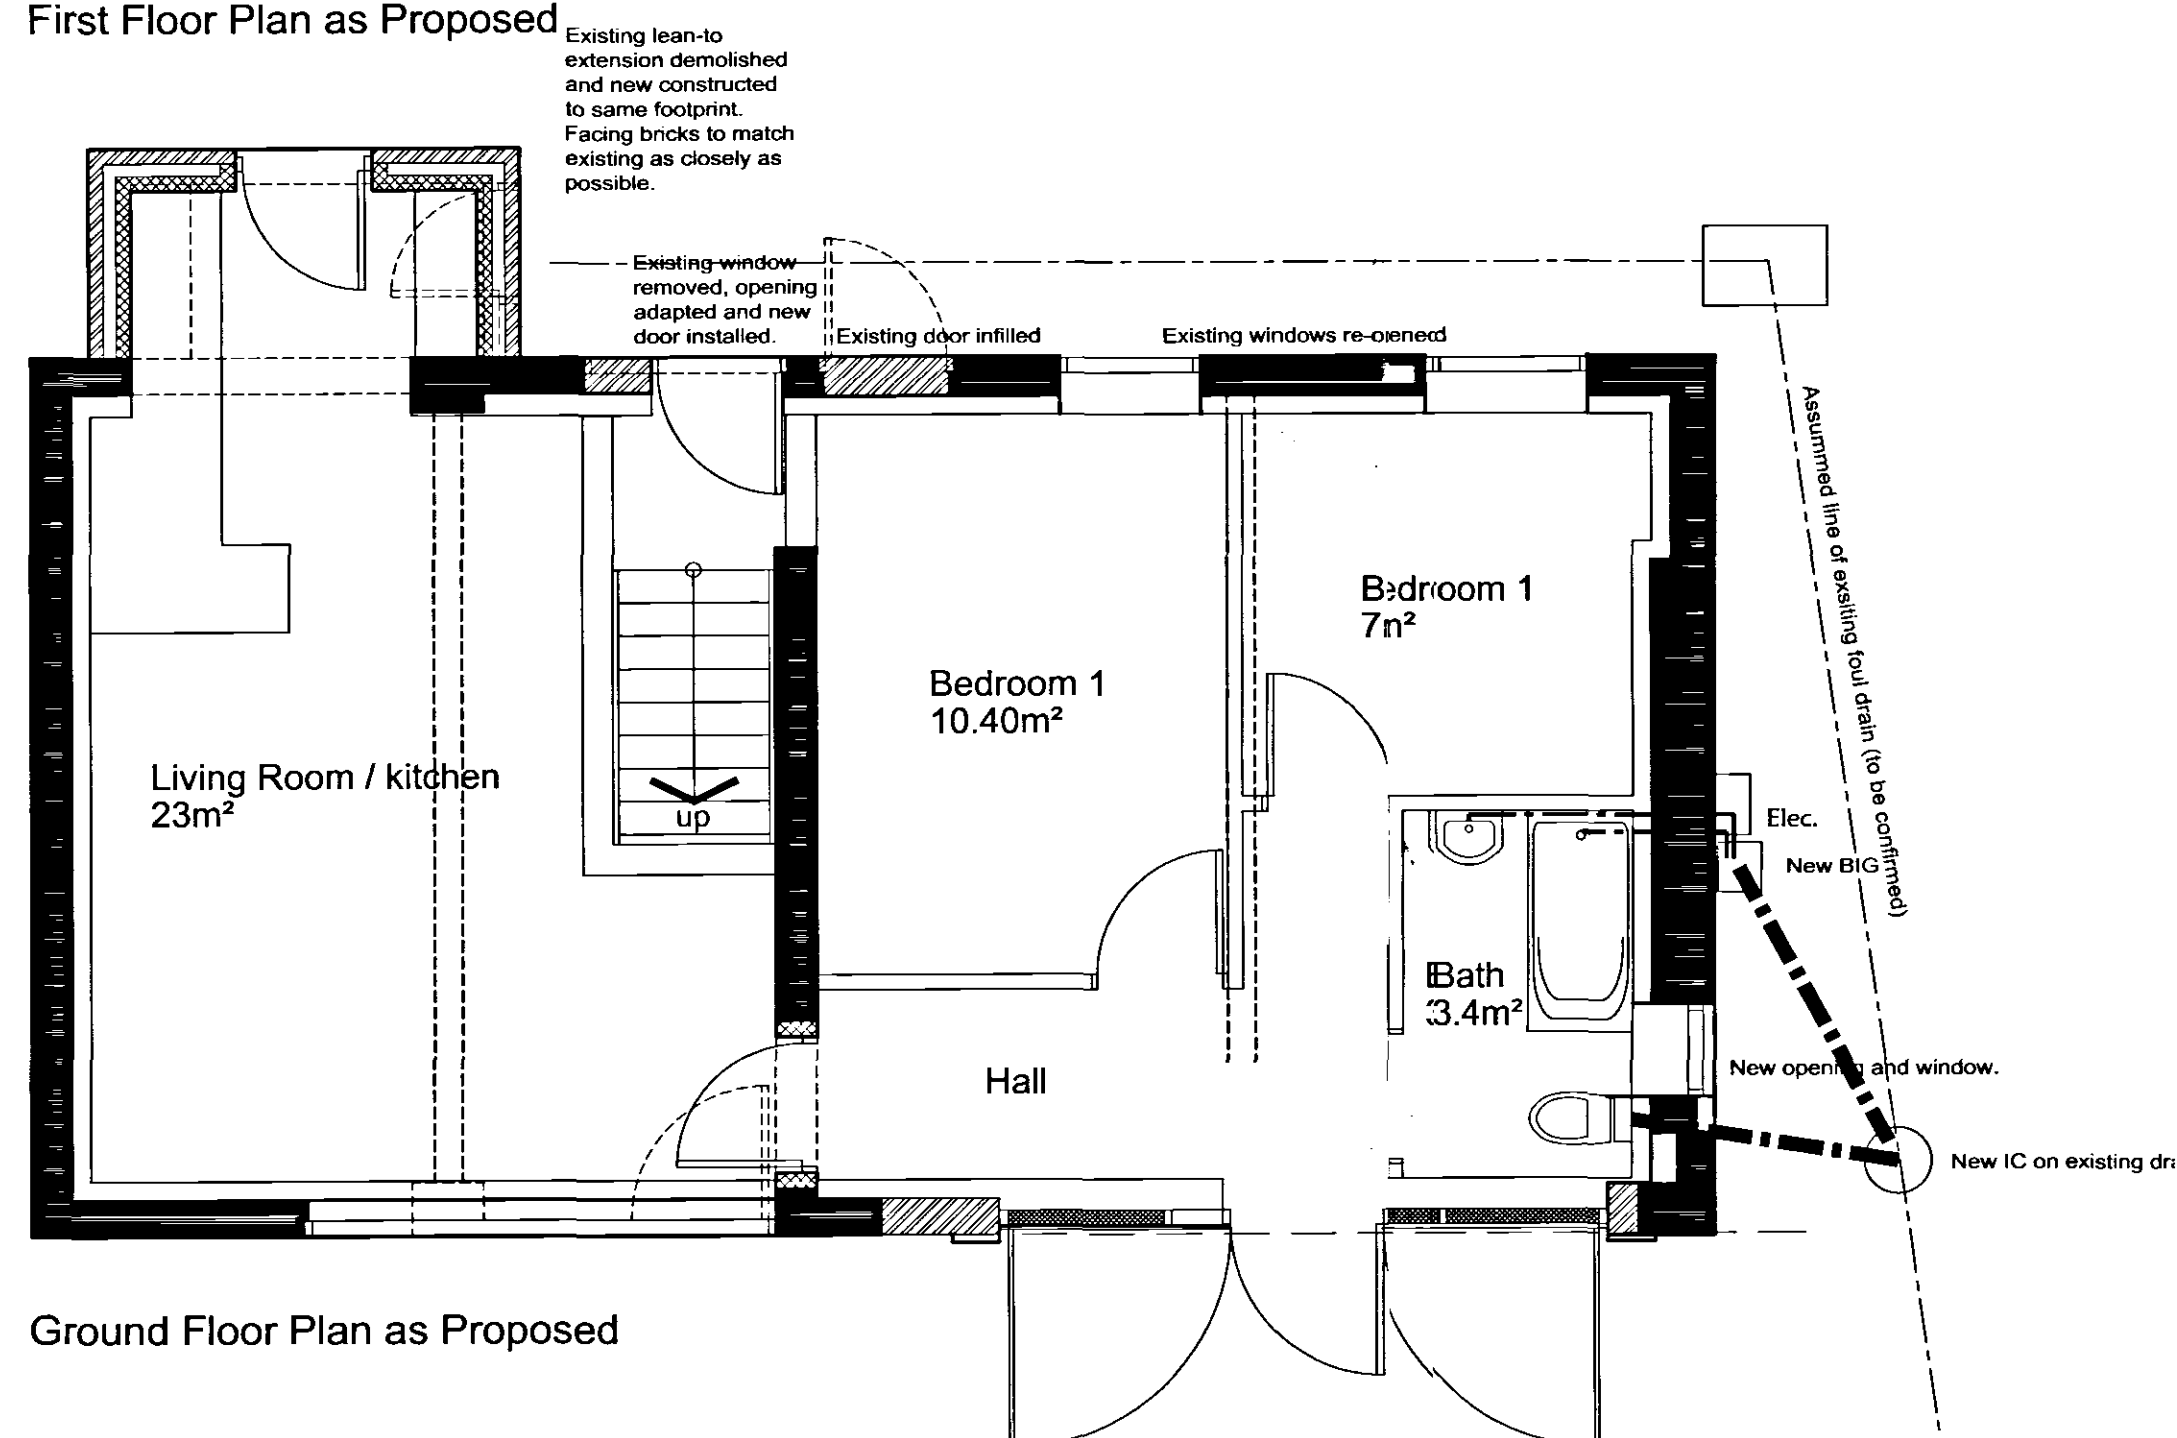


Ground Floor Plan as Proposed

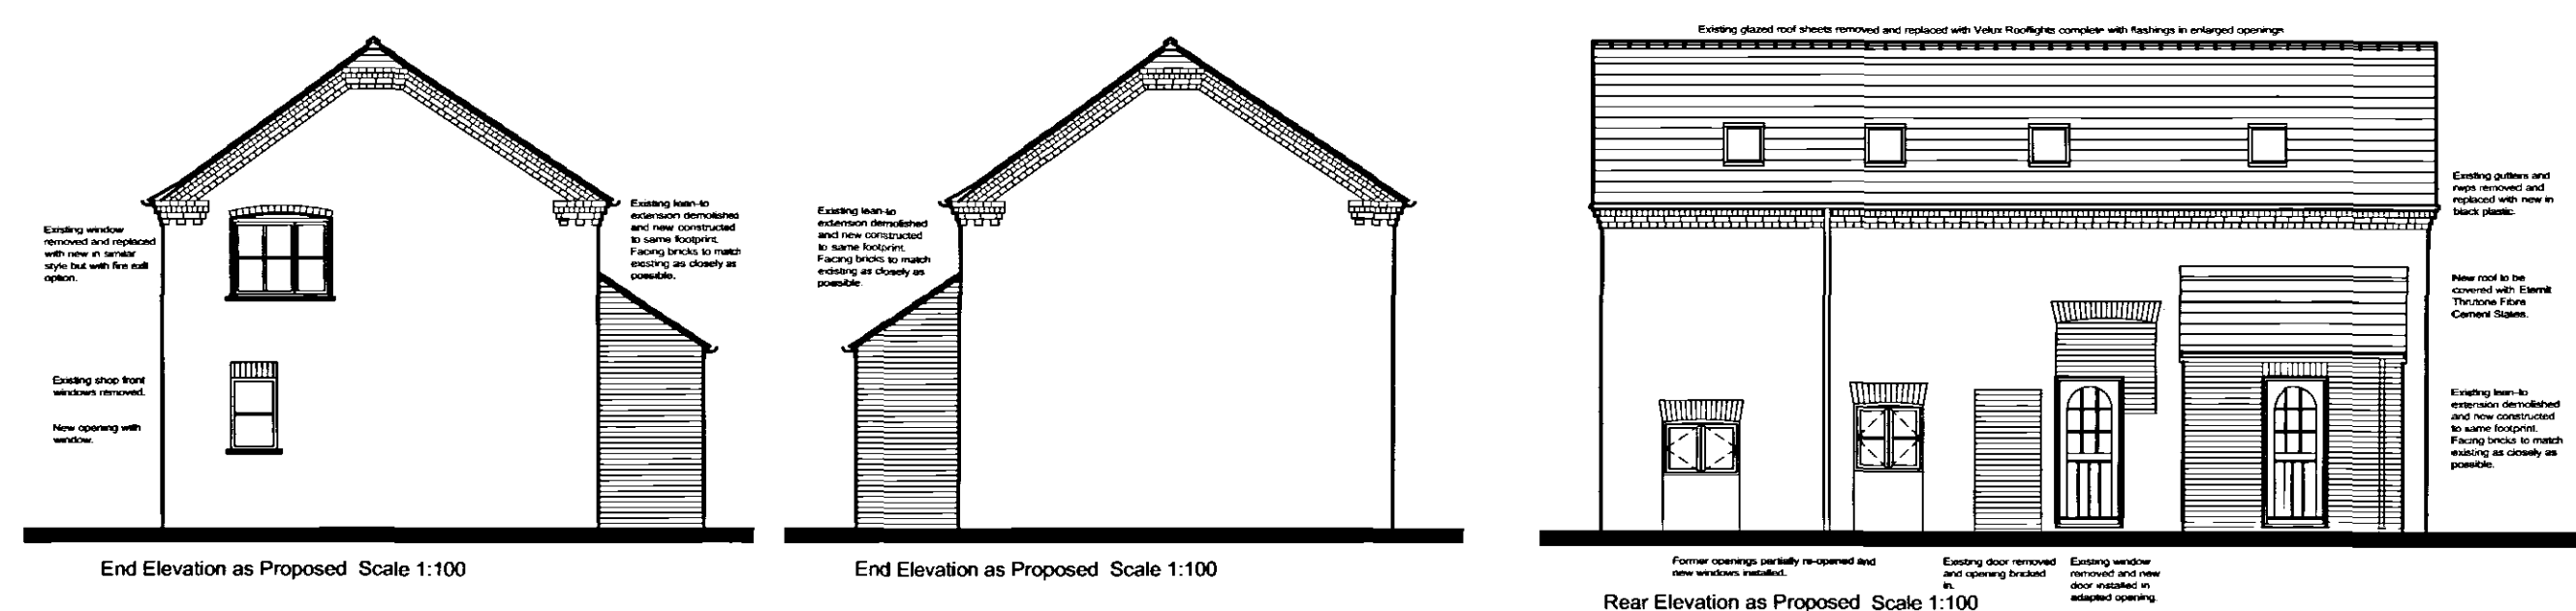

End Elevation as Proposed Scale 1:100

End Elevation as Proposed Scale 1:100

Rear Elevation as Proposed Scale 1:100

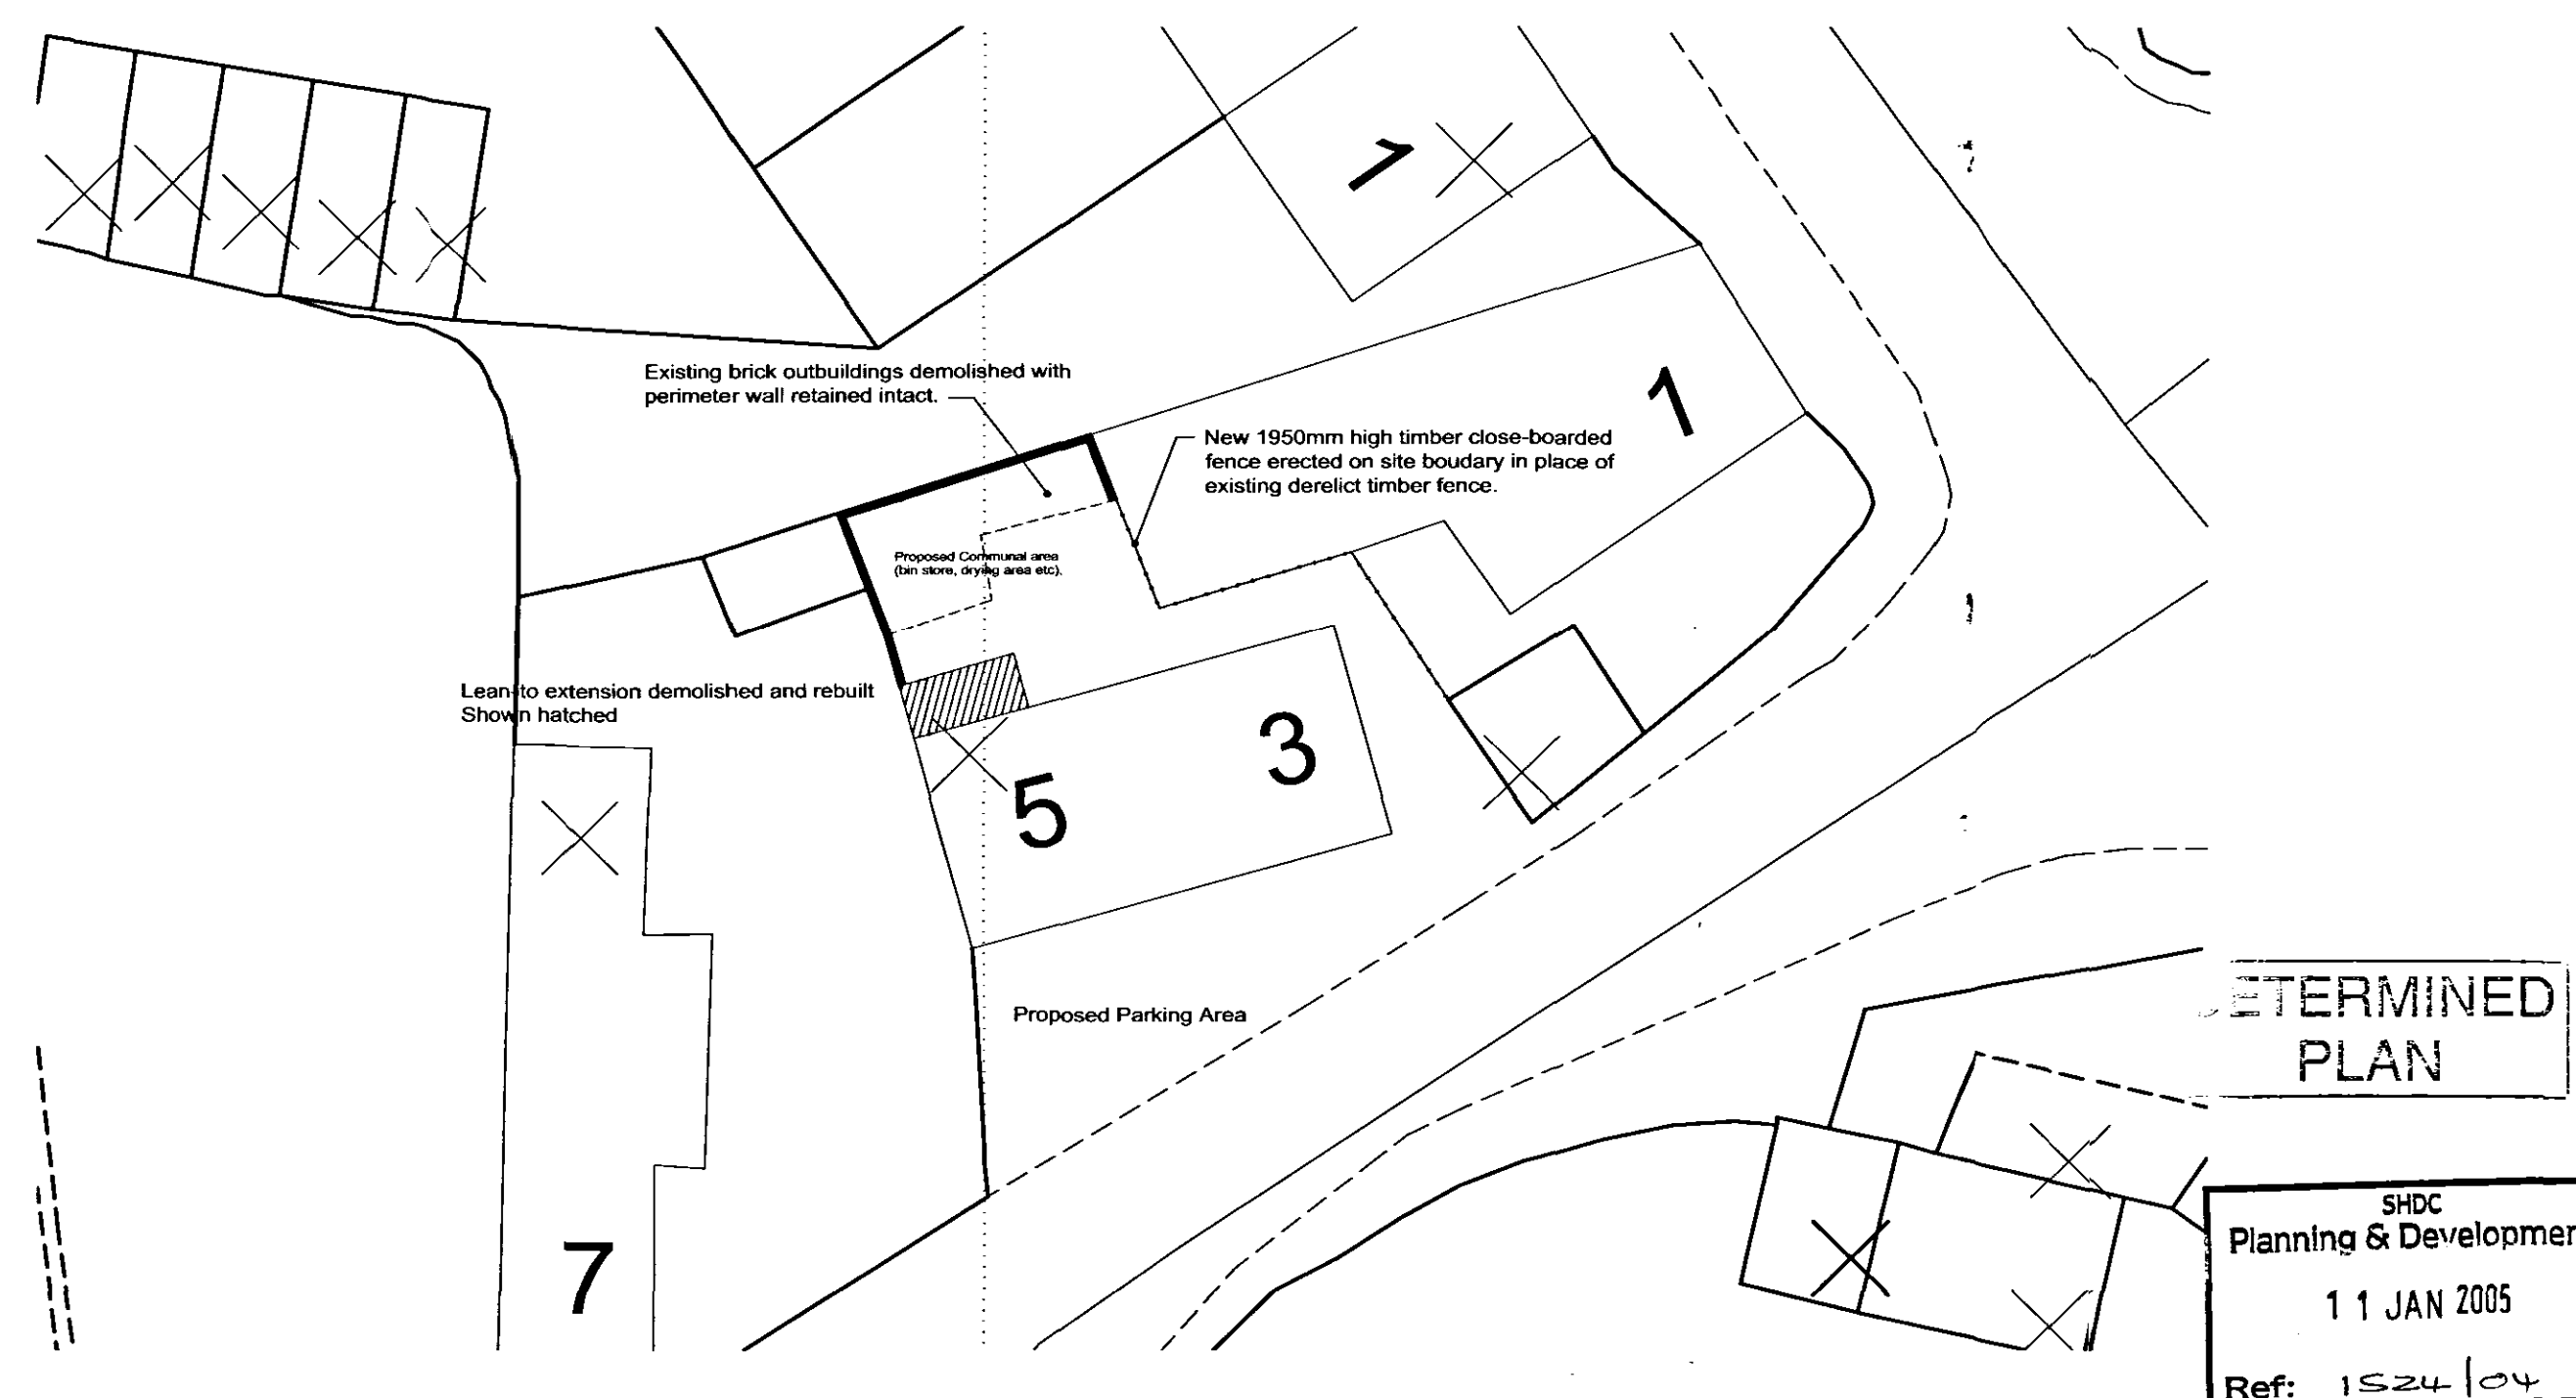

Site Block Plan

AMENDED PLAN

Ref. A

A	11/01/05	Front & side elevations amended to planners comments	ajc
Ref:	date:	Description	by

	Drawing Status
--	----------------

Oglesby & Limb Ltd
Chartered Architects
and Building Surveyors

67 London Road
Newark, Notts
NG24 1RZ

Tel: 01636 702030
Fax: 01636 703740

e-mail: design@o-l-ltd.co.uk



Client:

Monograms Property Limited

Project:

Conversion of Former Shop to Flats
Westthorpe Road, Gosberton

Drawing Title:

Plans and Elevations as Proposed
PLANNING APPLICATION ISSUE

Date:	Oct. 2004	Scale:	1:50 & 1:200
-------	-----------	--------	--------------

Drawn by: AJO	Checked by: DAN
----------------------	------------------------

Drawing Number:	Rev:
-----------------	------

A0325-02

Rev: