



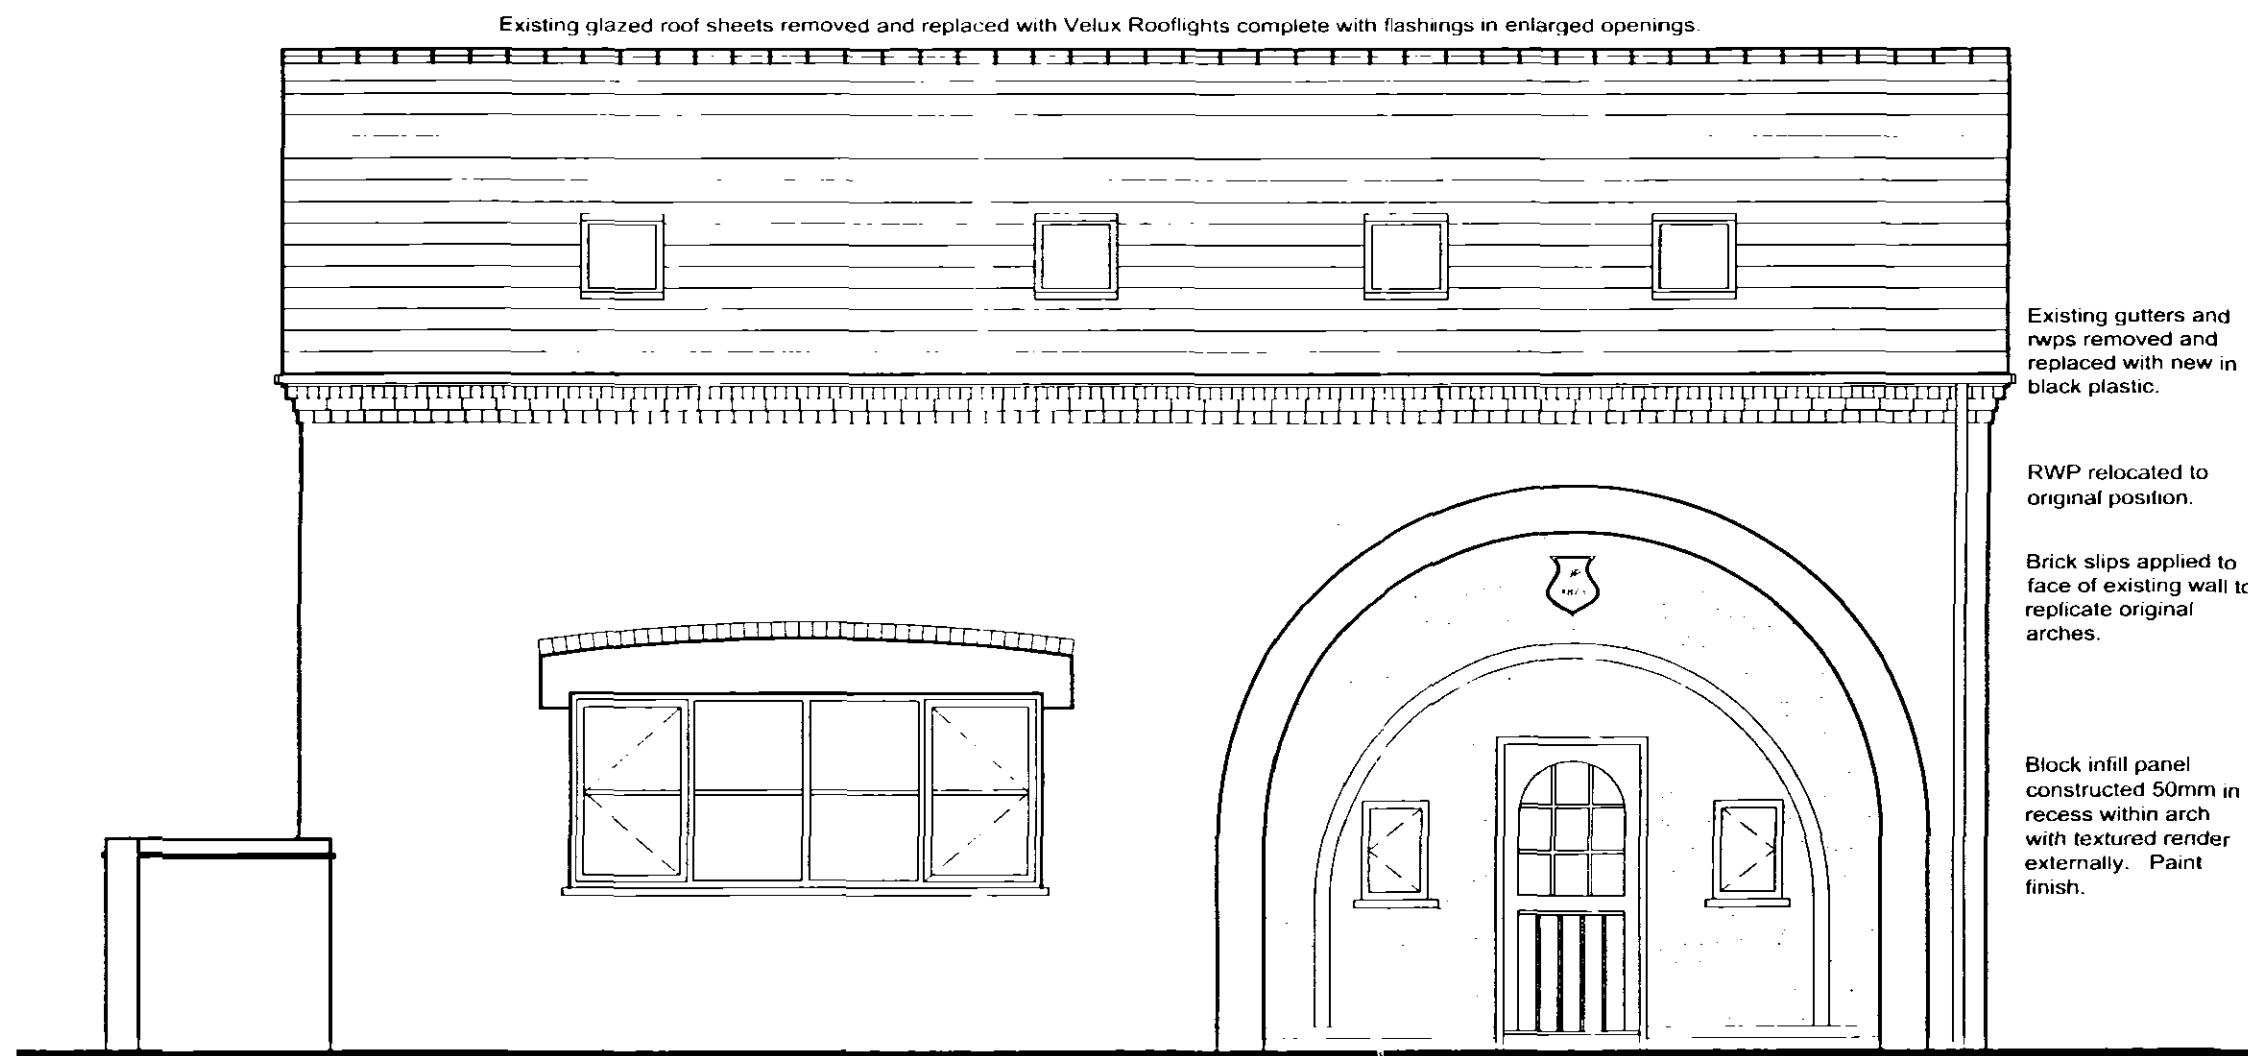


Front Elevation as Proposed



Rear Elevation as Proposed

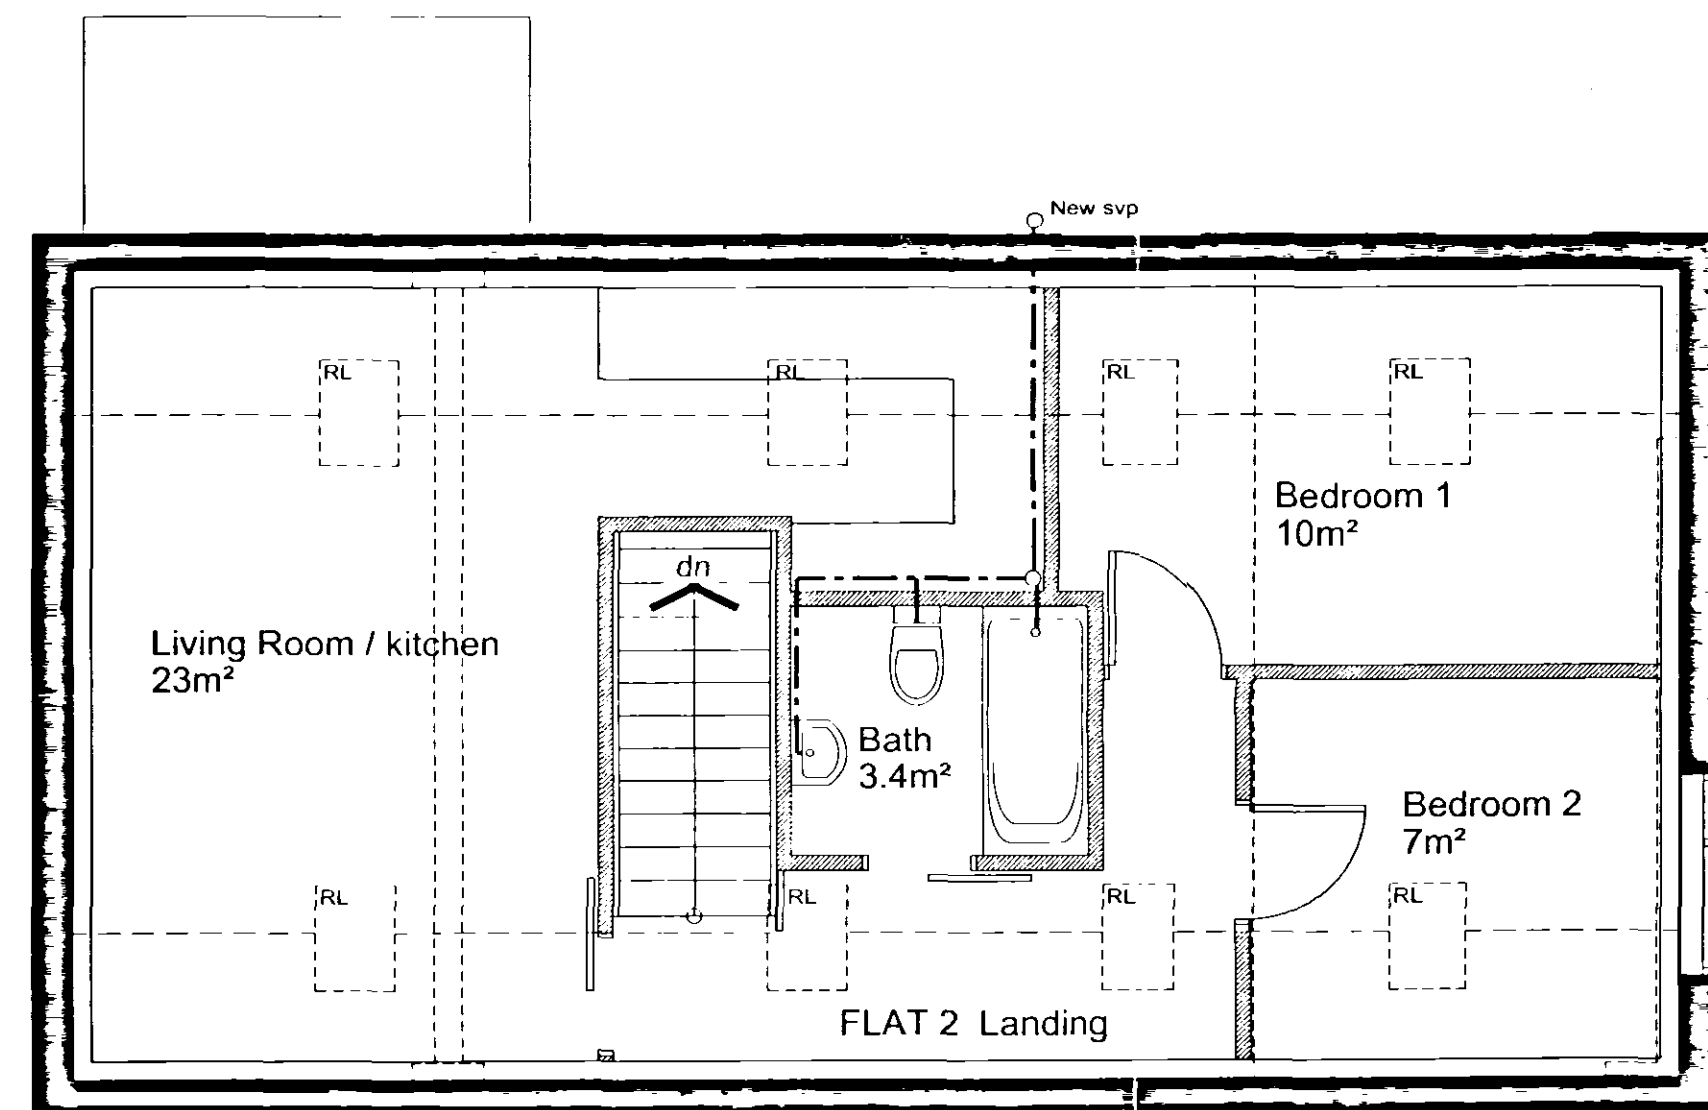


First Floor Plan as Proposed

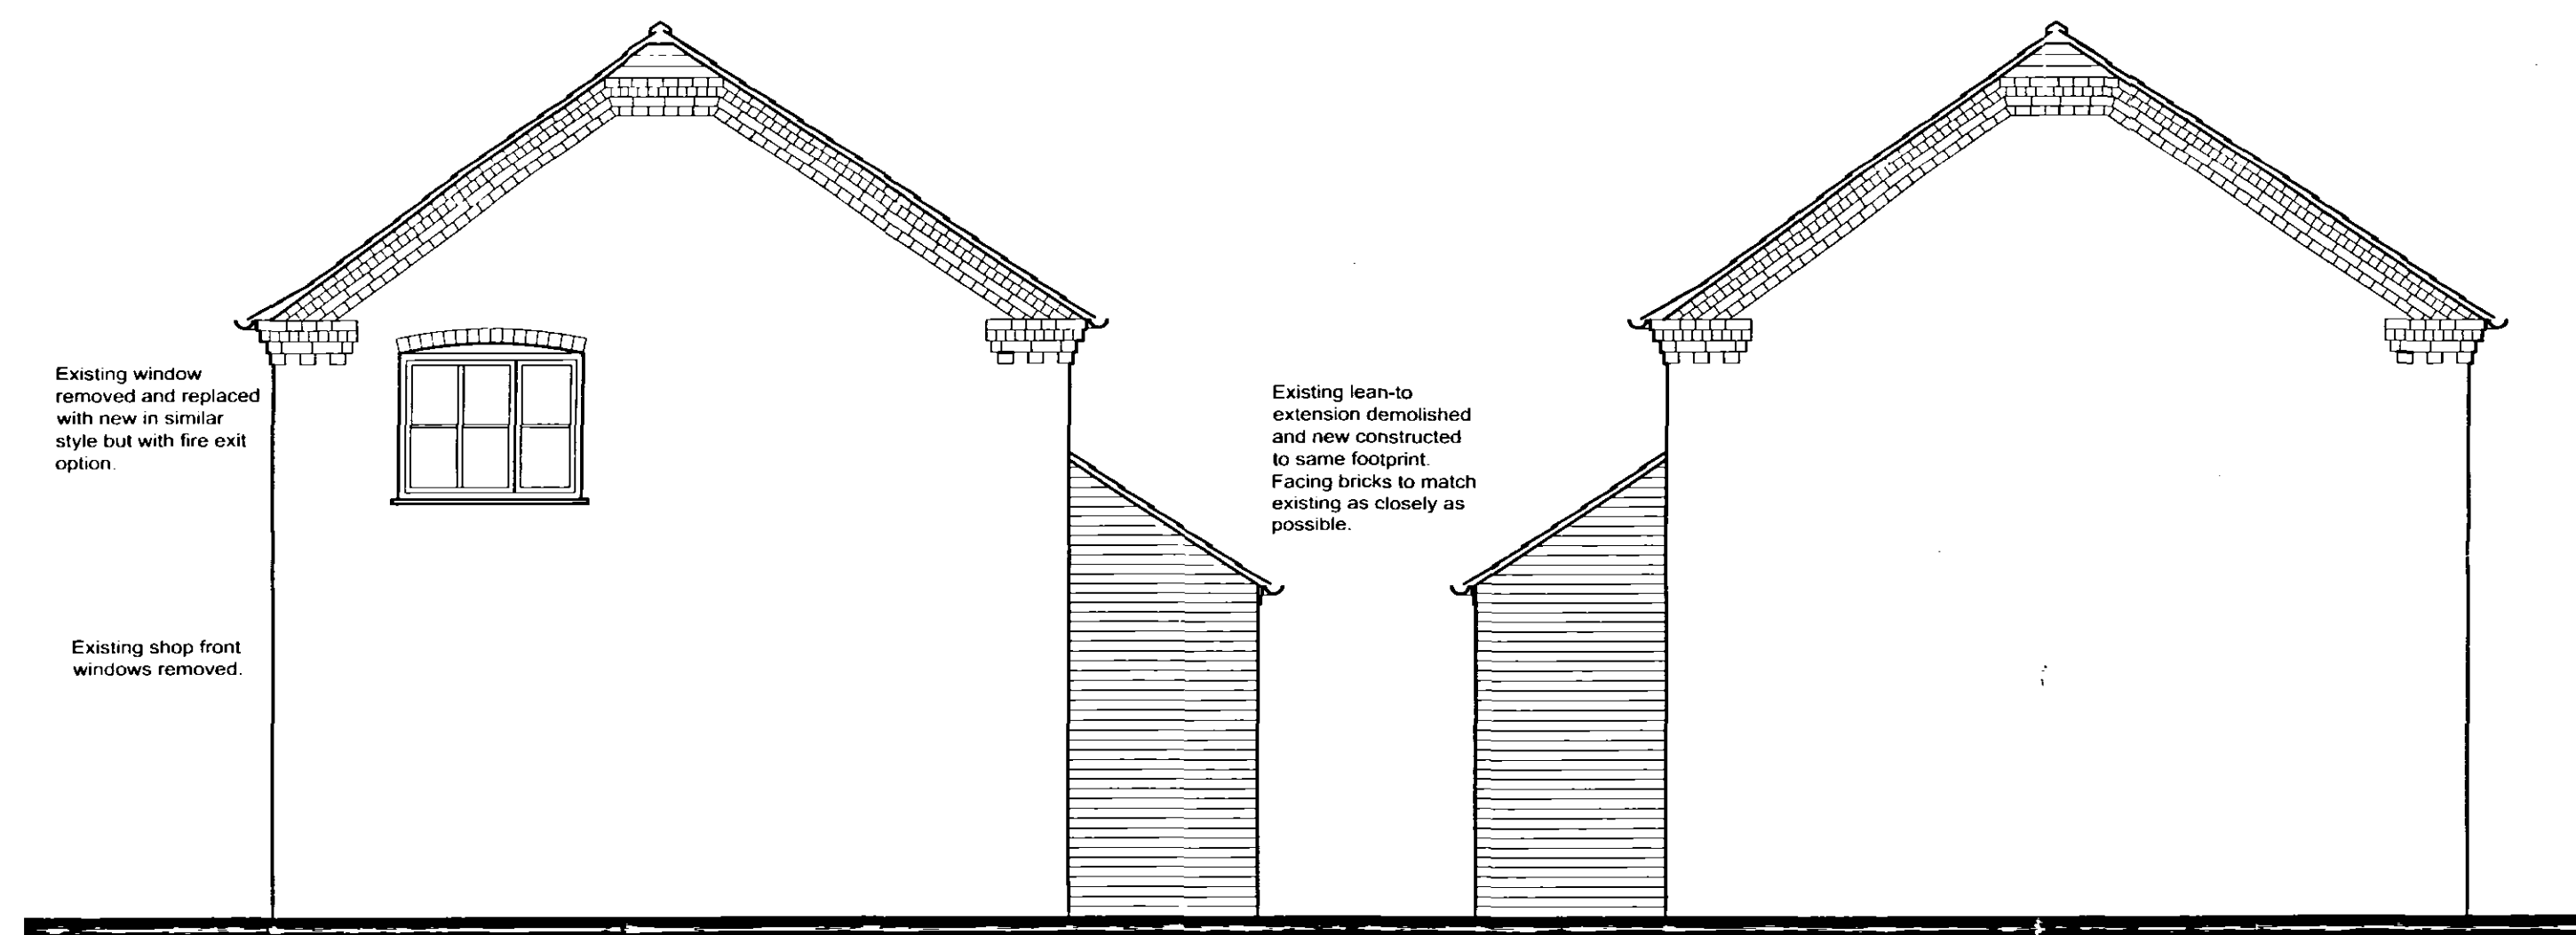


End Elevation as Proposed

End Elevation as Proposed

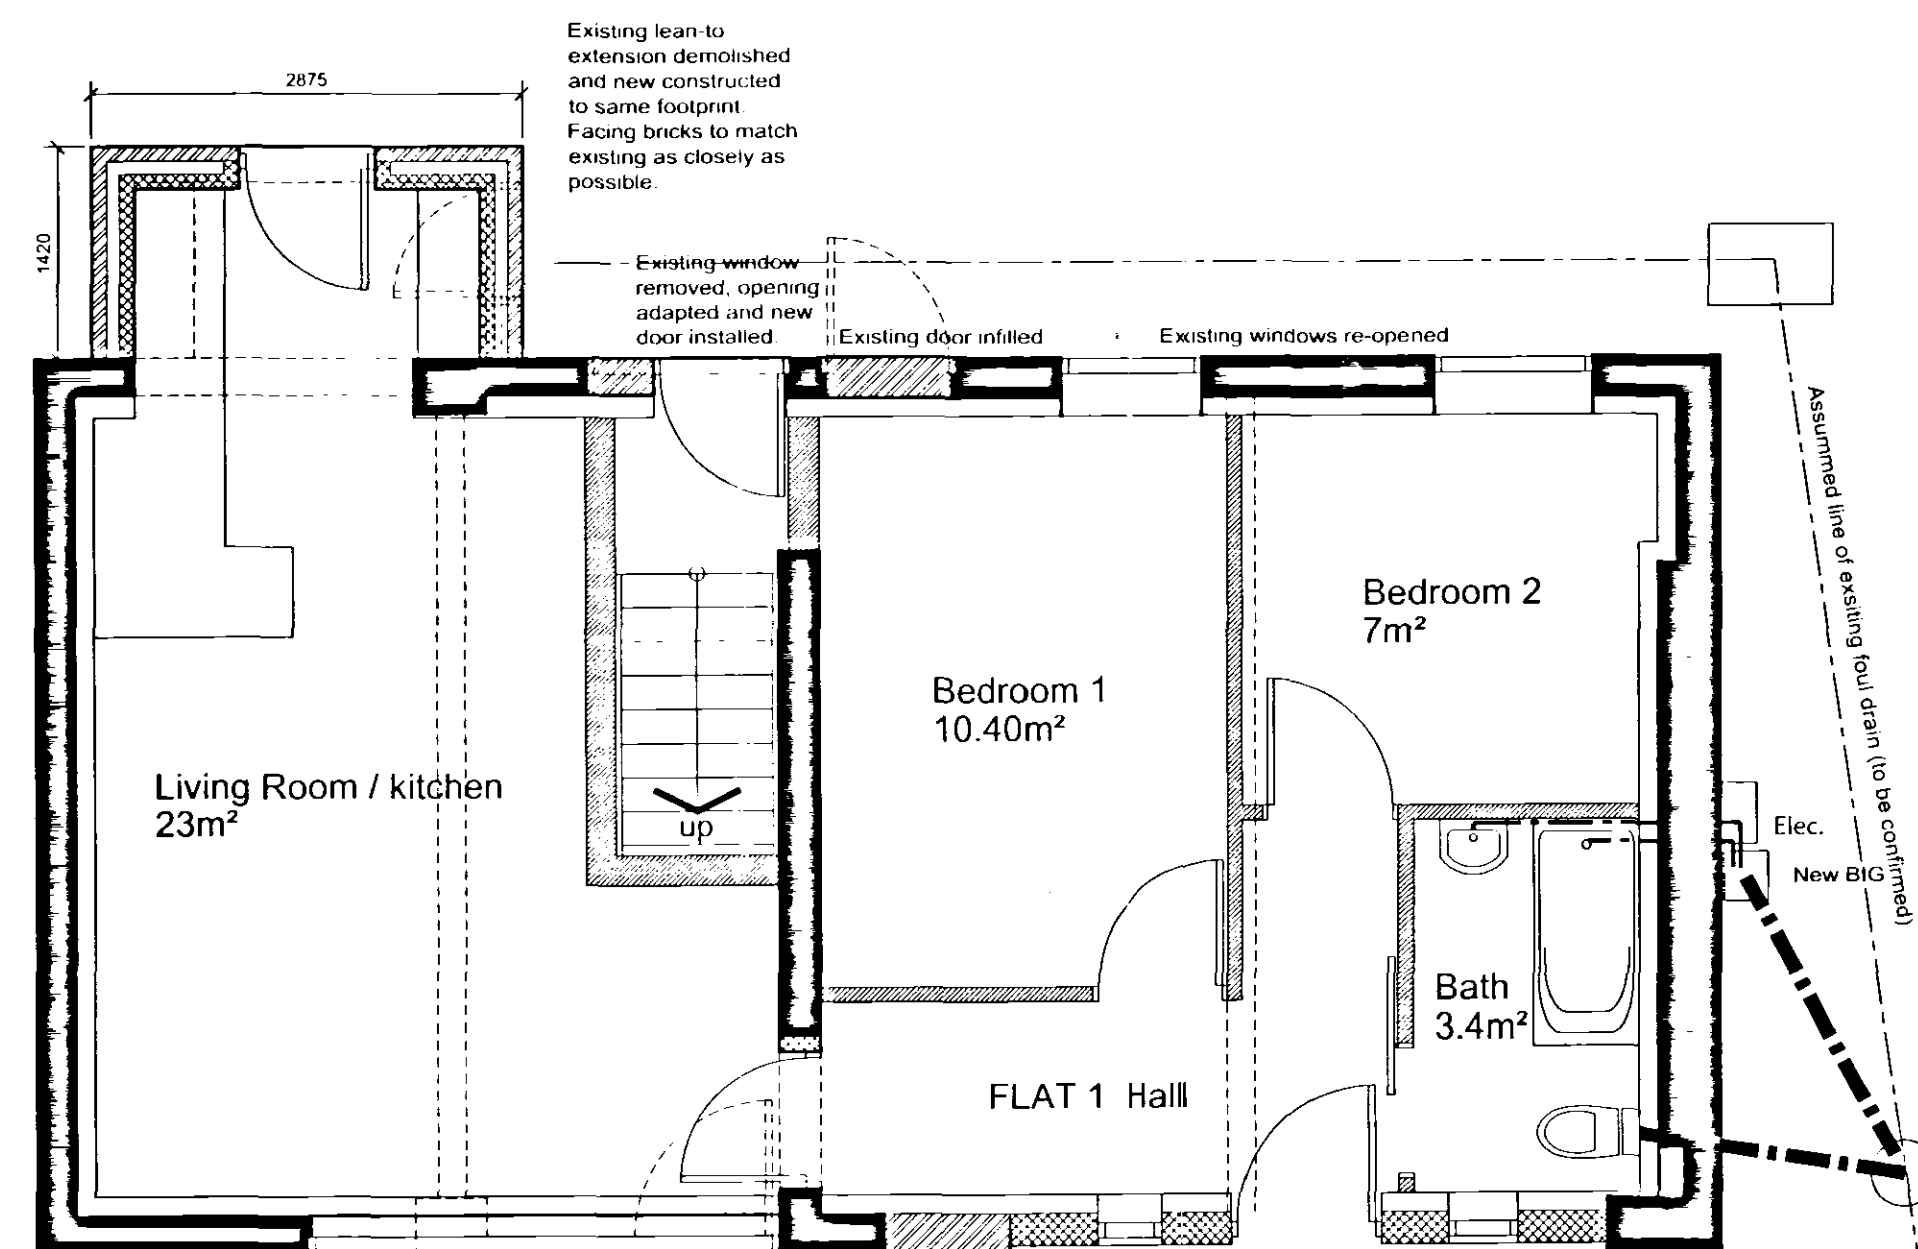

Ground Floor Plan as Proposed

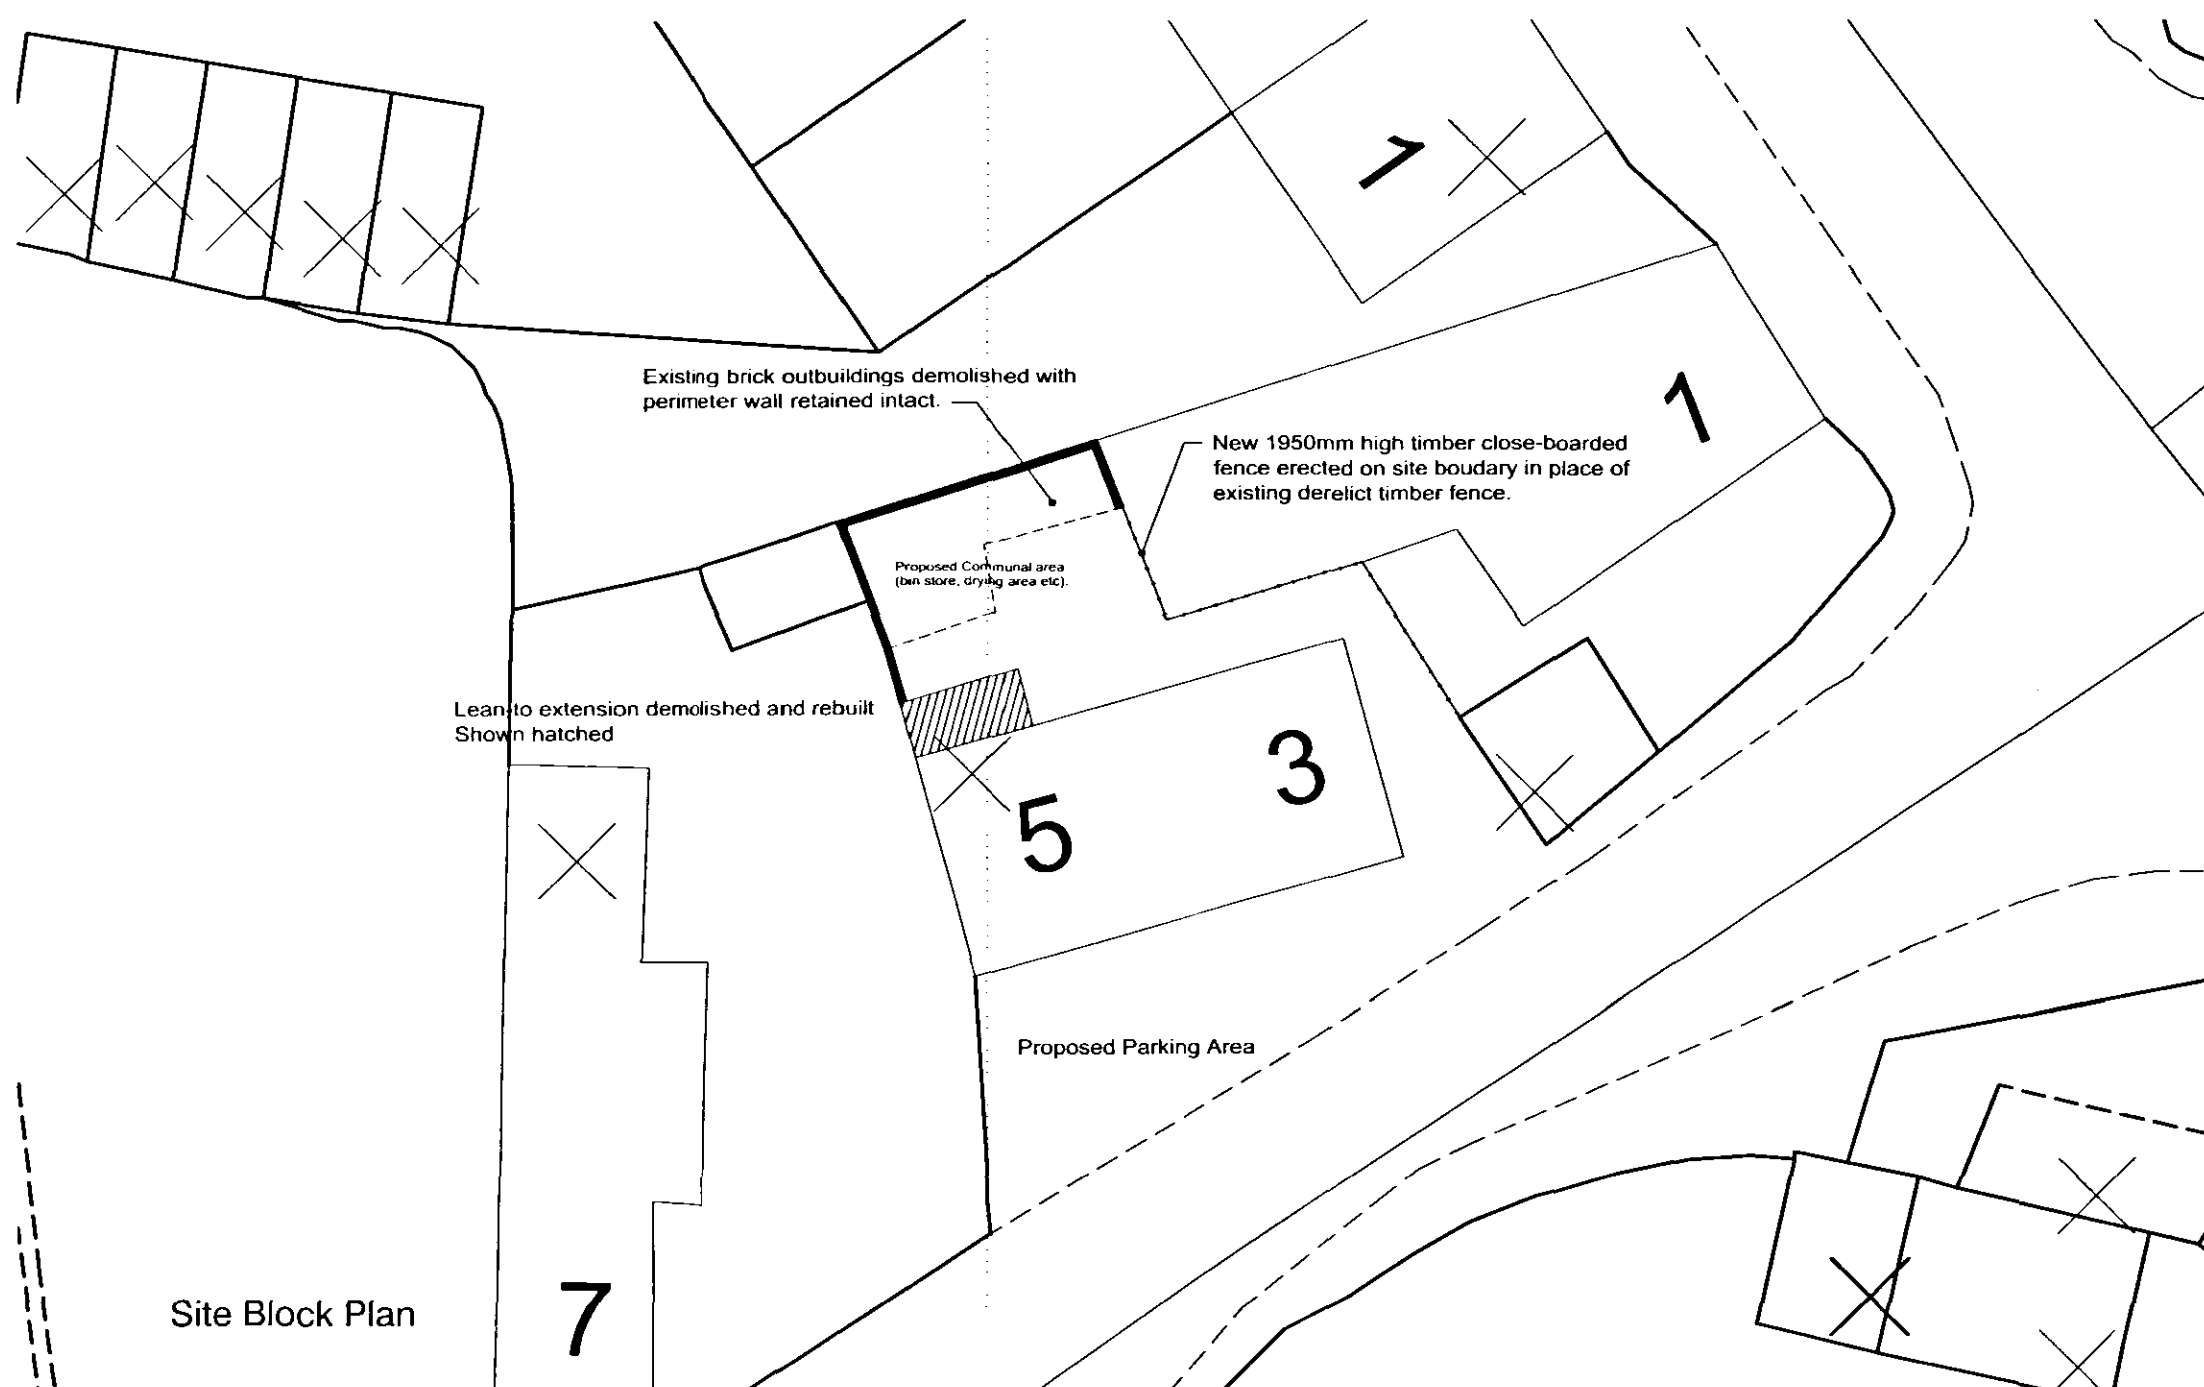

Site Block Plan

SUPER

SHDC
Planning & Development
16 NOV 2004
Ref: 1524104

DO NOT SCALE THIS DRAWING. THE CONTRACTOR IS DEEMED TO HAVE CHECKED ALL DIMENSIONS ON SITE AND REPORT ANY DISCREPANCIES TO OGLESBY & LIMB LTD. THE CONTENTS OF THIS DRAWING ARE COVERED BY COPYRIGHT AND REMAIN THE PROPERTY OF OGLESBY & LIMB LTD. WRITTEN APPROVAL MUST BE OBTAINED FROM OGLESBY & LIMB LTD PRIOR TO DUPLICATION OR REPRODUCTION OF THIS DRAWING OR ITS CONTENTS. ANY DIMENSIONS NOT SHOWN ARE TO BE CHECKED AND AGREED WITH OGLESBY & LIMB LTD.


Ref	Date	Description	By
Revisions			

Drawing Status

Oglesby & Limb Ltd
Chartered Architects
and Building Surveyors

67 London Road
Newark, Notts
NG24 1RZ

Tel: 01636 702010
Fax: 01636 701740
e-mail: design@o-ltd.co.uk

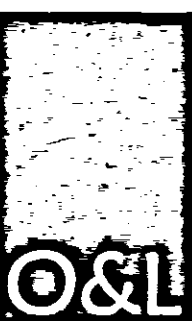

Client:

Monograms Property Limited

Project:

Conversion of Former Shop to Flats
Westthorpe Road, Gosberton

Drawing Title:

Plans and Elevations as Proposed
PLANNING APPLICATION ISSUE

Date: Oct. 2004 Scale: 1:50 & 1:200

Drawn by: AJO Checked by: DAL

Drawing Number: Rev.

A0325-02