


DO NOT SCALE THIS DRAWING. THE CONTRACTOR IS DEEMED TO HAVE CHECKED ALL DIMENSIONS ON SITE AND REPORT ANY DISCREPANCIES TO OGLESBY & LIMB LTD.
THE CONTENTS OF THIS DRAWING ARE COVERED BY COPYRIGHT AND REMAIN THE PROPERTY OF OGLESBY & LIMB LTD. WRITTEN APPROVAL MUST BE OBTAINED FROM OGLESBY & LIMB LTD PRIOR TO DUPLICATION OR REPRODUCTION OF THIS DRAWING OR ITS CONTENTS.
ANY DIMENSIONS NOT SHOWN ARE TO BE CHECKED AND AGREED WITH OGLESBY & LIMB LTD.




Front Elevation as Existing

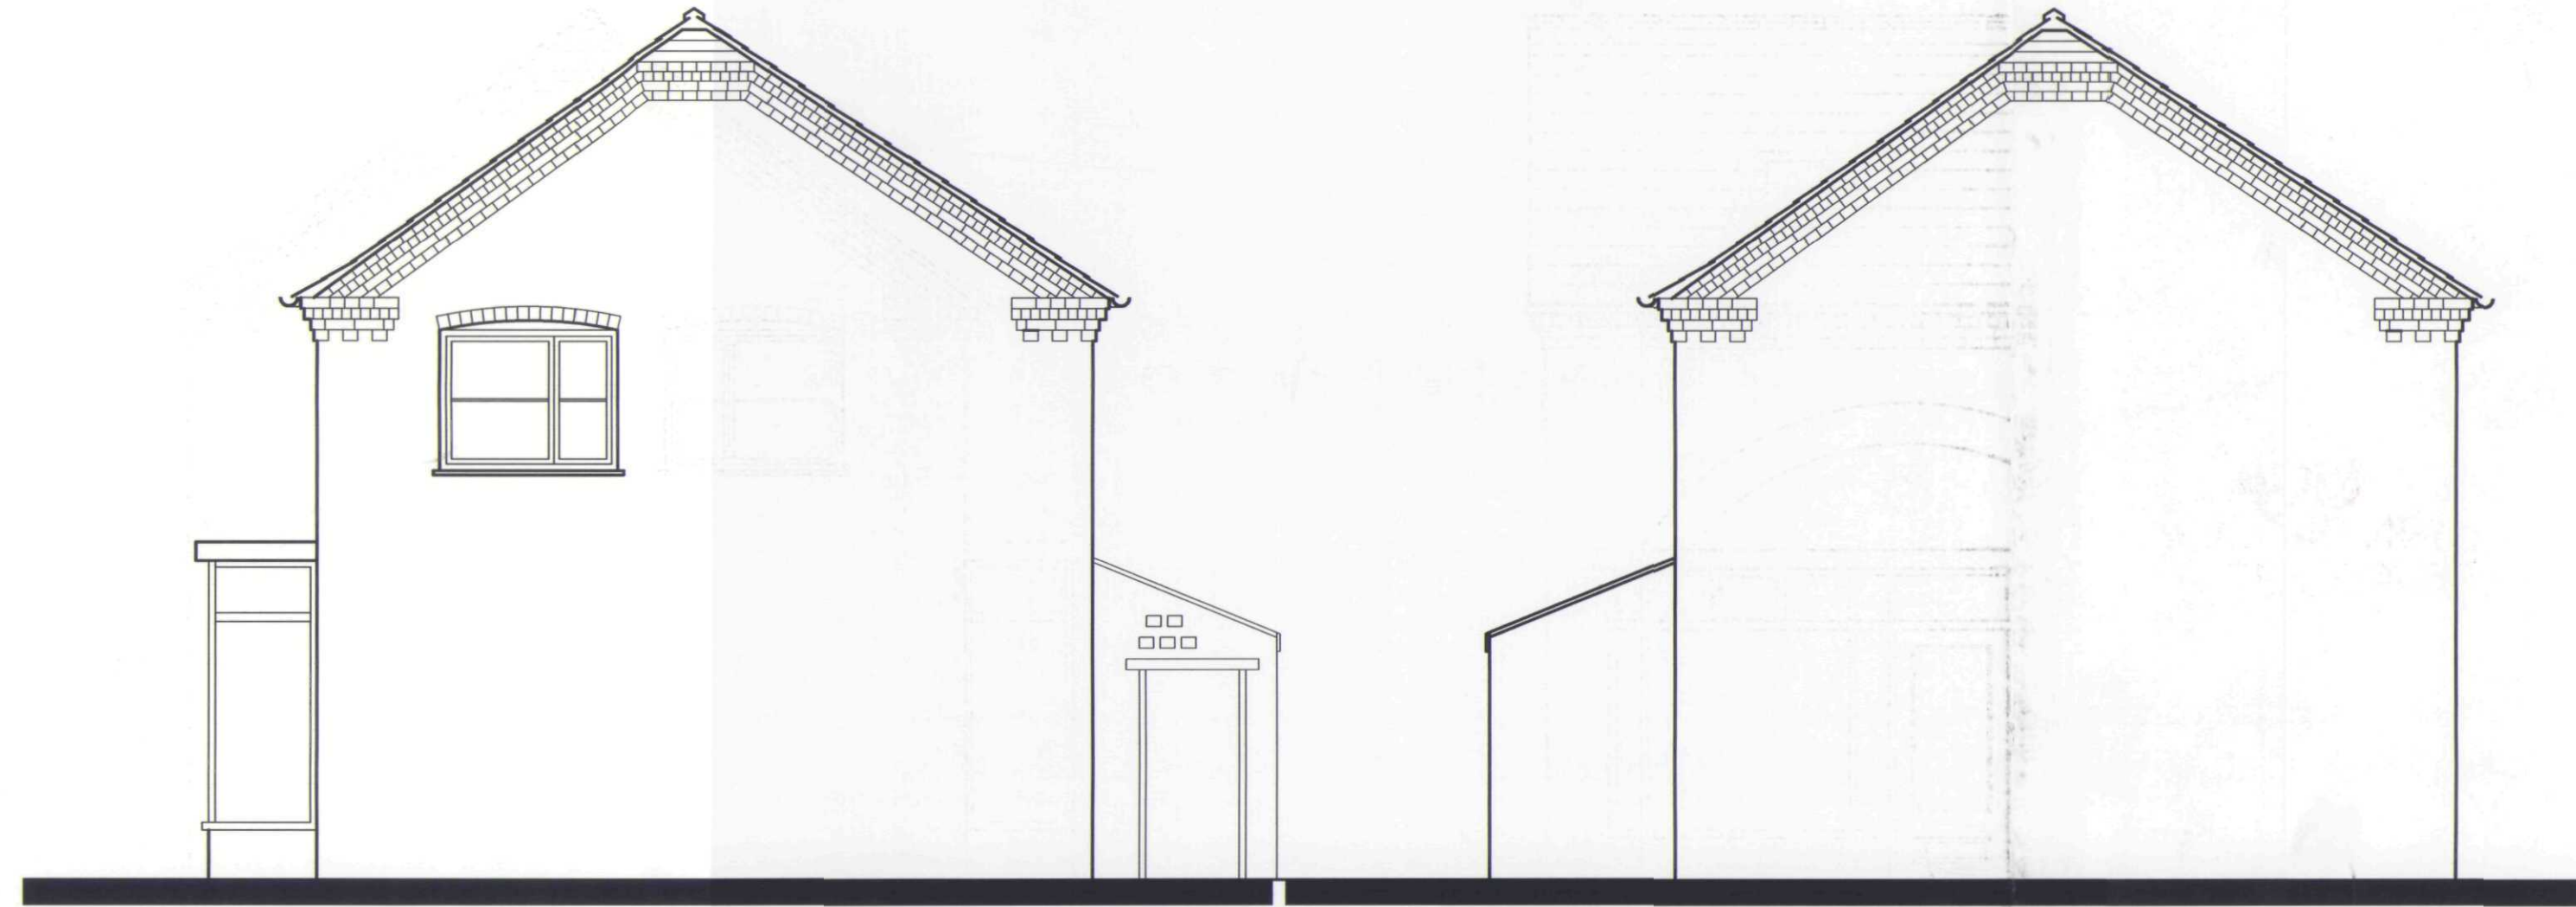


End Elevation as Existing

End Elevation as Existing

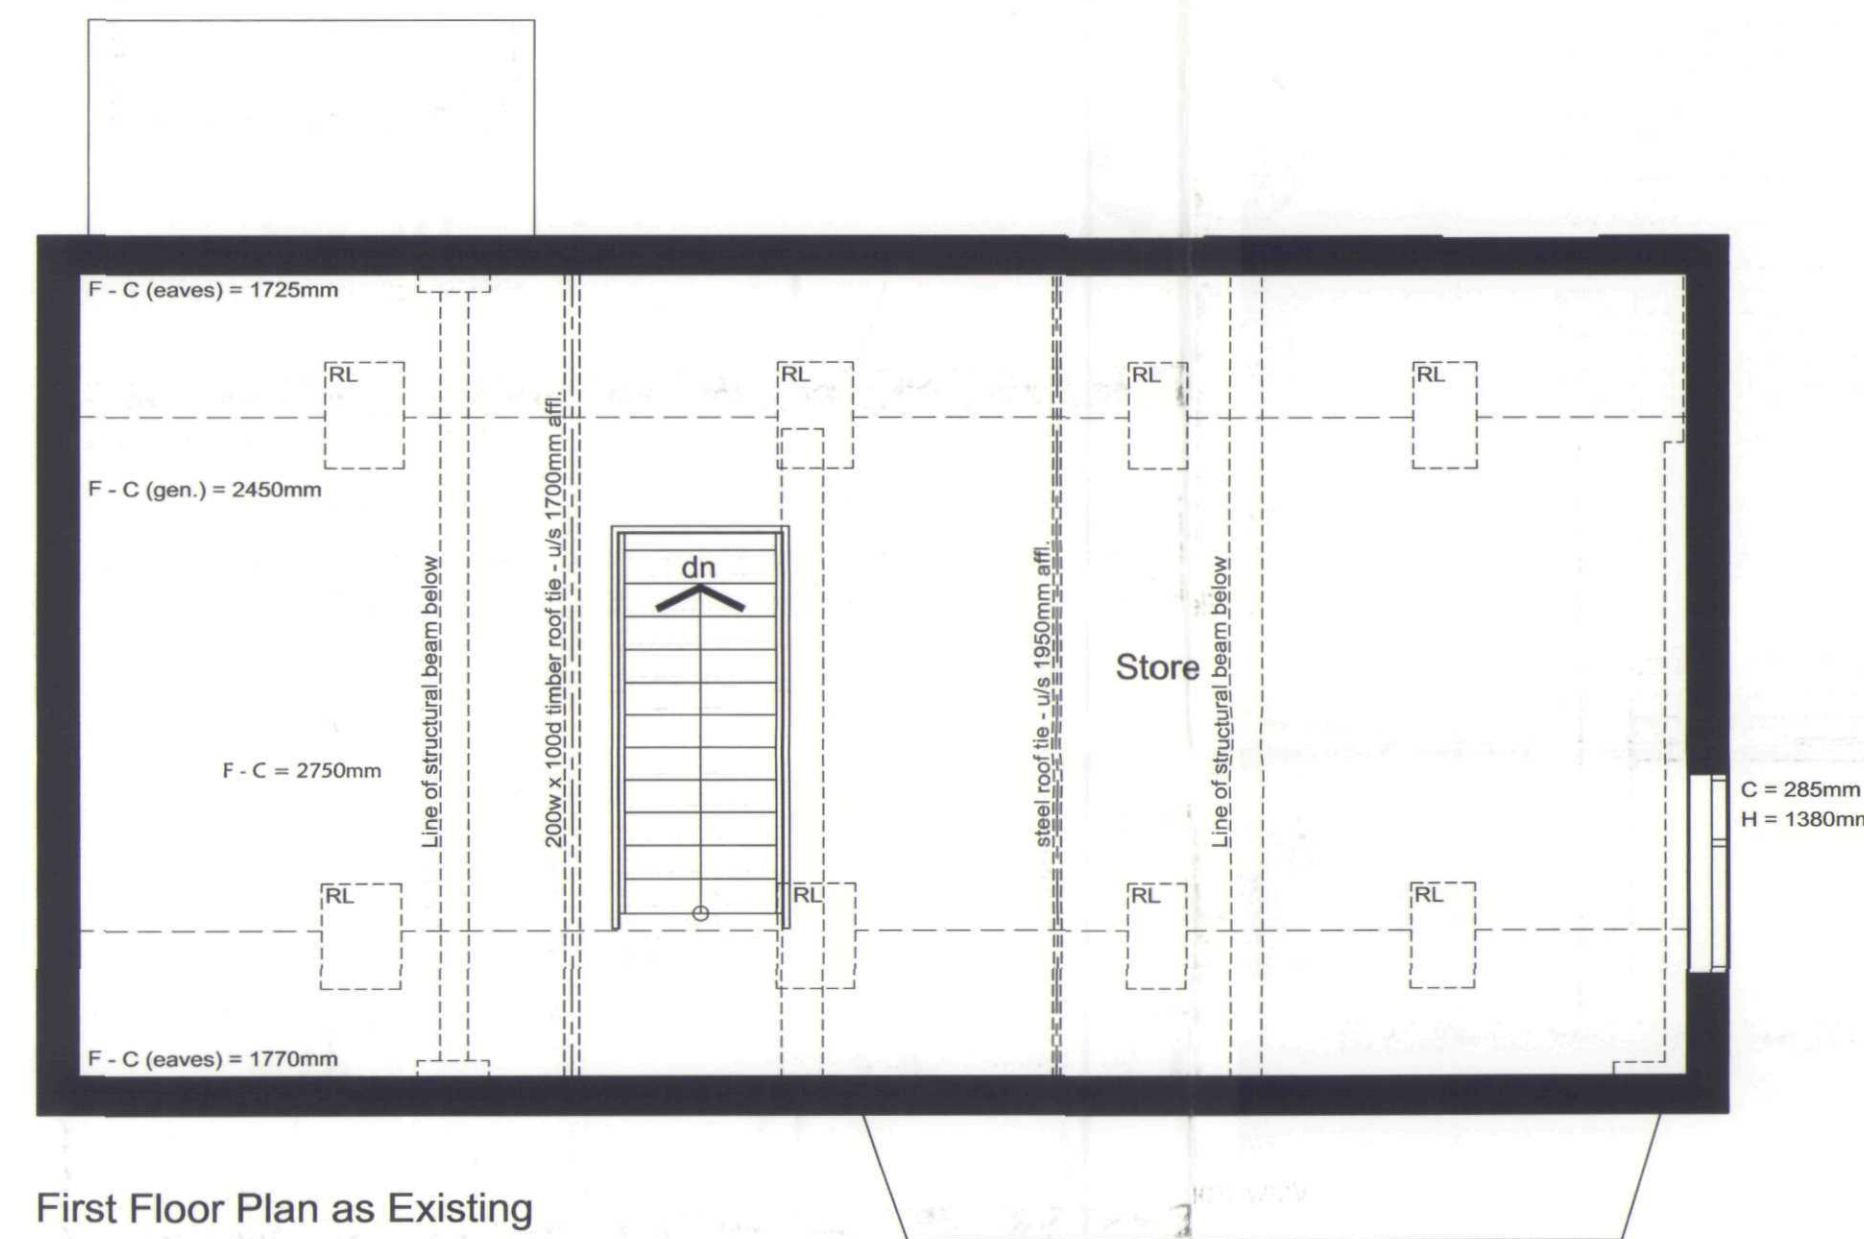

First Floor Plan as Existing

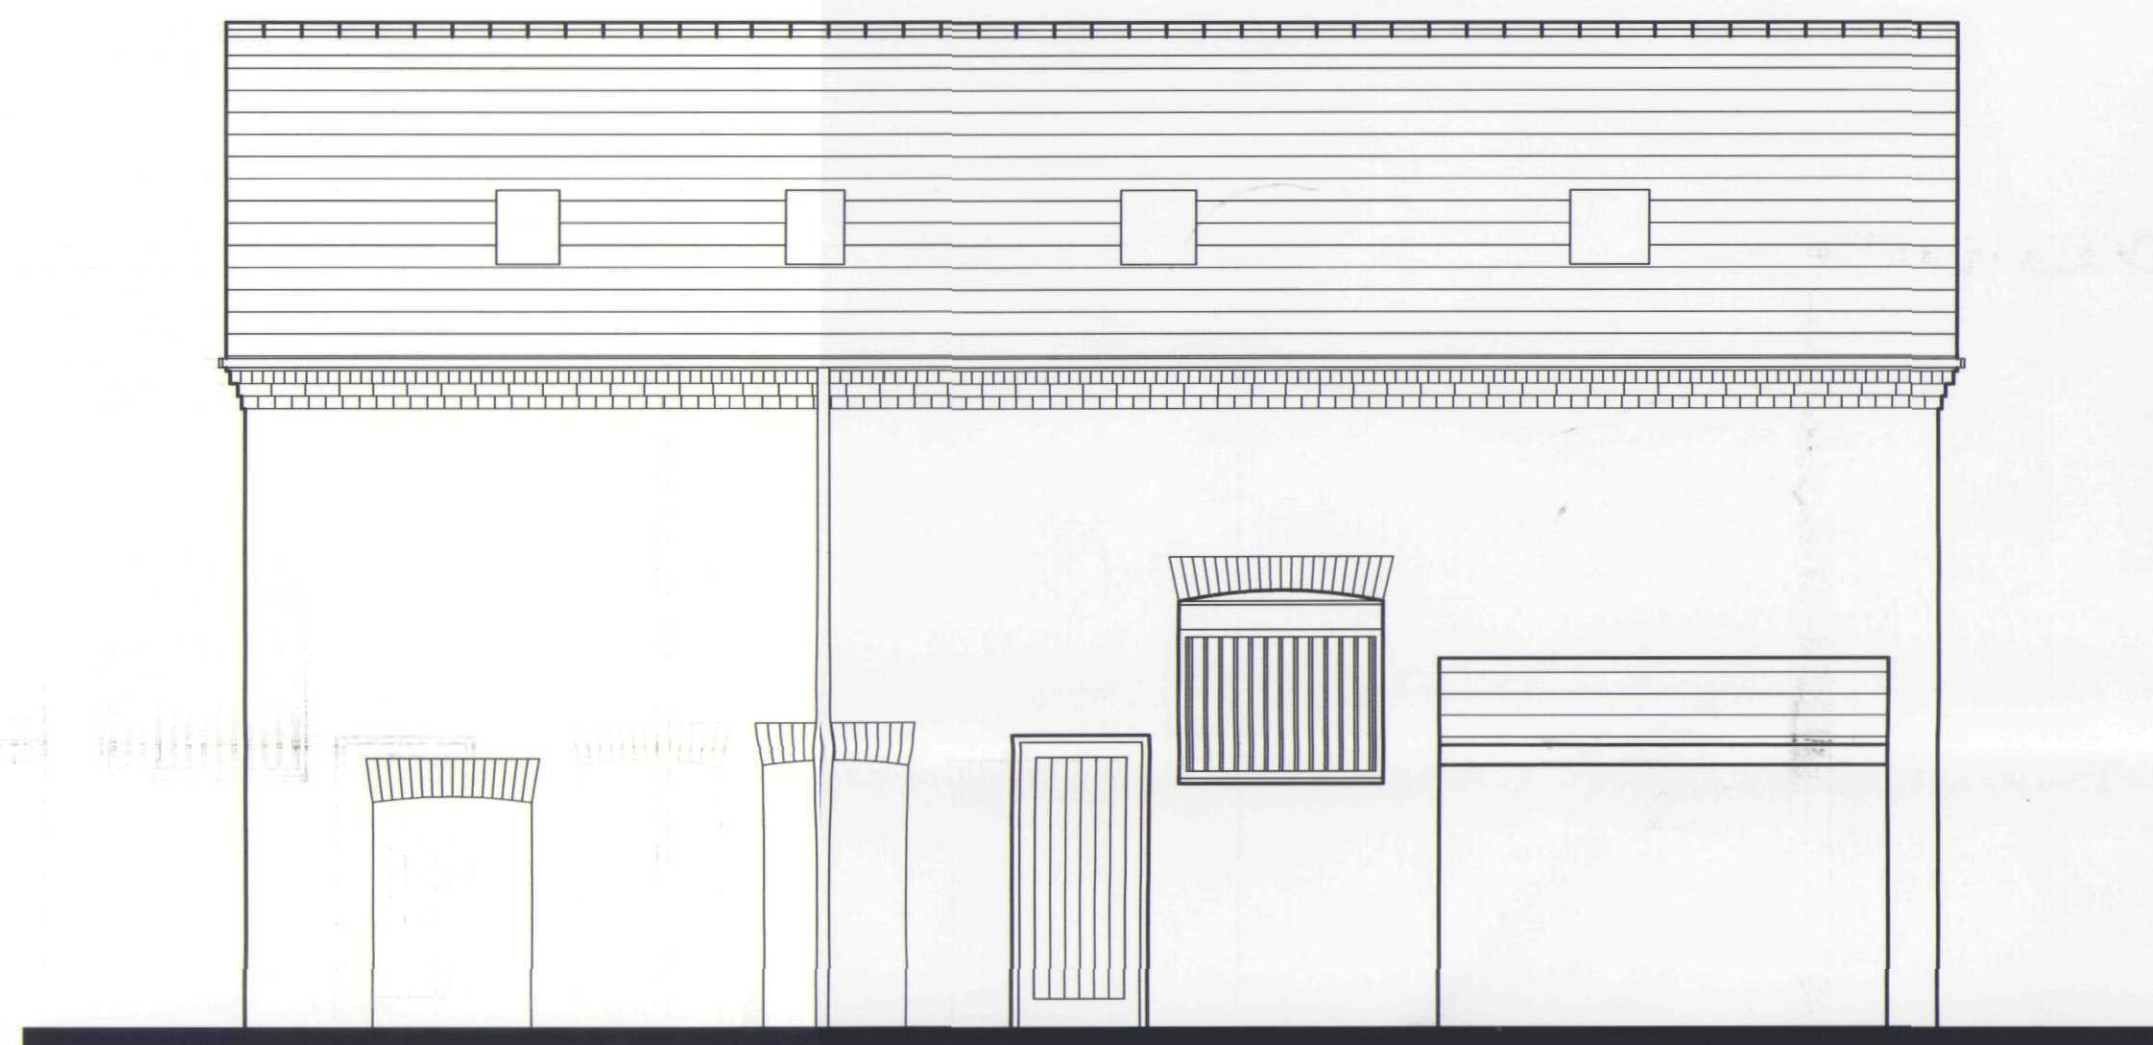


Rear Elevation as Existing




Front Elevation View




View from Westhorpe Road

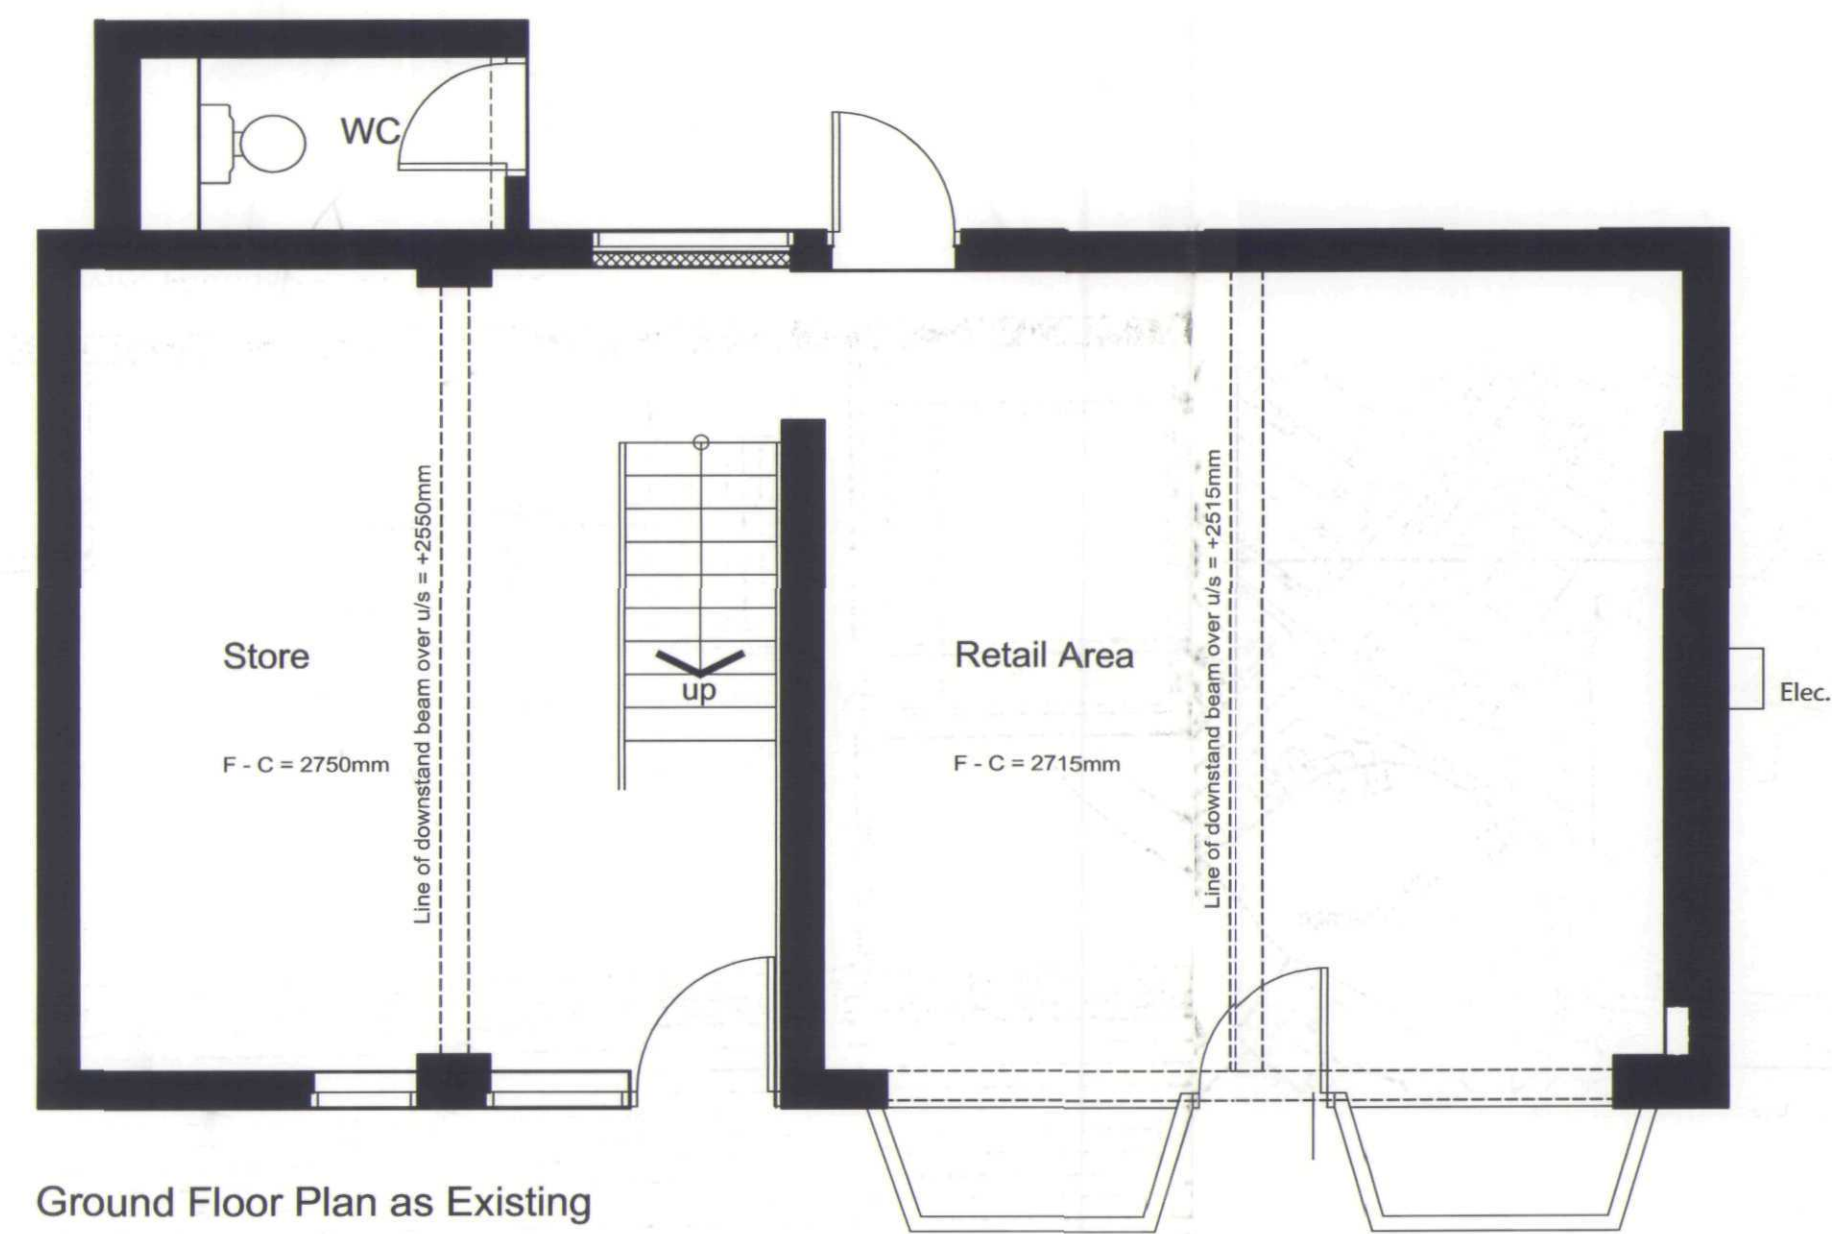

Ground Floor Plan as Existing

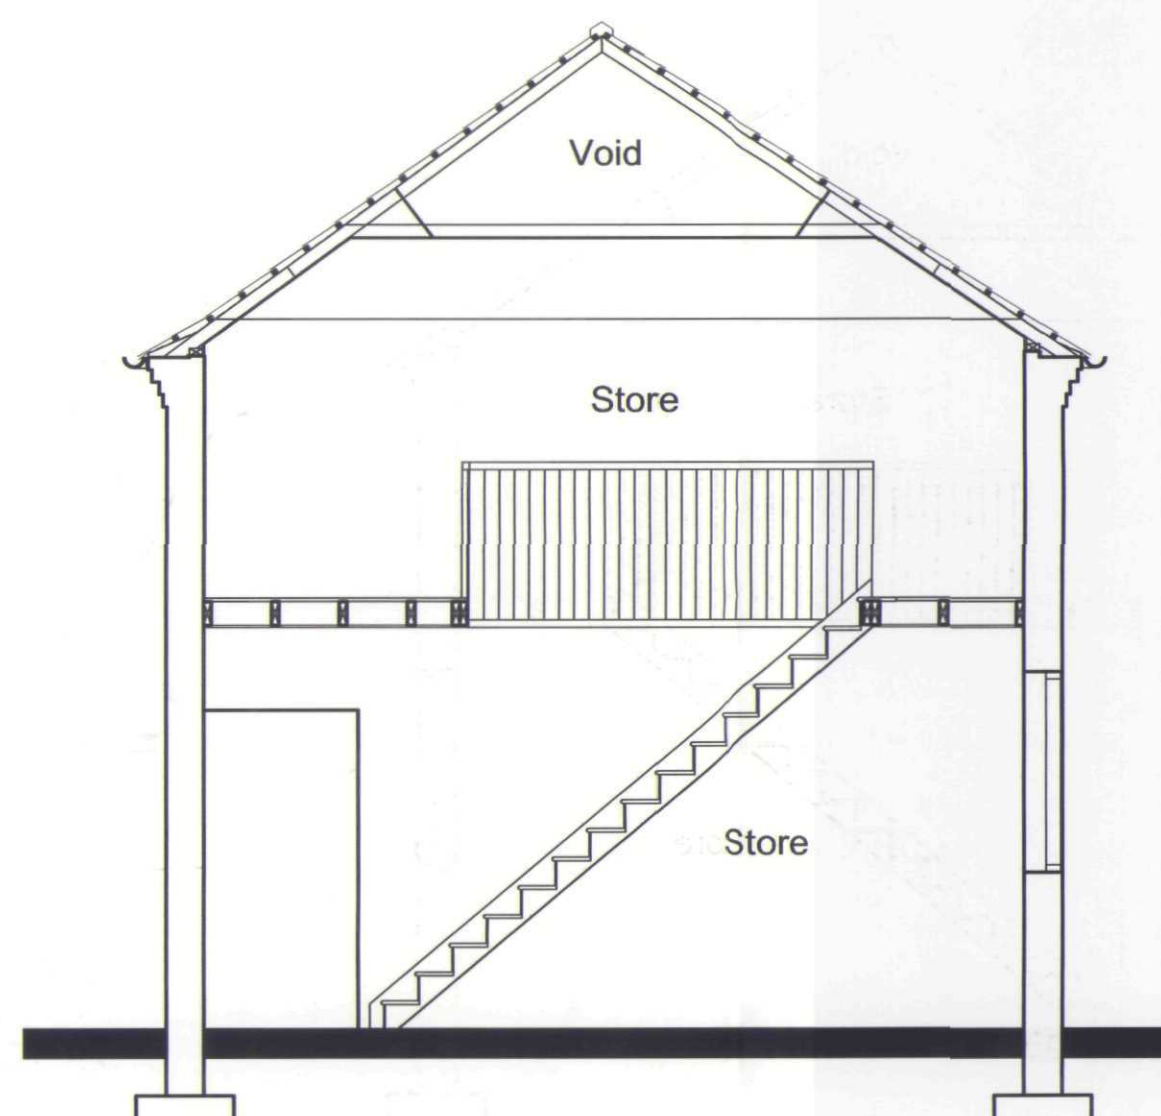

Cross Section as Existing

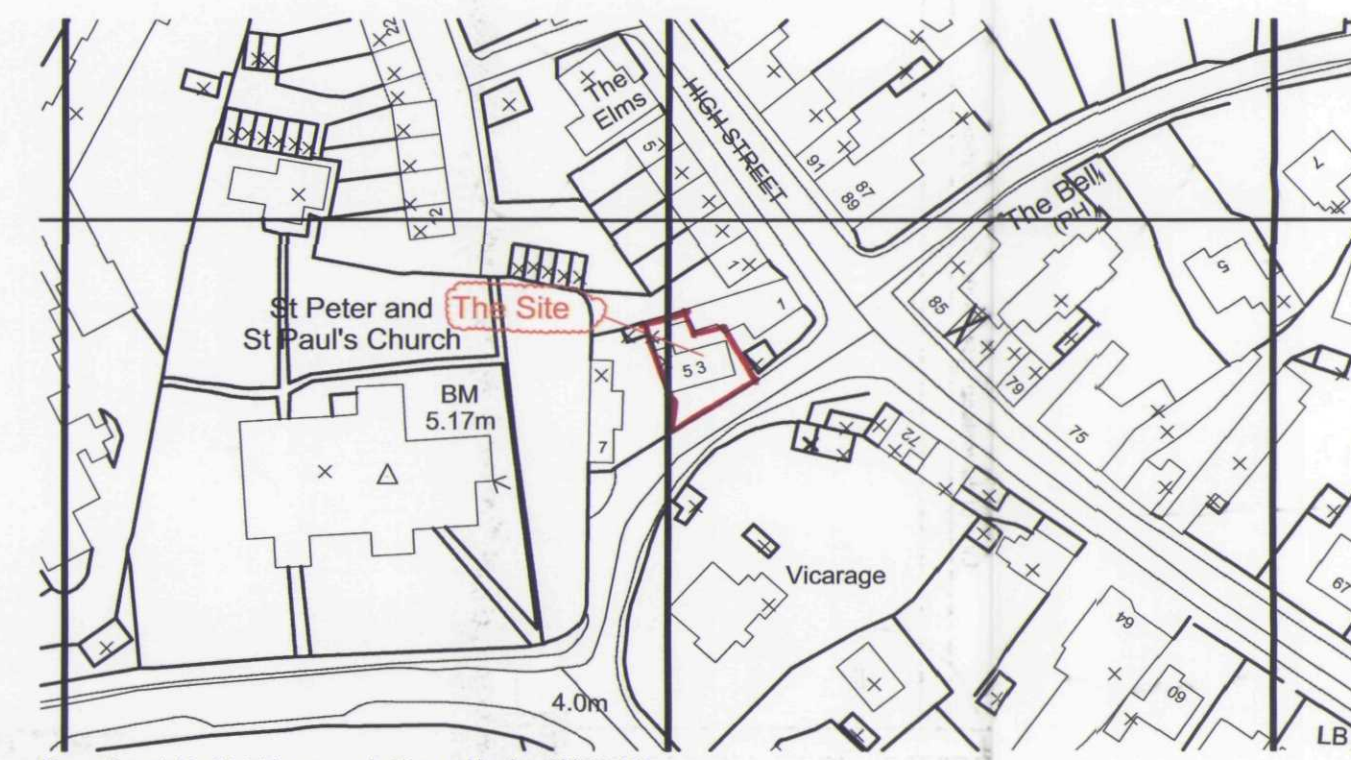

Site Location Plan

**DETERMINED
PLAN**

SHDC
Planning & Development
16 NOV 2004
Ref: 1524/04

Ref	Date	Description	By
Revisions			

Oglesby & Limb Ltd
Chartered Architects
and Building Surveyors
67 London Road
Newark, Notts
NG24 1RZ
Tel: 01636 702030
Fax: 01636 703740
e-mail: design@o-ltd.co.uk

O&L

Client:
Monograms Property Limited

Project:
**Conversion of Former Shop to Flats
Westhorpe Road, Gosberton**

Drawing Title:
**Plans, Section & Elevations
as Existing**

Date:	Oct. 2004	Scale:	1:50, 1:1250
Drawn by:	AJO	Checked by:	DAL

Drawing Number:
A0325-01

Rev: