
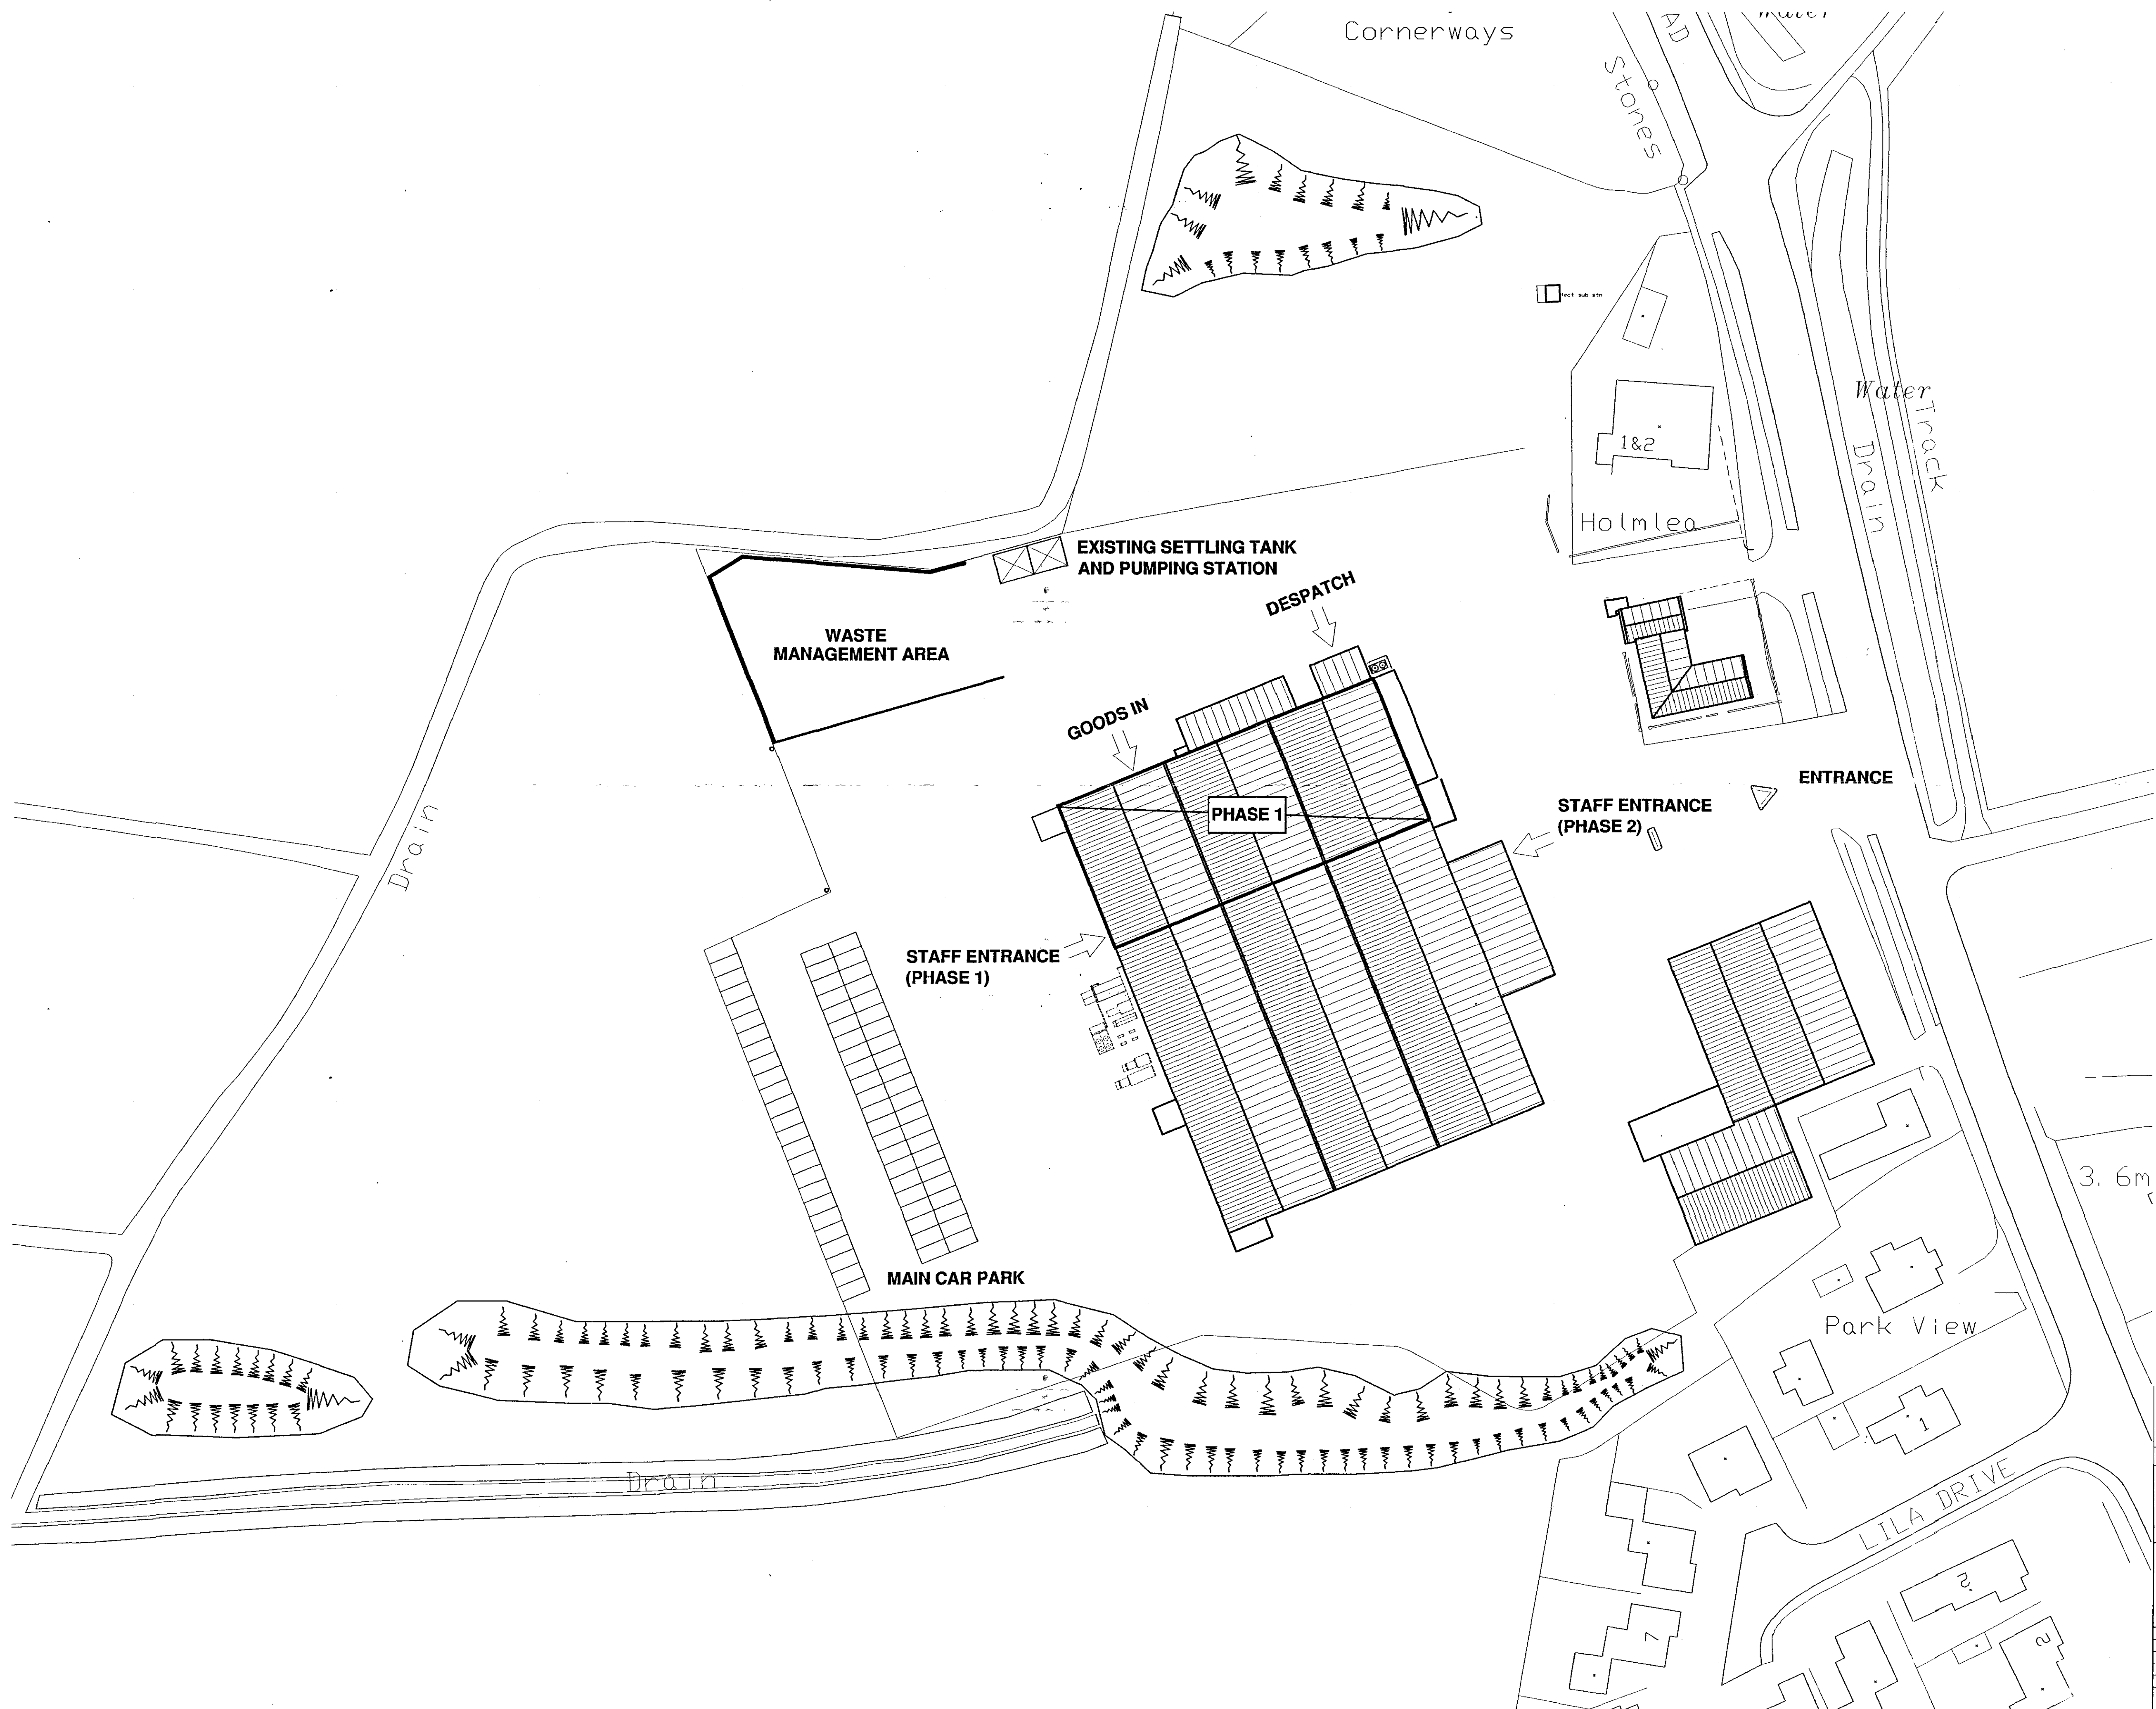


NO DIMENSIONS TO BE SCALED FROM THIS DRAWING. ALL DIMENSIONS TO BE CHECKED ON SITE. ANY DISCREPANCIES WITH THE DRAWINGS TO BE REPORTED AND CLARIFIED PRIOR TO COMMENCING WORKS ON SITE, IF IN DOUBT - ASK. THIS DRAWING IS COPYRIGHT.

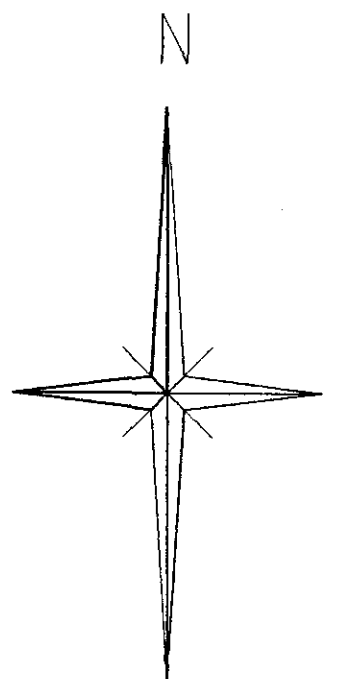

Planning
31 JAN 2008
Ref: 1659/07

**DETERMINED
PLAN**

A	Update inline with Planning and client requirements.	SBM	30.01.08
Revision	Amendments	Initials	Date

 The Martin Design Partnership Architectural Services	
Client Address: Utopia UK Ltd. Enterprise Way Pinchbeck Spalding Lincs. PE11 3YR	Project Address: (Bakkavor Site Gosberton) Utopia Prepared Fruit and Veg Facility Quadding Road Gosberton Lincs. PE11 4NB
Project No: 0137	Drawn By: asm
Drawing No: 100	Revision: A
Date: 01.10.07	Scale: 1:500
Drawing Title: Site Plan	
Issue Type: Planning Issue	
Office: 110, Lutterworth House Business Centre, 71 Narrow Lane, Aylestone, Leicester, LE2 8NA.	
Tel: 0116 2832833 Fax: 0116 2832834	