
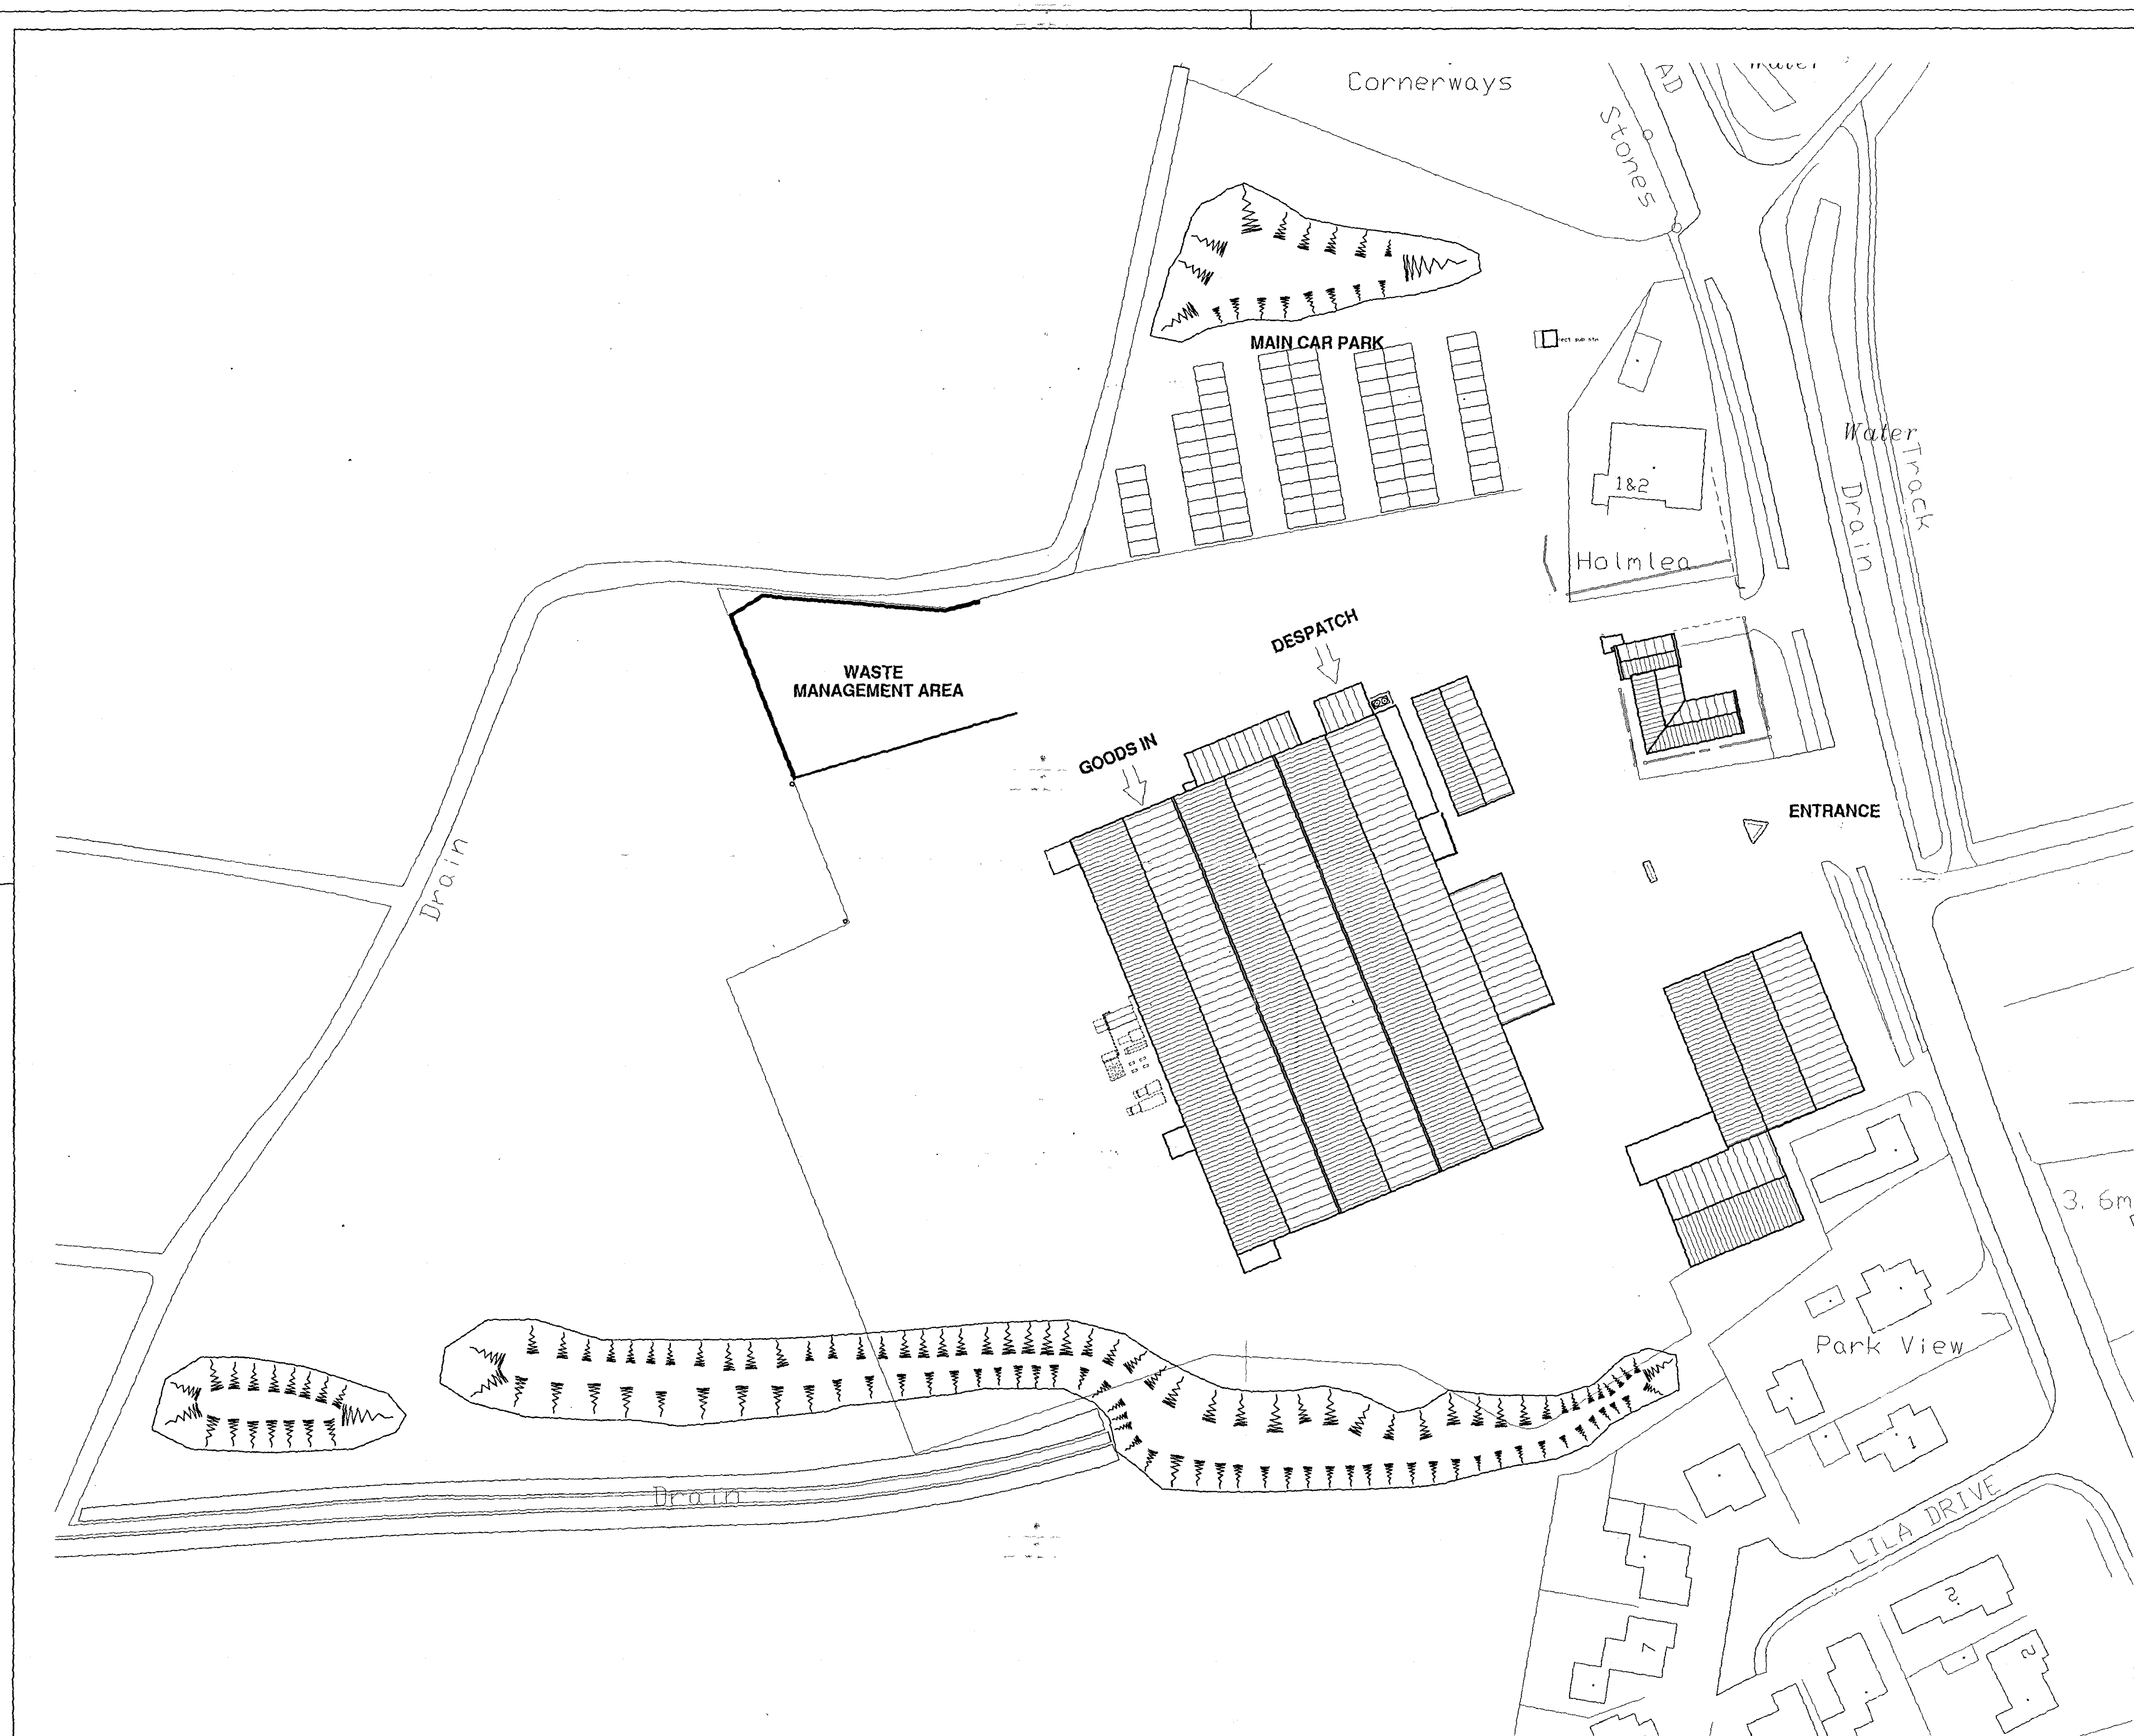


NO DIMENSIONS TO BE SCALED FROM THIS DRAWING. ALL DIMENSIONS TO BE CHECKED ON SITE. ANY DISCREPANCIES WITH THE DRAWINGS TO BE REPORTED AND CLARIFIED PRIOR TO COMMENCING WORKS ON SITE. IF IN DOUBT - ASK. THIS DRAWING IS COPYRIGHT.

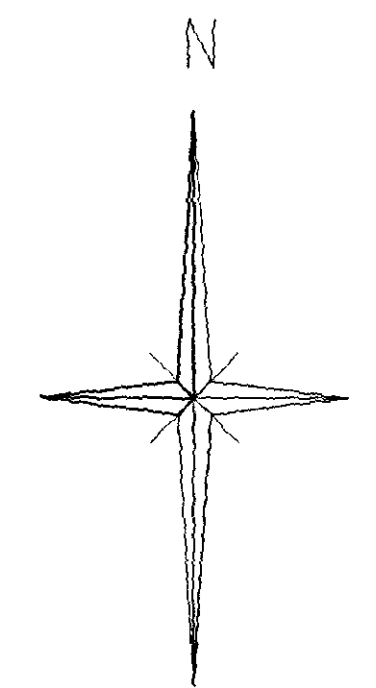

19 DEC 2007
165910

Retain.
SURFACING

Revision	Amendments	Initials	Date
			
The Martin Design Partnership Architectural Services			
Client Address: Utopia UK Ltd Enterprise Way Pinchbeck Spalding Lincs PE11 5YR		Project Address: (Bakkaror Site Gosberton) Utopia Prepared Fruit and Veg Facility Quadding Road Gosberton Lincs PE11 4NB	
Project No: 0137 Drawing No: 100 Date: 01.10.07 Drawing Title: Site Plan Issue Type: Planning Issue		Drawn By: asm Revision: Scale: 1:500	
Office Nine, Leatherhose House Business Centre, 71 Narrows Lane, Aylestone, Leicester, LE2 9BA		Tel: 0116 2820203 Fax: 0116 2820204	