




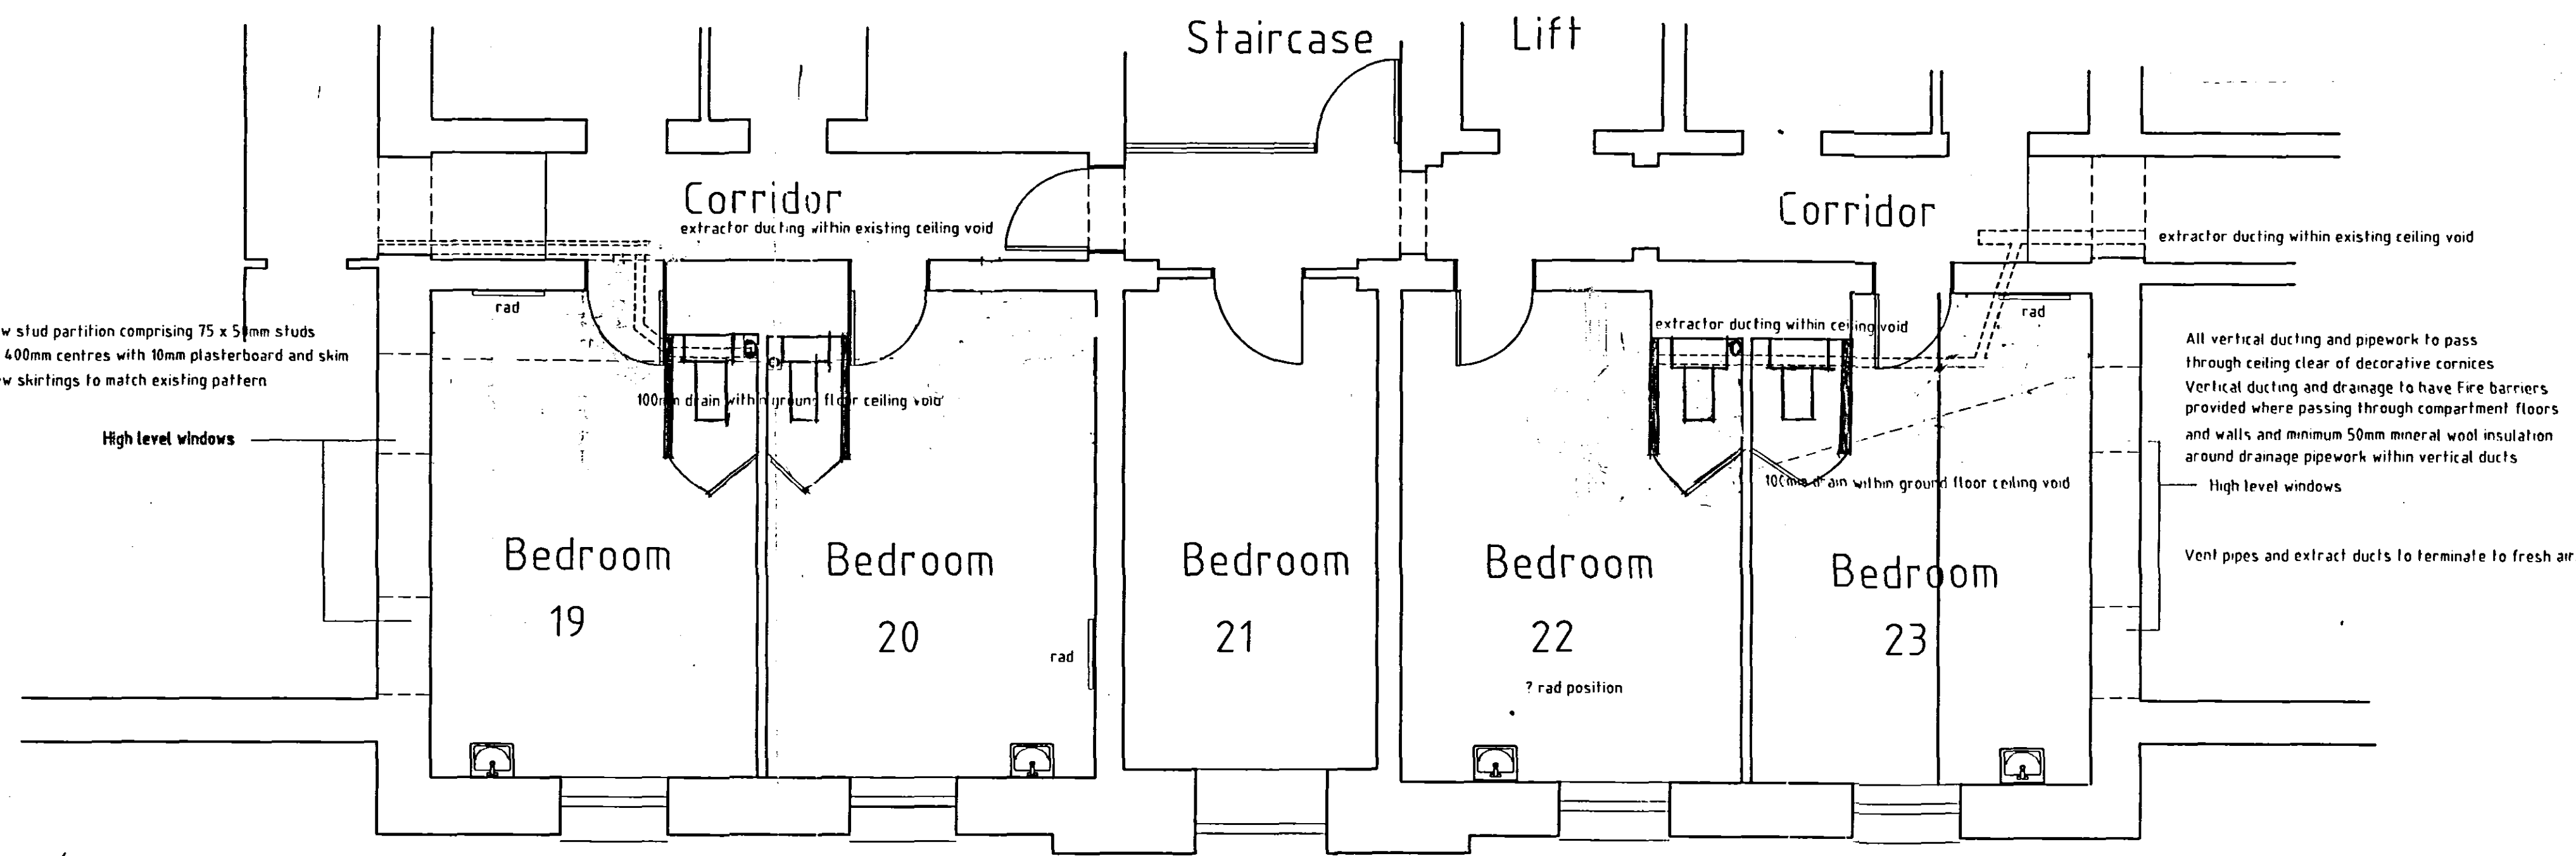

FIRST FLOOR PLAN

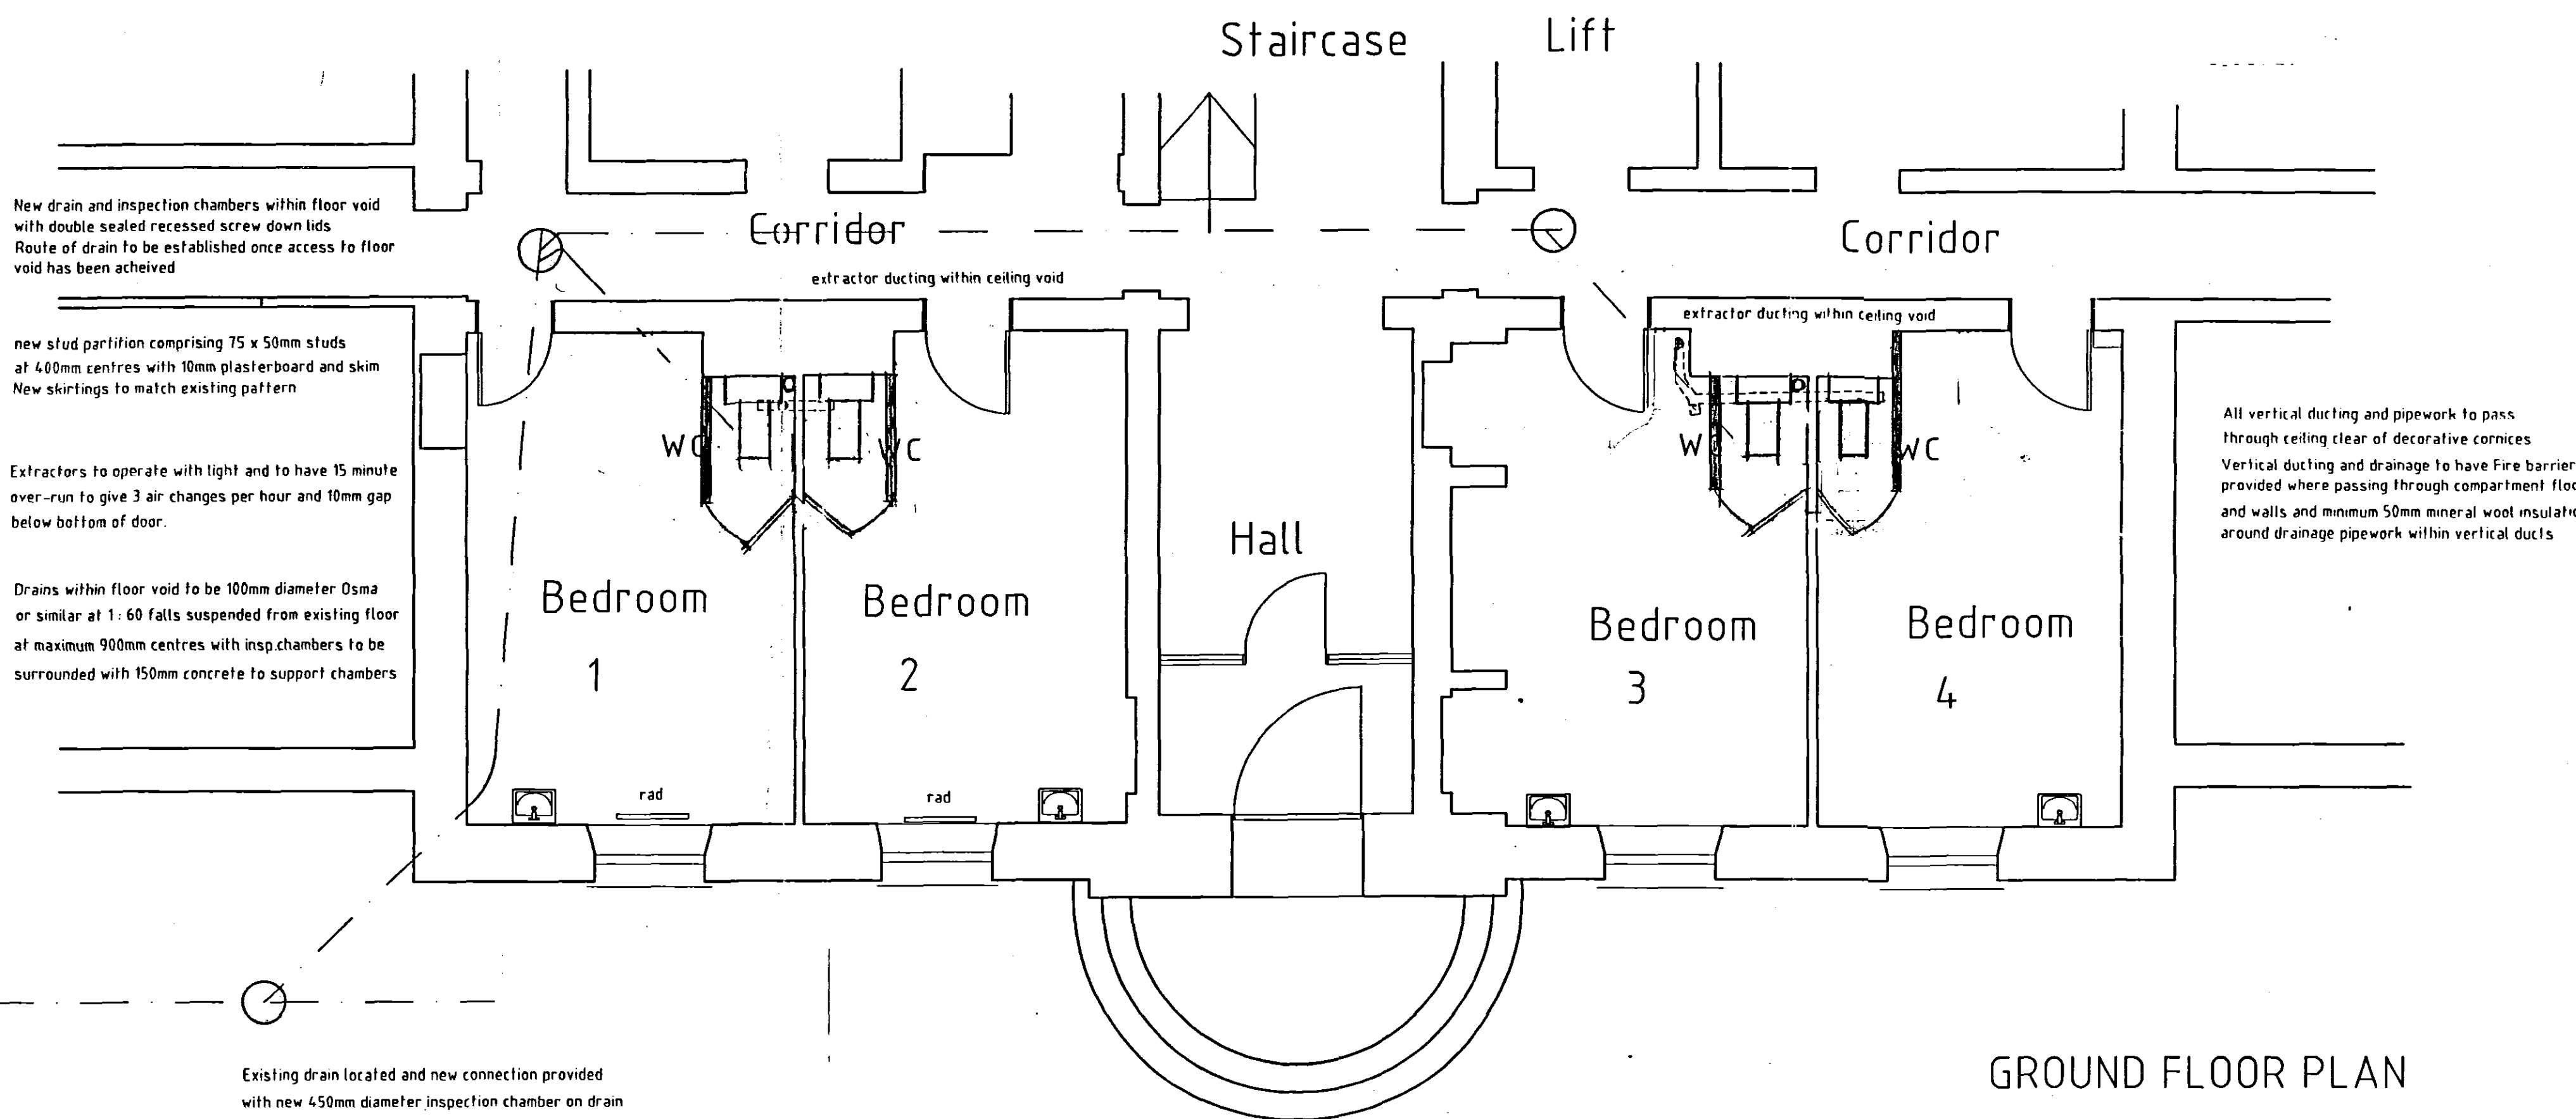


GROUND FLOOR PLAN

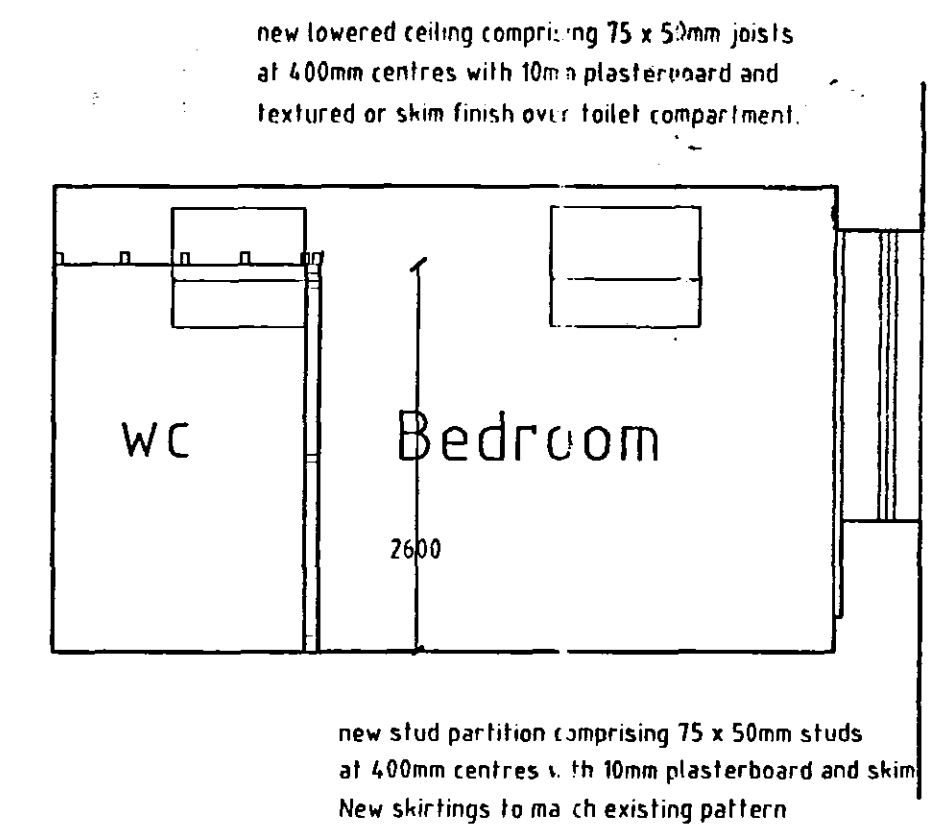

TYPICAL FIRST FLOOR SECTION

Developers are advised to establish there is no made ground or wide variations in the type of subsoil within the loaded area and no weaker type of soil exists below the soil on which the foundations rest within such depth as may impair the stability of the structure.

The deposited plans have been examined against the criteria set out in the Building Regulations. It is neither practical or reasonable to show all relevant matters on working drawings, the fact that minor matters are not mentioned does not absolve the builder from the responsibility of non-compliance in the carrying out of site operations.

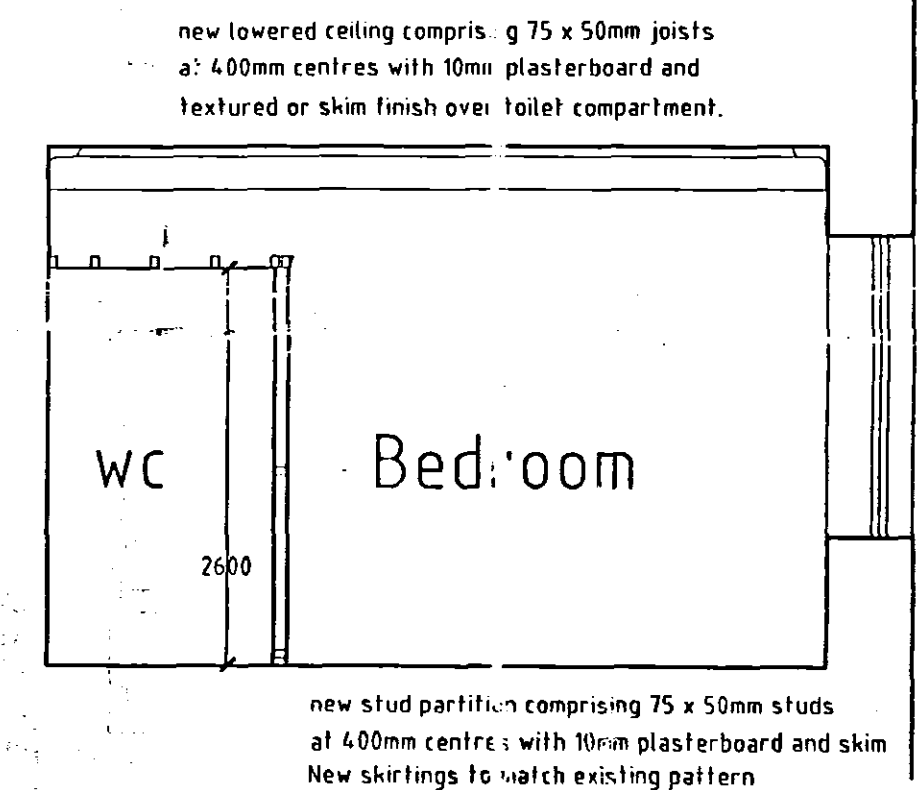

TYPICAL GROUND FLOOR SECTION

SOUTH HOLLAND D.C.  
BUILDING CONTROL  
- 3 OCT 2001  
REF: 786101

This is a true copy of the Plan deposited with the South Holland District Council and approved by them under the Building Regulations subject to conditions shown on the Notice of Passing of Building Plans.

SHDC  
Planning & Development  
- 8 DEC 2006  
Ref: 1692106

C Ceiling layout revised 10/01 bgh  
B Building Reg. notes added 09/01 bgh  
A Toilets added with sections 06/01 bgh

|   |                 |   |
|---|-----------------|---|
| Part Ground and First Floor Plans   |                 | <br><b>ARCHITECTS</b><br><b>QUANTITY SURVEYORS</b><br><b>BUILDING SURVEYORS</b><br><b>PARTY WALL SURVEYORS</b><br><b>PROJECT MANAGERS</b><br><b>PLANNING SUPERVISORS</b><br><br><b>MLG ASSOCIATES LTD</b><br>REGISTERED OFFICE<br>18 High Street, Boston<br>Lincolnshire, PE21 8BP<br>Tel: 01205 384795<br>Fax: 01205 310642<br>E-mail: mlg@mlg.co.uk<br>bslinternet.com<br>REG NO: 4107928 |
| Proposed alterations at<br>Gosberton House<br>Westhorpe Road<br>Gosberton Spalding Lincs   |                 |   |
| DATE: June 2001   | DRAWN BY: bgh   |   |
| DRAWING SCALE: 1:50   | CHECKED BY: CLS |   |
| DRAWING REFERENCE NUMBER / REVISION:<br>14237-02 C   |                 |   |
| <small>DO NOT SCALE THIS DRAWING. THE CONTRACTOR IS DEEMED TO CHECK ALL DIMENSIONS ON SITE AND REPORT ANY DISCREPANCY TO THE ARCHITECT. THE ENTIRETY OF THIS DRAWING IS COVERED BY COPYRIGHT AND REMAINS THE PROPERTY OF MLD ASSOCIATES LTD. WRITTEN APPROVAL MUST BE OBTAINED FROM MLD ASSOCIATES LTD PRIOR TO DUPLICATION OF, OR REPRODUCTION OF THIS DRAWING OR THE CONTENTS OF THIS DRAWING. ANY DIMENSIONS NOT SHOWN ARE TO BE CHECKED AND AGREED WITH THE ARCHITECT BEFORE PROCEEDING WITH THE DETAIL WORKS.</small> |                 |   |