



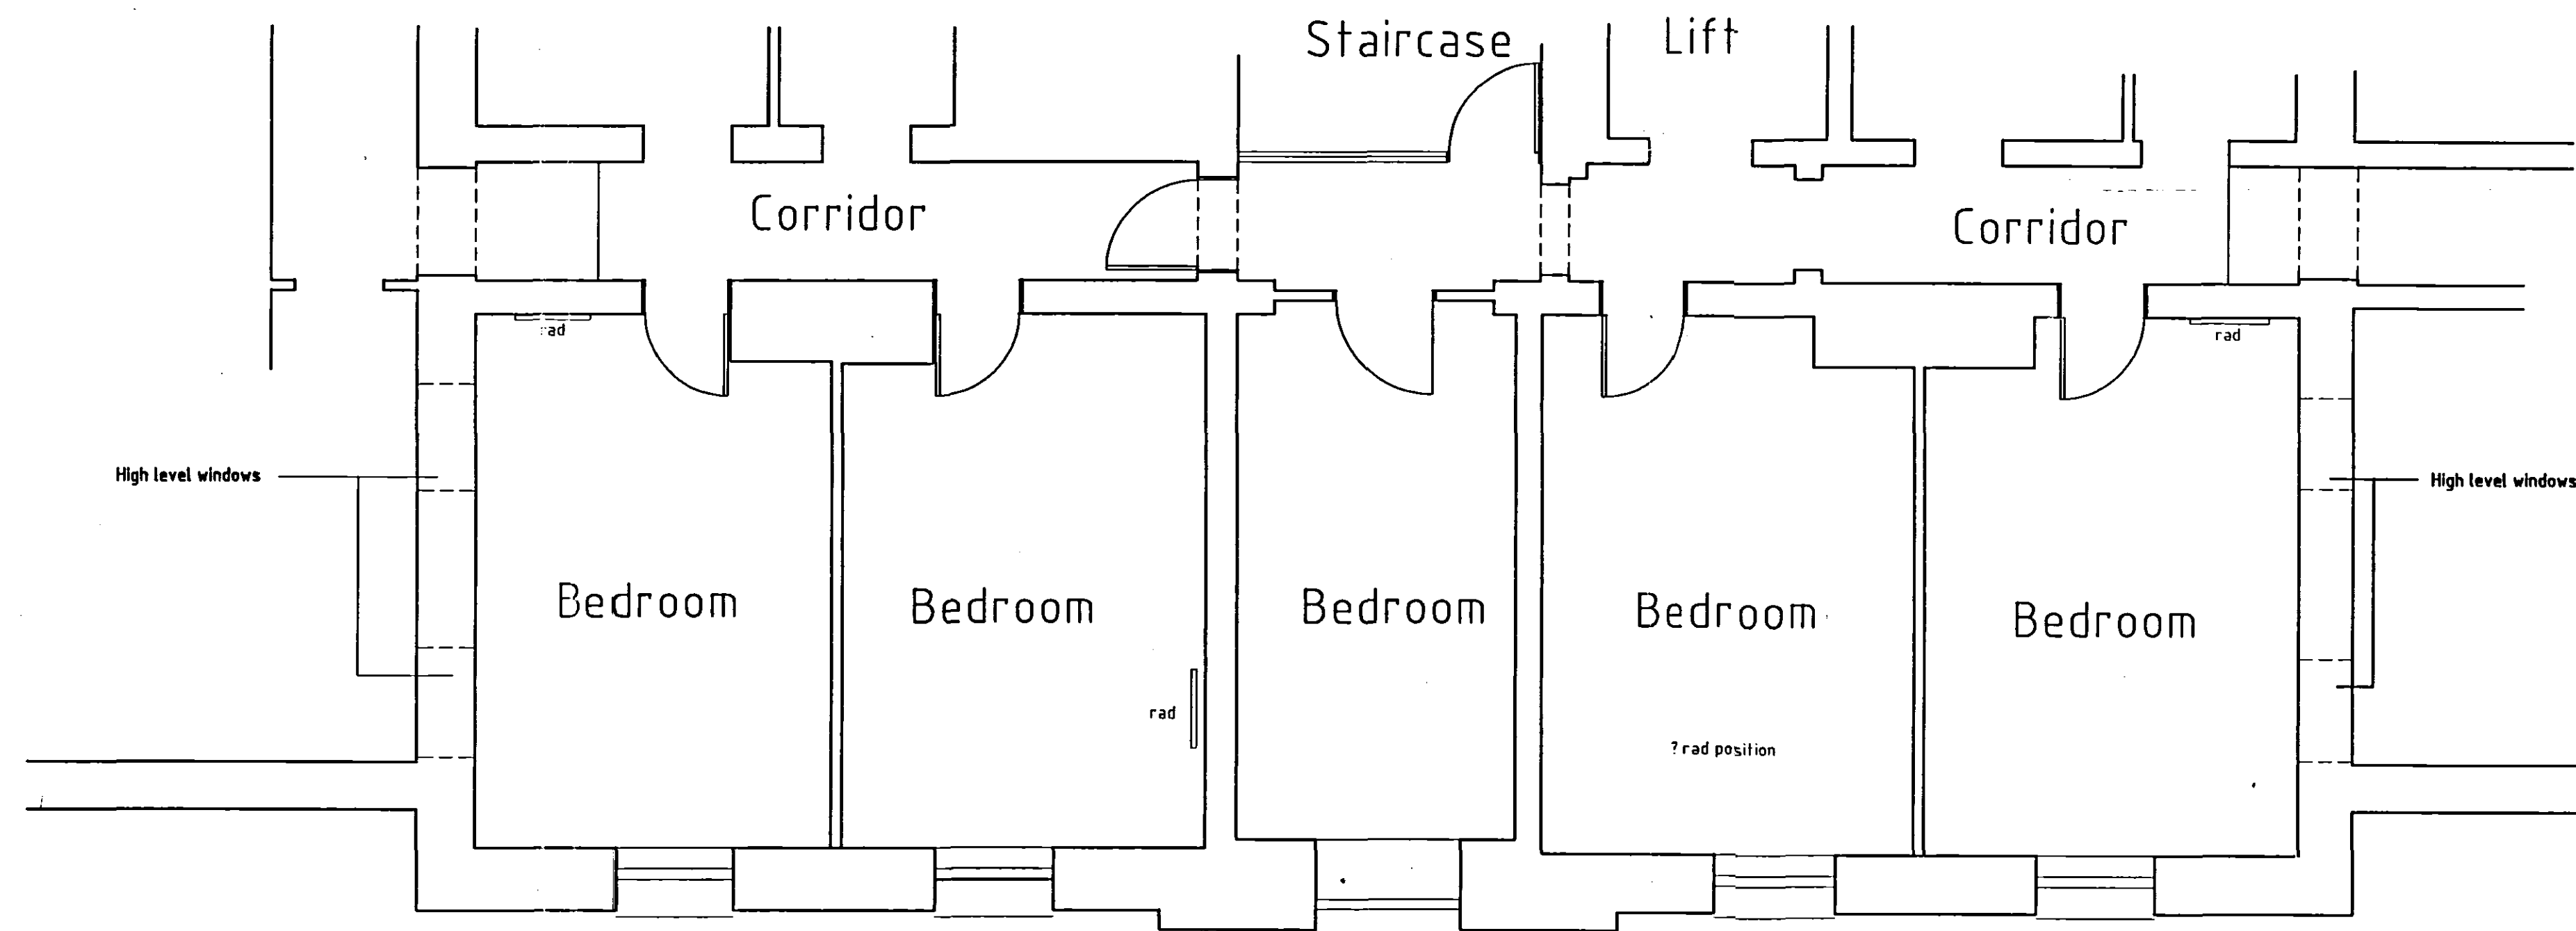


FIRST FLOOR PLAN

Developers are advised to establish there is no made ground or wide variations in the type of subsoil within the loaded area and no weaker type of soil exists below the soil on which the foundations rest within such depth as may impair the stability of the structure.

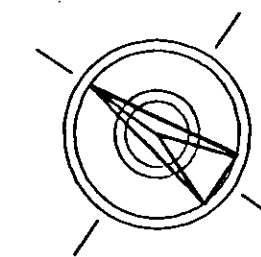

The deposited plans have been examined against the criteria set out in the Building Regulations. It is neither practical or reasonable to show all relevant matters on working drawings, the fact that minor matters are not mentioned does not alleviate the builder from the responsibility of non-compliance in the carrying out of site operations.

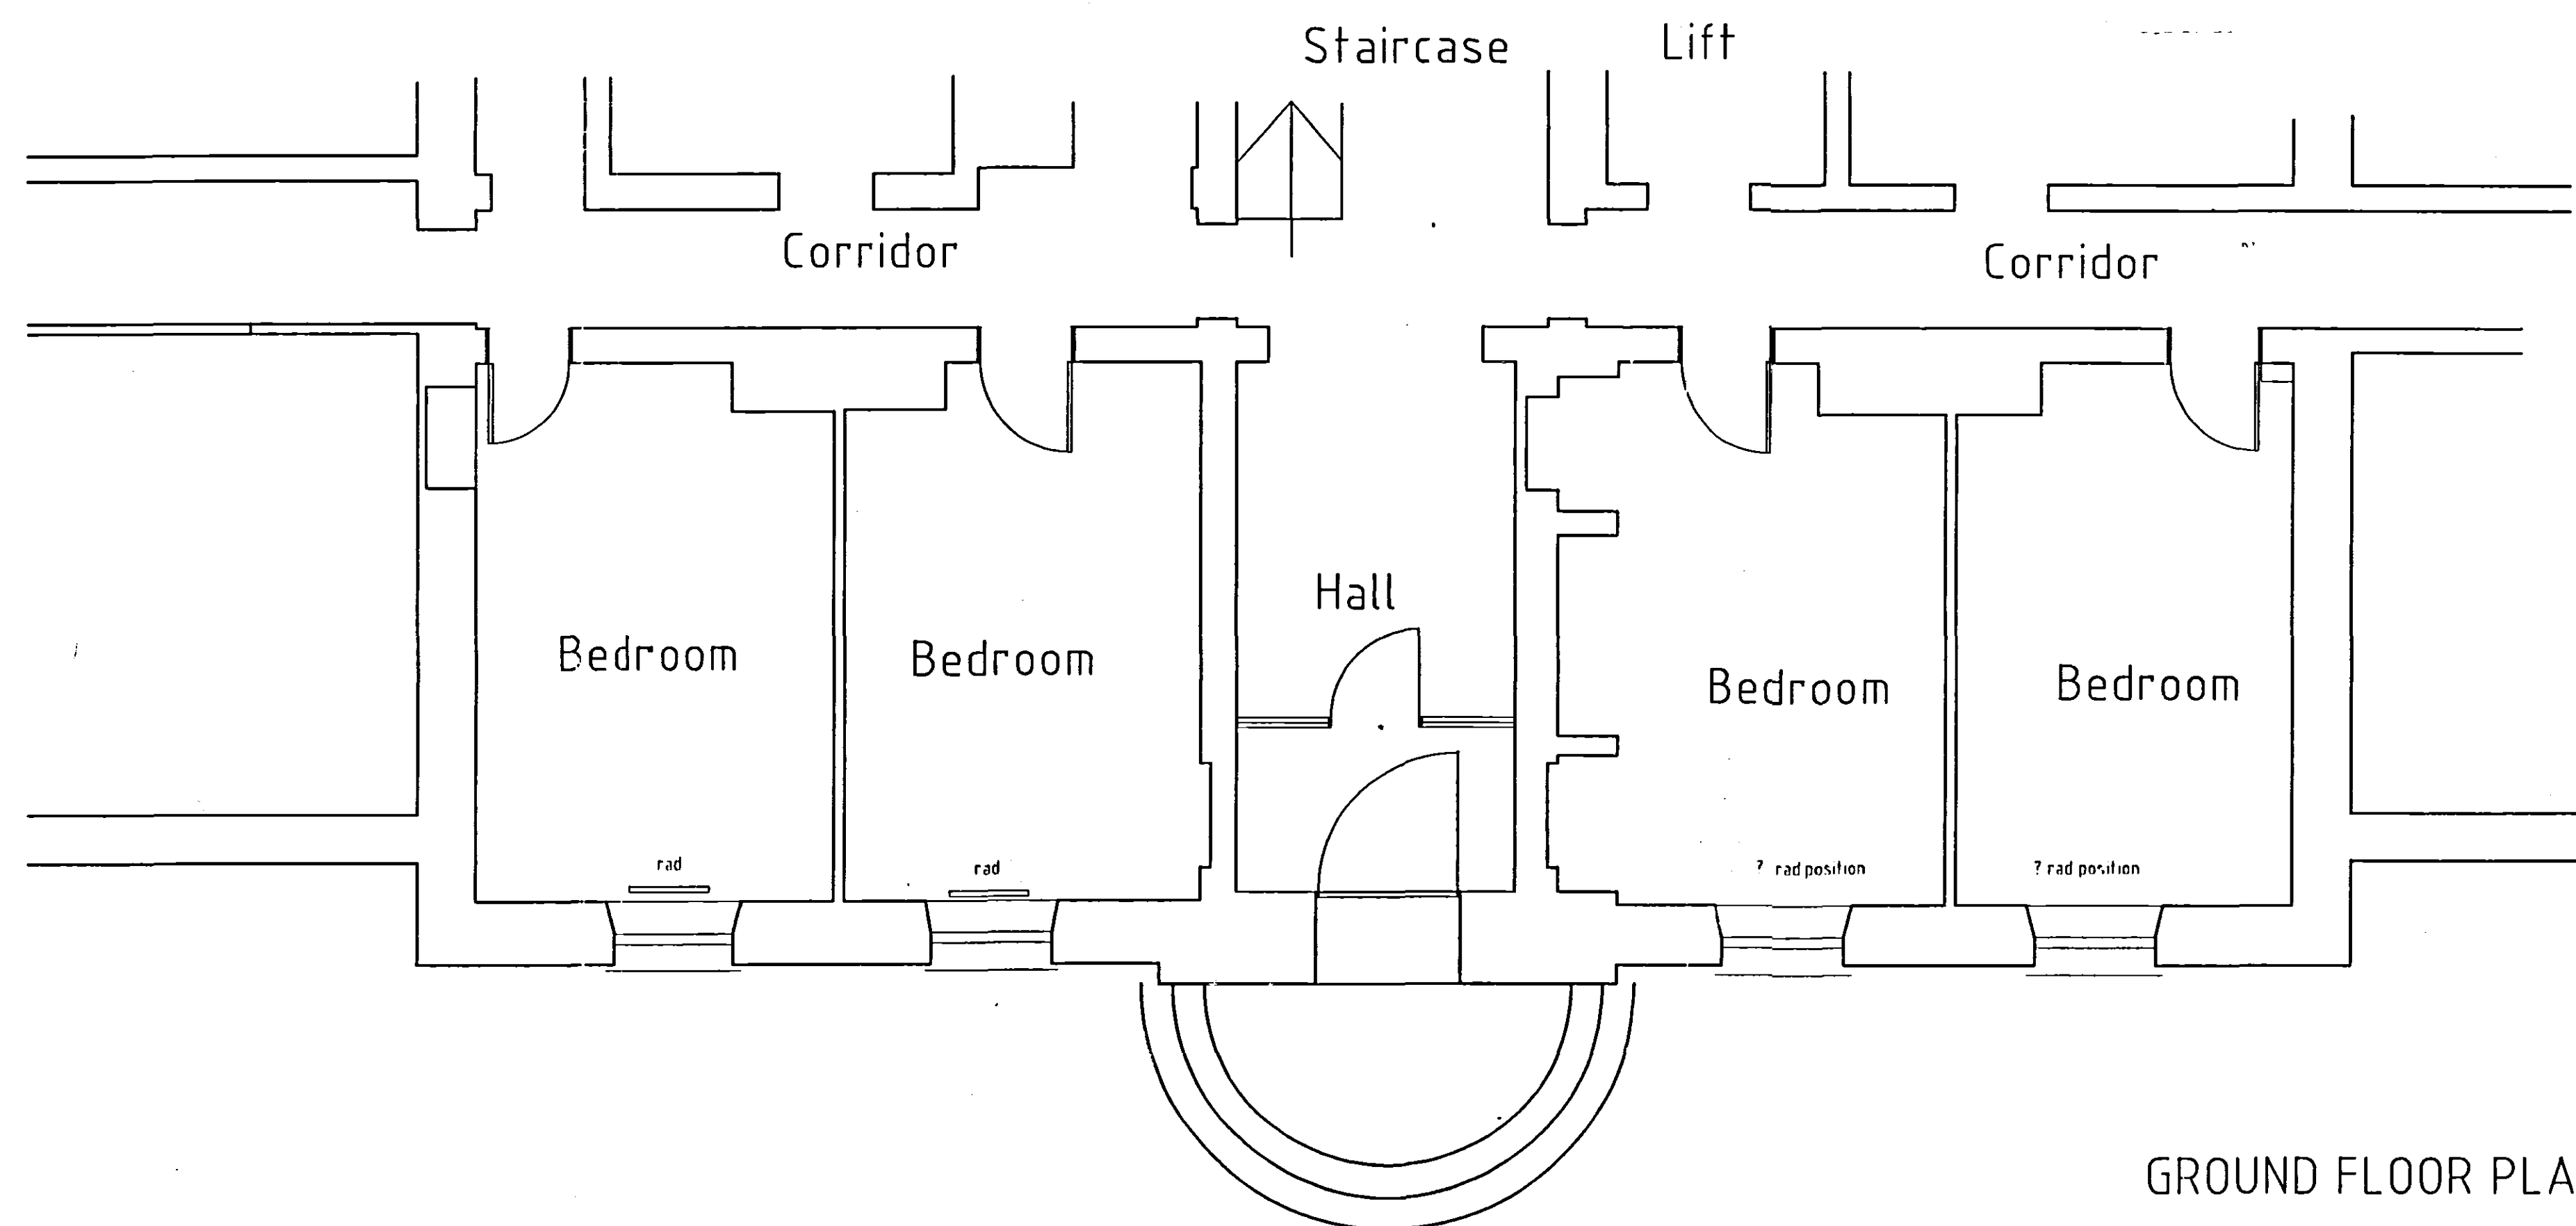

GROUND FLOOR PLAN

SHDC
Planning & Development
- 8 DEC 2006
Ref: 1695106

This is a true copy of the Plan deposited with the South Holland District Council and approved by them under the Building Regulations subject to conditions shown on the Notice of Passing of Building Plans.

SOUTH HOLLAND D.C.
BUILDING CONTROL
- 3 OCT 2001
REF: 186101

Part Ground and First Floor Plans



Survey as existing at
Gosberton House
Westhorpe Road
Gosberton Spalding Lincs

DATE :
June 2001

DRAWN BY :
boh

DRAWING SCALE :
1:50

CHECKED BY :

DRAWING REFERENCE NUMBER / REVISION :
14237-01

DO NOT SCALE THIS DRAWING. THE CONTRACTOR IS DEEMED TO CHECK ALL DIMENSIONS ON SITE AND REPORT ANY DISCREPANCY TO THE ARCHITECT. THE CONTENTS OF THIS DRAWING ARE COVERED BY COPYRIGHT AND REMAIN THE PROPERTY OF MLG ASSOCIATES LTD. WRITTEN APPROVAL MUST BE OBTAINED FROM MLG ASSOCIATES LTD PRIOR TO DUPLICATION OF, OR REPRODUCTION OF THIS DRAWING OR THE CONTENTS OF THIS DRAWING. ANY DIMENSIONS NOT SHOWN ARE TO BE CHECKED AND AGREED WITH THE ARCHITECT BEFORE PROCEEDING WITH THE DETAILED WORKS.

ARCHITECTS
QUANTITY
SURVEYORS
BUILDING
SURVEYORS
PARTY WALL
SURVEYORS
PROJECT
MANAGERS
PLANNING
SUPERVISORS

MLG ASSOCIATES LTD.
REGISTERED OFFICE:
49 High Street, Boston
Lincolnshire PE21 5BP
Tel: 01205 384795
Fax: 01205 310842
E-mail: mlg.arch@btinternet.com
REG NO: 4107928