
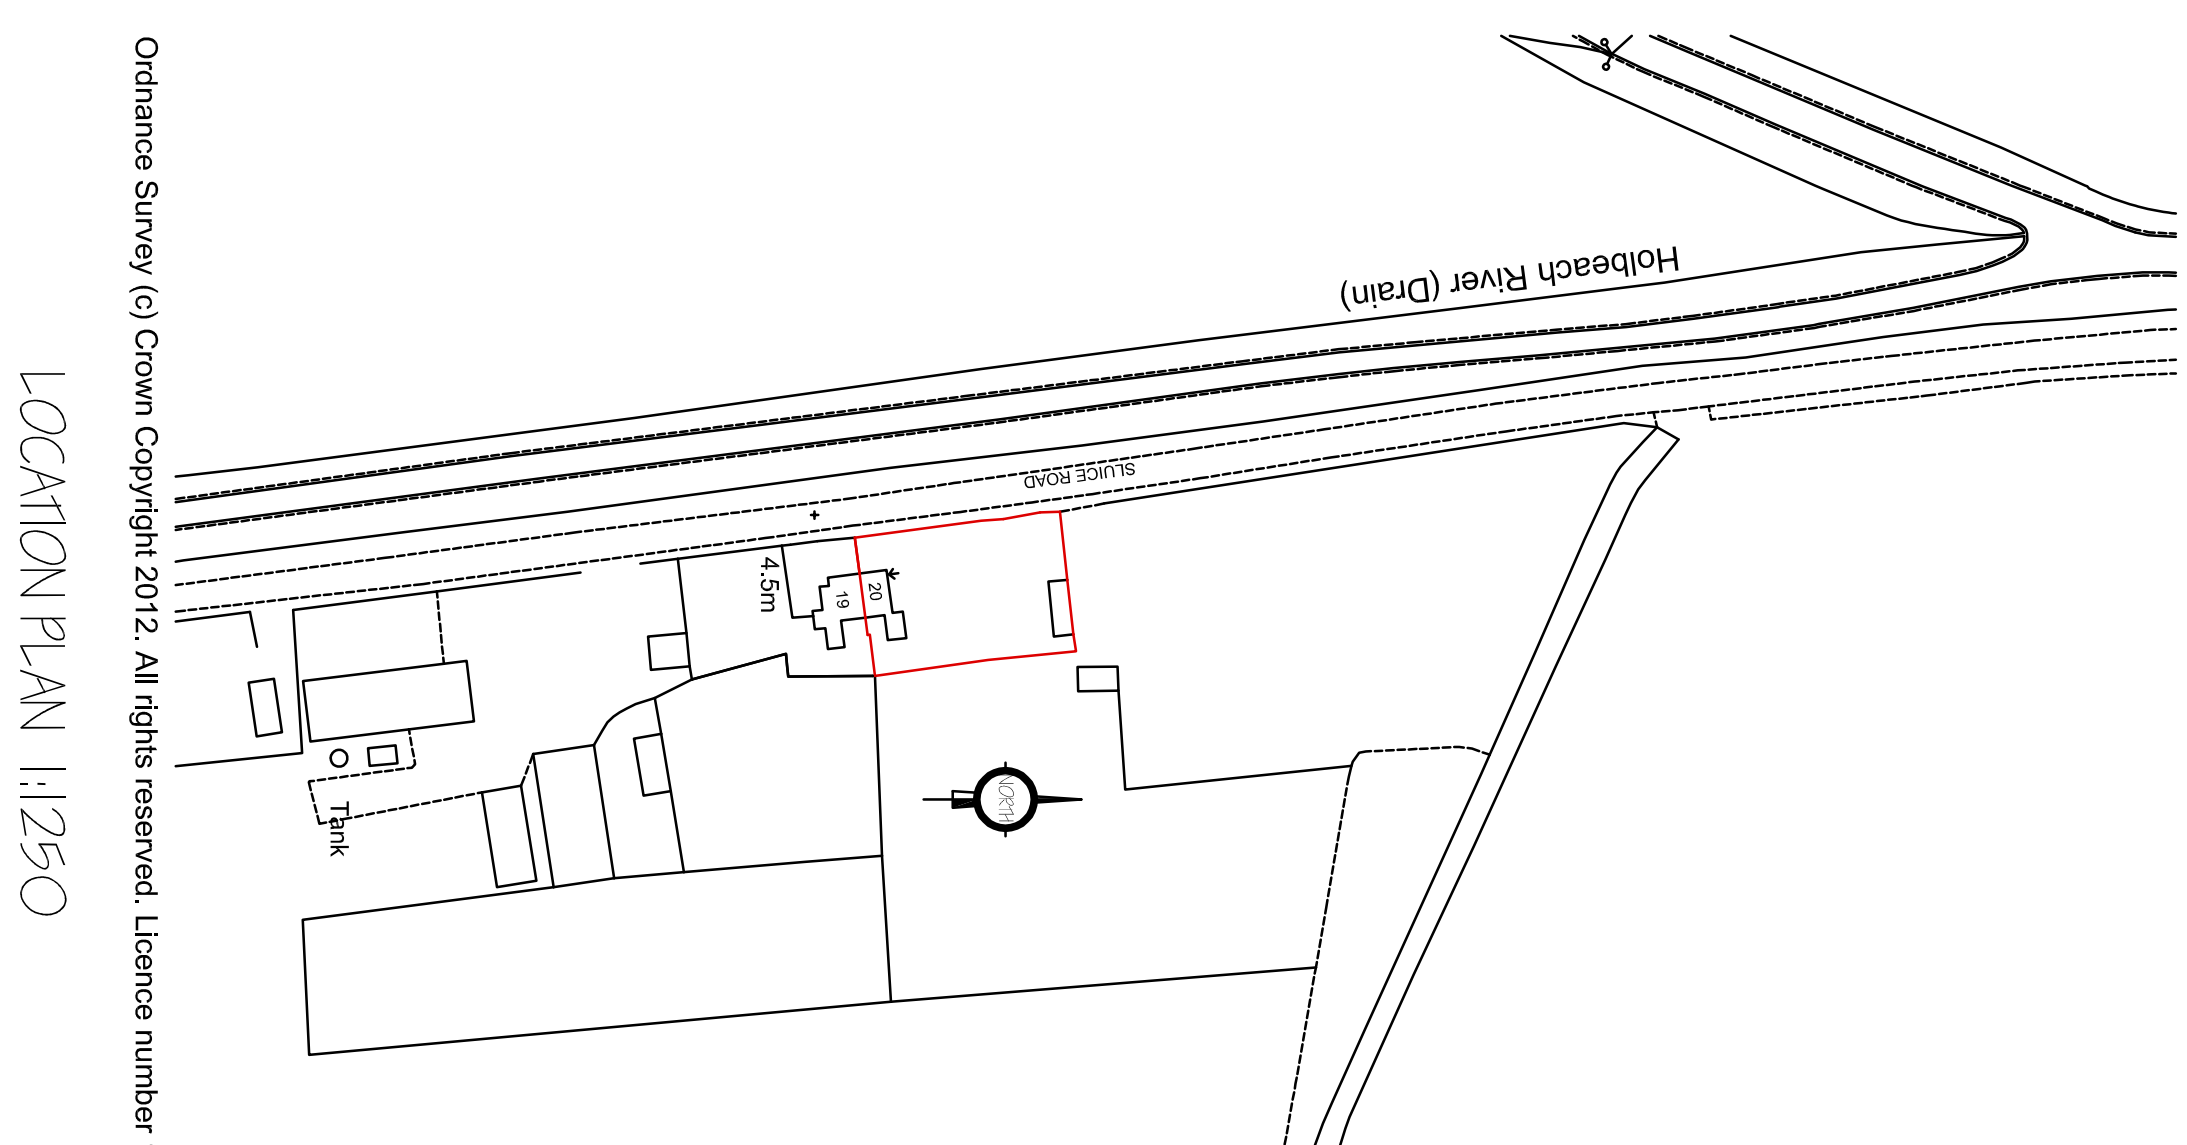
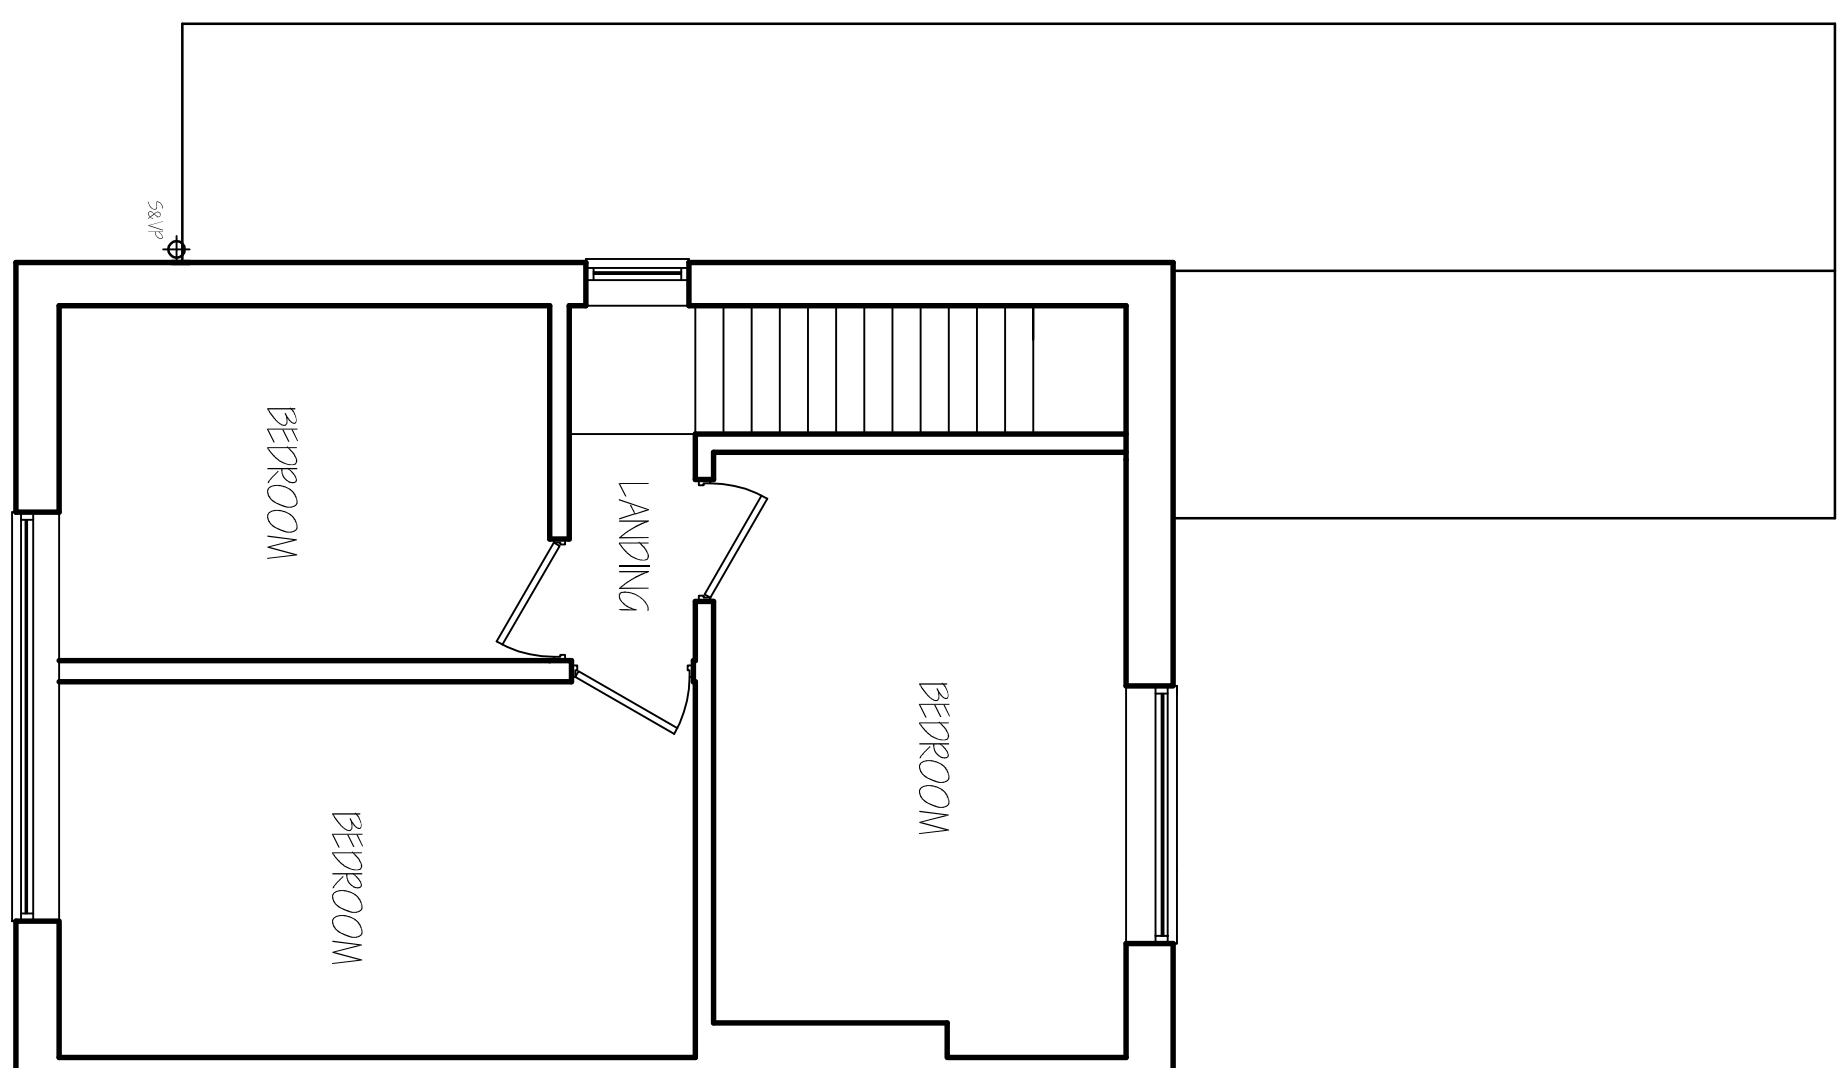
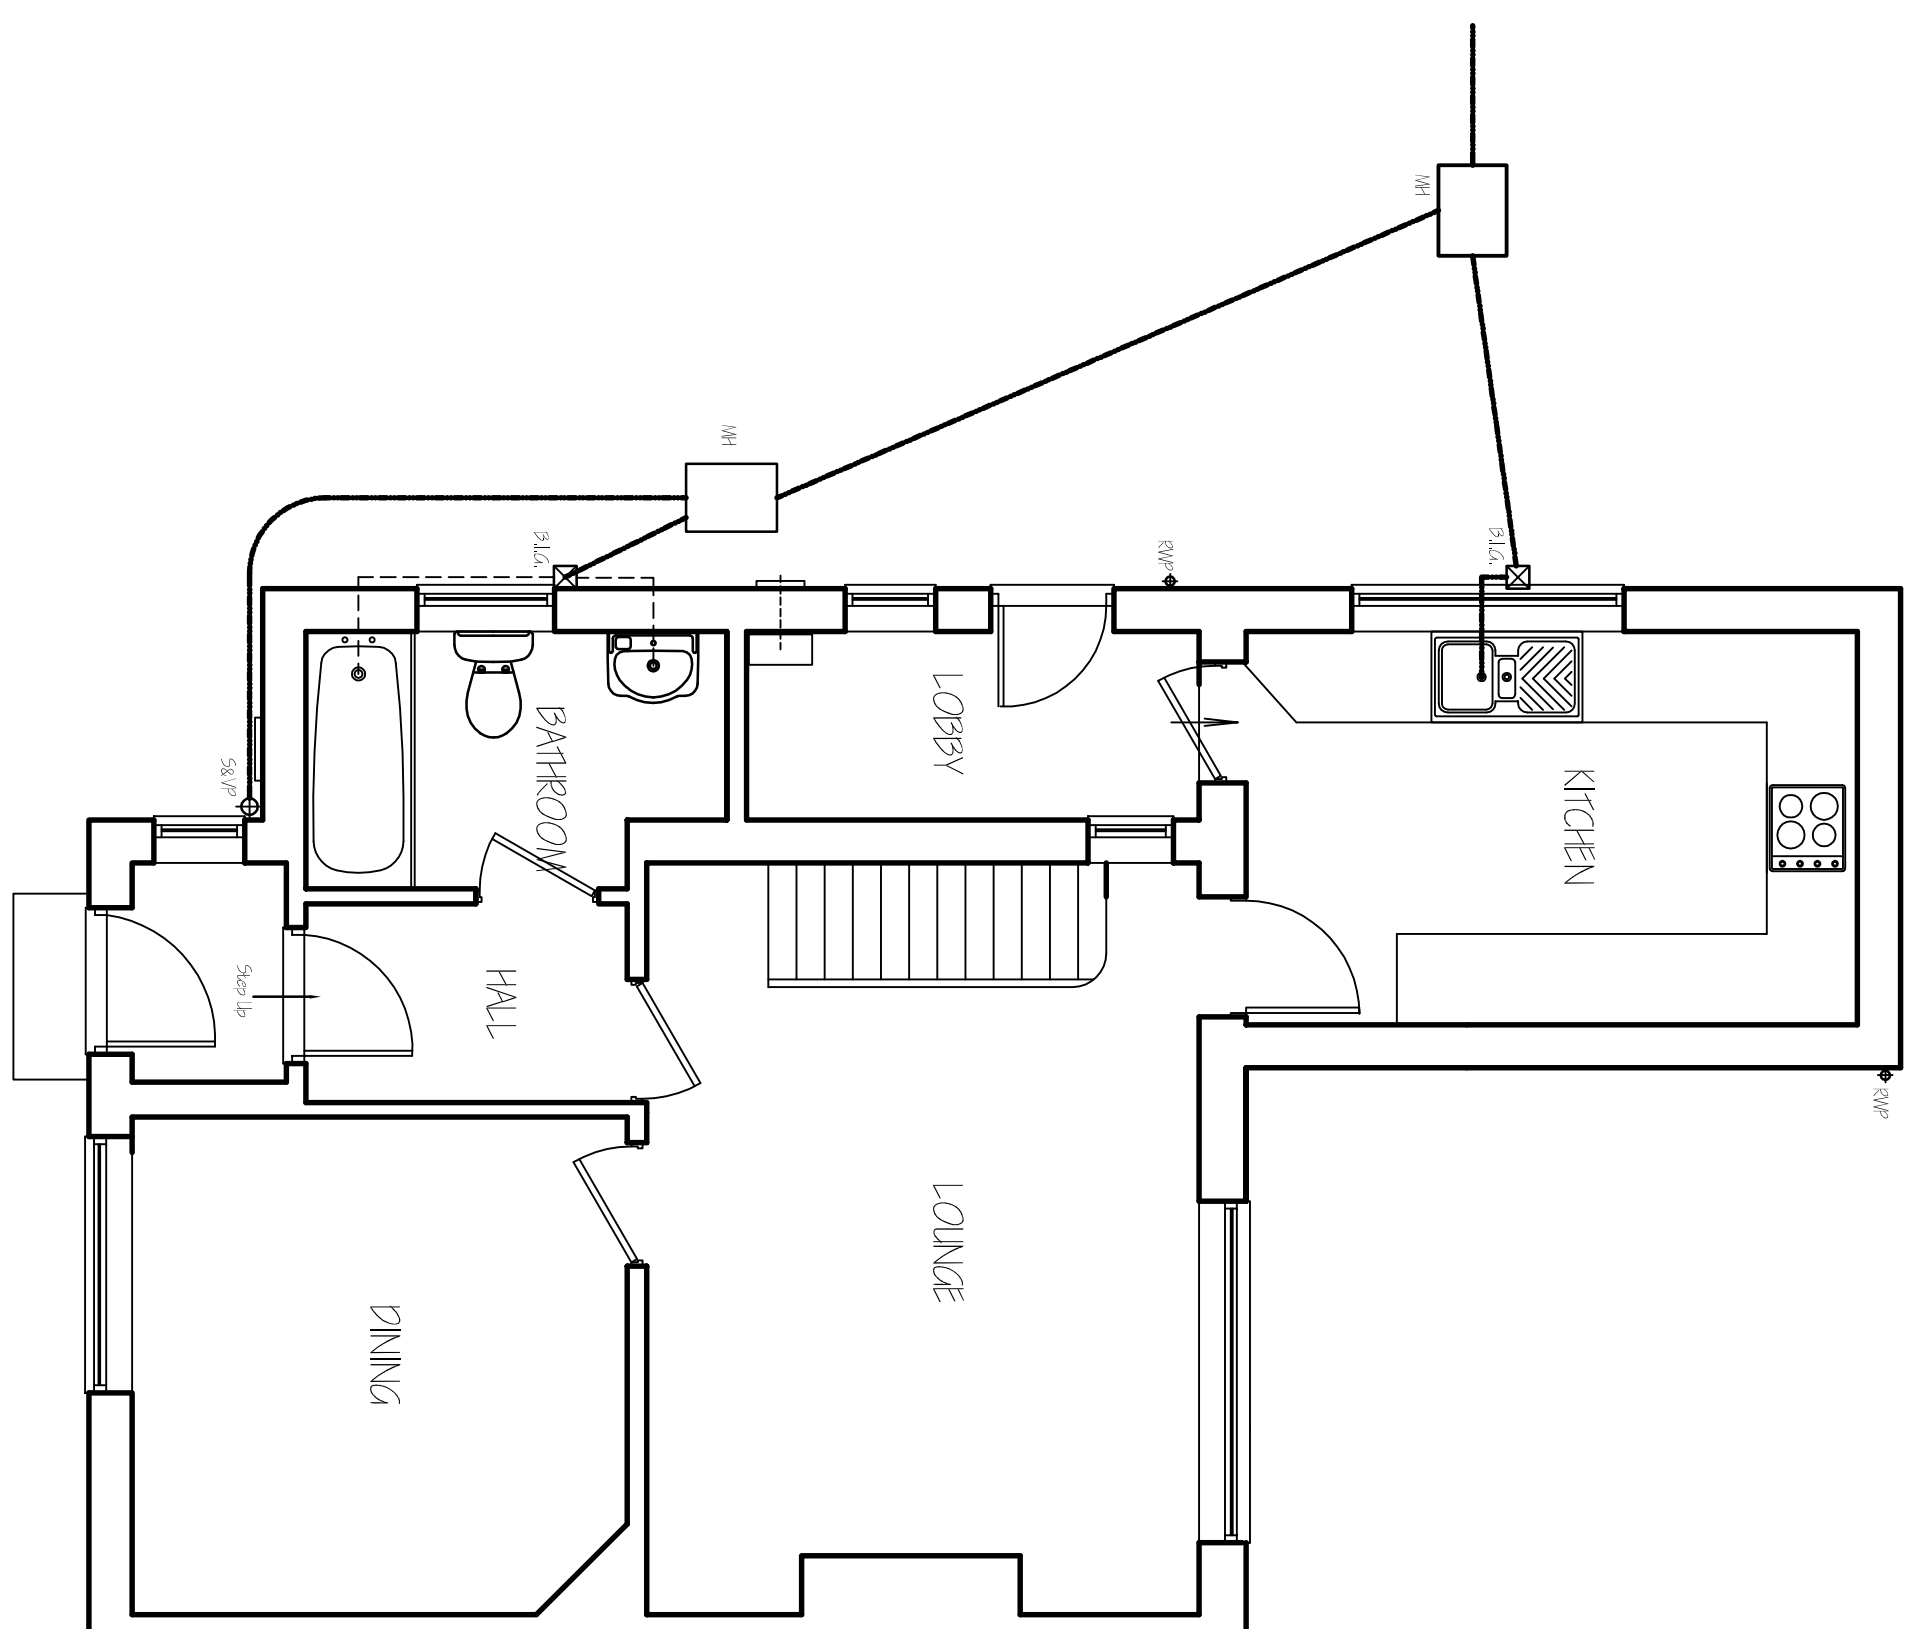
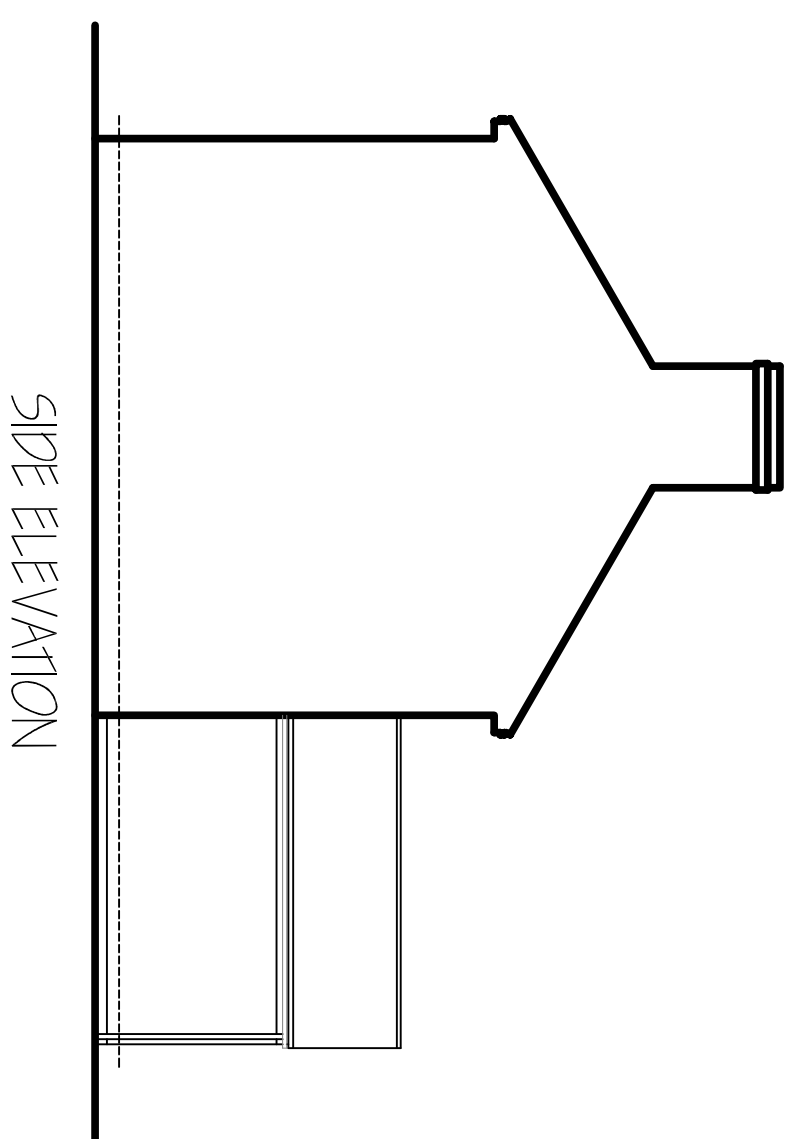
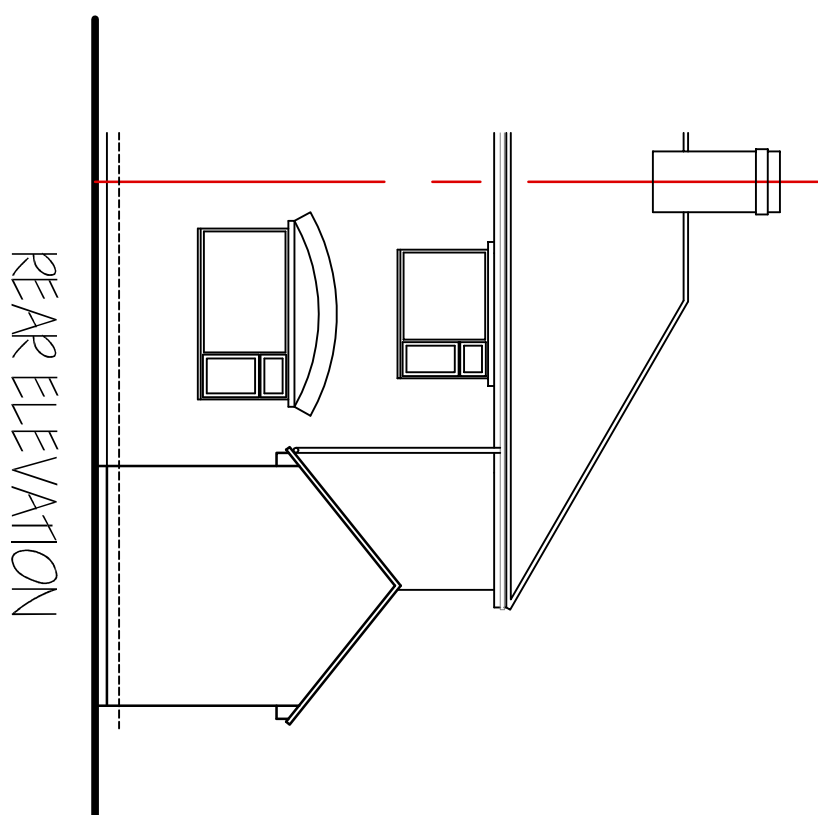
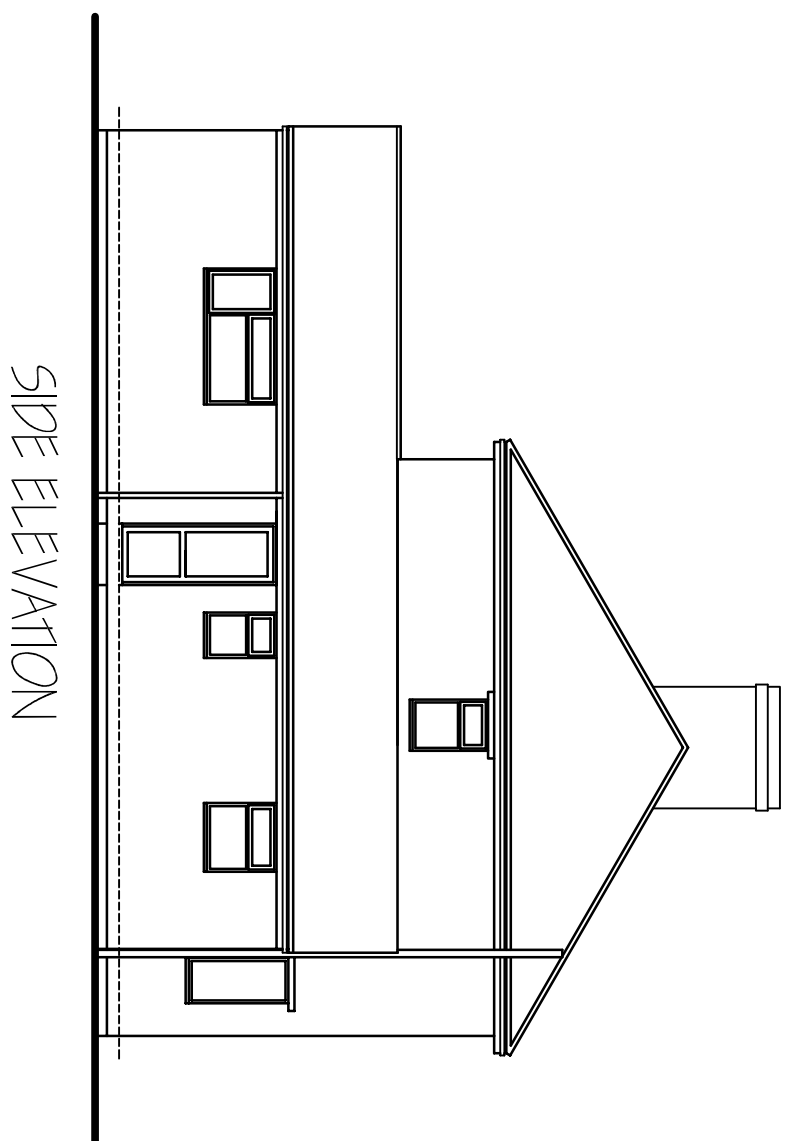


[illegible]

G. R. MERCHANT LTD.
I, LENG AMICE FIMO
ARCHITECTURAL, STRUCTURAL
AND LAND DRAINAGE
CONSULTANTS

4 Wrights Mews
12A Park Road, Holbeach,
Spalding, Lincs. PE12 7EE
Tel: 01406 480800
Fax: 01406 482744

E-Mail: g.r.merchant@btconnect.com

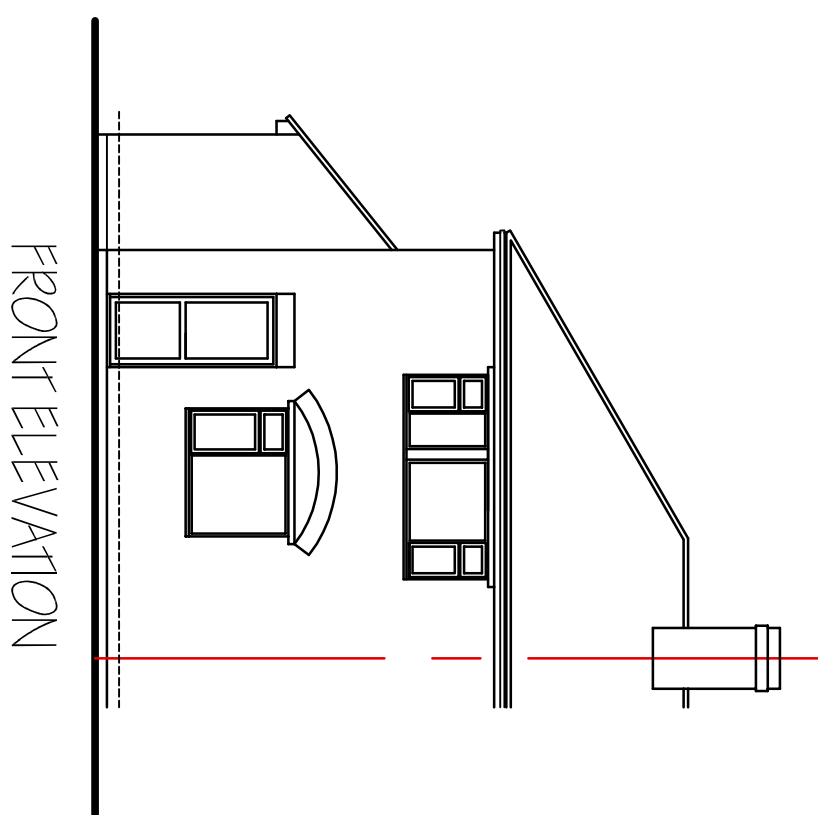

Project	ALTERATIONS & EXTENSION 4 SLICE ROAD SARACEN'S HEAD SPALDING, Lincs. PE12 8BH
---------	--

Client	MR & MRS S DAY
--------	----------------

Drawing
FLOOR PLANS - EXISTING
ELEVATIONS - EXISTING
LOCATION PLAN

Job Ref.	3219-17
Drawing No.	01

Date	Oct 2017
Drawn	SLB

Scales
1:50 & 1:100 (Unless Otherwise Noted)

DO NOT SCALE FROM THIS DRAWING

The drawing is provided as a guide only and should not be used for scaling. The drawing is provided as a guide only and should not be used for scaling.

[illegible]