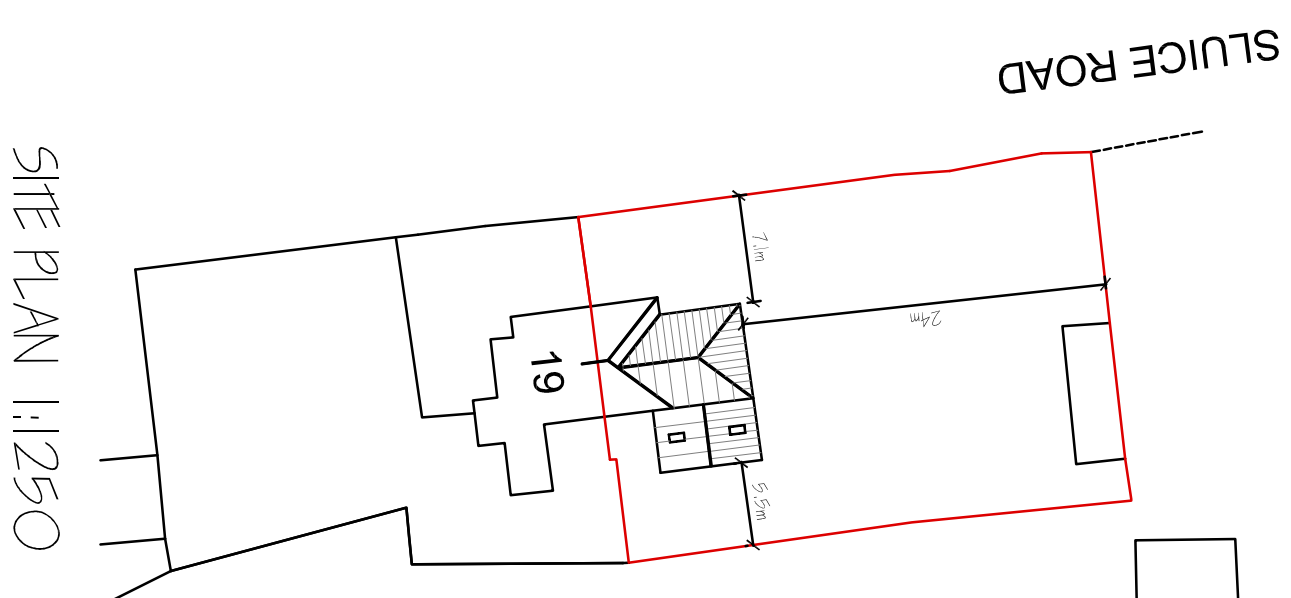
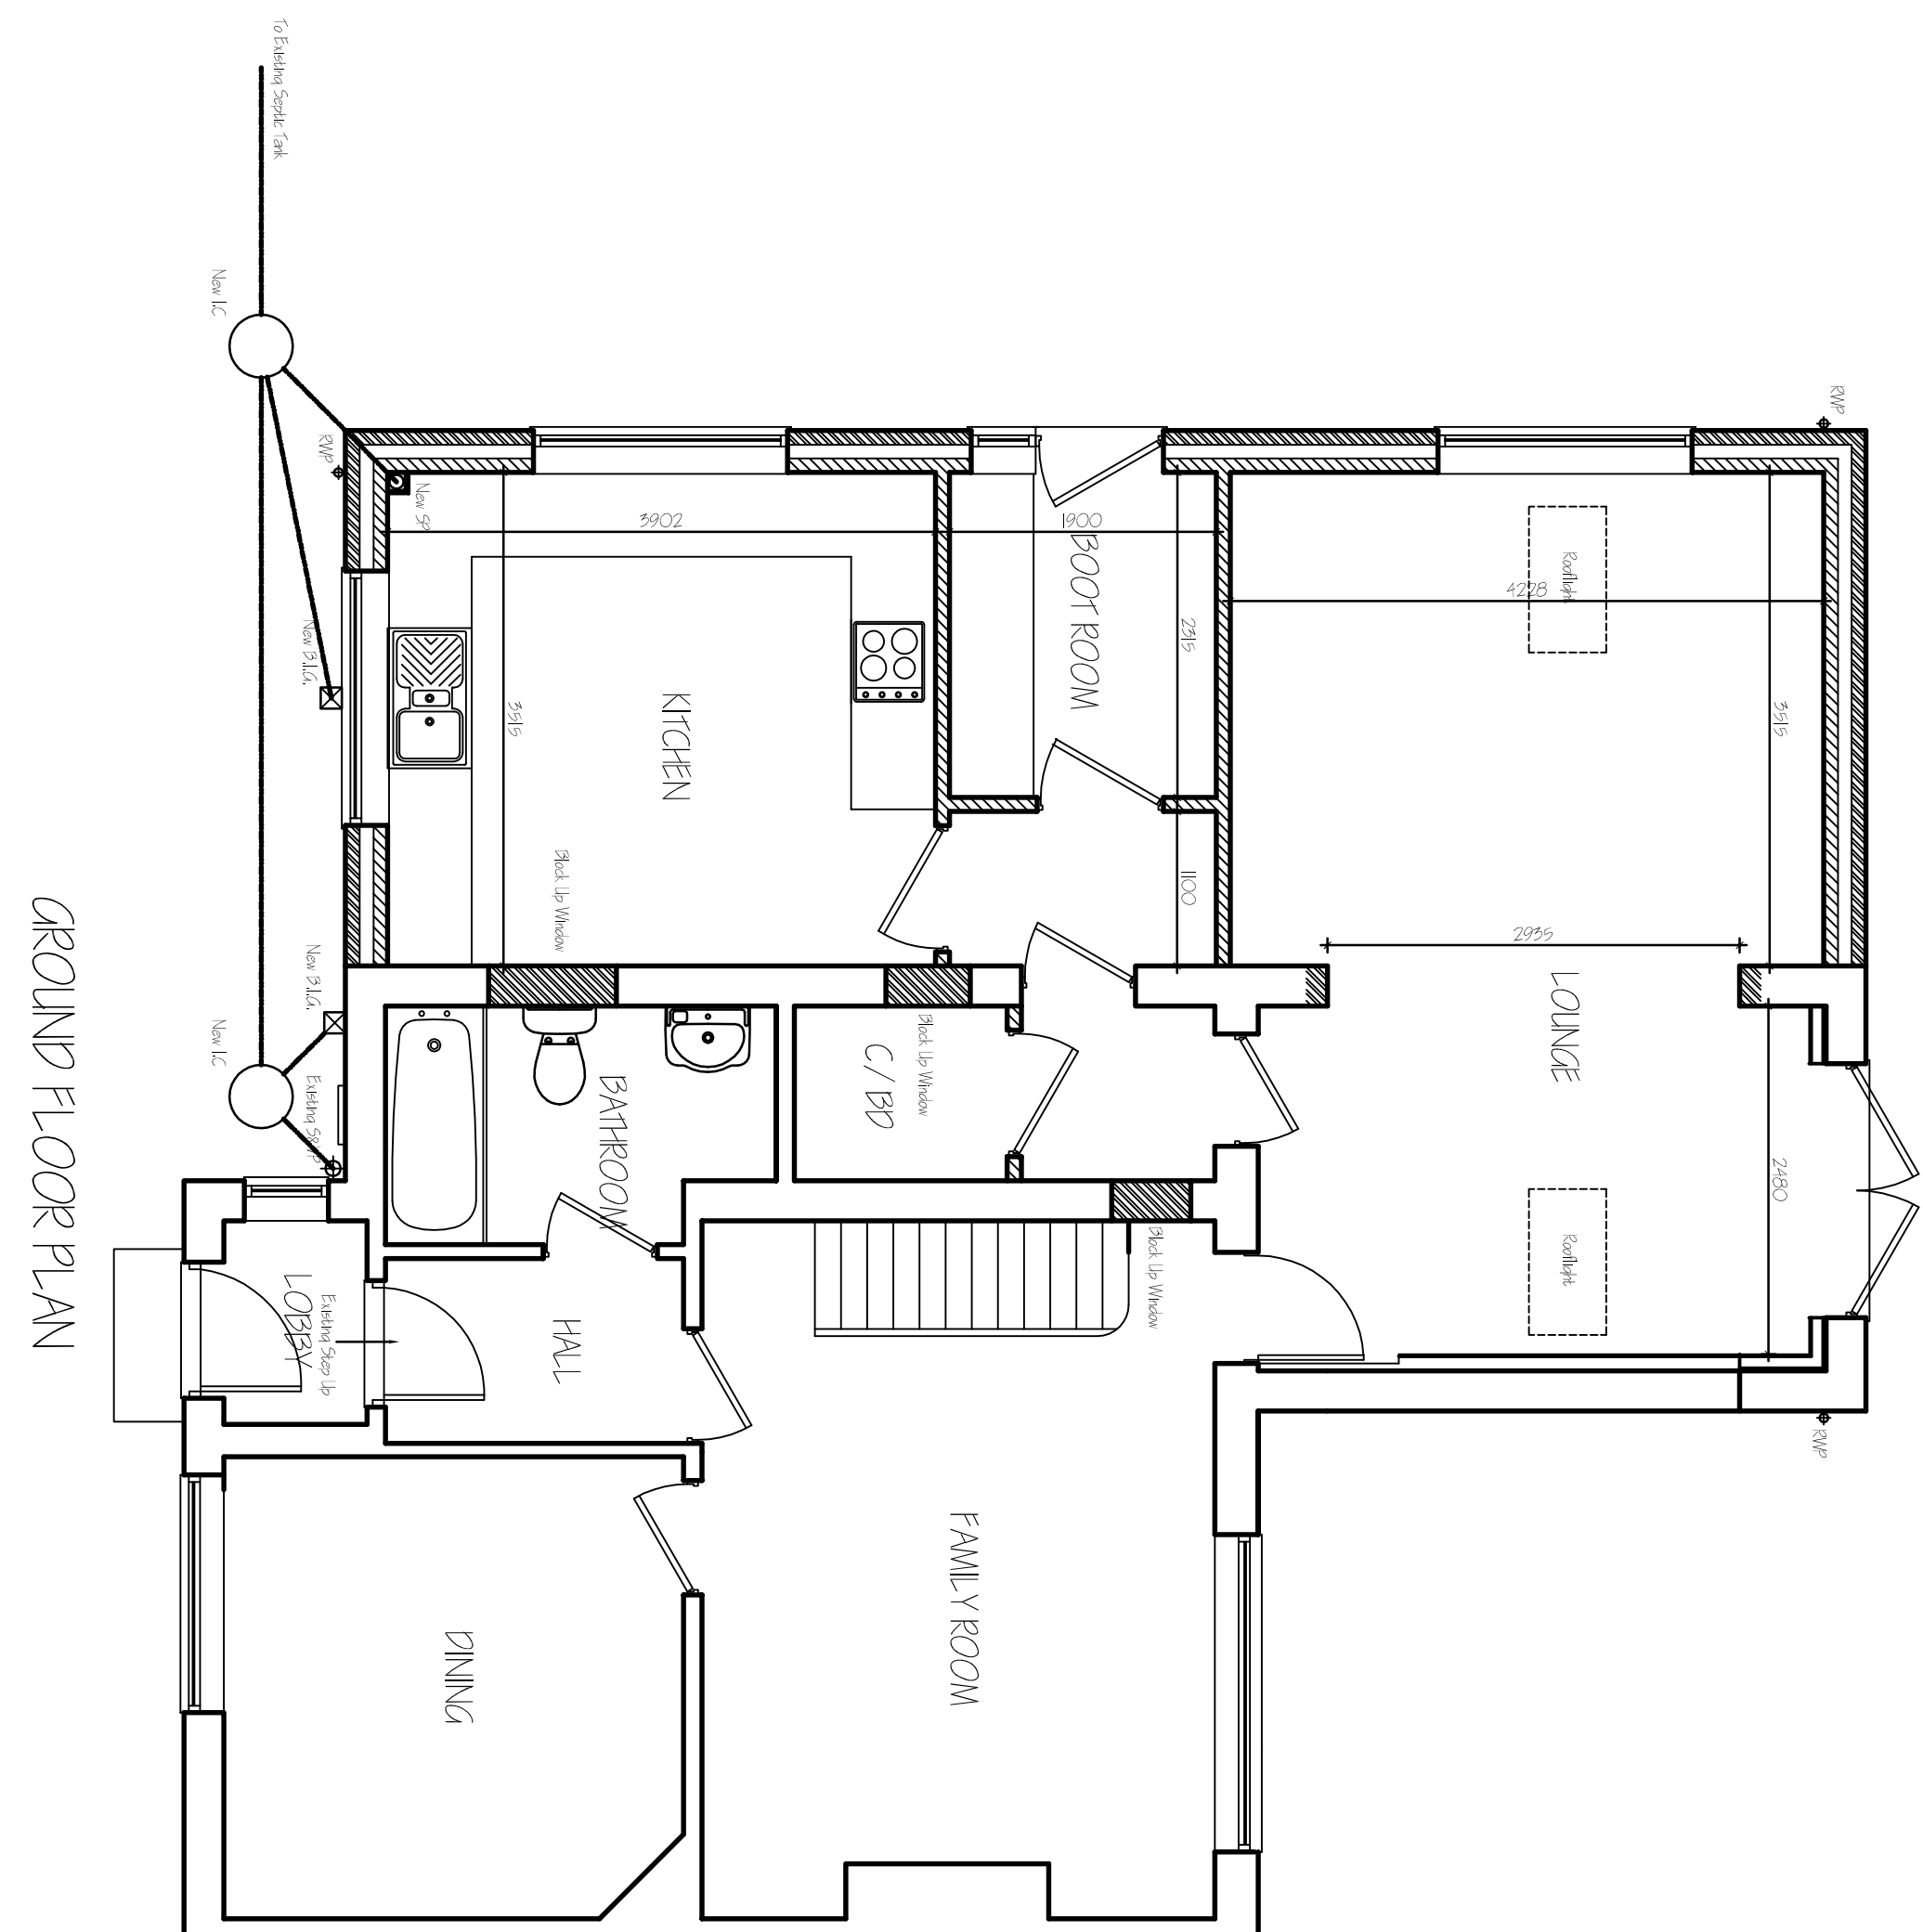
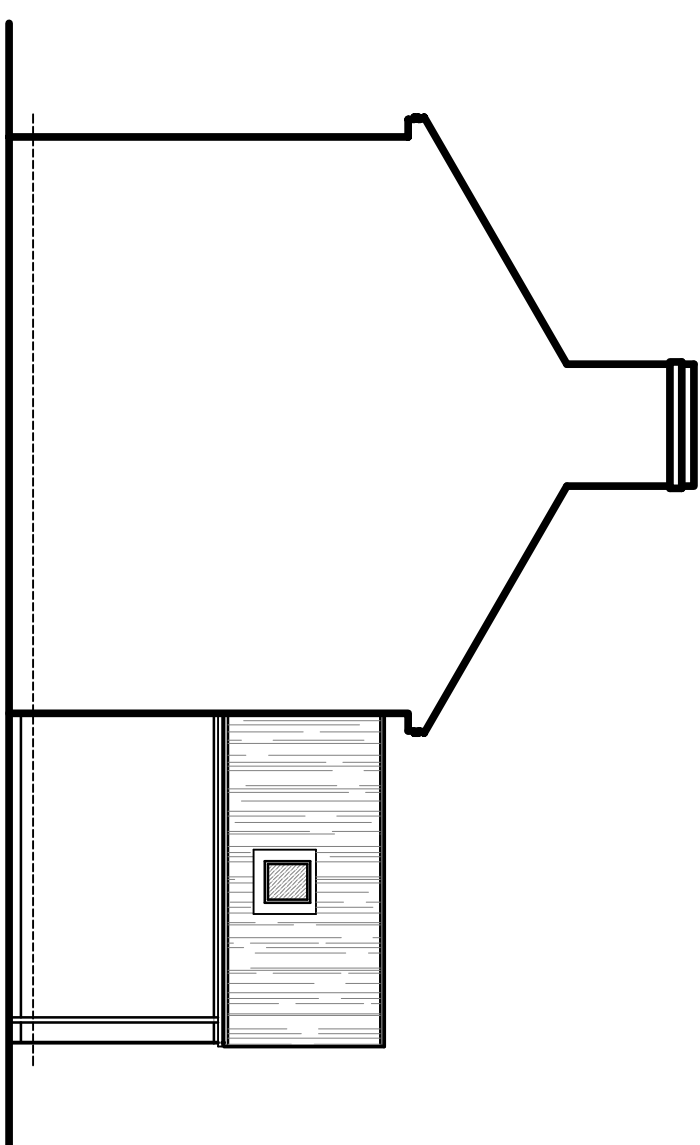
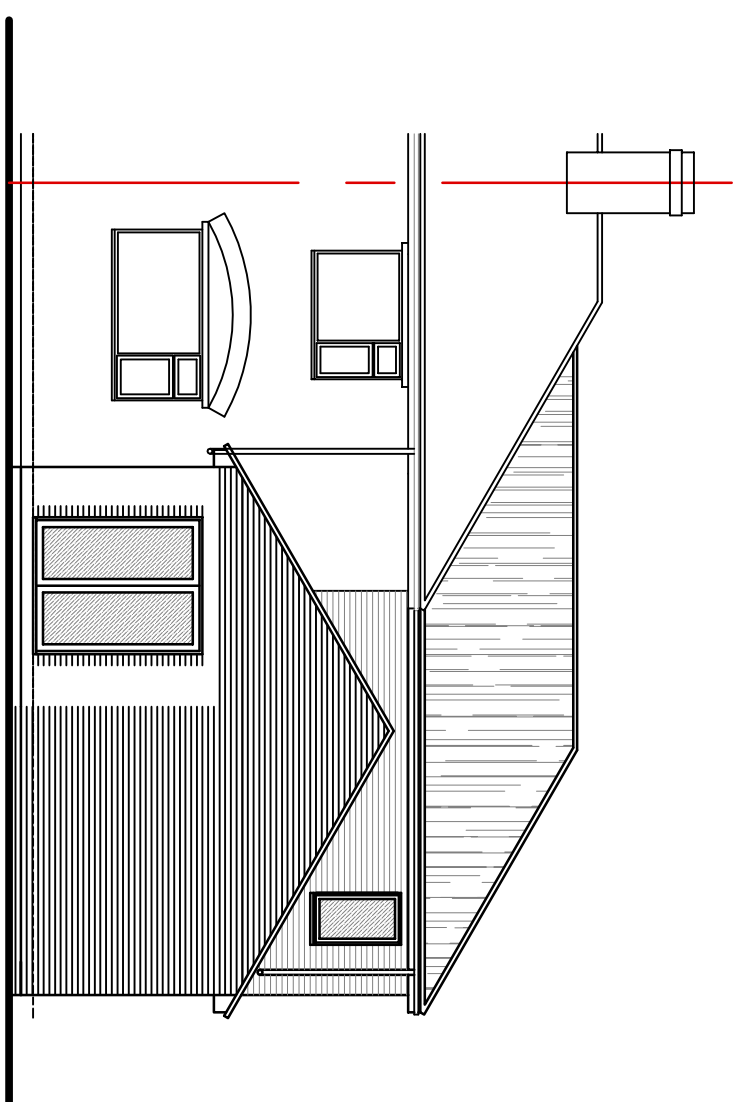
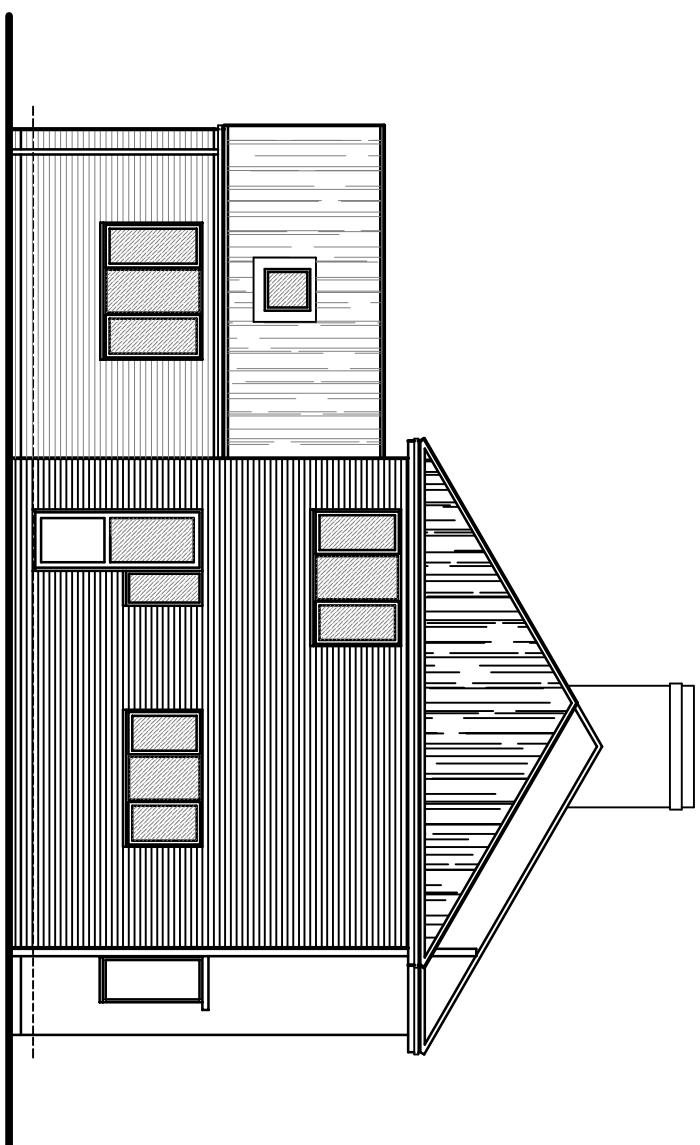
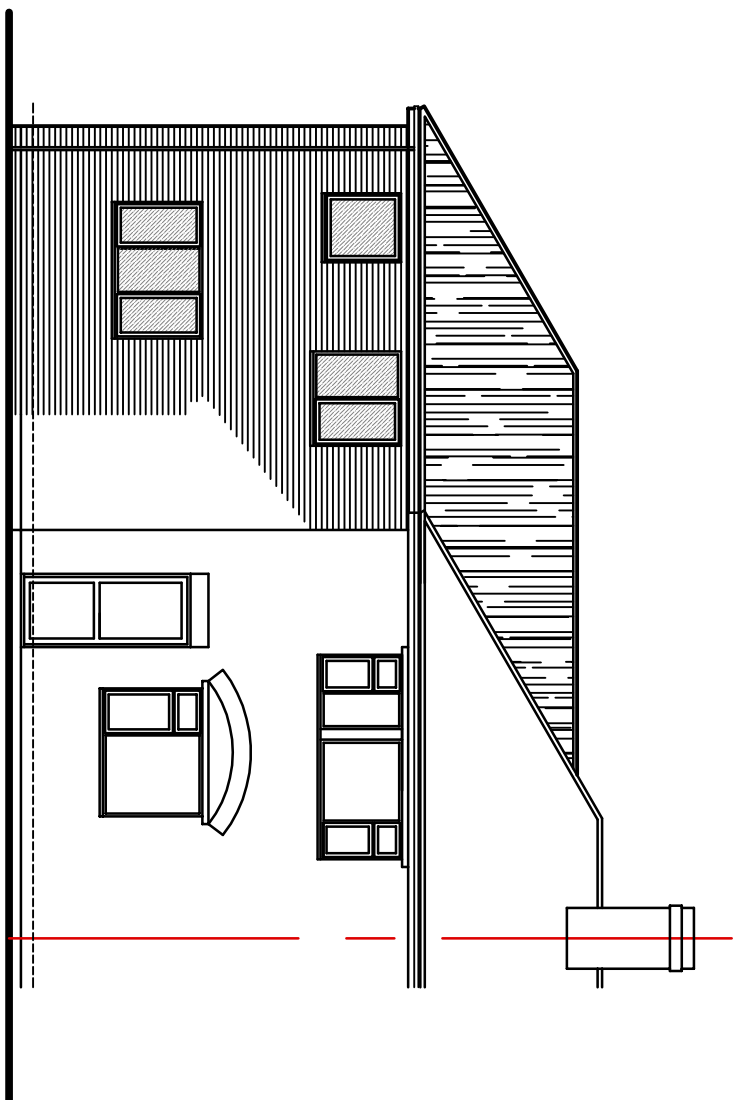


[illegible]

G. R. MERCHANT LTD.
I-ENG AMICE FWO

**ARCHITECTURAL, STRUCTURAL
AND LAND DRAINAGE
CONSULTANTS**

4 Wrights News
12A Park Road, Holbeach,
Spalding, Lincs. PE12 7EE
Tel: 01406 490800
Fax: 01406 425744
E-Mail: gr.merchant@btconnect.com

E-Mail: gr-merchant@btconnect.com

ALTERATIONS & EXTENSION

7 JULIE KOV
SARACEN'S HEAD
SPALDING, LINGS, PEIZ BBA

Client
MR & MRS S DAY

Drawing
FLOOR PLANS - PROPOSED
ELEVATIONS - PROPOSED
SITE PLAN - PROPOSED

Joe Ref.	Drawing No.
3219-17	023
Date	Drawn
OCT 2017	SLB

1:50 & 1:100 (Unless Otherwise Noted)

DO NOT SCALE FROM THIS DRAWING

[illegible]