




LOCATION PLAN 1-1250

LAND SHADED GREEN OWNED BY OTHERS, ADJACENT WAS RIGHT OF WAY / ACCESS OVER

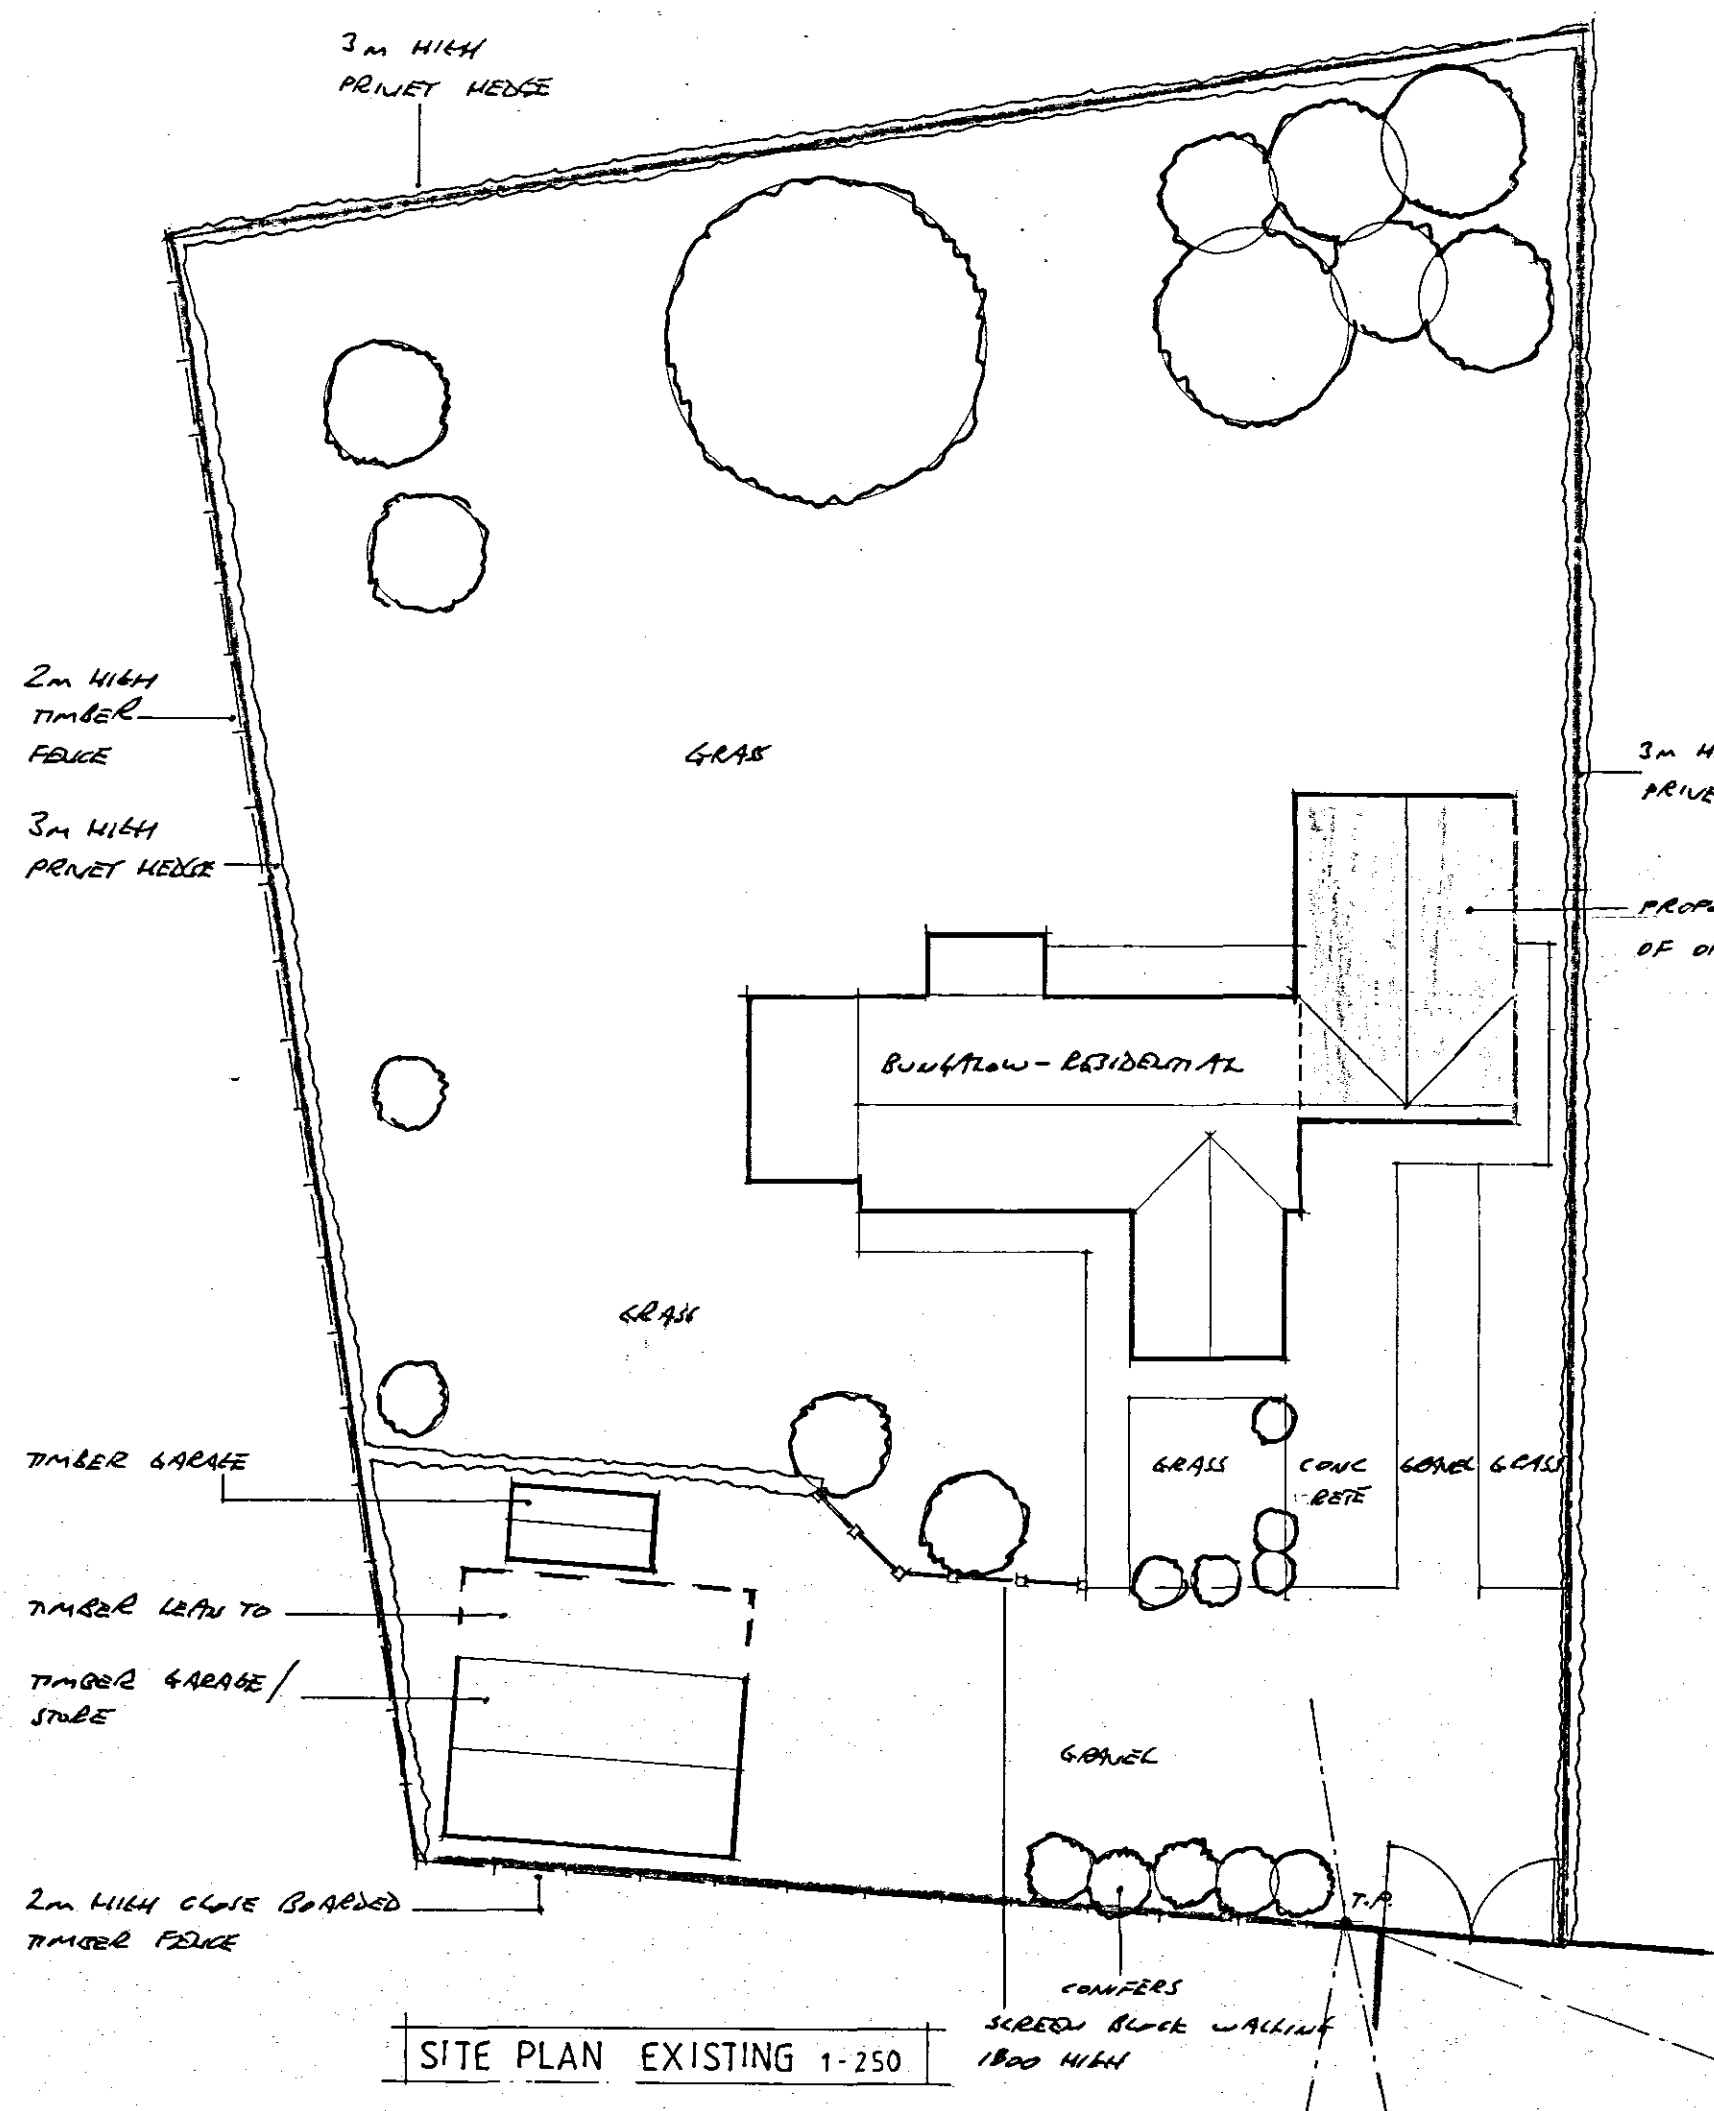

SITE PLAN EXISTING 1-250

DETERMINED PLAN

Planning Department
- 3 JAN 2011
Ref: 0005/08

Project. MR & MRS K. PATMAN. 7 THE TENTERS, HOLBEACH.	
Drawing. PROPOSED CHANGE OF USE	
Scale. AS SHOWN	Drawing. No. 3287-5
Drawn.	Rev.
Date. JAN 08	