

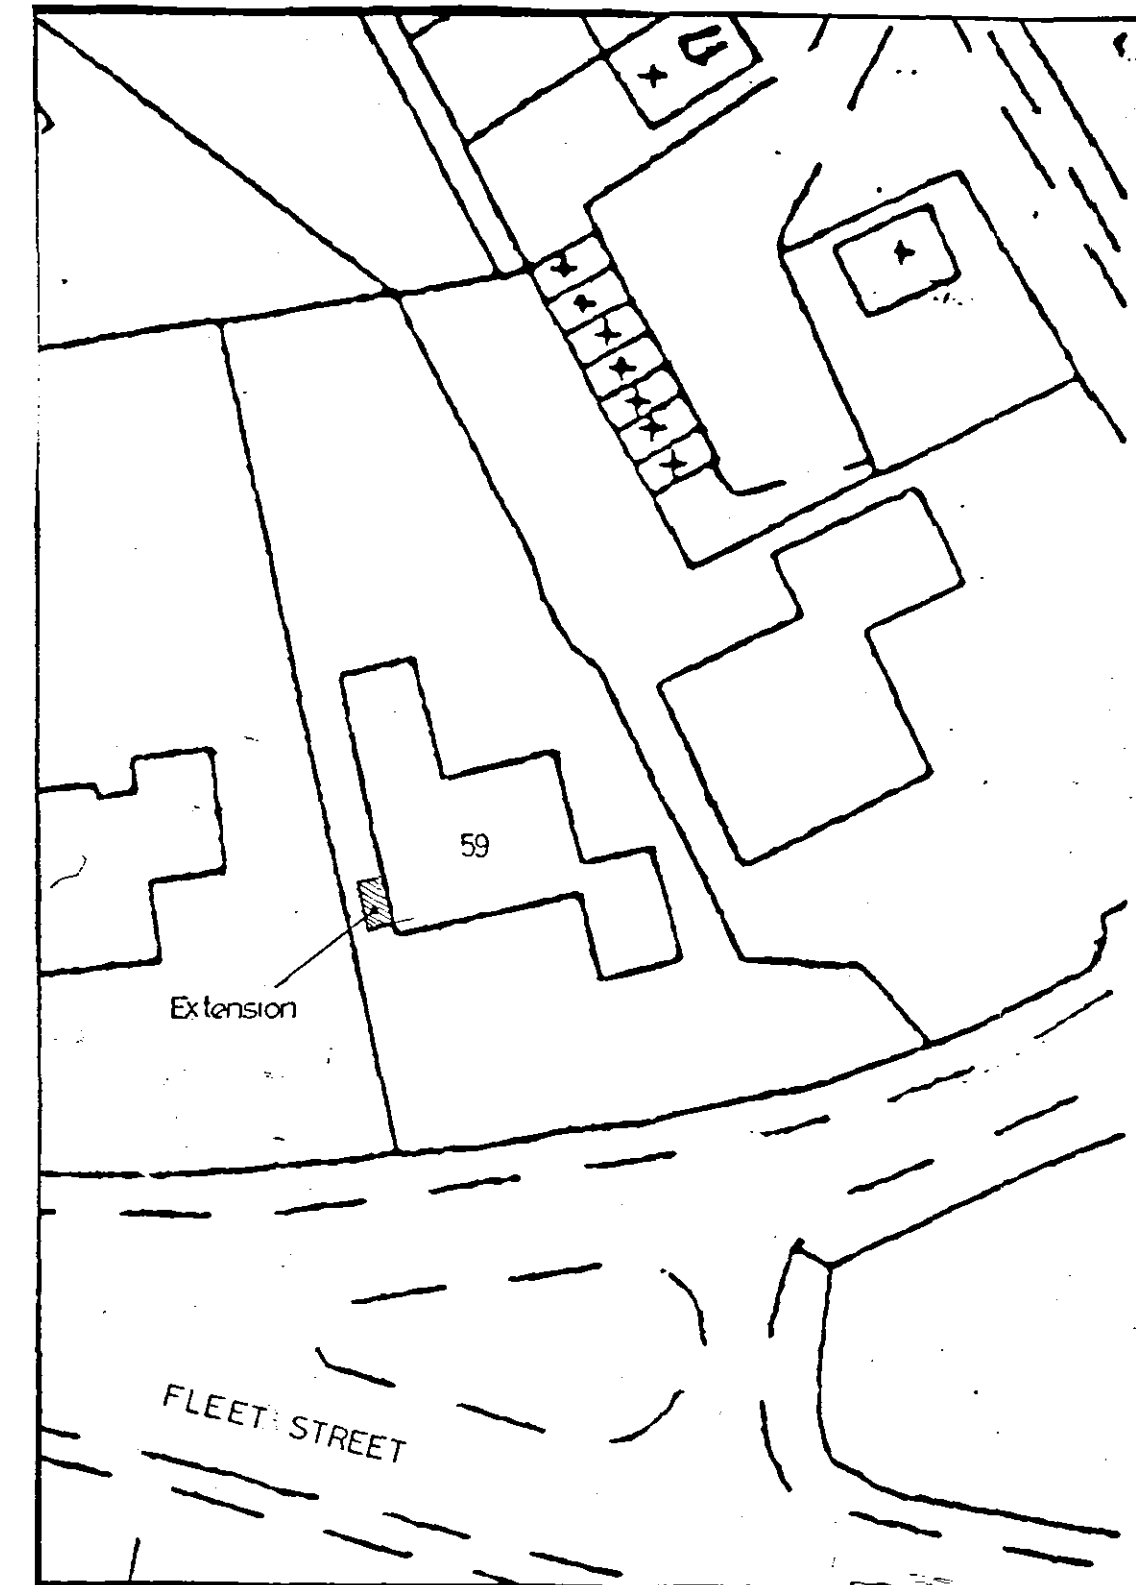


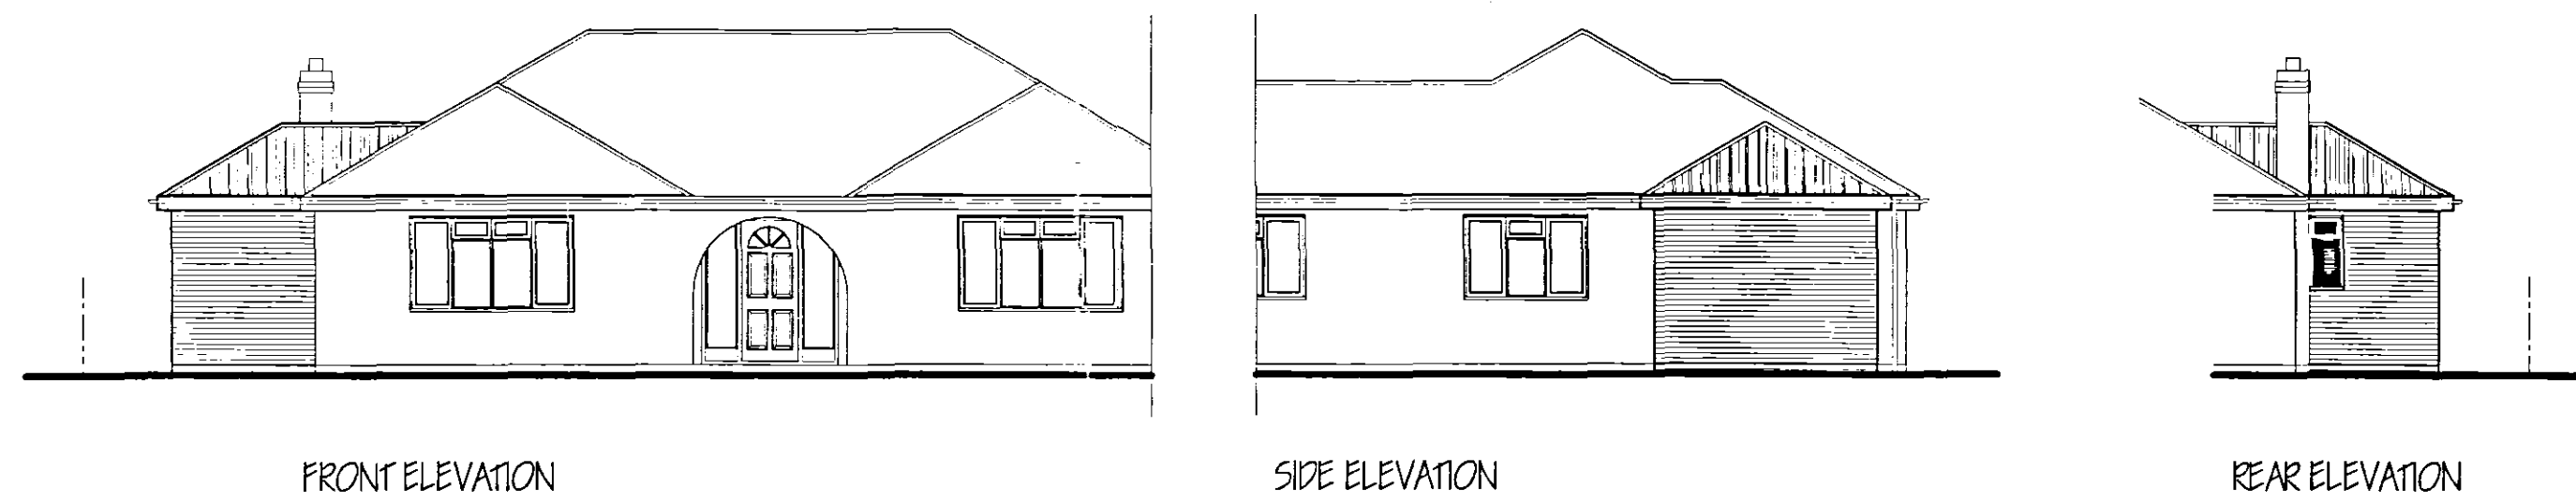


SITE PLAN
1/500

AMENDED PLAN
Ref. A1

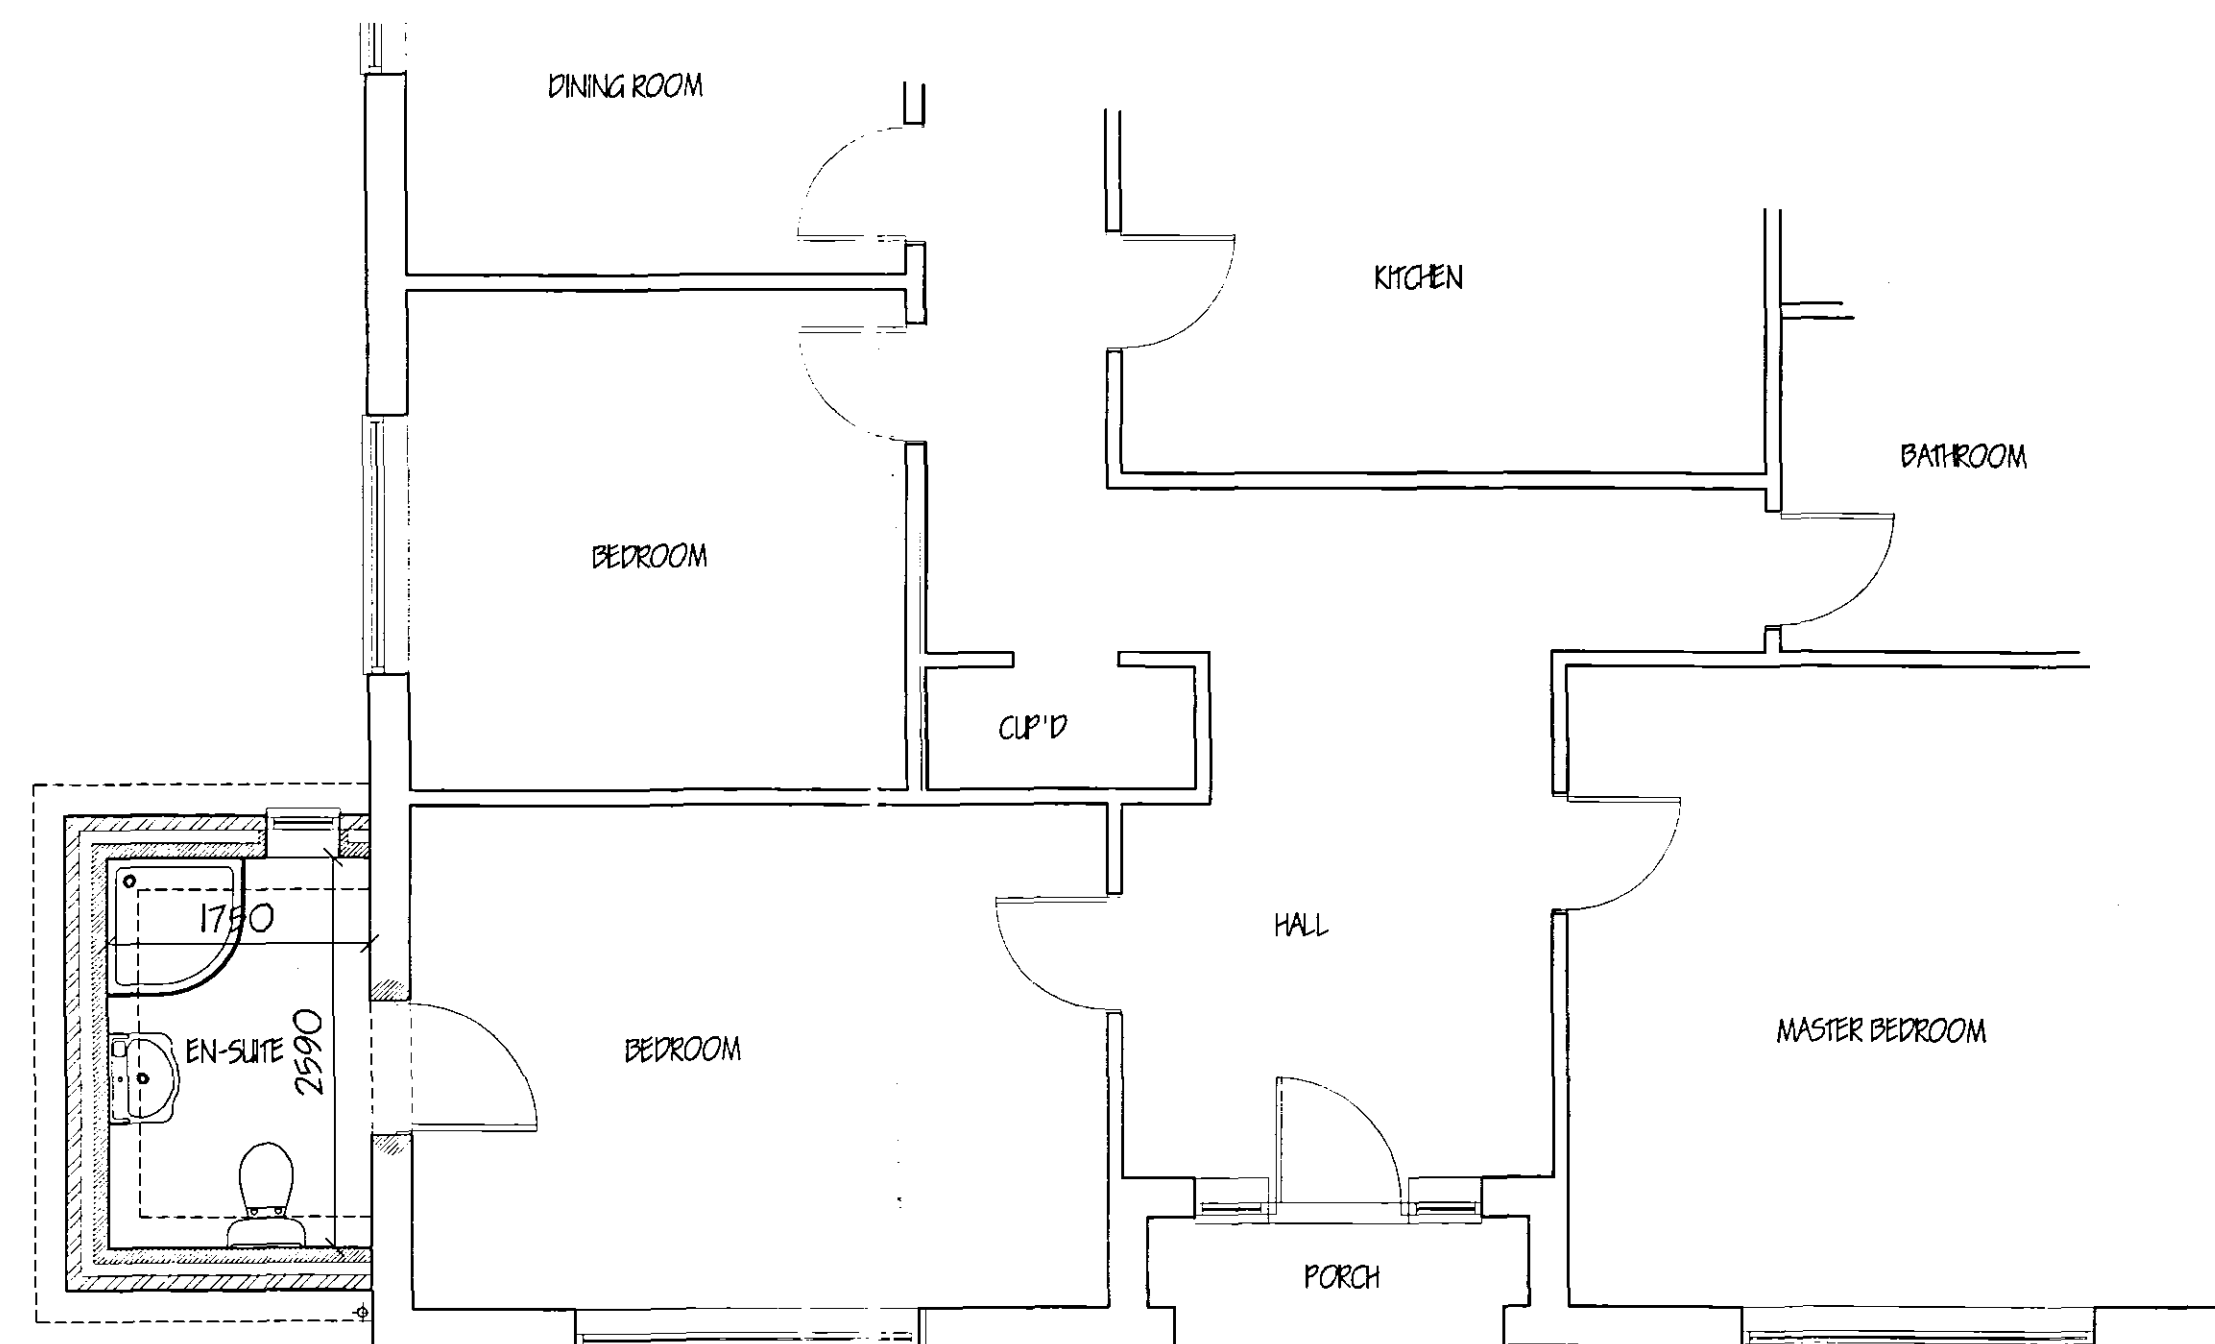

FLOOR PLAN

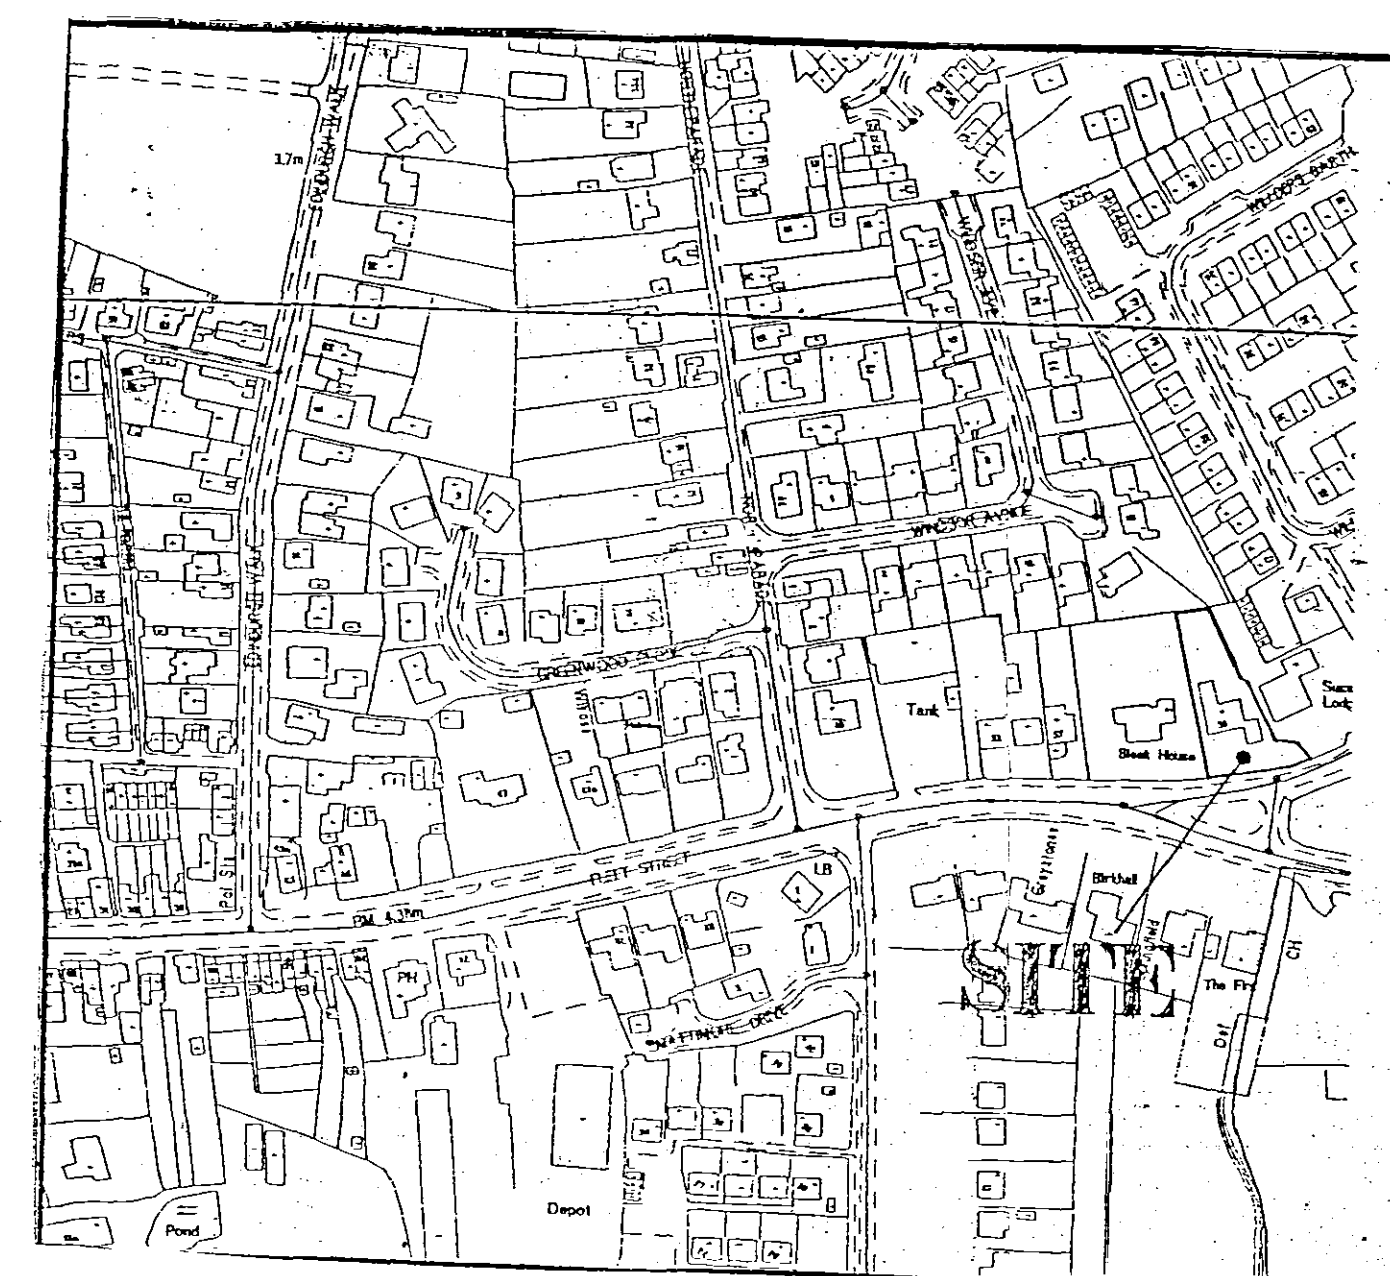

LOCATION PLAN
1/2500

Planning 23 MAR 2005
Ref: 0002/05

A		A	
ROOF AMENDMENTS - PLANNING		MAY 2005	
Ref: A1		Date:	
G. R. MERCHANT I. ENG AMICE FWO ARCHITECTURAL, STRUCTURAL AND LAND DRAINAGE CONSULTANTS Unit 4, Wrights Mews 12A Park Road, Hove, Brighton, Spalding, Lincs. PE12 7EZ Tel: 01408 480800 Fax: 01408 488744 E-Mail: G. R. Merchant @ Merchant. Fu. Co. UK			
Project EN-SUITE EXTENSION & ALTERATIONS. 'SLANE LODGE'. 59 FLEET STREET, HOLBEACH.			
Client MR. & MRS. T. MCKENNA.			
Drawing FLOOR PLANS & ELEVATIONS.			
Job Ref. 1059-04		Drawing No. 01A	
Date DEC '04		Drawn GRM	
Scales 1/50 1/100 [unless otherwise stated]			
DO NOT SCALE FROM THIS DRAWING This drawing is copyright and may not be copied, stored, reproduced or used for any other purpose other than that for which it is issued. The Designer/Consultant is to be held responsible for any errors and omissions and shall not be liable for any consequences arising from the use of this drawing without the written consent of the Designer/Consultant. The Designer/Consultant shall not be responsible for any errors or omissions in the drawing or for any consequences arising from the use of this drawing without the written consent of the Designer/Consultant. The Designer/Consultant shall not be responsible for any errors or omissions in the drawing or for any consequences arising from the use of this drawing without the written consent of the Designer/Consultant.			
All materials to be new unless otherwise stated and all components and materials are to be of the highest quality and standard. All workmanship shall conform to the highest standards of quality and shall be carried out in accordance with the relevant British Standards. The Designer/Consultant shall not be responsible for any errors or omissions in the drawing or for any consequences arising from the use of this drawing without the written consent of the Designer/Consultant. The Designer/Consultant shall not be responsible for any errors or omissions in the drawing or for any consequences arising from the use of this drawing without the written consent of the Designer/Consultant.			