



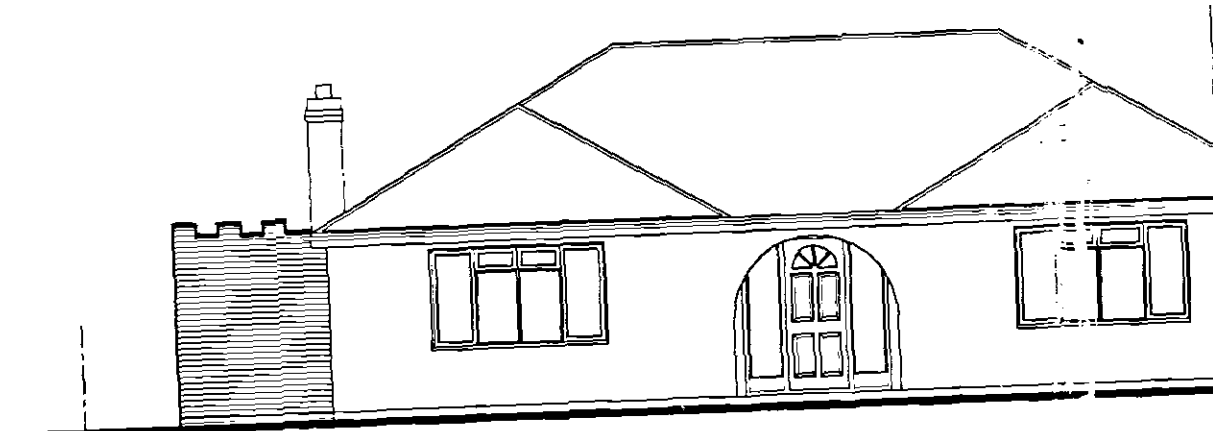


FRONT ELEVATION

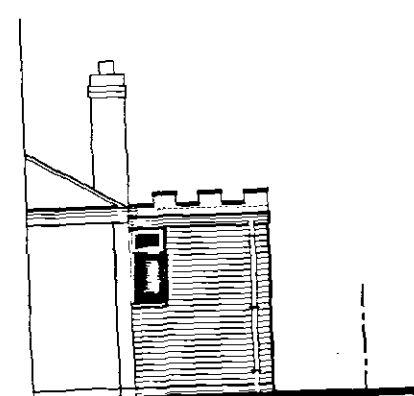

SIDE ELEVATION




REAR ELEVATION

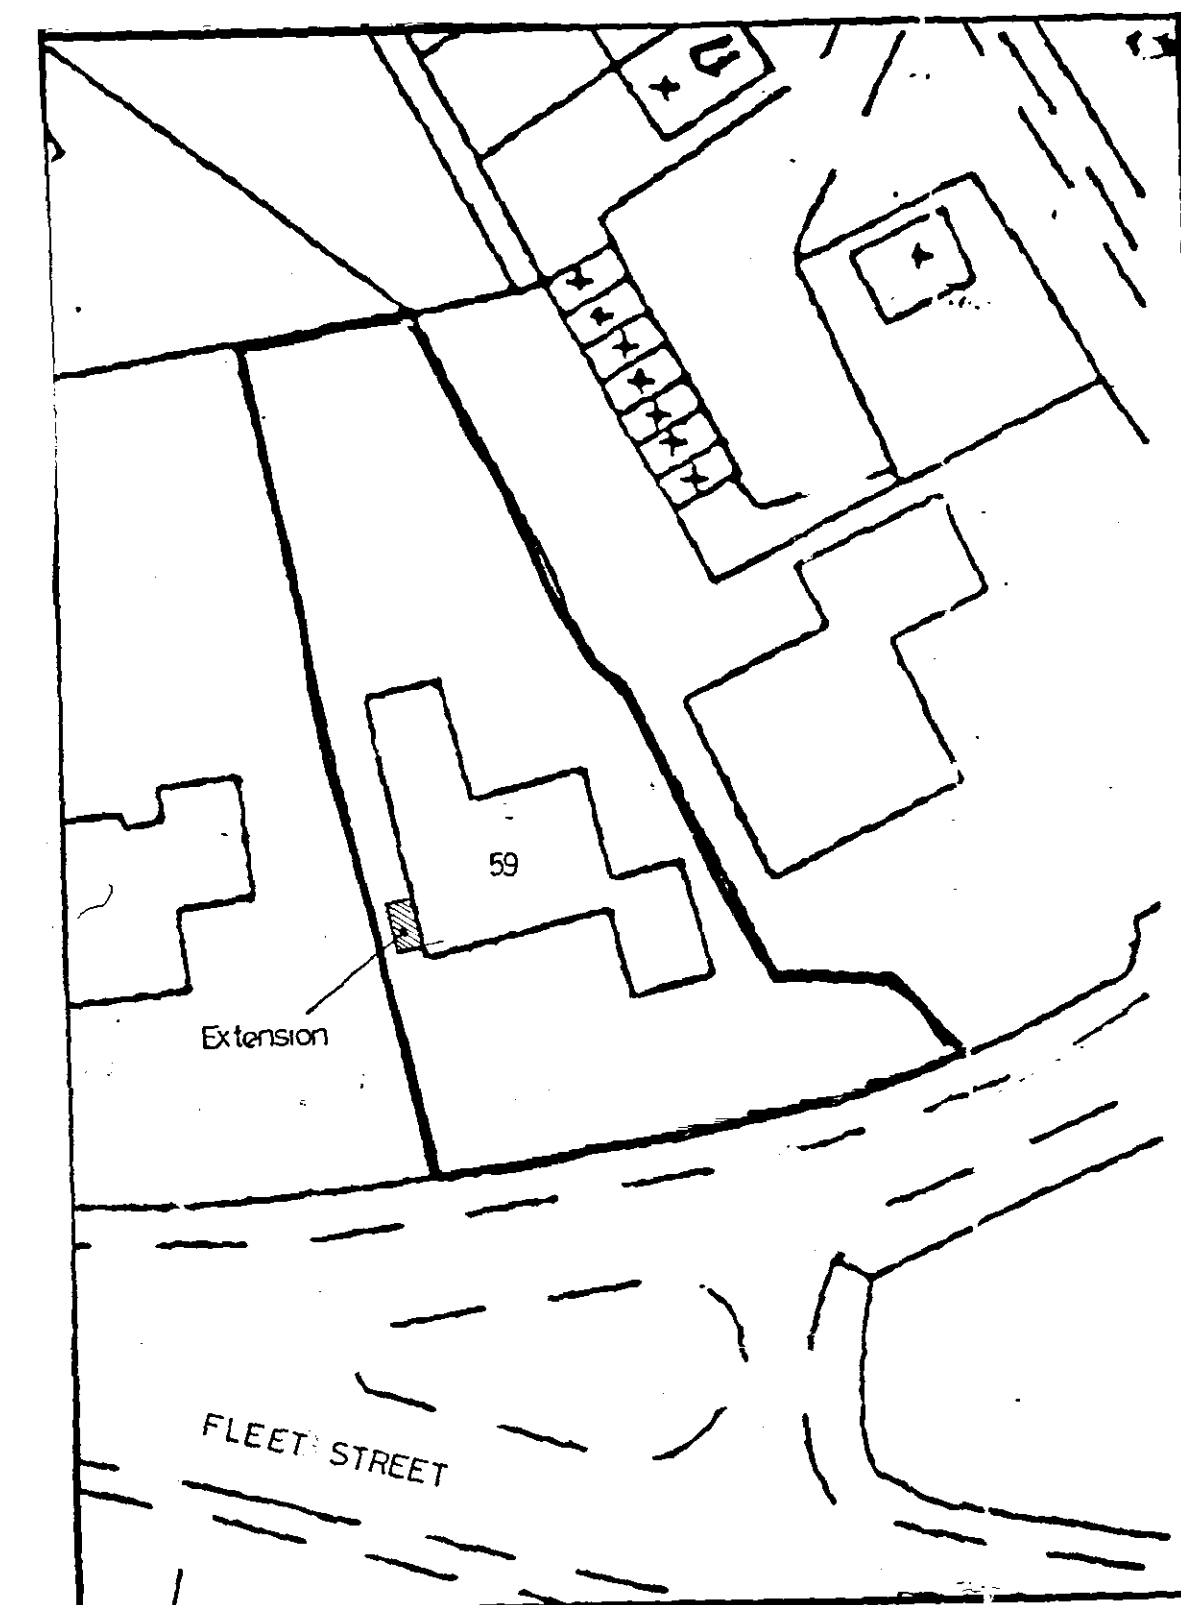


SITE PLAN
1/500

SHDC
Planning & Development
06 JAN 2005
Ref: 0005 / 06

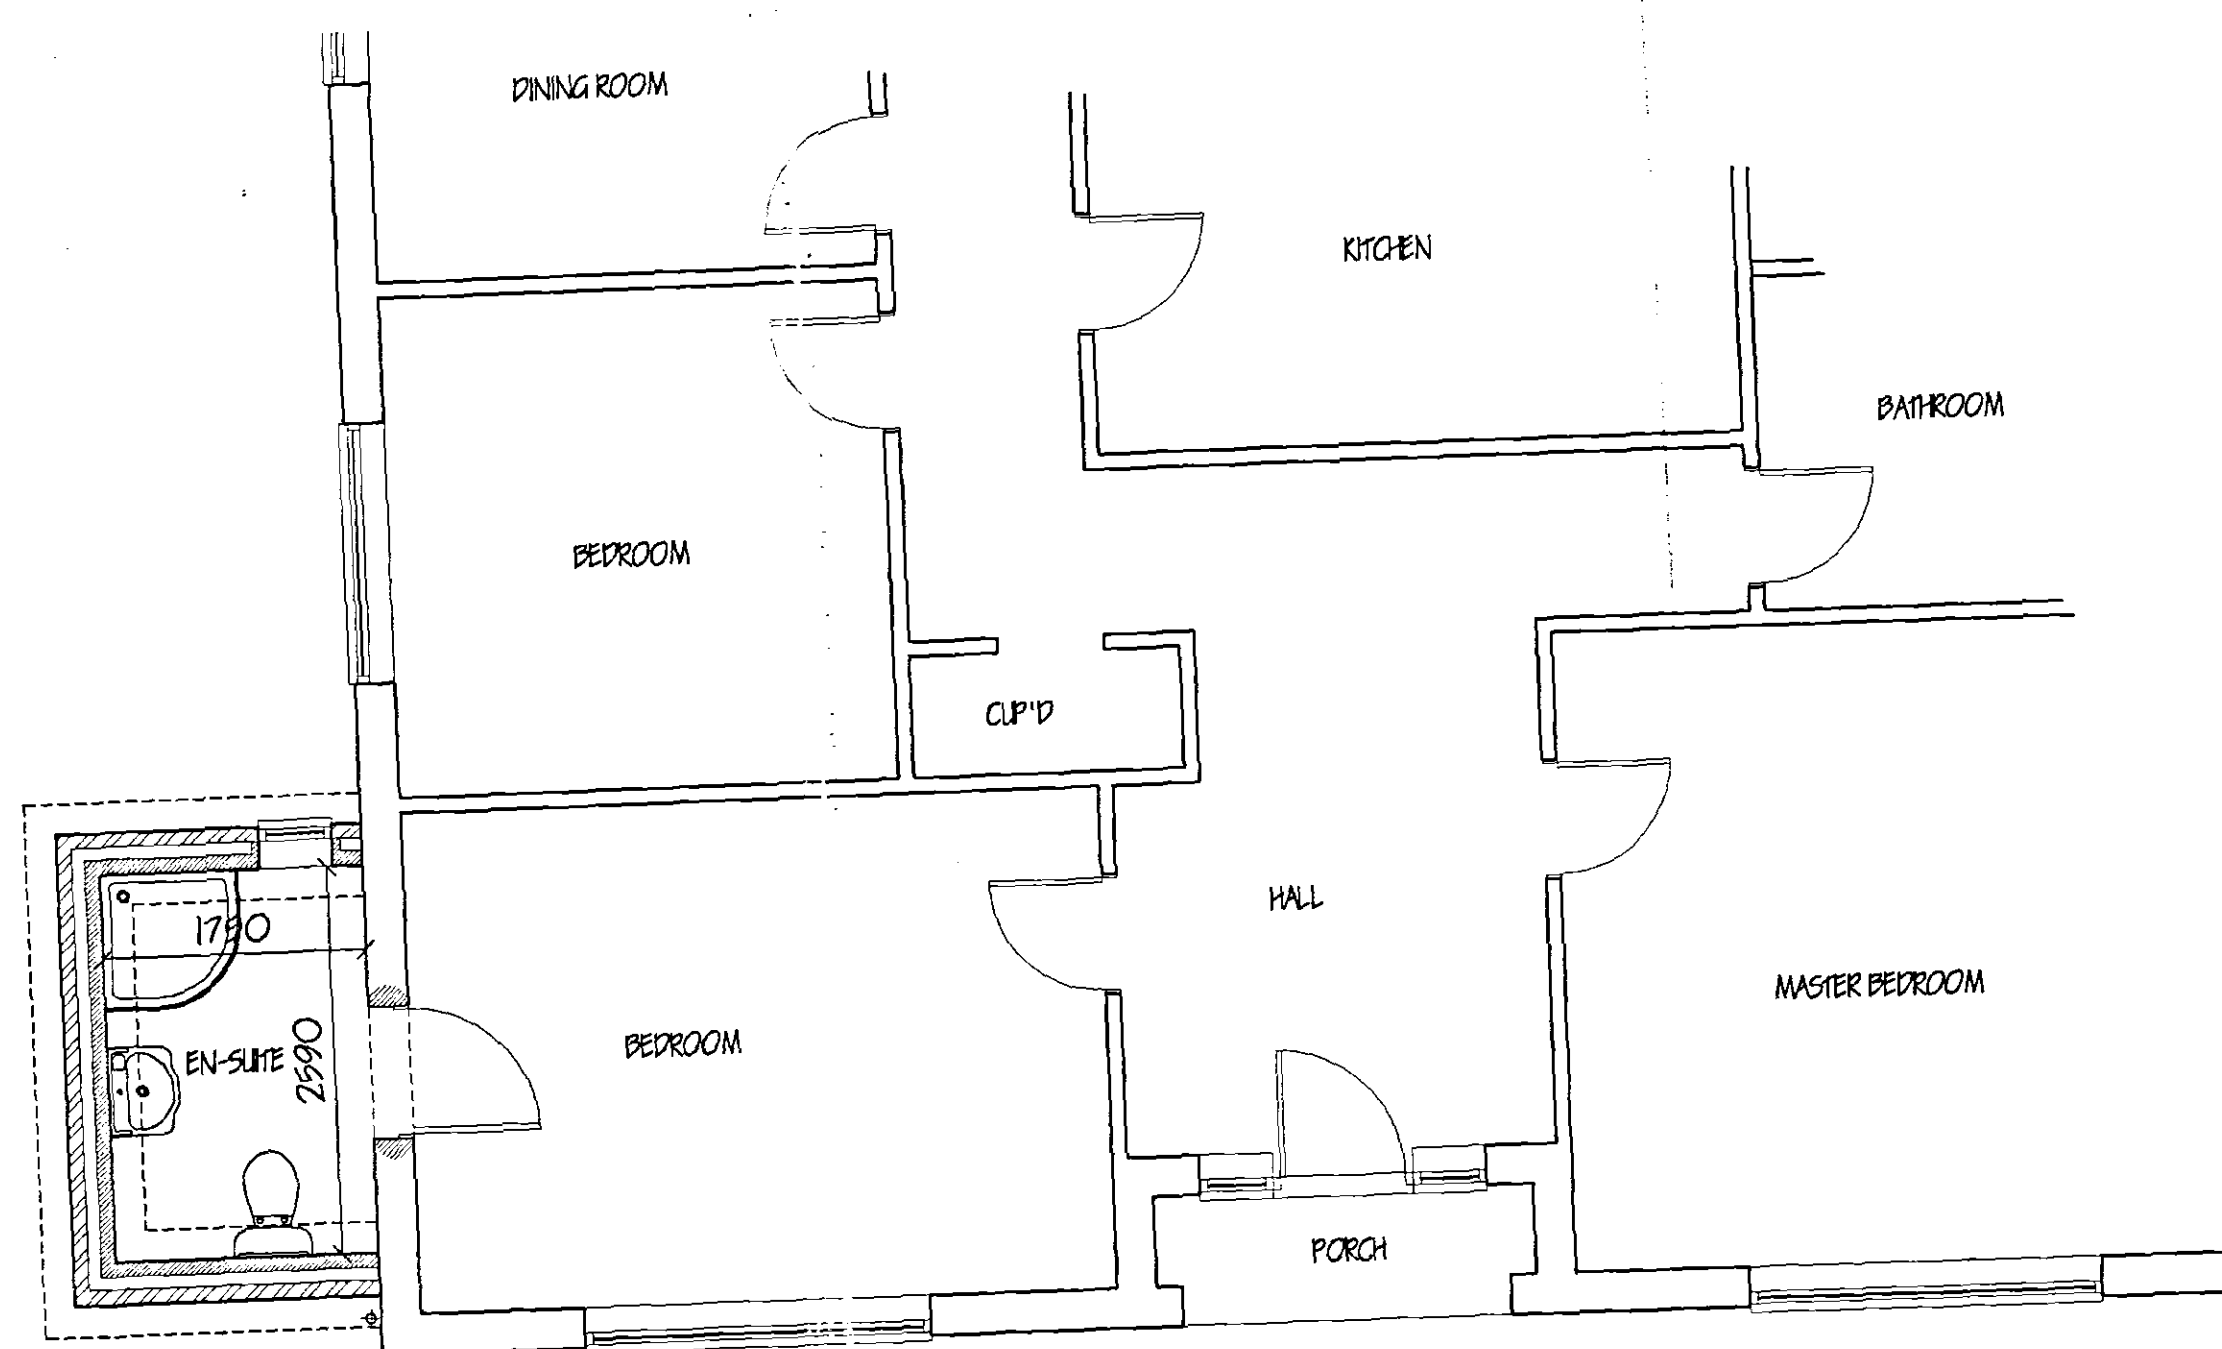

FLOOR PLAN

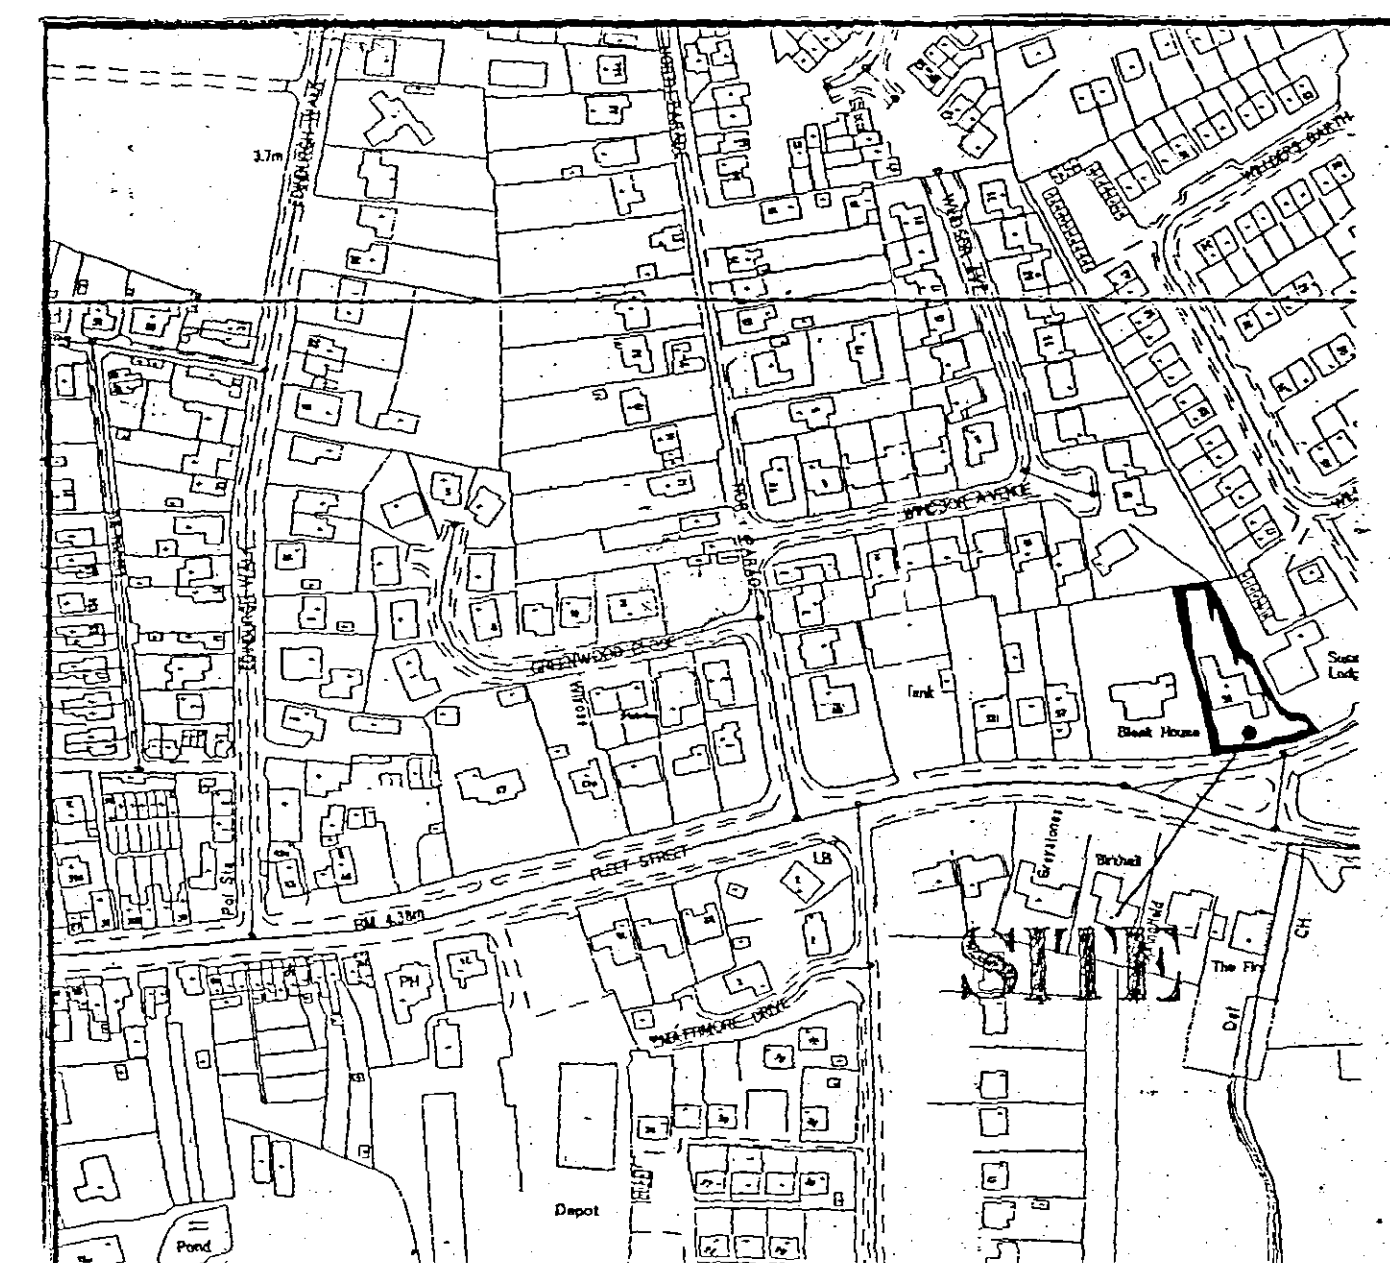

LOCATION PLAN
1/2500

ref.	revision	date
G. R. MERCHANT I. ENG AMICE FWO ARCHITECTURAL, STRUCTURAL AND LAND DRAINAGE CONSULTANTS Unit 4, Wrights Mews 12A Park Road, Holbeach, Spalding, Lincs. PE12 7EZ Tel: 01408 490800 Fax: 01408 488744 E-Mail: G. R. Merchant @ Merchant. FS. Co. UK		
Project EN-SUITE EXTENSION & ALTERATIONS. 'SLANE LODGE'. 59 FLEET STREET, HOLBEACH.		
Client MR. & MRS. T. MCKENNA		
Drawing FLOOR PLANS & ELEVATIONS.		
Drawing No. 01	Drawing No. 01	
Date DEC '04	Date DEC '04	
Scales 1/50 1/100 [unless otherwise stated]		
DO NOT SCALE FROM THIS DRAWING The drawings are prepared and may not be altered, copied, reproduced or used for any other purpose than that for which they are prepared. The drawings are prepared to the best of the draughtsman's knowledge and belief and are not to be used as a basis for any other drawings or for any other purpose. 